




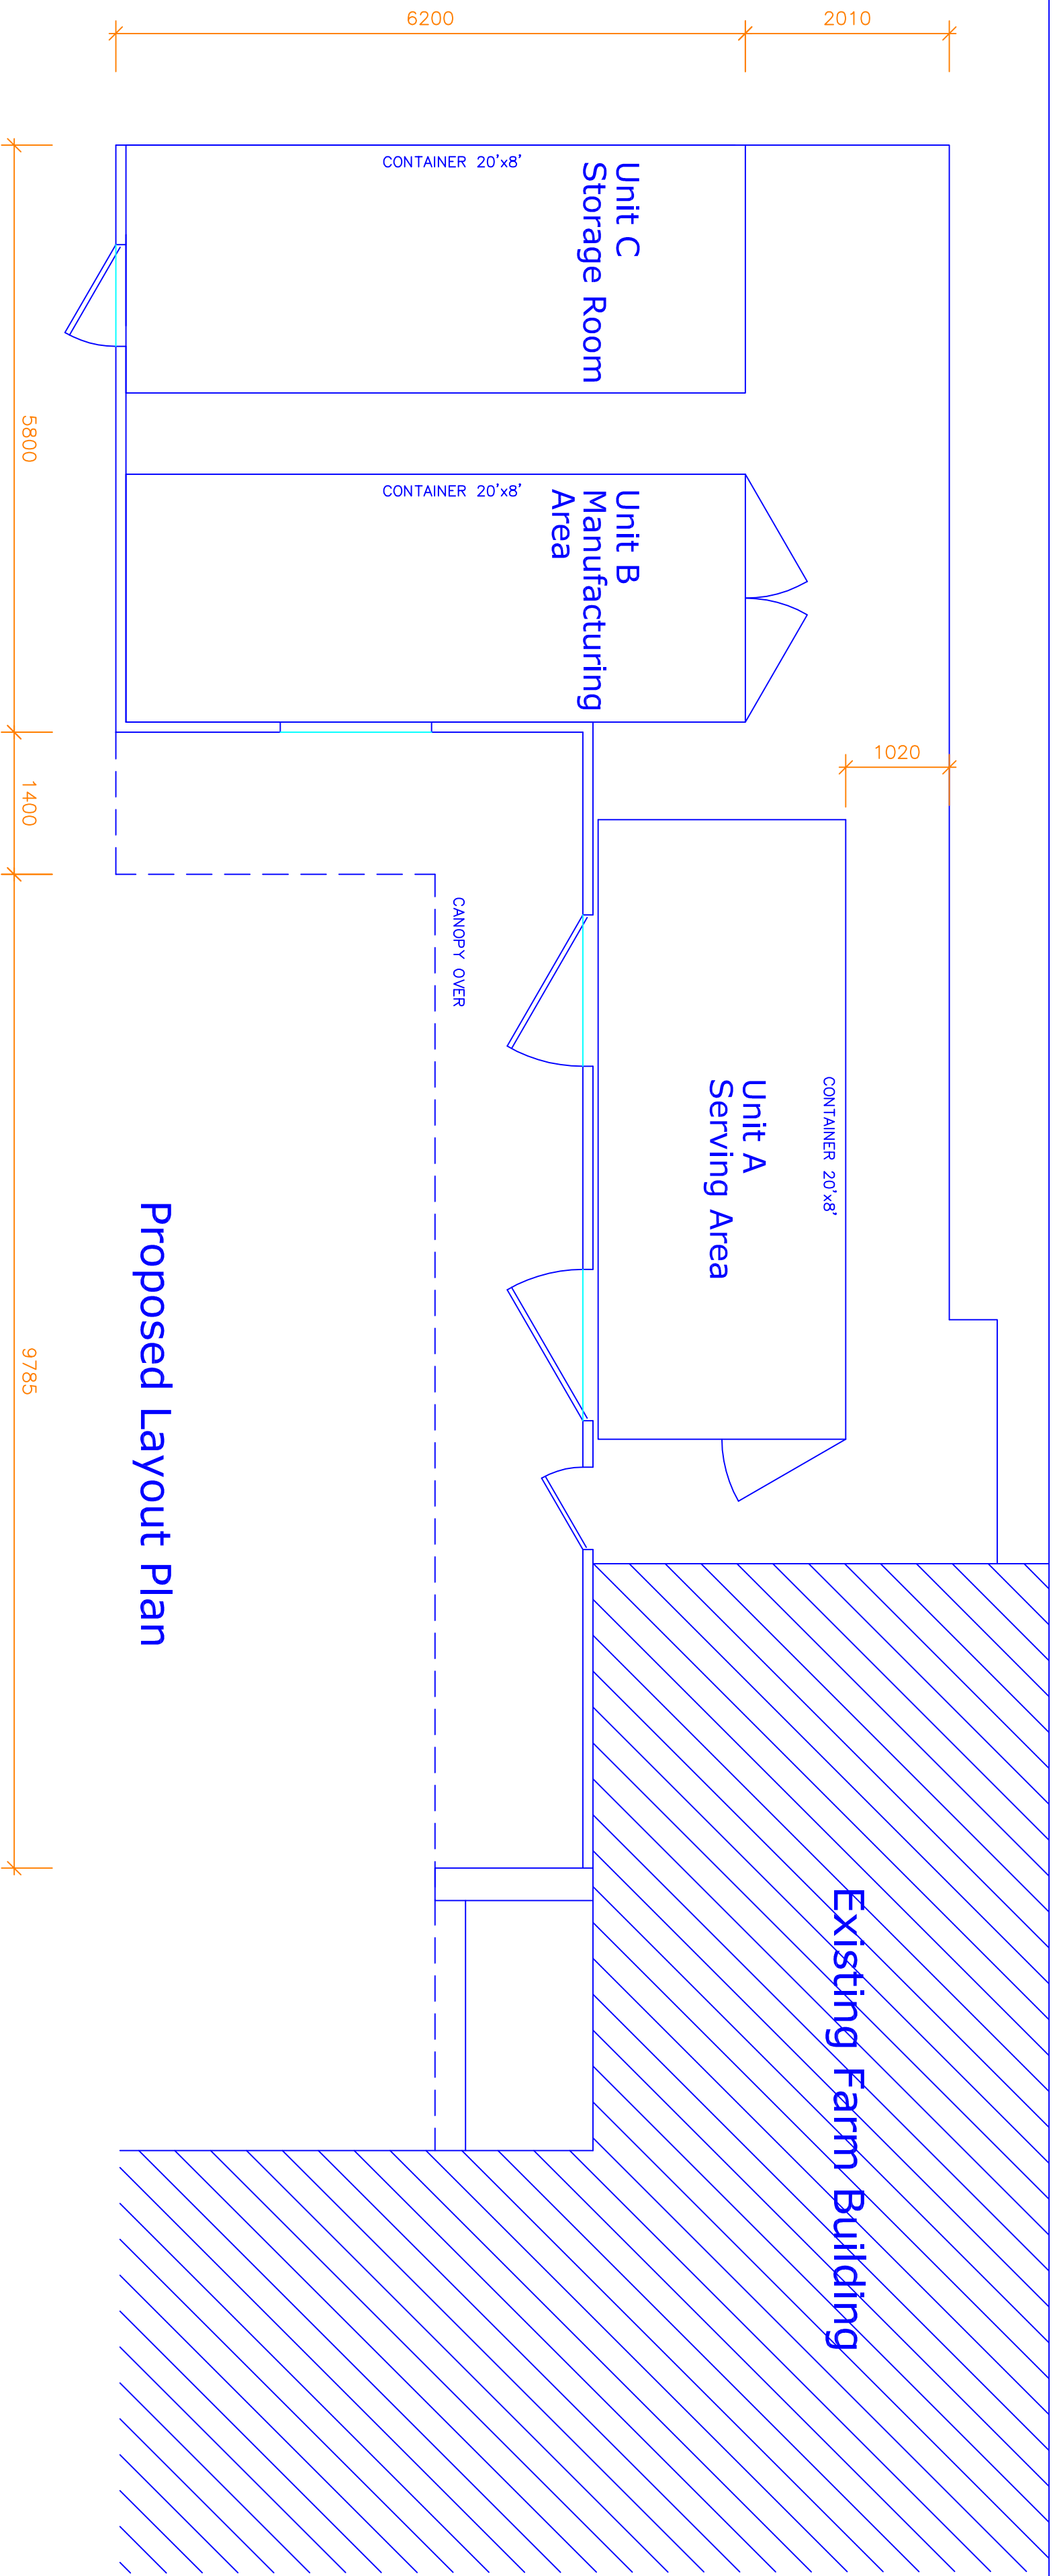


Proposed Layout Plan

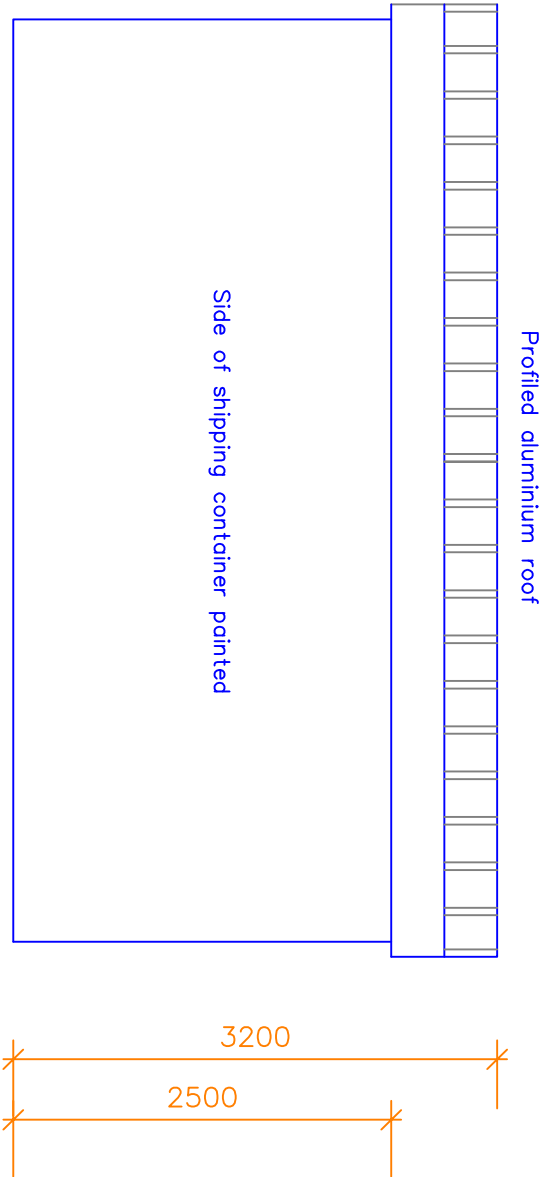


Proposed Side Elevation

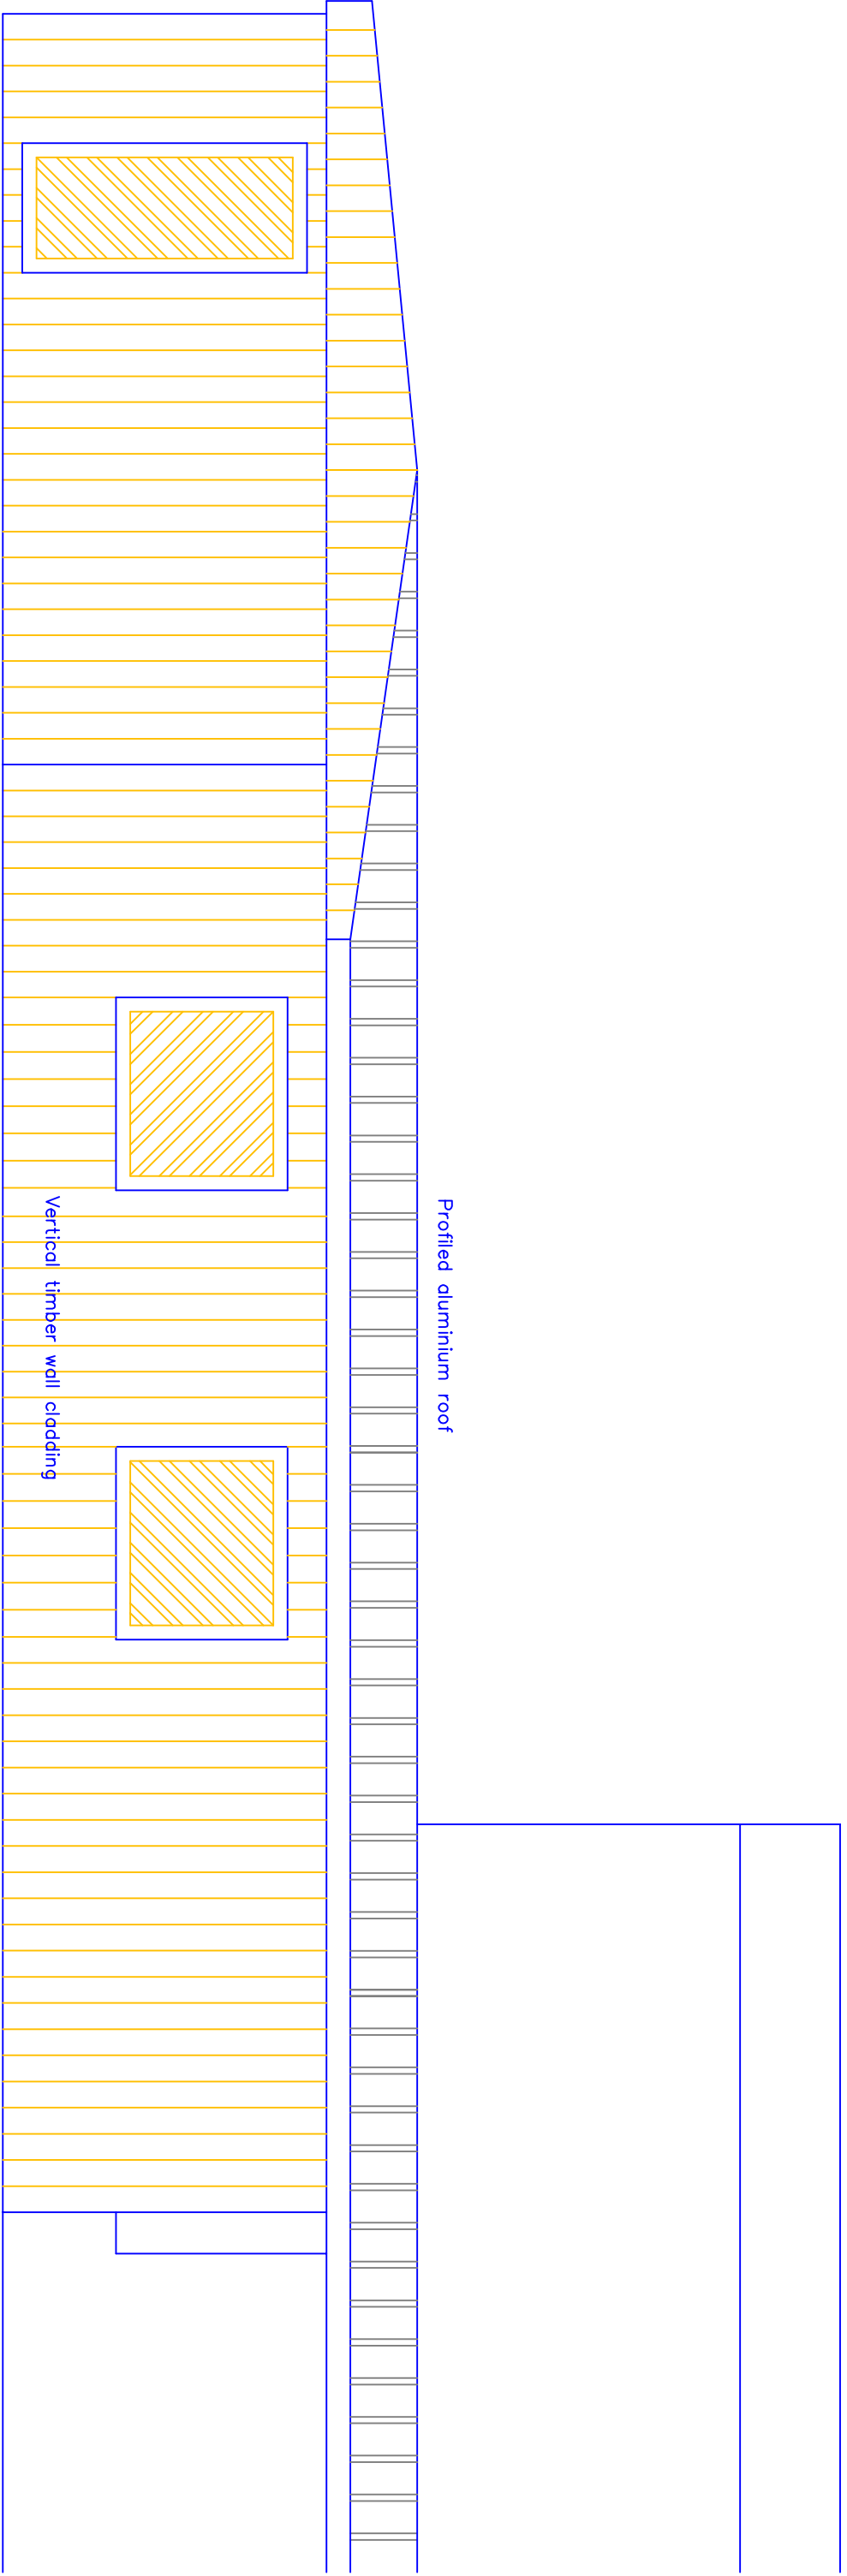

Proposed Front Elevation facing Woodhill Road

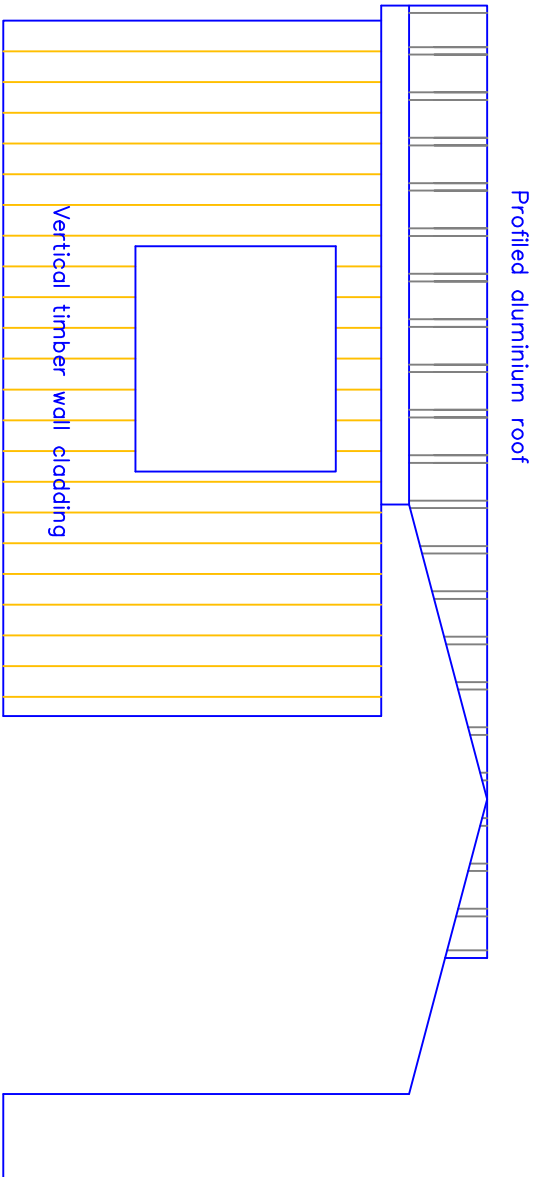

Proposed Side Elevation

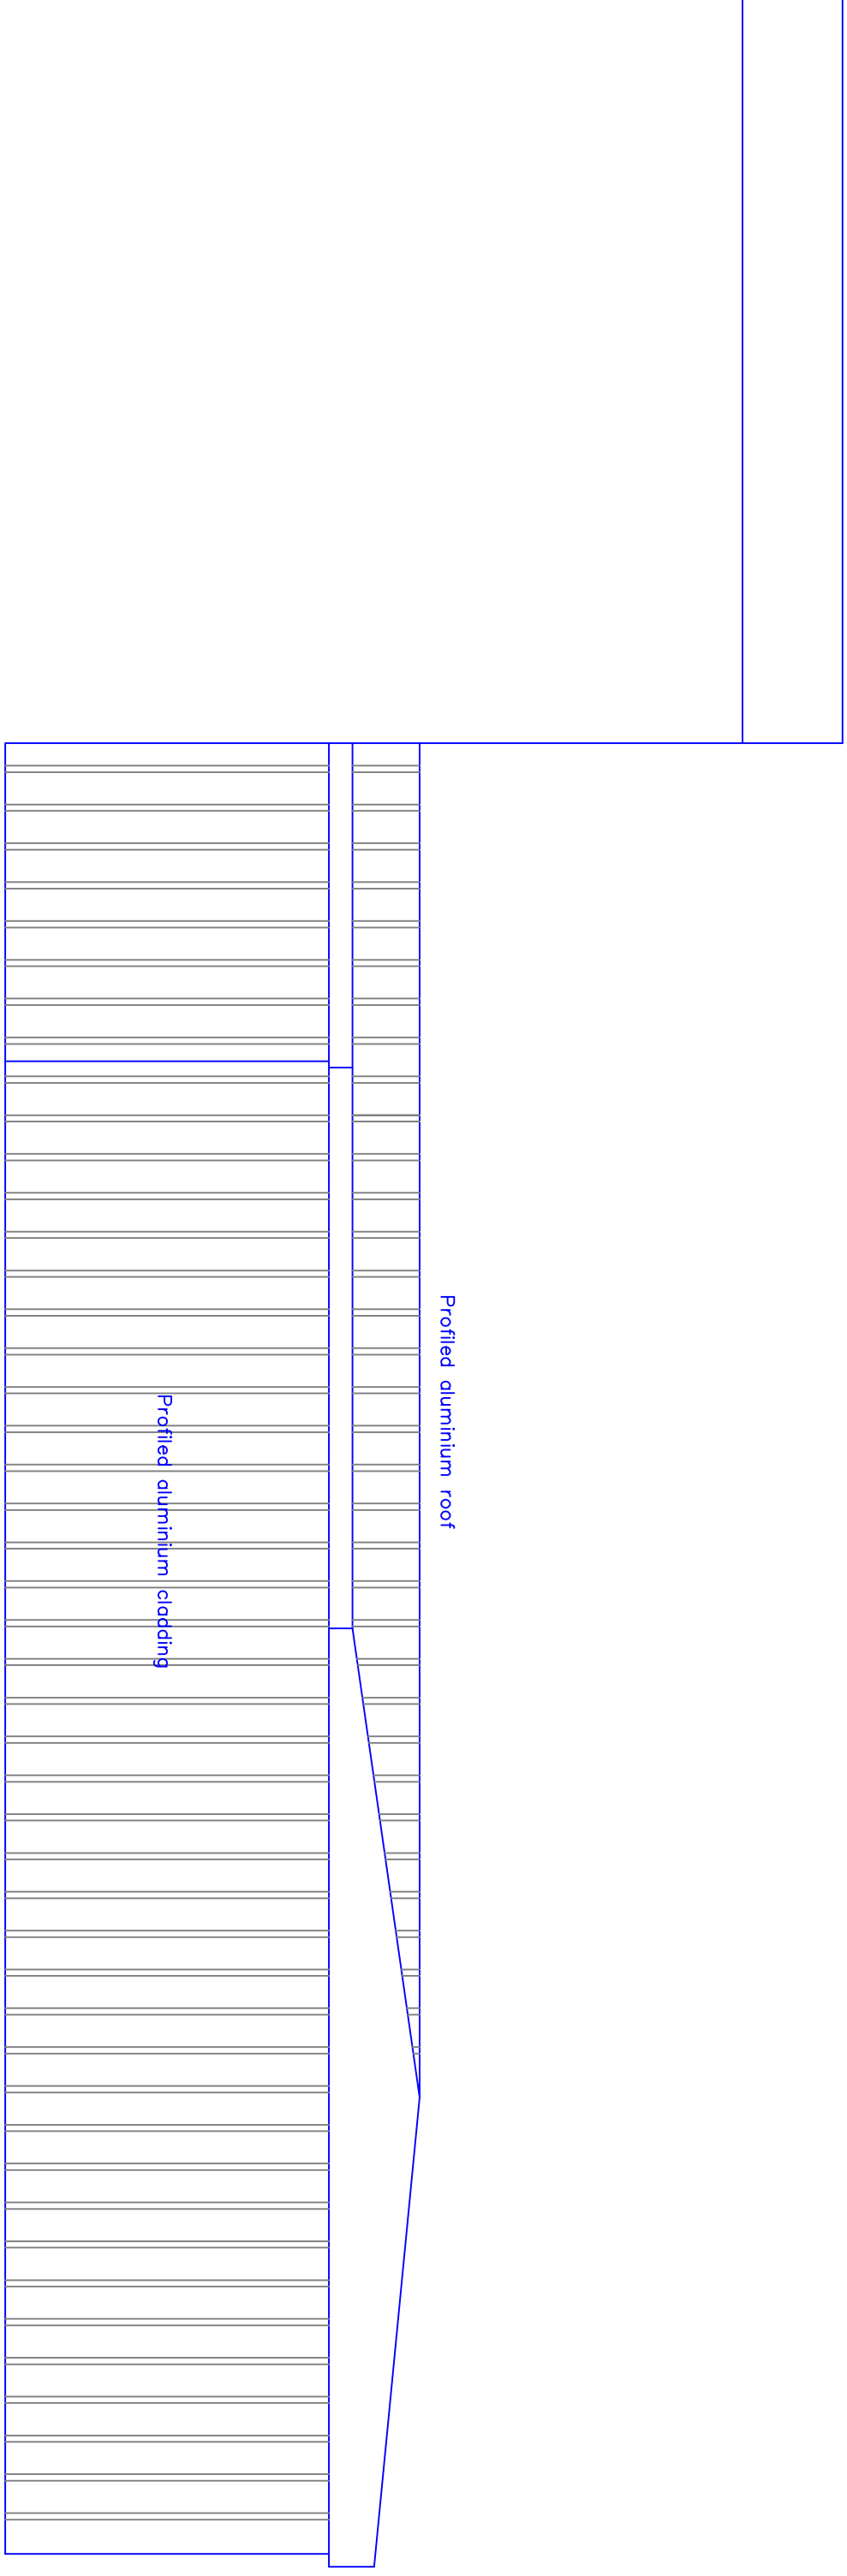

Proposed Rear Elevation

This drawing and design concept is the property of PPY design. It should not be reproduced without written permission

0 1 2 3 m

Higher Woodhill Farm
Woodhill Road
Bury
BL9 1BS

scale 1:50 A1-A1
April 2021

JE2-01
Proposed Plans
and Elevations

PPY design Ltd

2 Helmsford Road, Holcombe Village
Ramsbottom, Lancashire BL8 4PA
Gary Dearden BKA (ons) DipArch RIBA
gary@ppy-design.co.uk www.ppy-design.co.uk
T: 0706 822751 M: 0712 669462