




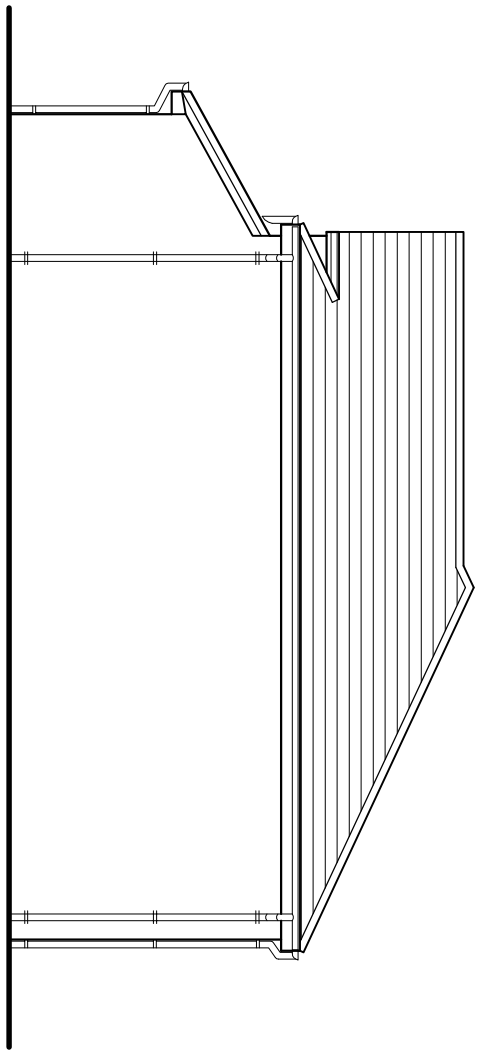

Existing Side Elevation
1:100

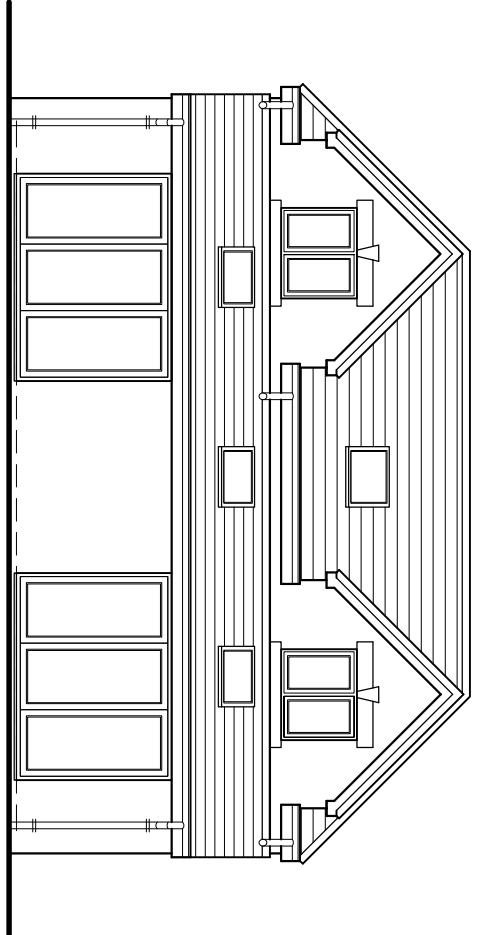


Existing Rear Elevation
1:100

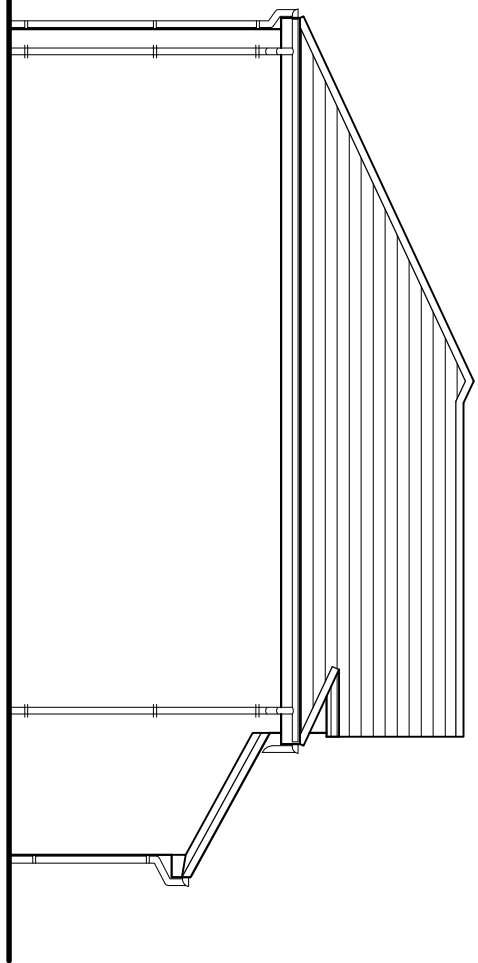


Existing Side Elevation
1:100

- NOTES**
- This drawing is copyright and is the property of PROHAUS DESIGN LIMITED and is not to be copied or reproduced in whole or in part except under written agreement.
 - Do not scale this drawing. Any discrepancy to be reported immediately.
 - This drawing to be read in conjunction with all other drawings and specifications associated with the project.
 - All dimensions and levels to be checked on site by the contractor prior to preparing any working drawings or commencing work on site.
 - The contractor must ensure and will be considered responsible for the overall stability of the building structure excavations etc. at all stages of the work.
 - All work by the contractor must be carried out in such a way as to ensure the health and safety of all workers and the public.
 - All work to be carried out in compliance with the requirements of all relevant Statutory Authorities and Regulations.

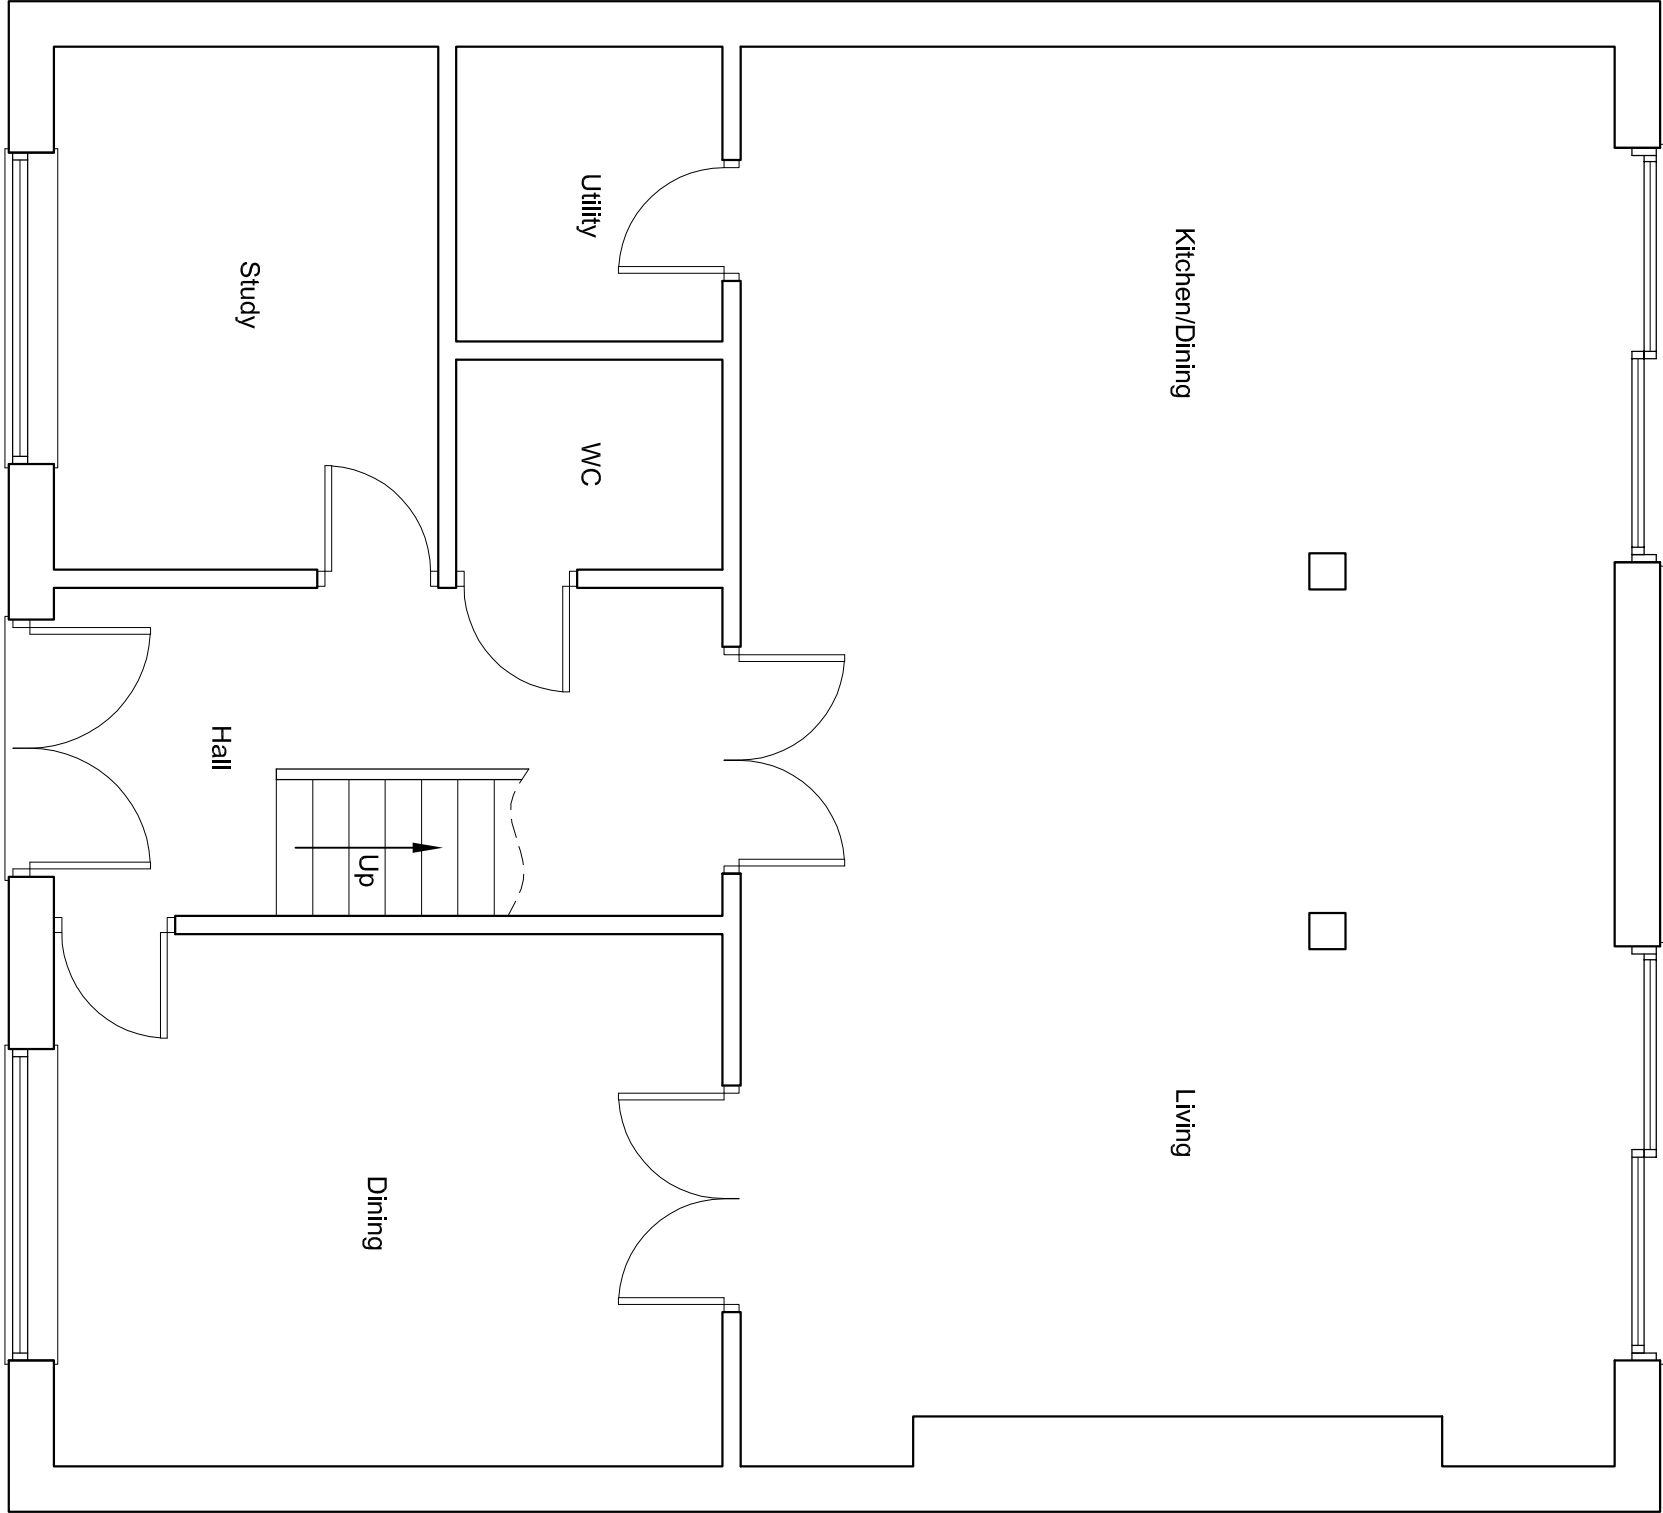

Existing Ground Floor Plan
1:250

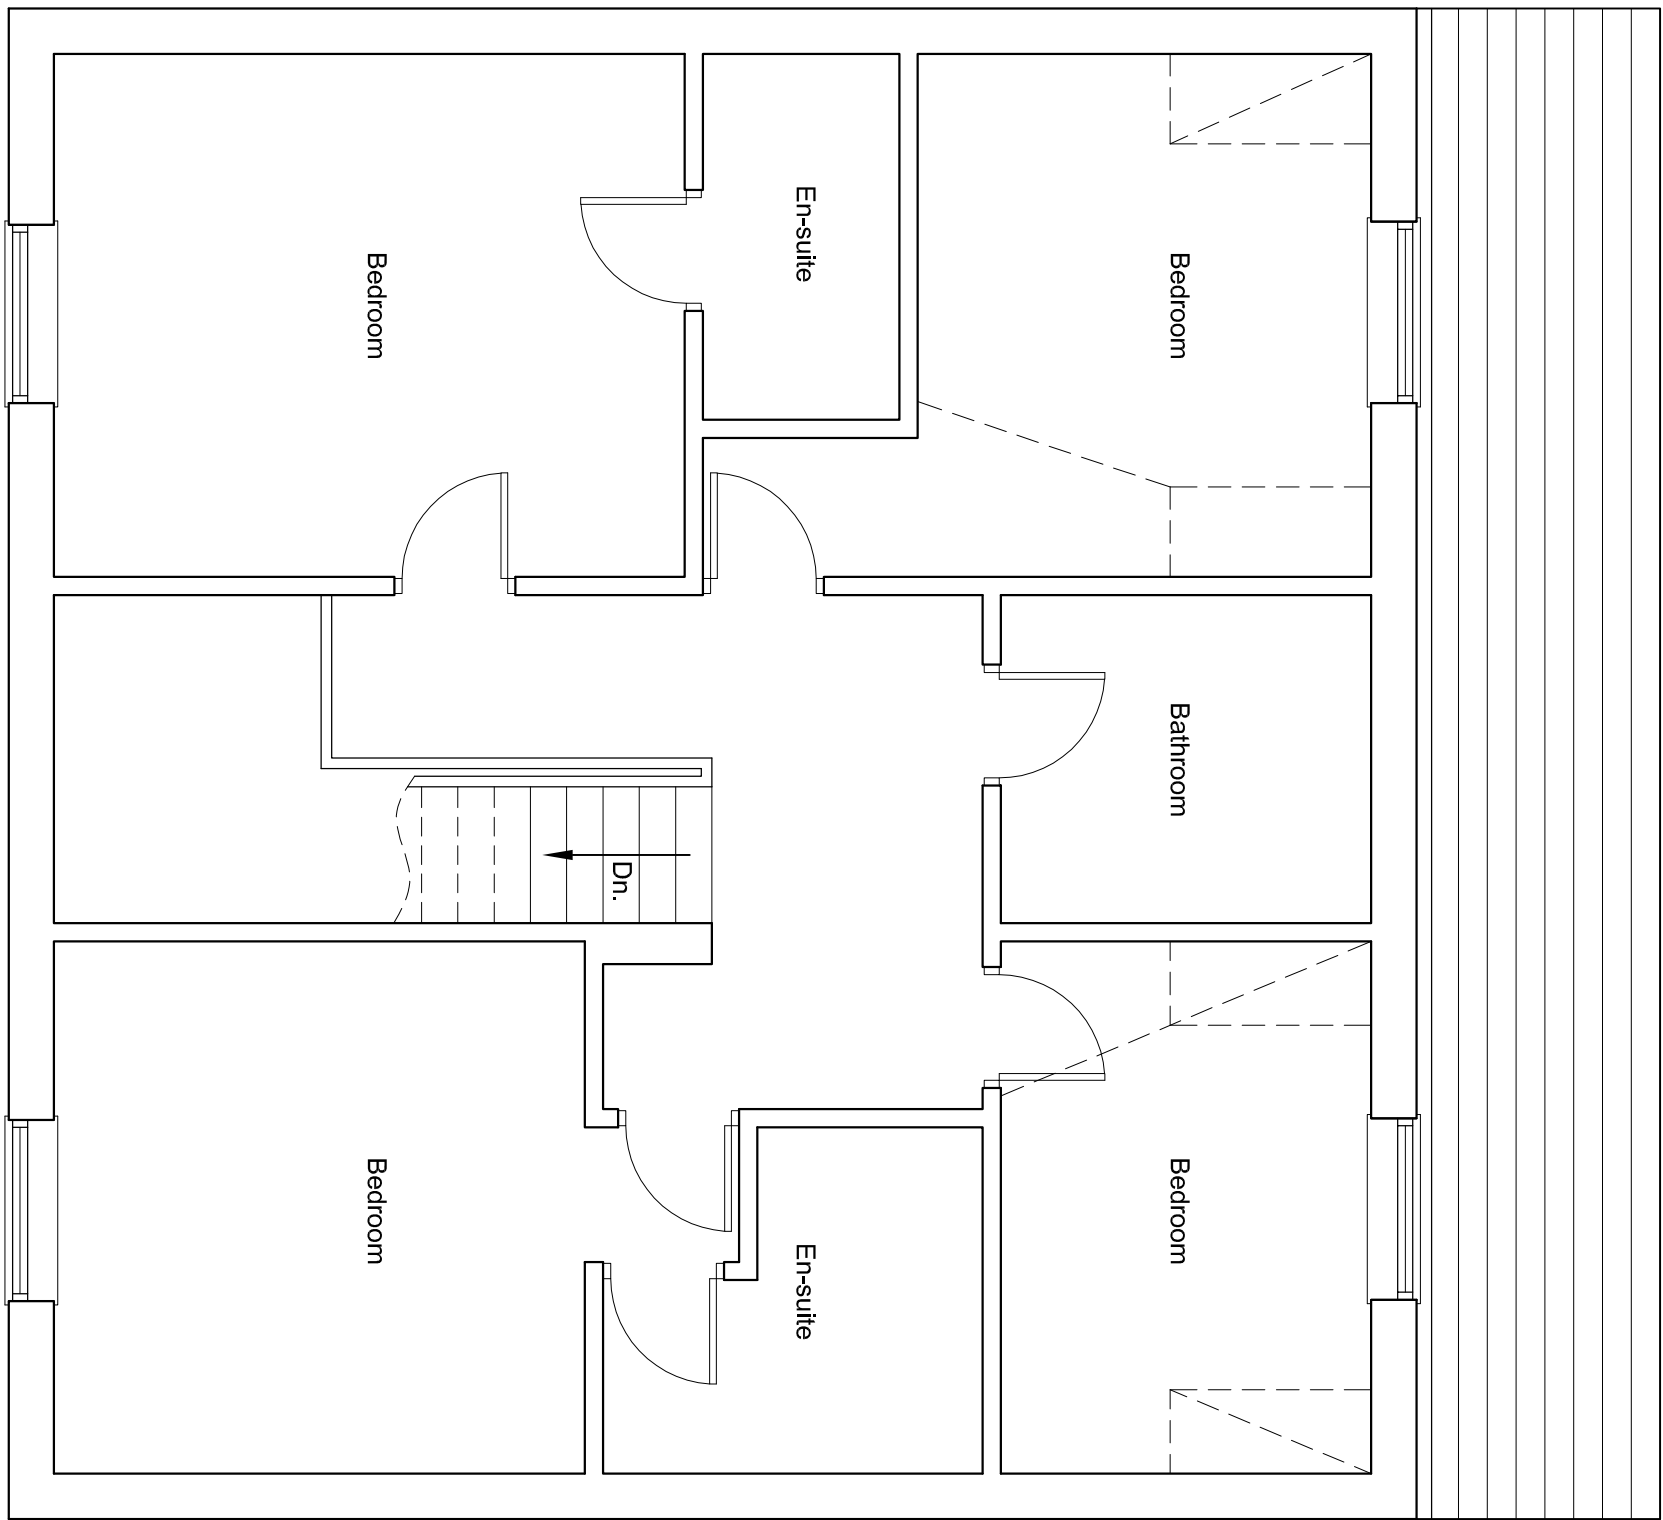

Existing First Floor Plan
1:250

Client	Mr & Mrs Cooper		
Project	Proposed Extension to Rear 2a Lilac Grove, Prestwich		
Drawing Title	Existing Plans & Elevations		
PROHAUS DESIGN			
Architectural Design Services 7 Park Terrace, Old Post Bank, LS21 3BU t 0113 2506760 m 07527 325915 e info@prohausdesign.co.uk w www.prohausdesign.co.uk			
Project No.	3053	Drawn By	ARA
Drawing No.	01	Revision	Date July 2024
Scale	1:100, 1:50	Checked	