


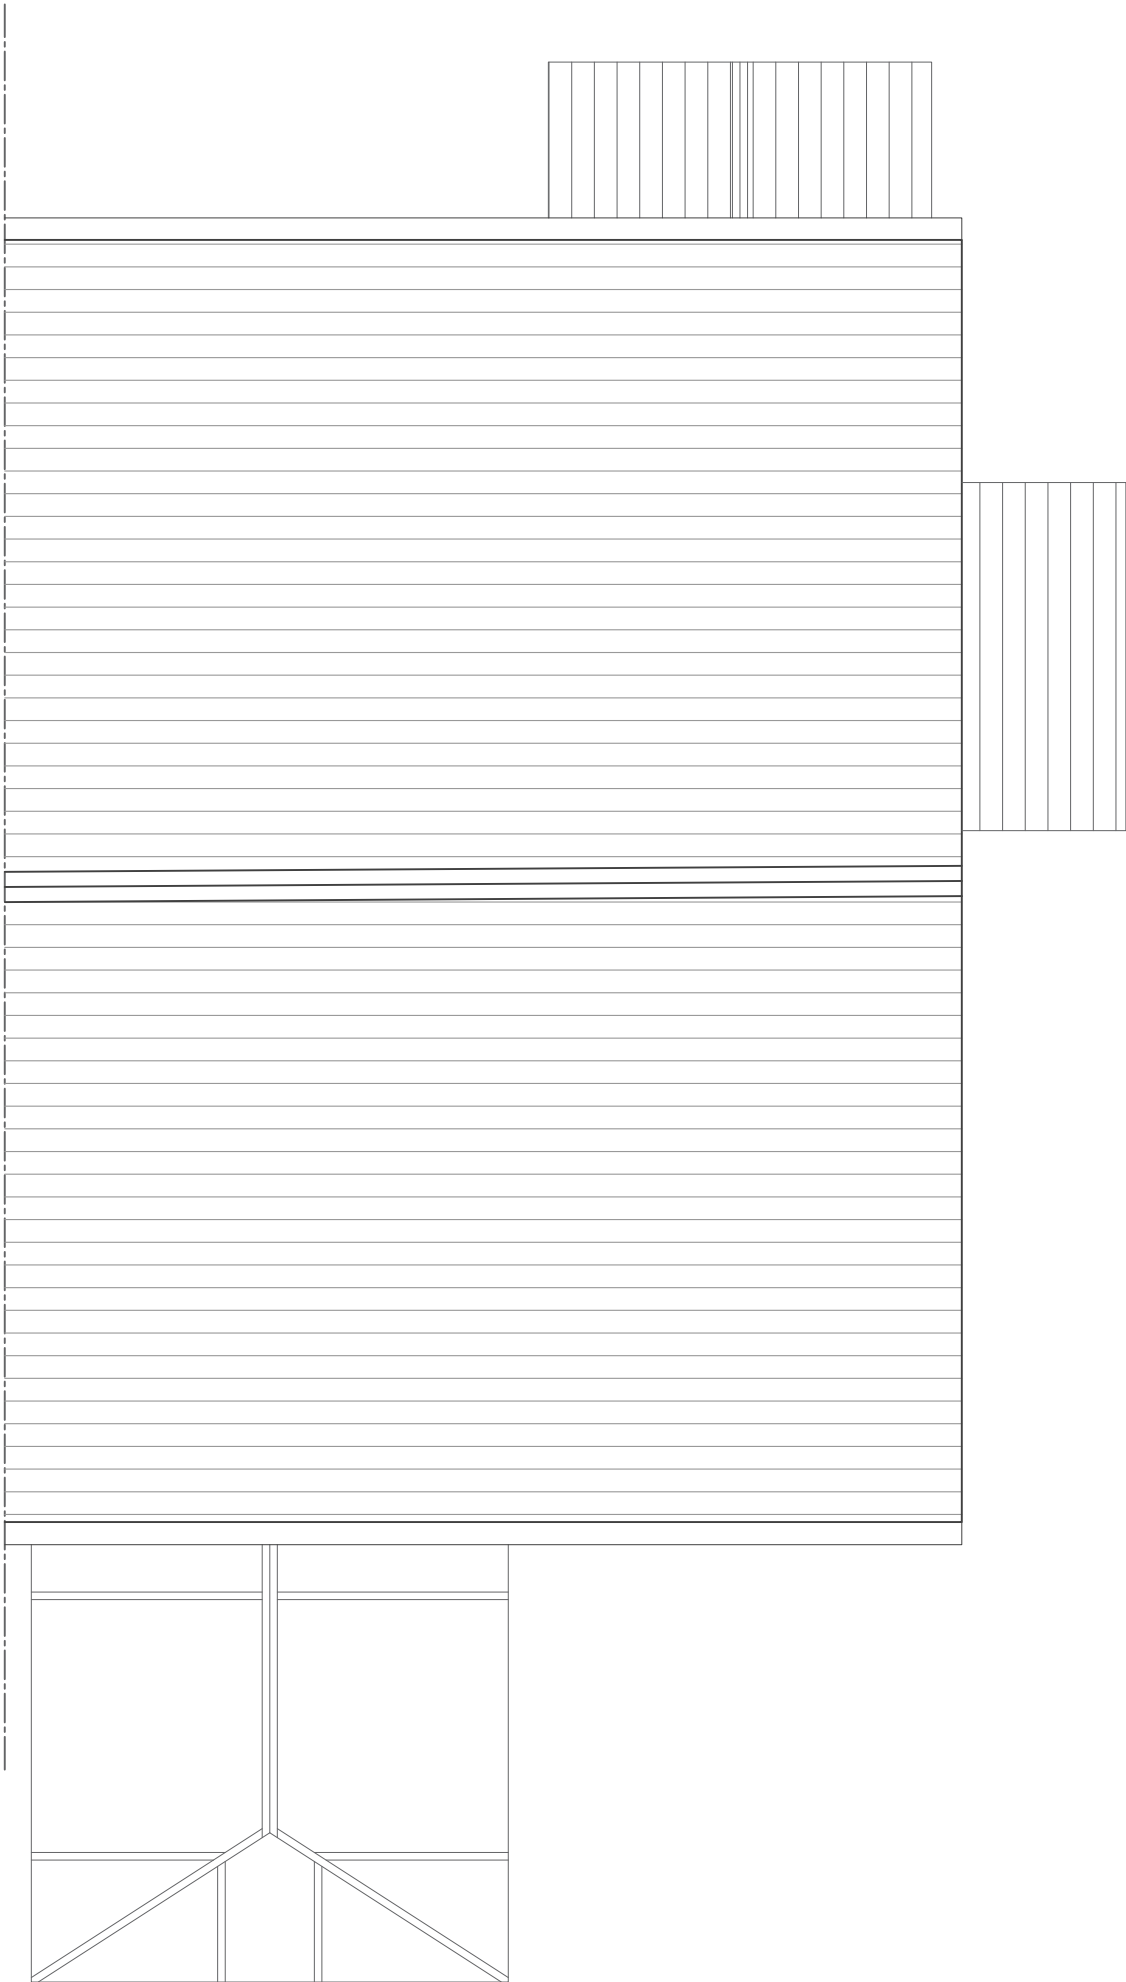

Roof Plan  
1:50

Notes

Designer takes no responsibility for any dimensions obtained by scaling from this drawing. If no dimension is shown the recipient must ascertain the dimension specifically from the Designer or by site measurement. Supplying this drawing in digital form is solely for convenience and no reliance may be placed on digital data. All data must be checked against hard copy. Dimensions must be checked on site. Any discrepancies must be reported to the Designer immediately. This drawing is copyright of Duke Design Services



|     |             |      |    |
|-----|-------------|------|----|
| Rev | Description | Date | By |
|-----|-------------|------|----|

Duke Design Services  
T:07450607284 W:ddesignservices.co.uk  
E:dd@dukedesignservices.co.uk

|   |               |    |              |  |
|---|---------------|----|--------------|--|
| C | Concept       | G  | Contract     |  |
| D | Planning      | J  | Construction |  |
| E | Building Regs | L  | As Built     |  |
| F | Tender        | Sk | Sketch       |  |

Client:  
Andy Lyon

Project:  
4 Peveril Close, Whitefield, M45 6NR

Scale:  
1:50

Is original size  
A3

Date:  
June 2025

| Drawing Number | Description        | Rev |
|----------------|--------------------|-----|
| 25(14)_102     | Existing Roof Plan |     |

