


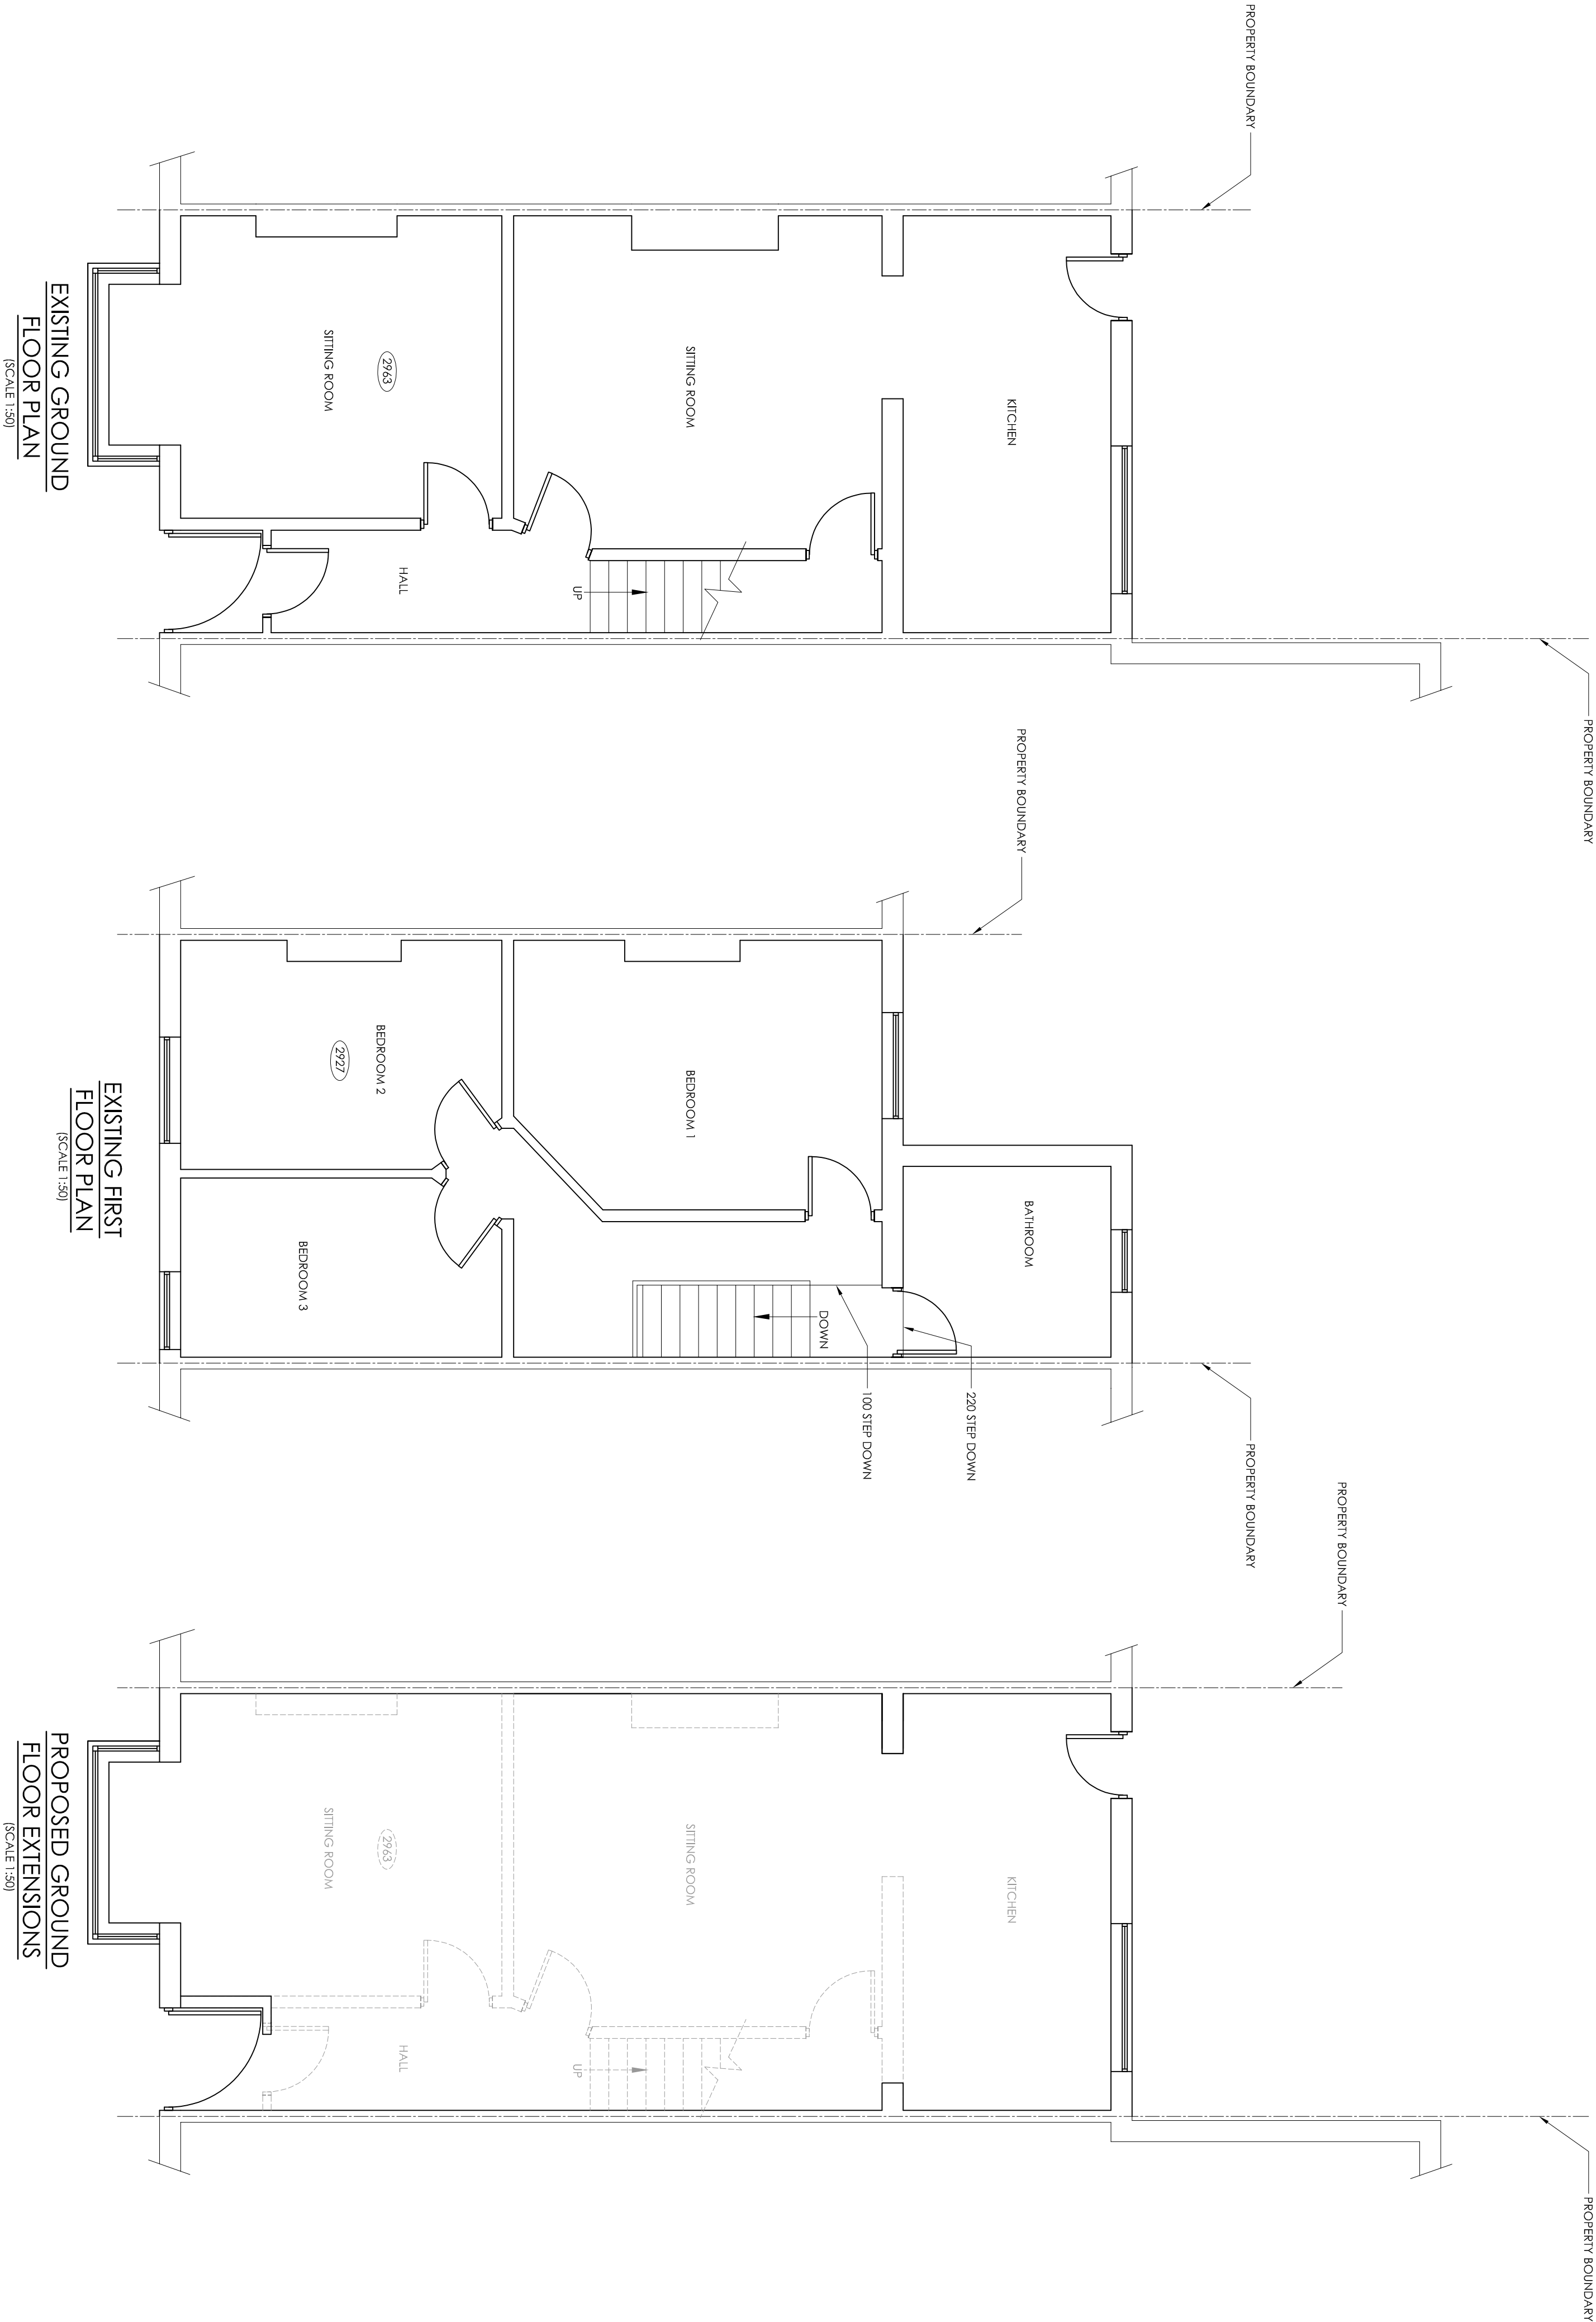

A		08/12/2024	SCHEME REVISED.	
REV.	DATE	DESCRIPTION		
ISSUED FOR INFORMATION				
Email - nick@nbarchitectural.co.uk Mobile - 07866628389 Website - www.nbarchitectural.co.uk			NB Architectural Design	
SCHEME - CONVERSION TO 6 BED 6 PERSON HMO.			PROPERTY ADDRESS - 459 ROCHDALE OLD RD, BURT LD7 7TB.	
		A1 SCALE	1:50	
TITLE - EXISTING FLOOR PLANS AND PROPOSED EXTENSION.		DATE	NOVEMBER 2024	
DWG No - ROR-N6459-001		REV.	A	