





Ground Floor

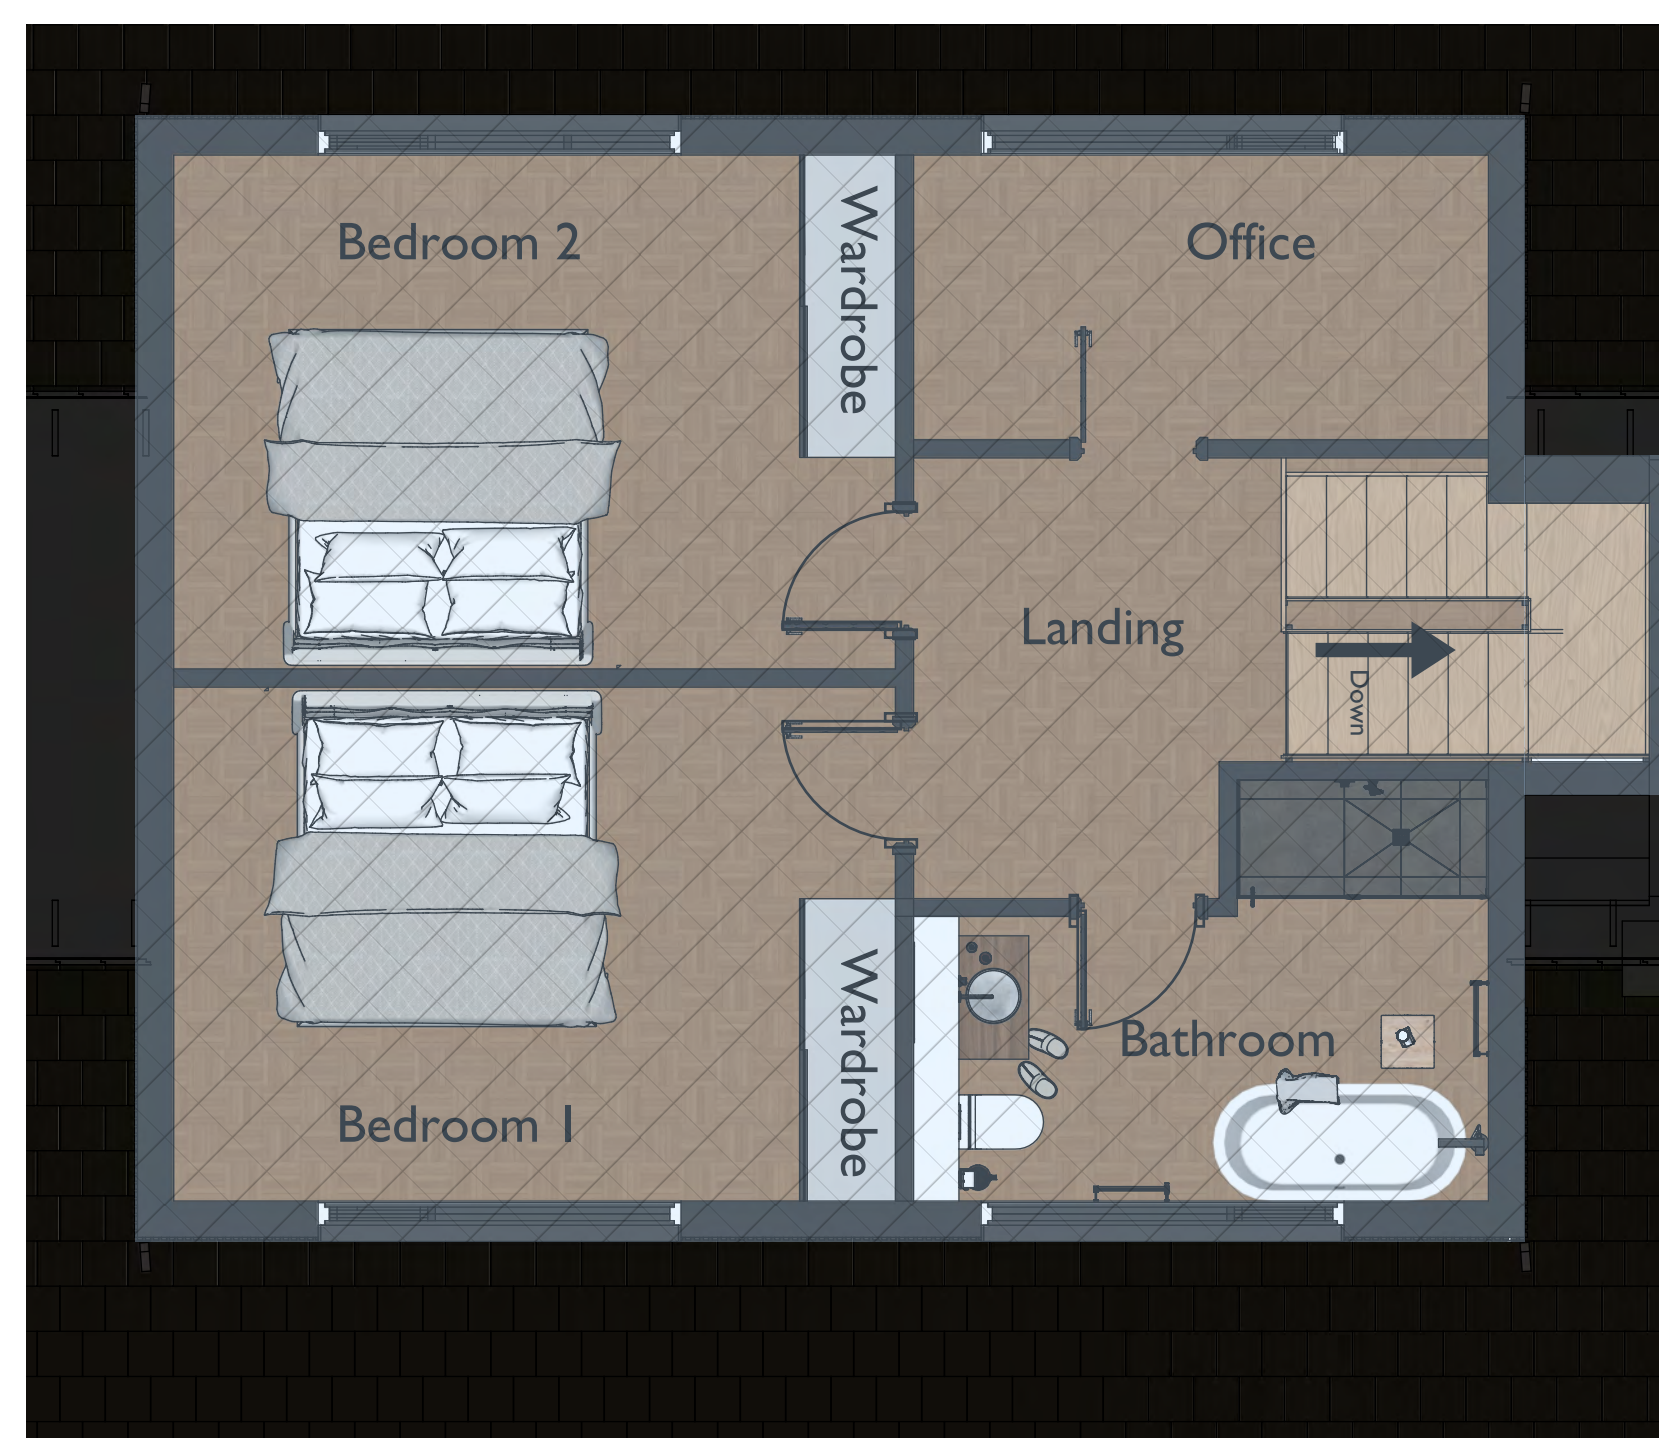

First Floor Plan

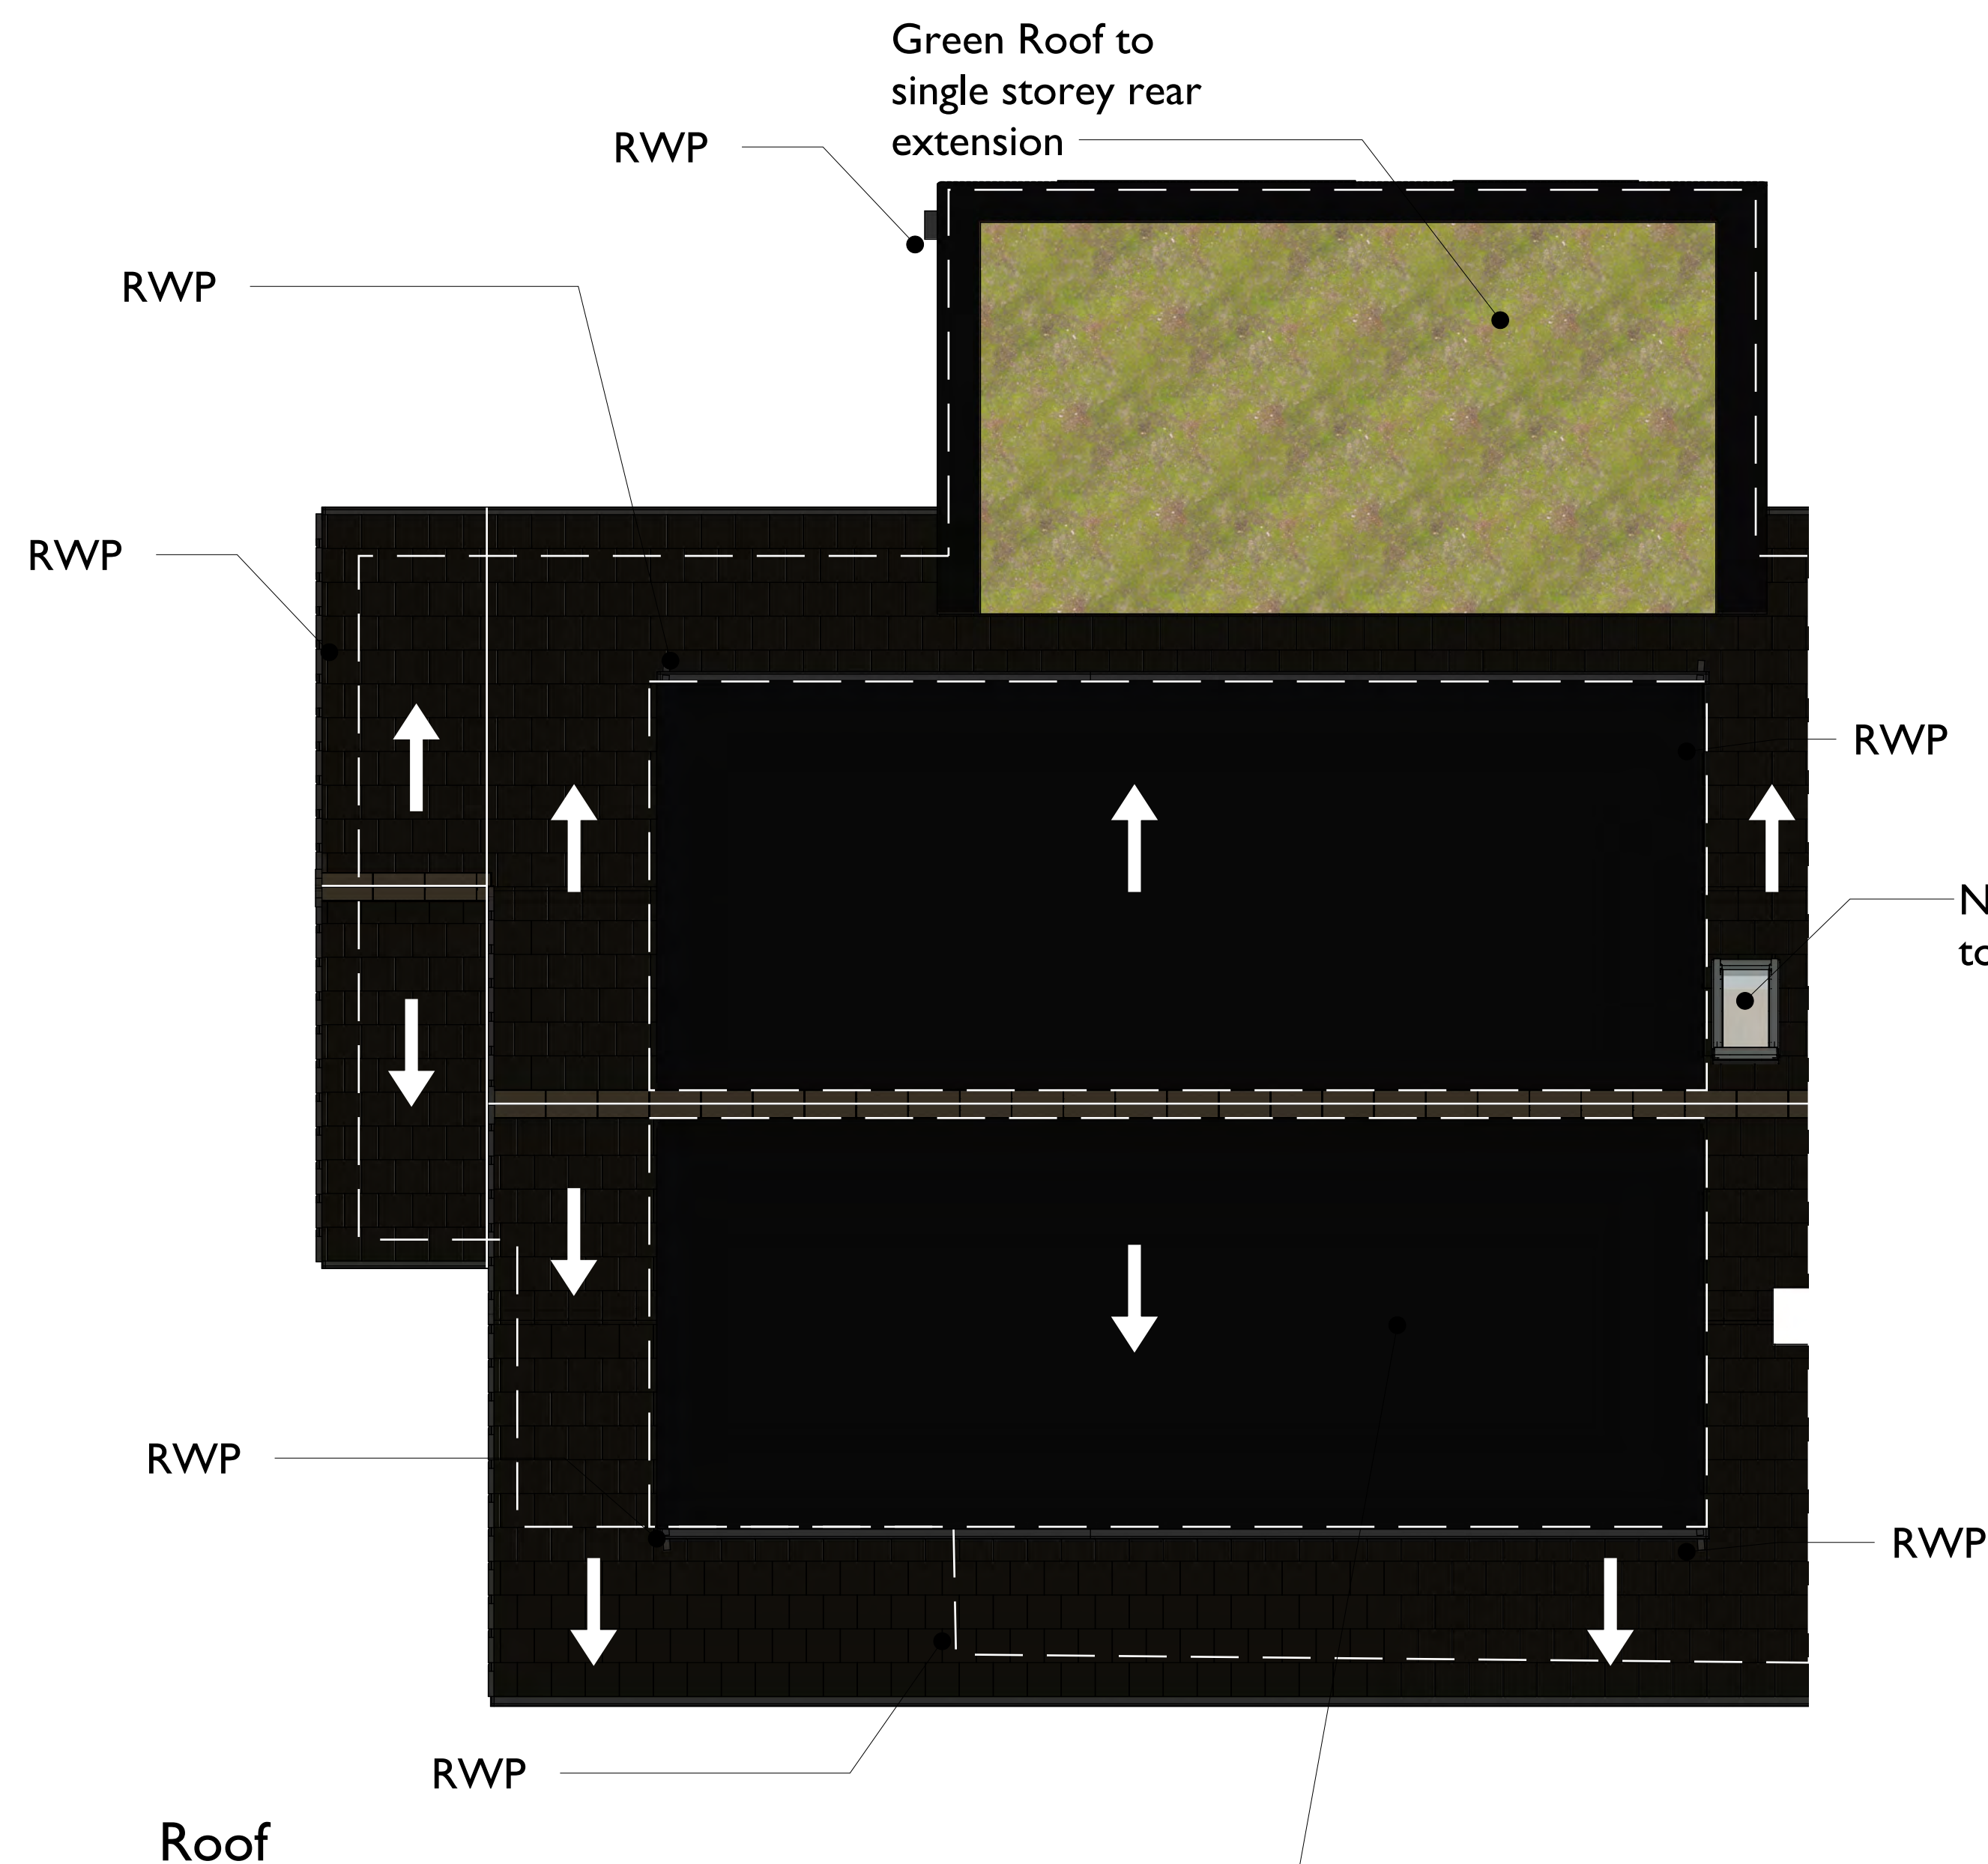

Roof

DRAWING PRODUCED FOR
PLANNING PURPOSES ONLY.

DO NOT SCALE FROM THIS
DRAWING

New construction

Rev	Date	Description
-	20/11/2025	First Issue



15 Springside View
Bury, BL8 4LU
Tel: 07989 567869

Company No. 13615864

hello@homeorganise.me

<https://www.homeorganise.me>

CLIENT
Mr. & Mrs. Hay


PROJECT
12 Heapworth Avenue
Ramsbottom
BL0 9EH

DRAWING TITLE:
Proposed Building Plans

DRAWING NUMBER: 0025/01_07 **REV:** -

DATE:
20/11/2025

Scale @ A1
1:50

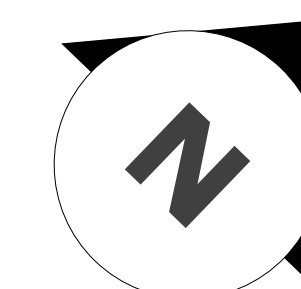

0 1 2 4