



0.150

BOUNDARY

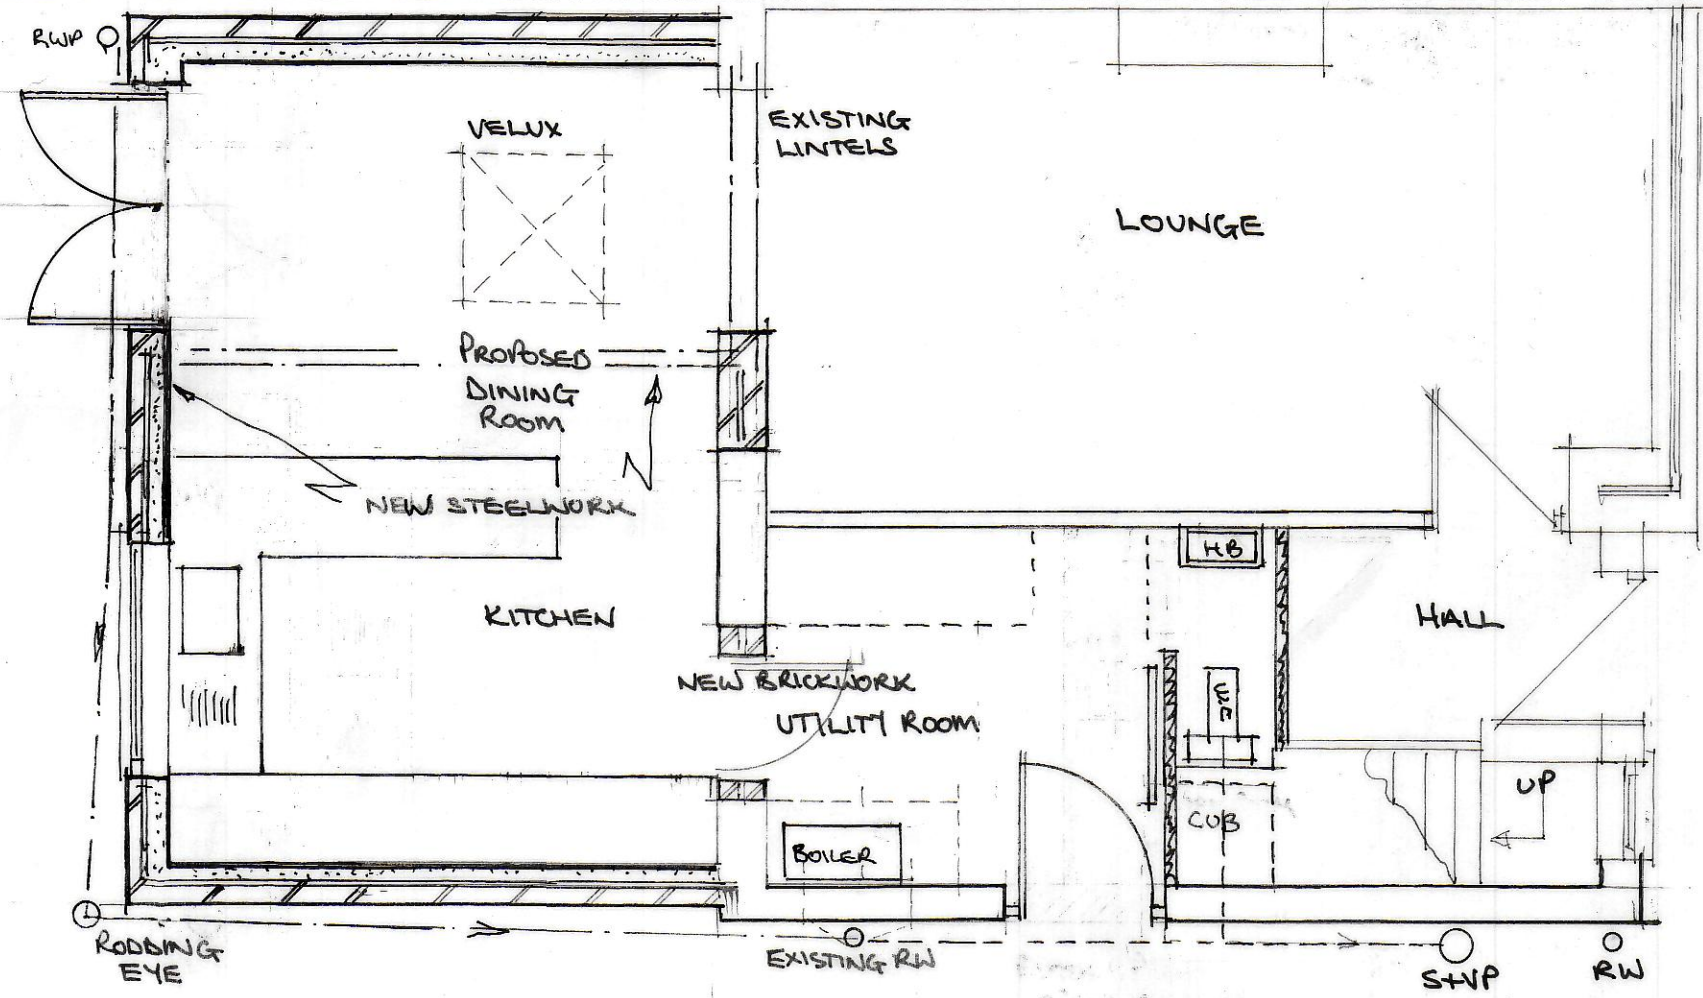


PROPOSED GROUND FLOOR PLAN

BOUNDARY

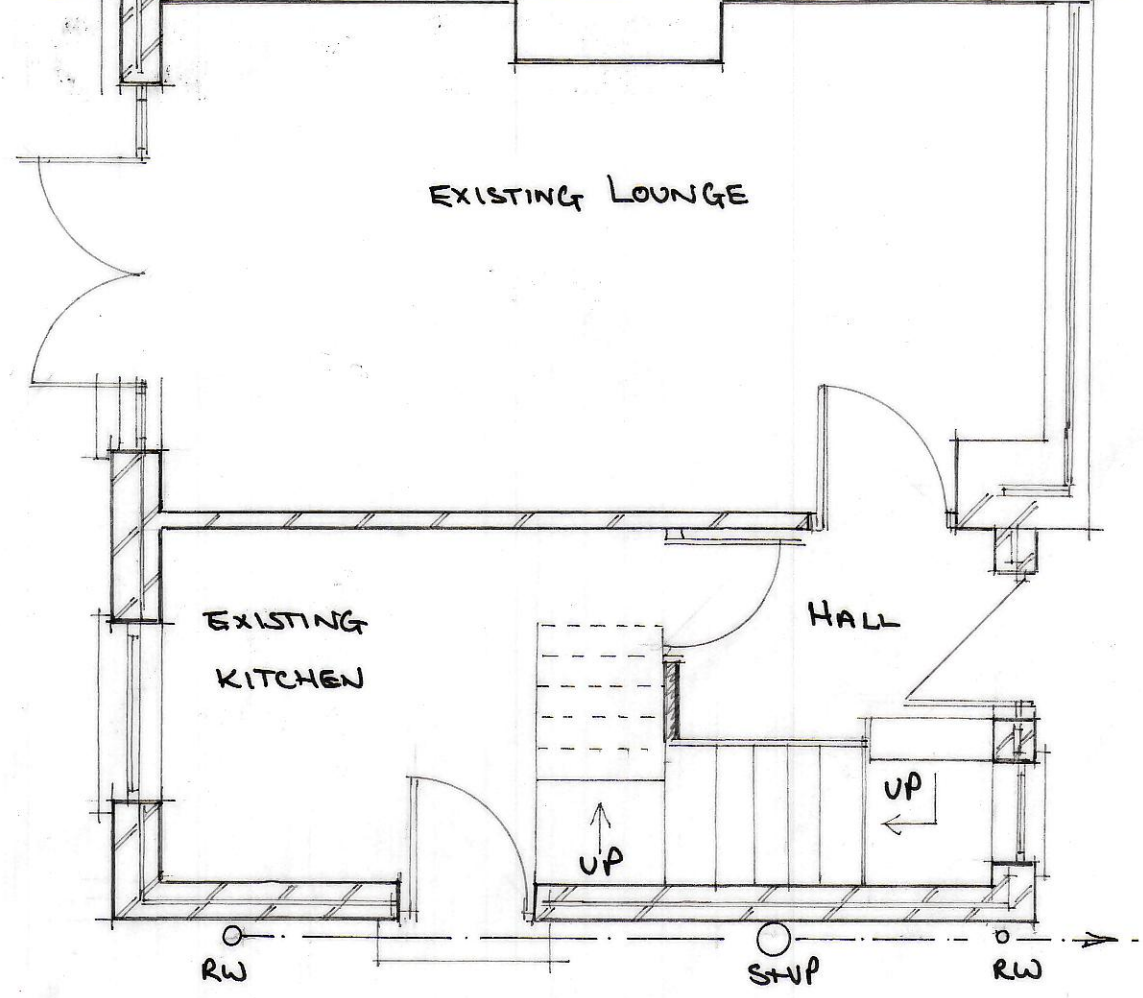


EXISTING GROUND FLOOR PLAN

BOUNDARY

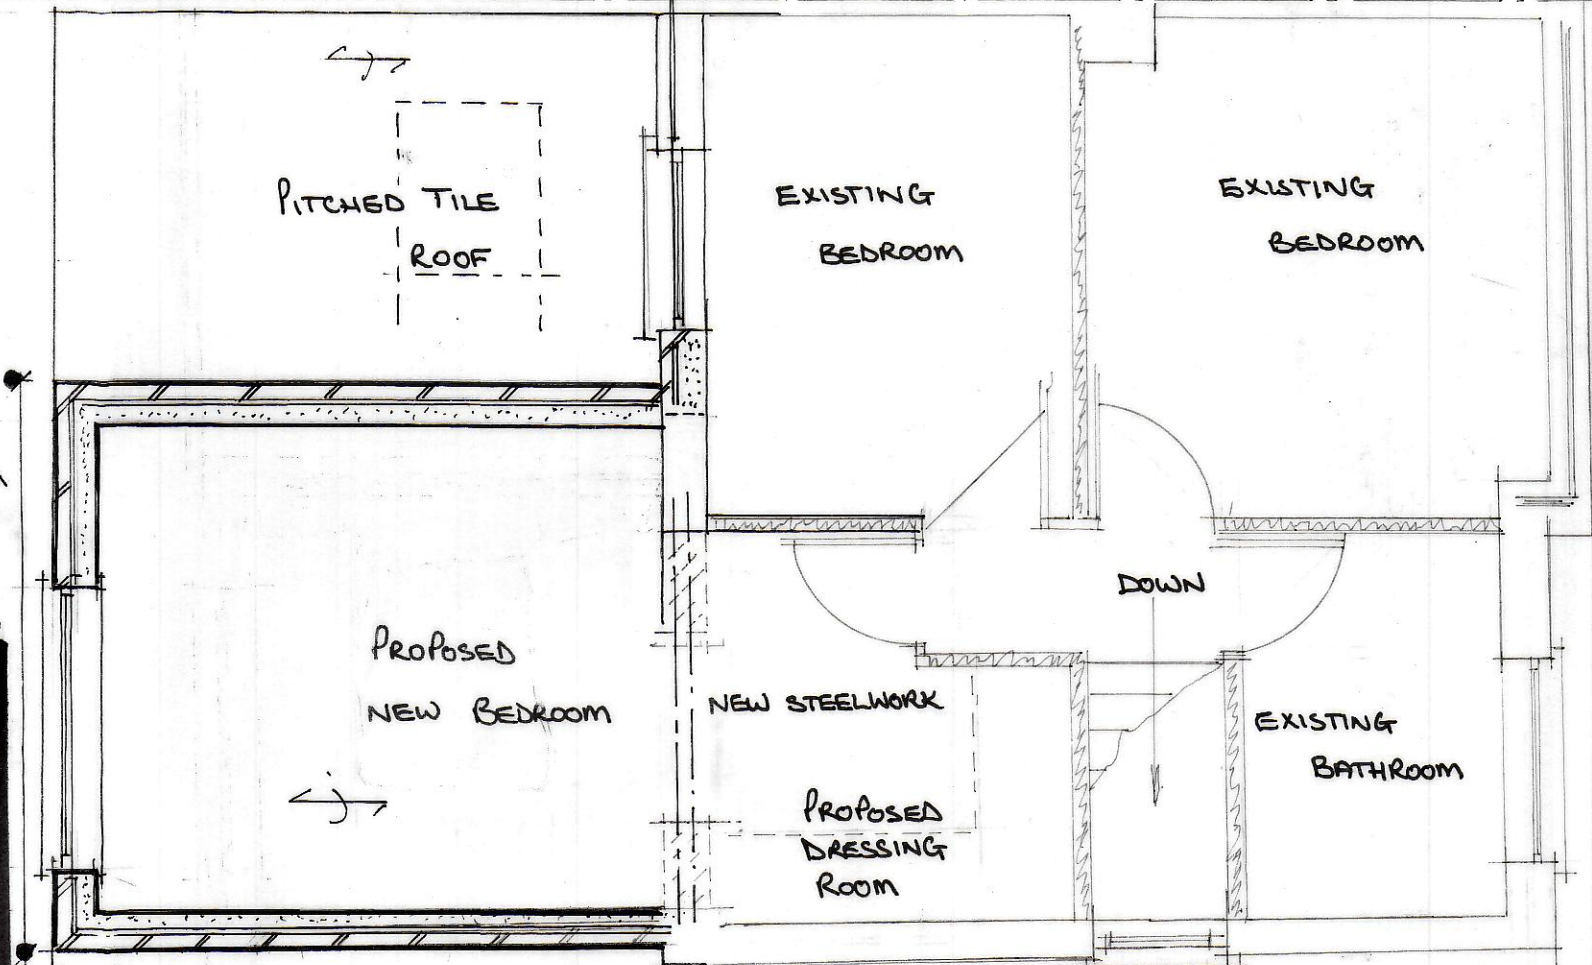


PROPOSED FIRST FLOOR PLAN

BOUNDARY

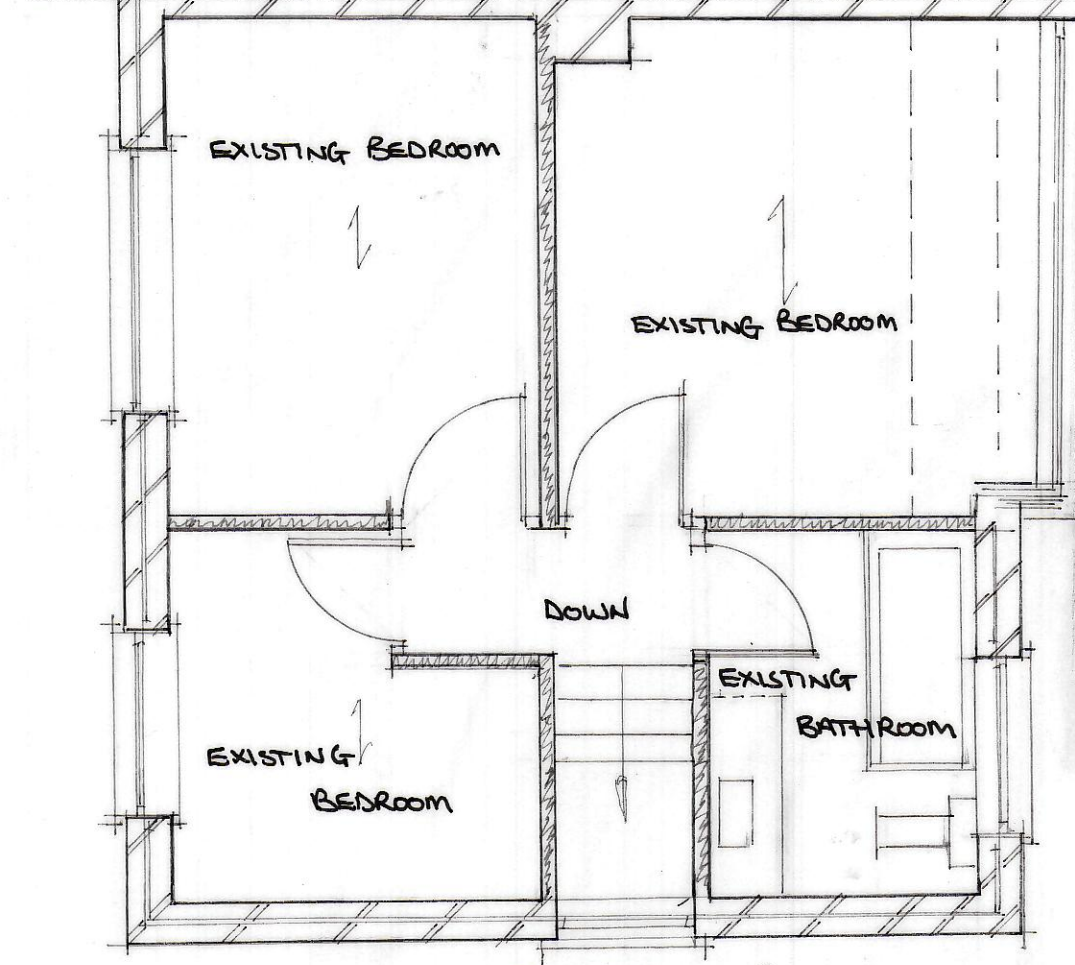

EXISTING FIRST FLOOR PLAN

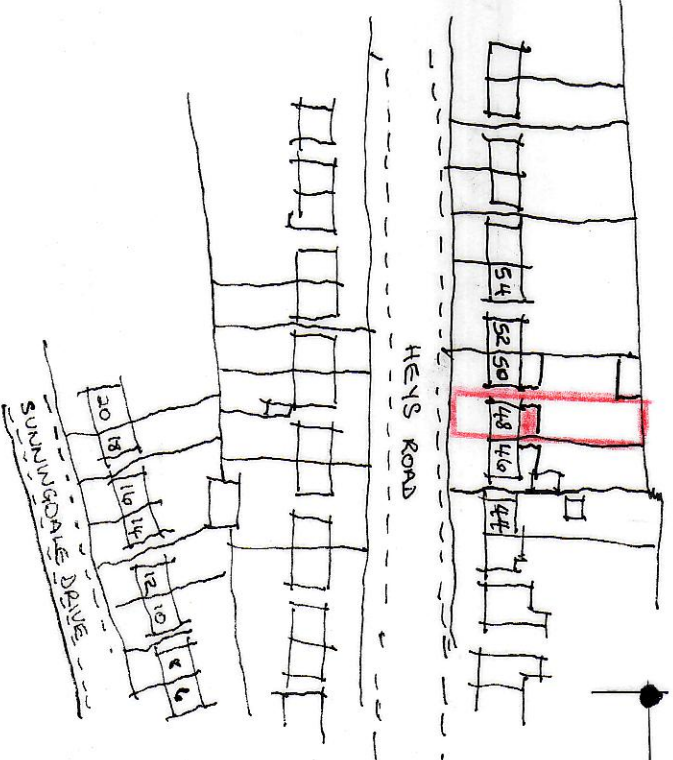

SITE AND LOCATION PLAN

SCALE 1:250

EXTERNAL DIMENSIONS 3.8 x 4.120

APPLICATION N° 62568

ADDRESS:- 151 HEYWOOD ROAD

PRESTWICH

MANCHESTER

M25 1LF

PROPOSED REAR EXTENSION

151 HEYWOOD ROAD

PRESTWICH

MANCHESTER

M25 1LF

SCALE 1:50