




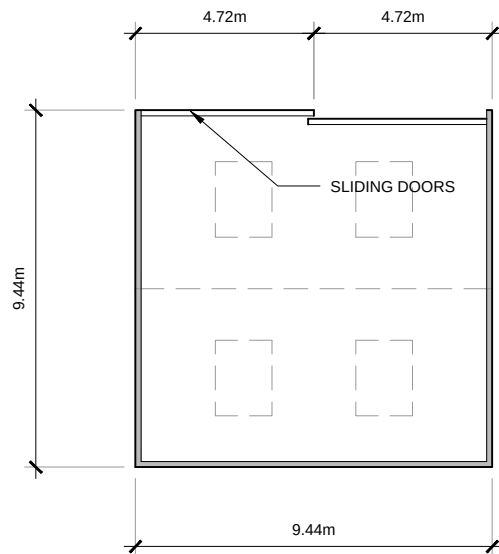


1 PLAN
C286 SCALE: 1:200

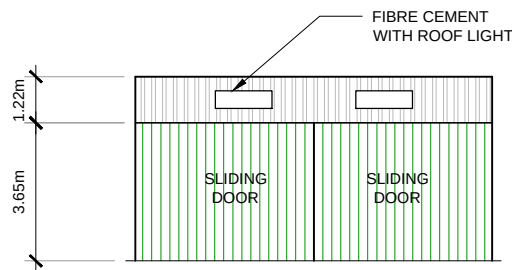


2 NORTH ELEVATION
C286 SCALE: 1:200

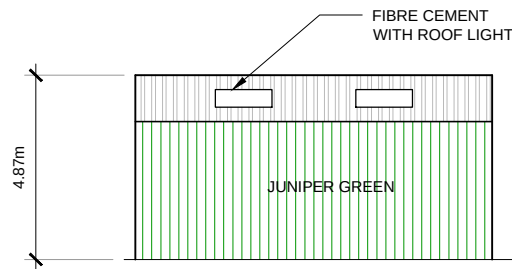

3 SOUTH ELEVATION
C286 SCALE: 1:200

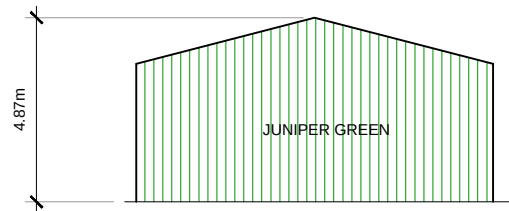

4 EAST AND WEST ELEVATION
C286 SCALE: 1:200

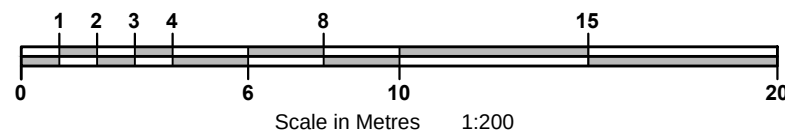

DO NOT SCALE FROM THIS DRAWING



Notes:
THESE ELEVATIONS ARE DRAFTED TO ALLOW THE PLANNING AUTHORITY TO MAKE A DECISION ON THE PROPOSED DEVELOPMENT AND FOR NO OTHER PURPOSE. THESE ELEVATIONS ARE NOT BUILDING REGULATION COMPLIANT AND SHOULD NOT BE RELIED UPON AS SUCH. THE DECISION NOTICE (WHEN AVAILABLE) SHALL PROVIDE THE EXACT DIMENSIONS OF THE PROPOSED BUILDING AND SHOULD BE RELIED UPON. THESE PLANS SHOULD NOT BE USED AS DEFINITIVE AND ANY MEASUREMENTS SHOULD BE TAKEN AND CHECKED FROM THE PROPOSED SITE.

SPECIFICATION:
FRAME - STEEL PORTAL FRAME
CLADDING - JUNIPER GREEN
ROOF - FIBRE CEMENT WITH ROOF LIGHTS
FLOOR - CONCRETE

Client
Mr. J Allen Building

Drawing Title
Existing Elevations

Project Address
Burrs View Touch Road, Bury BL95QS

DRG NO. C286 SCALE 1:200 @ A3

DRAWN RM CHECKED SM APPROVED SM

MACMARSHALLS
RURAL CHARTERED SURVEYORS
& PLANNING CONSULTANTS

Date	www.macmarsahlls.co.uk	Revision
October 14, 2021	01204565660 07754955449 07876752429	A