



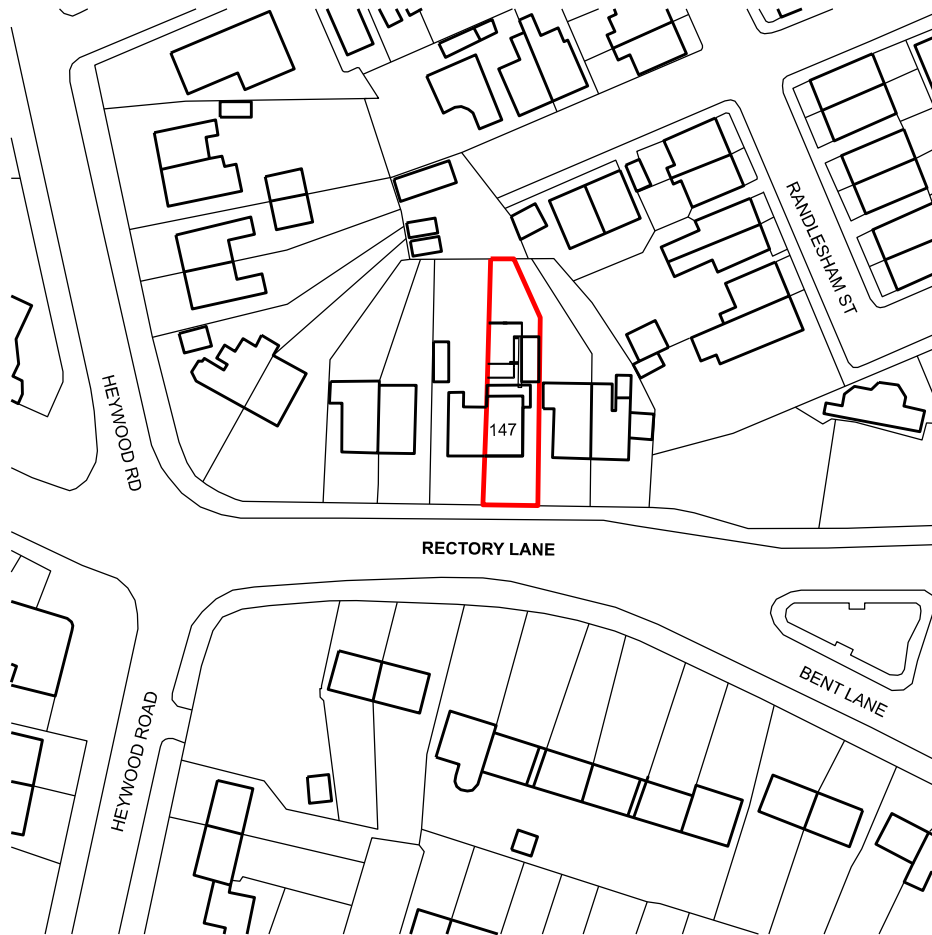


LOCATION PLAN
Scale 1:1250

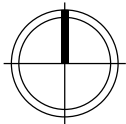


Location Coordinates (centre of area shown outlined in red).

N: 53.528886
W: 2.272946

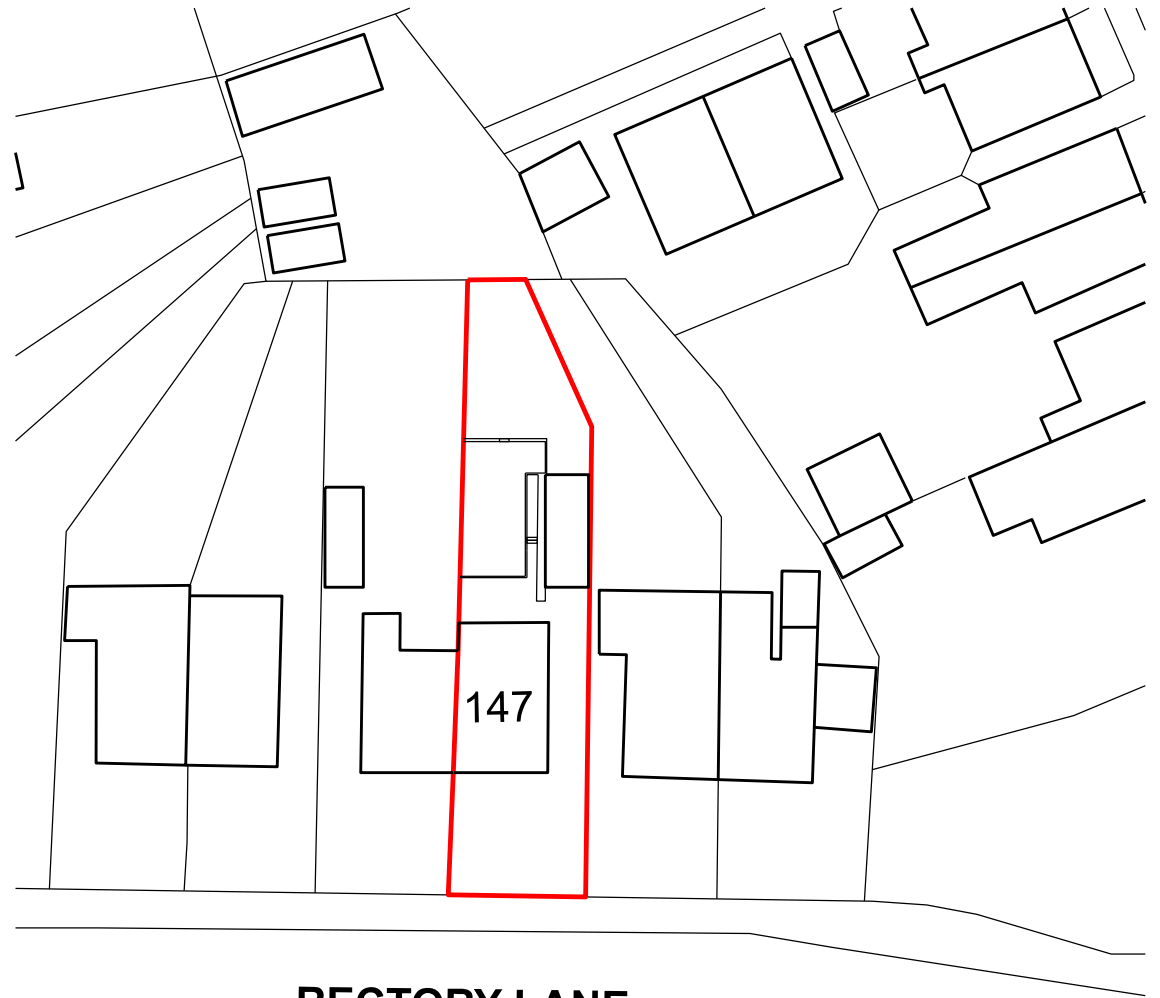

RECTORY LANE

SITE PLAN
Scale 1:500

 

Drawing: 0127_B1_00_2000
Project: 147 Rectory Lane, Prestwich
Status: Stage 3 - Planning

Sheet Title: Location Plan &
Site Plan

Rev	Date	Comments
A	26.08.22	Landscaping added

Date: 15.05.22
Scale: Varies @A4
Rev: A

NOTE:
Do not scale from drawings.
All dimensions are in millimetres unless otherwise stated.
All dimensions to be verified on site before proceeding with the work.
Any discrepancies to be notified in writing to the Architect immediately.
Jesse Davison-Hulme | Chartered Architect | jdavisonhulme@gmail.com