




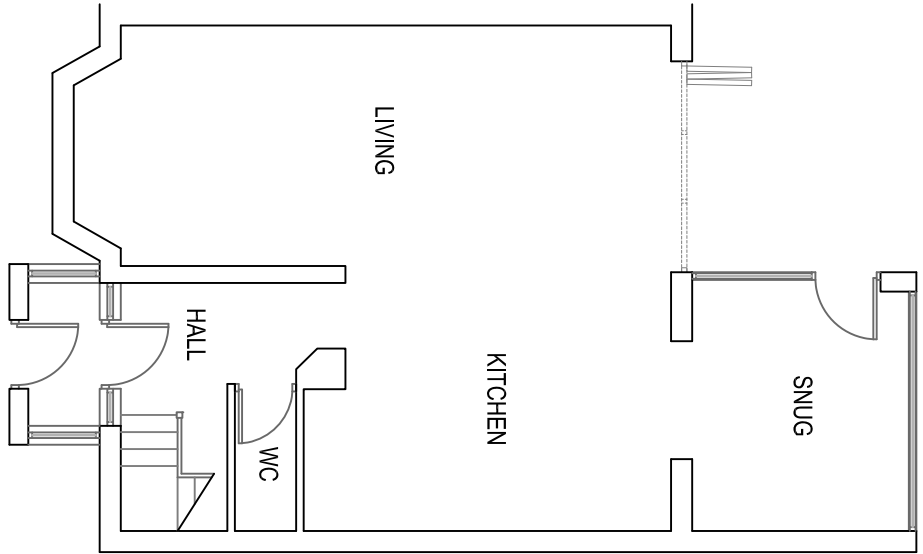


EXISTING GF PLAN 1:100

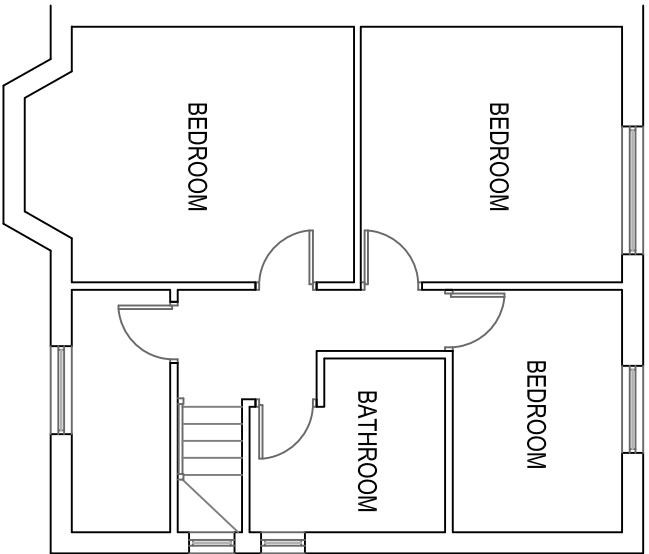


EXISTING FF PLAN 1:100

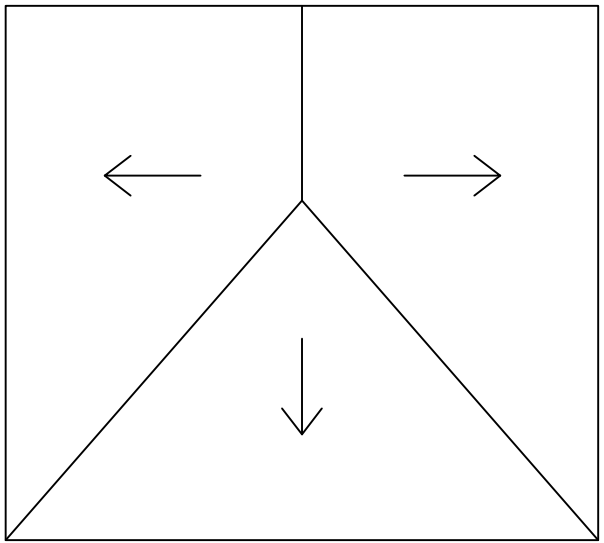


EXISTING ROOF PLAN 1:100

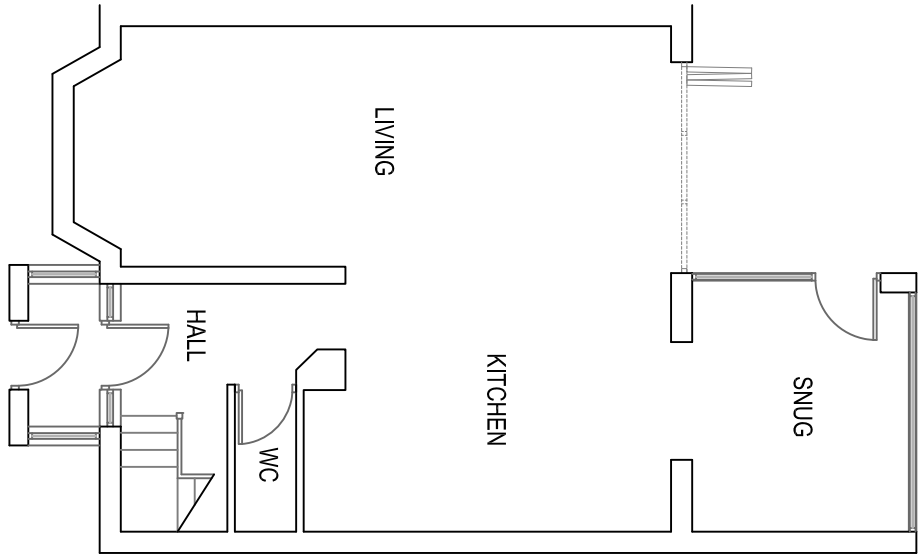


PROPOSED GF PLAN 1:100

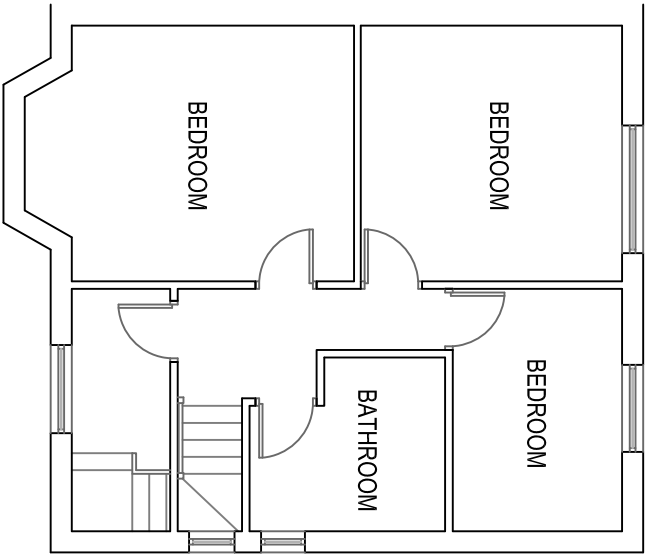


PROPOSED FF PLAN 1:100

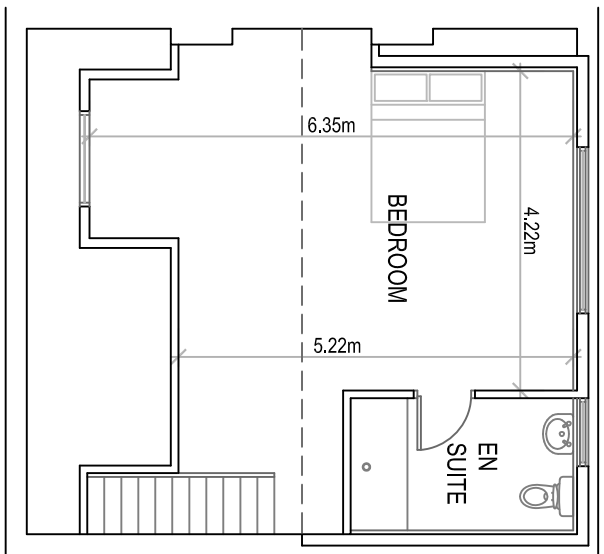


PROPOSED SF PLAN 1:100

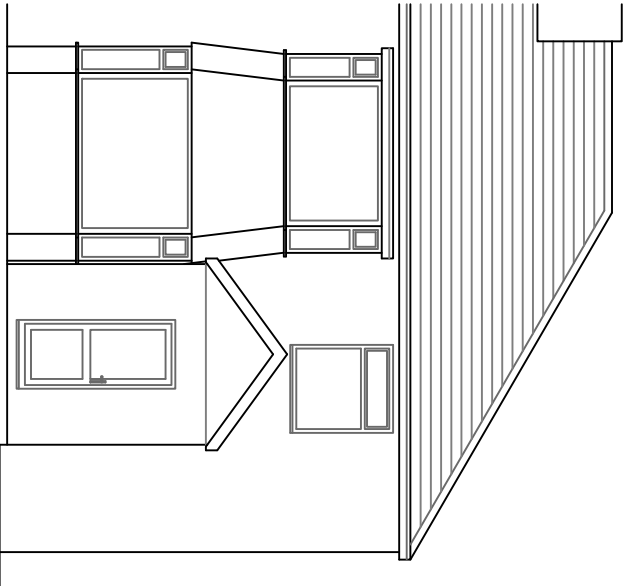


EXISTING FRONT ELEVATION
1:100

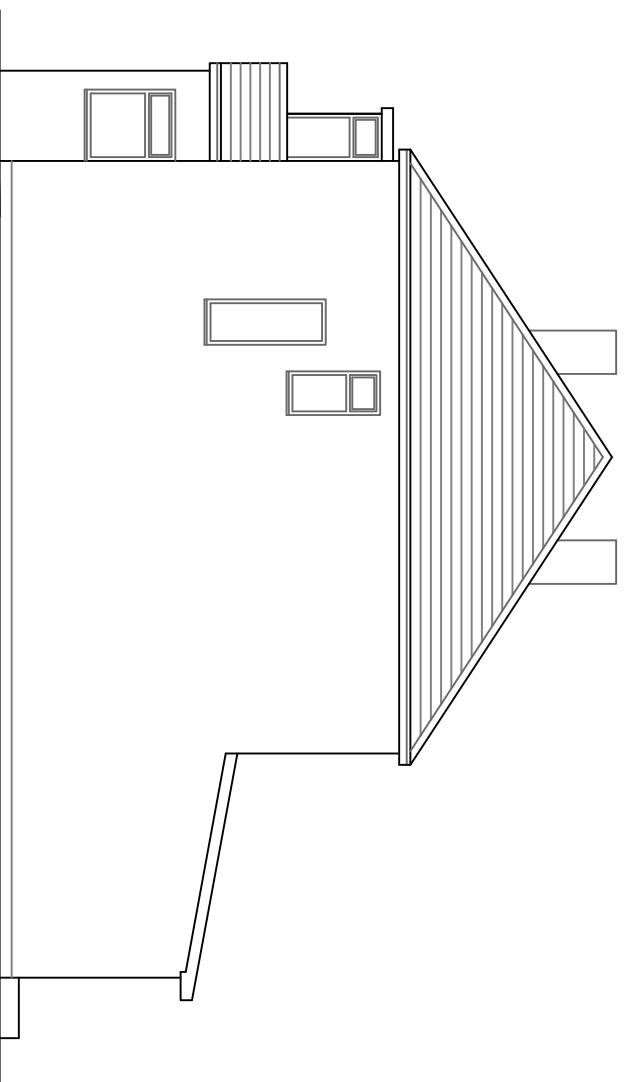


EXISTING SIDE ELEVATION
1:100

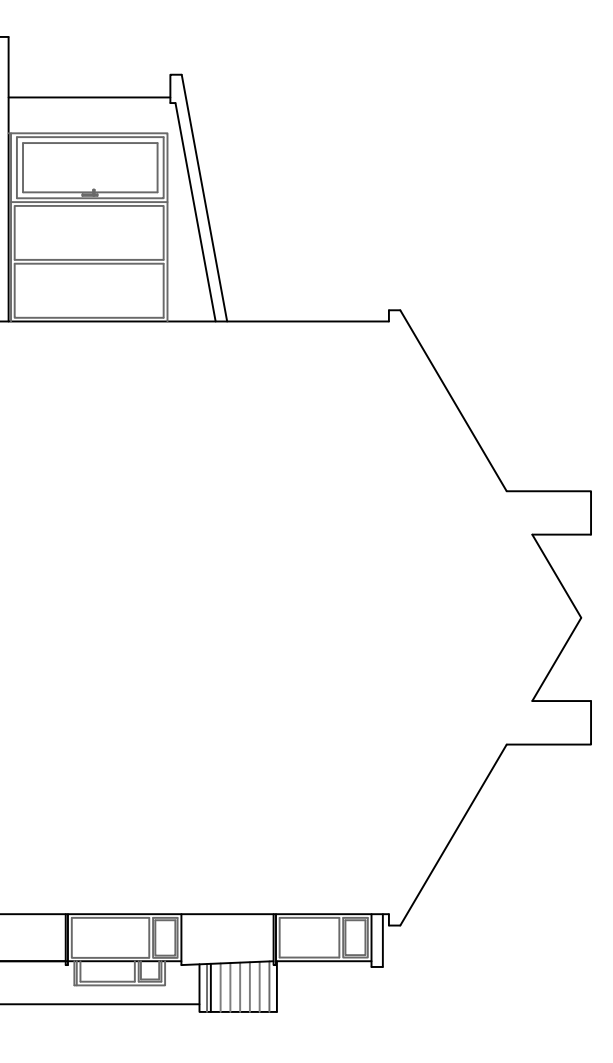


EXISTING SIDE ELEVATION
1:100

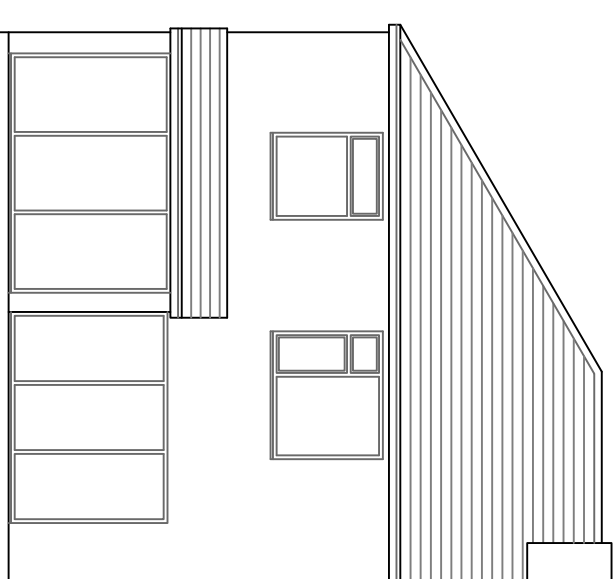


EXISTING REAR ELEVATION
1:100

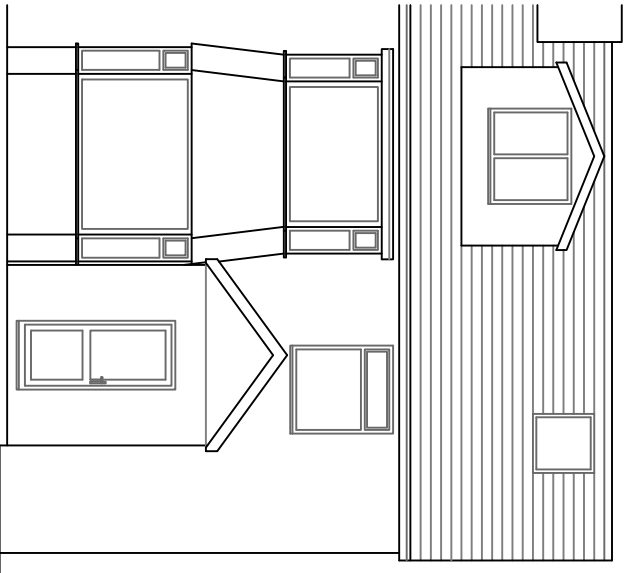


PROPOSED FRONT ELEVATION
1:100

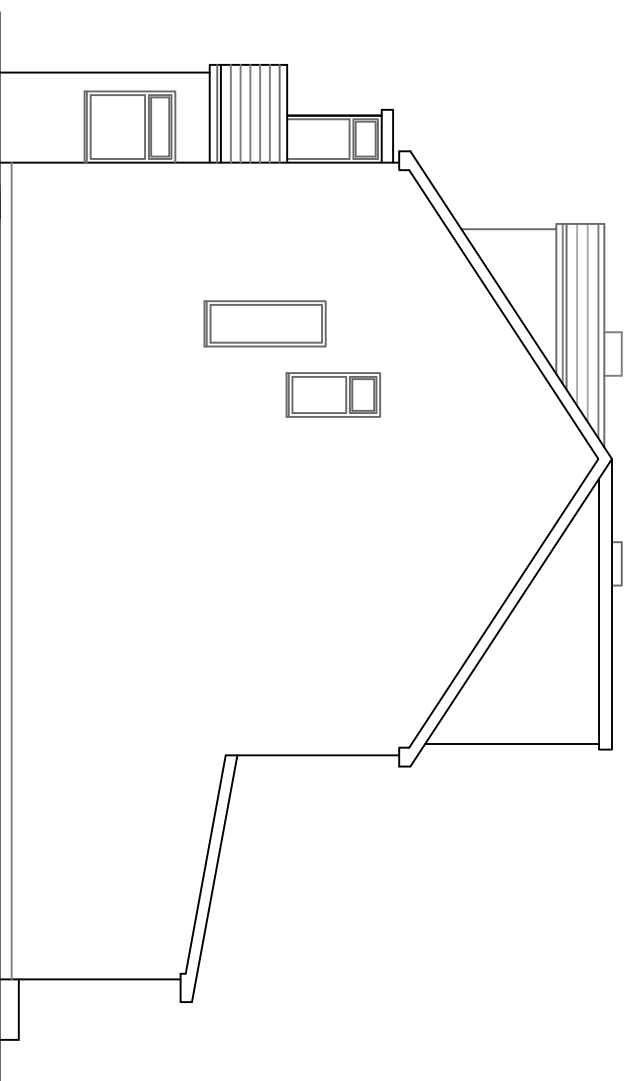



PROPOSED SIDE ELEVATION
1:100

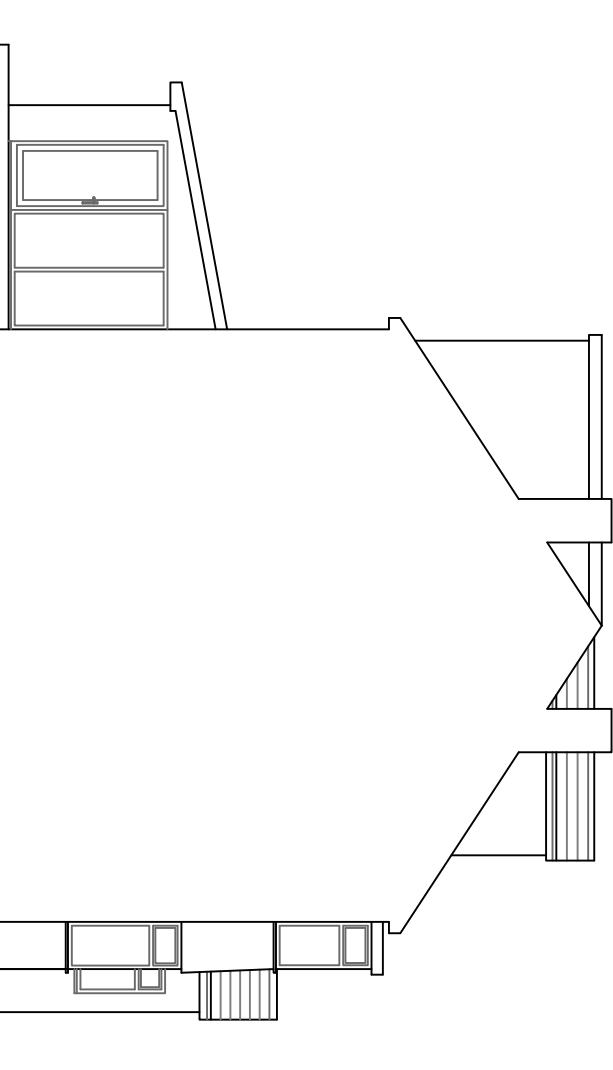


PROPOSED SIDE ELEVATION
1:100

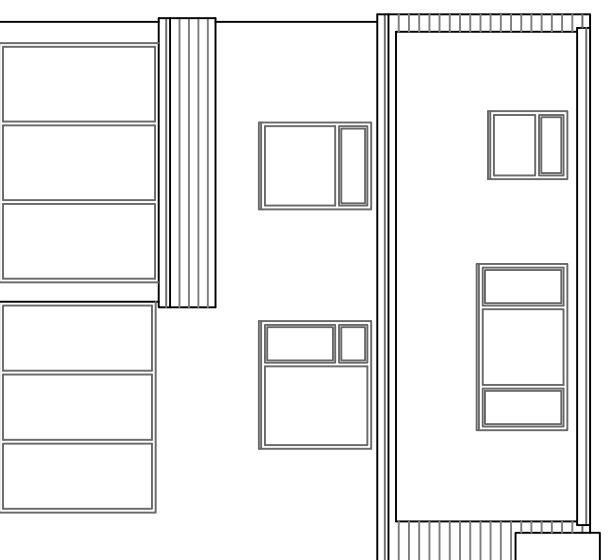


PROPOSED REAR ELEVATION
1:100

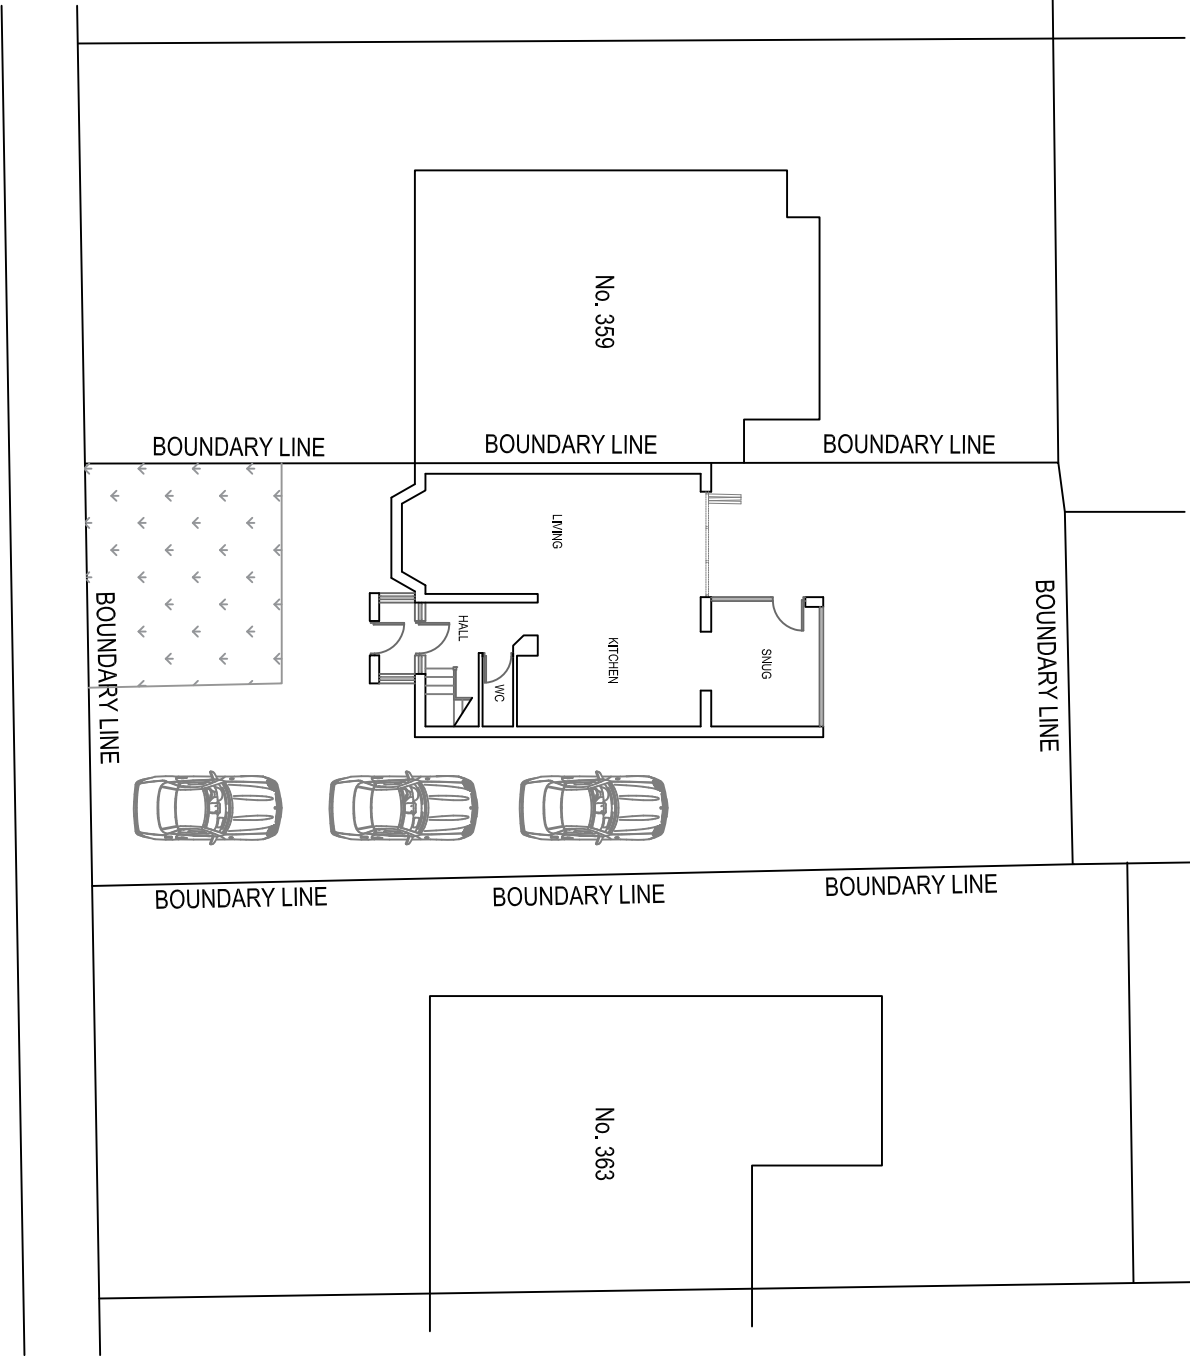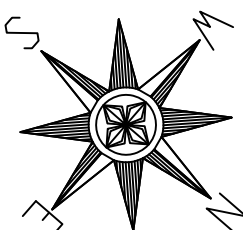

EXISTING SITE PLAN 1:200

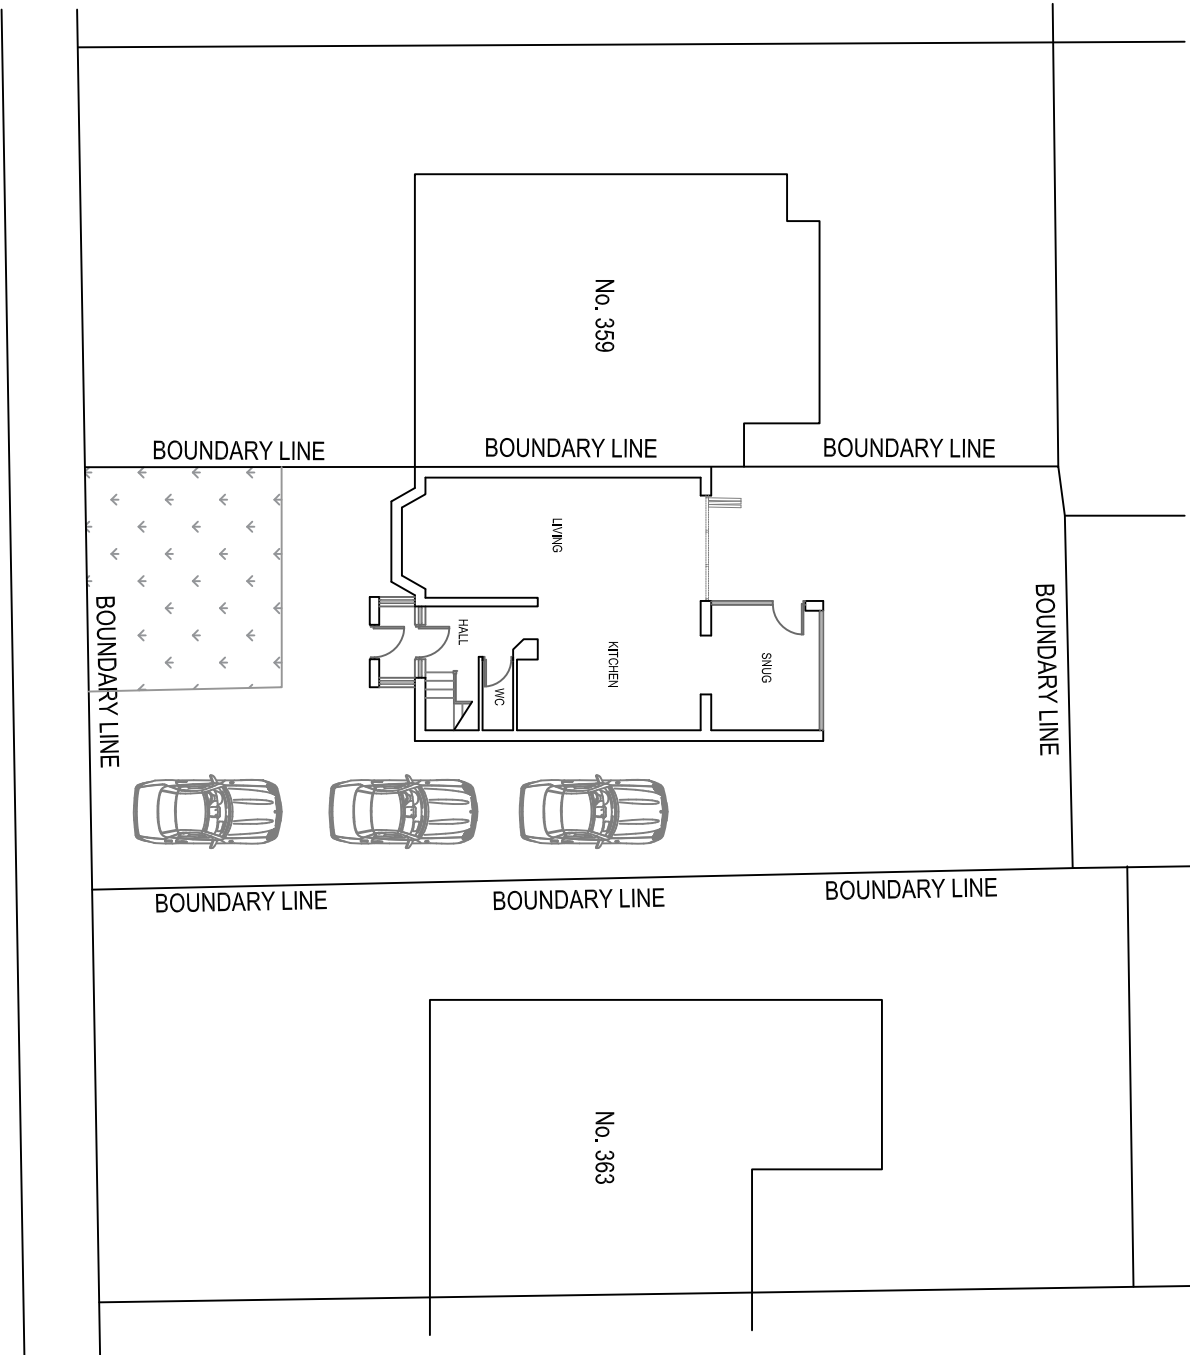

PROPOSED SITE PLAN 1:200

 

REV B General amendments
REV A Existing roof plan added

361 Bury New Road
Whitefield
M45 7SU

Existing & Proposed Plans
and Elevations

Drawn: CDW
Scale: 1:100 & 1:200 @ A1
Date: June 2025

3053_WHL_01_Planning_Rev_B

CDWP
CD Wilkinson Plans

tel: 07967 522401 email: chris@cdwilkinsonplans.co.uk
5 Highmeadow, Manchester, M26 1YN