




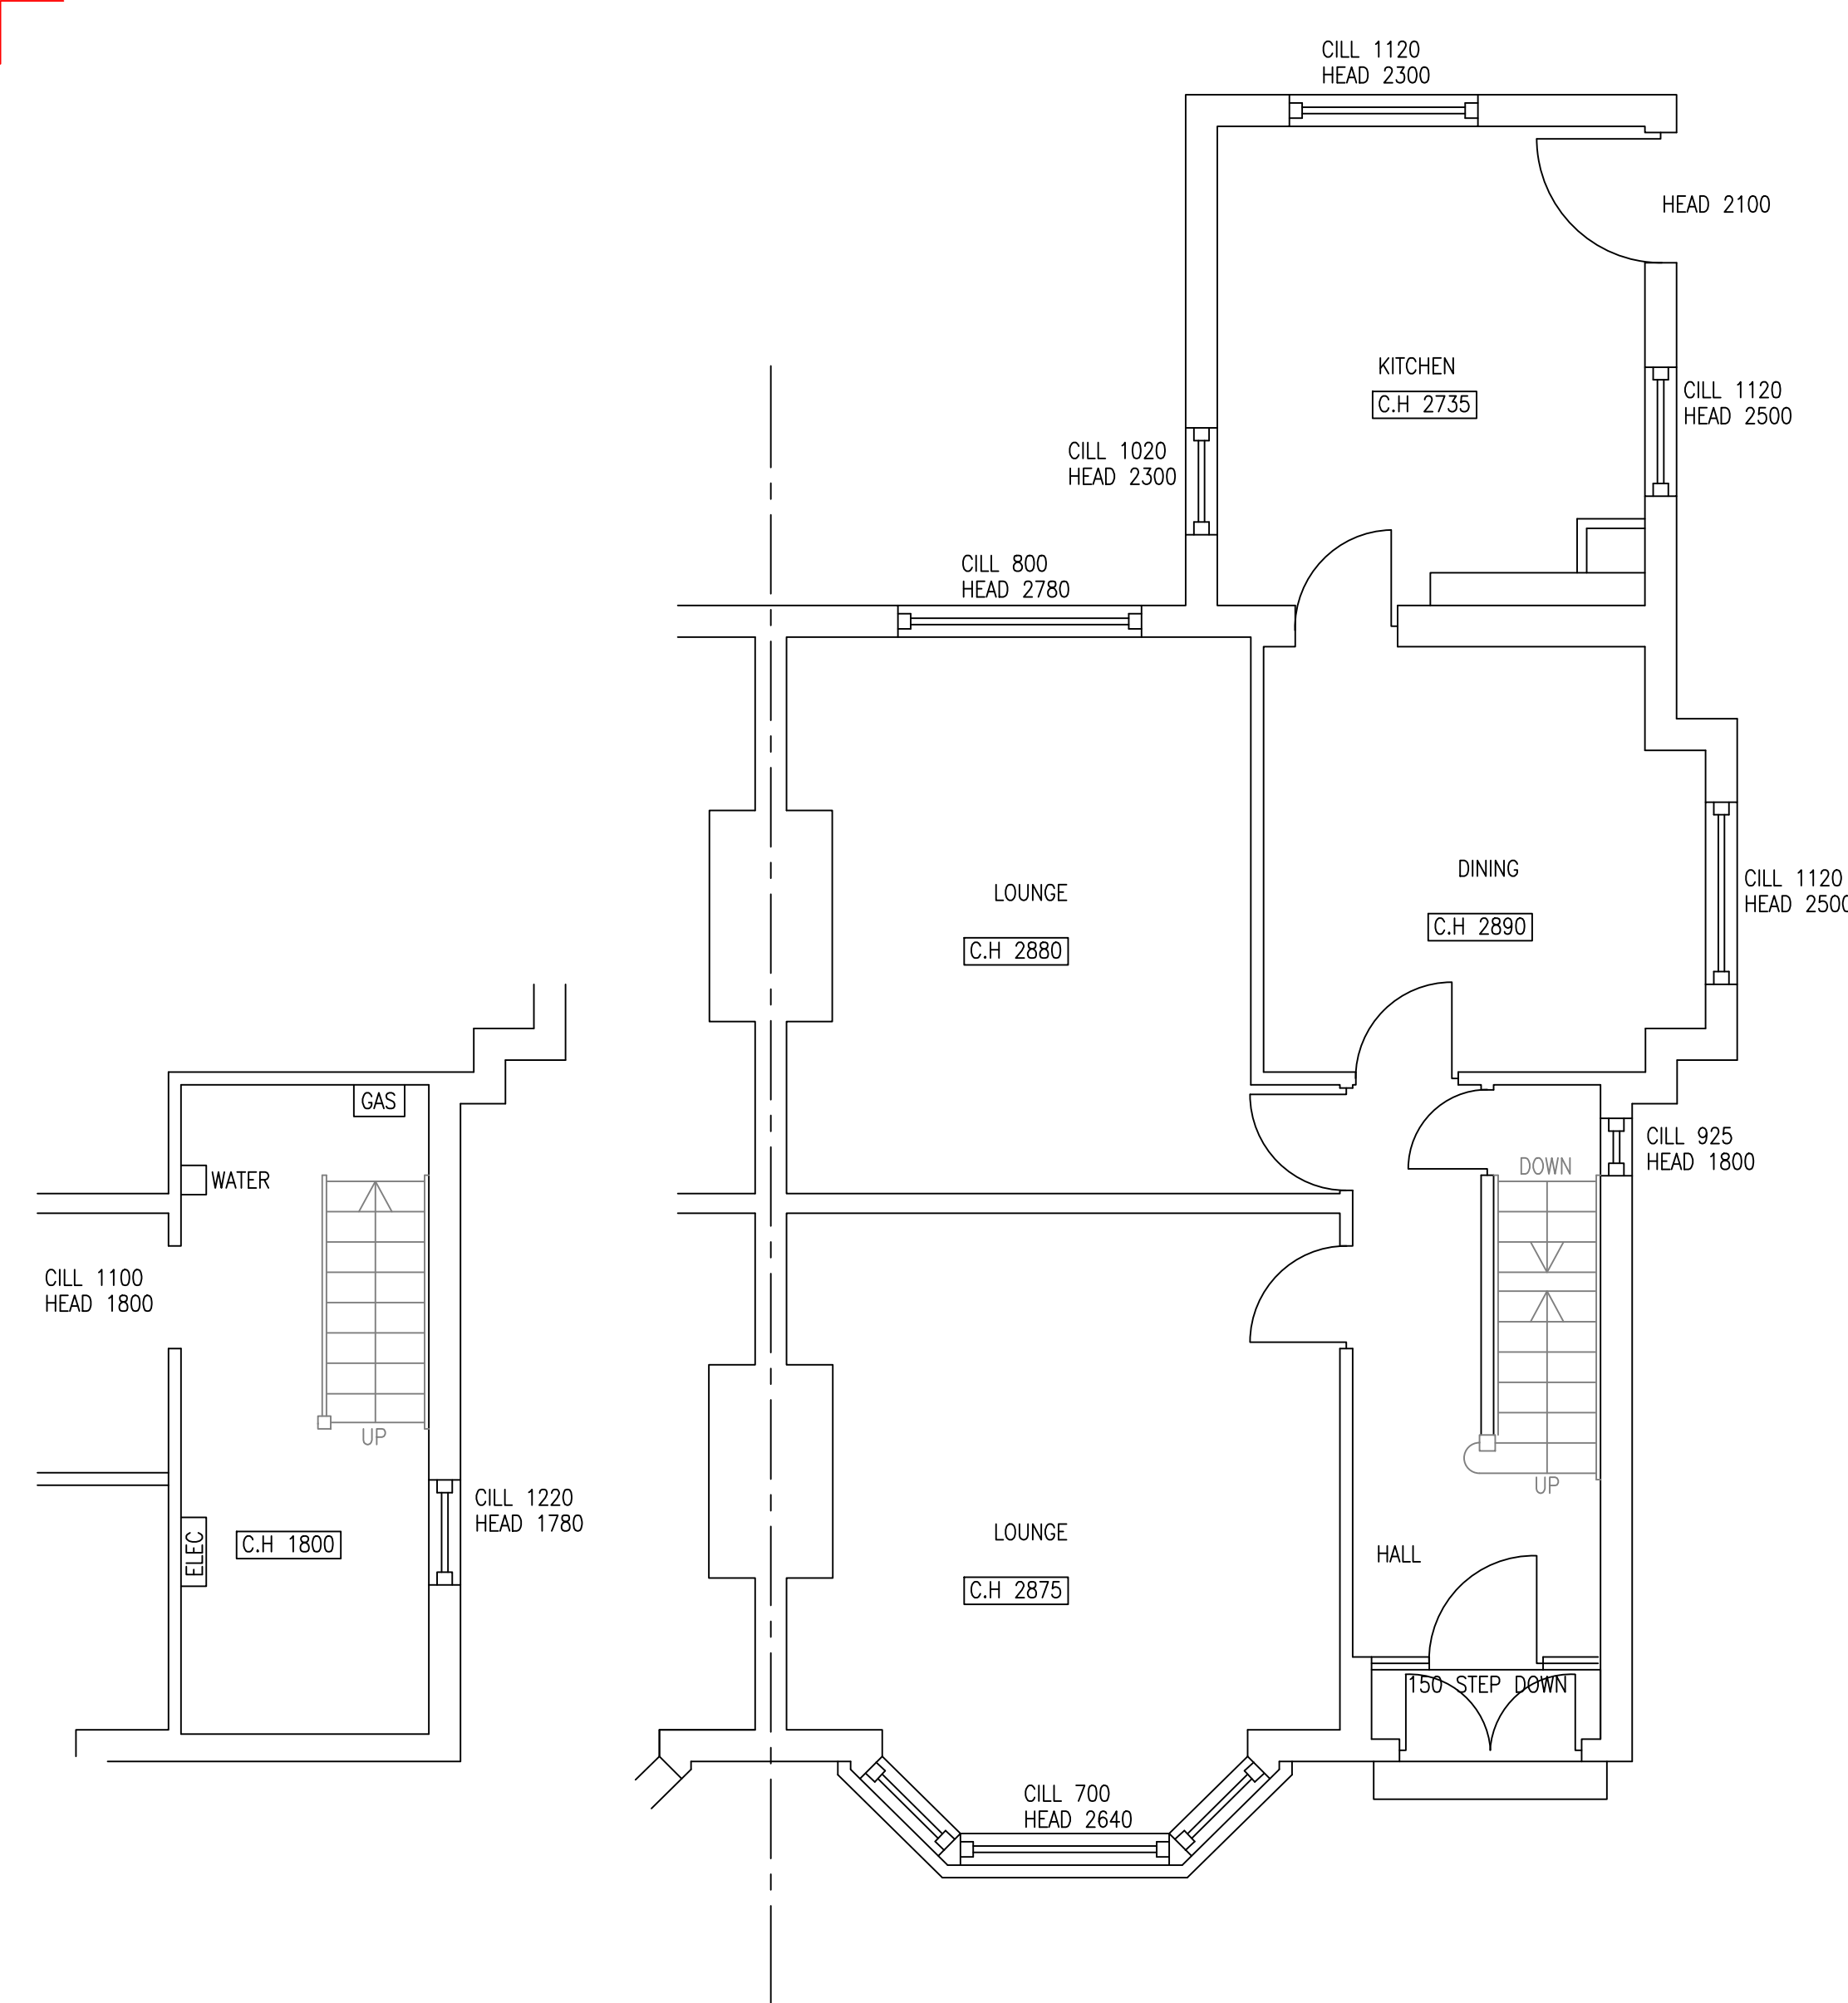


PART BASEMENT PLAN.,

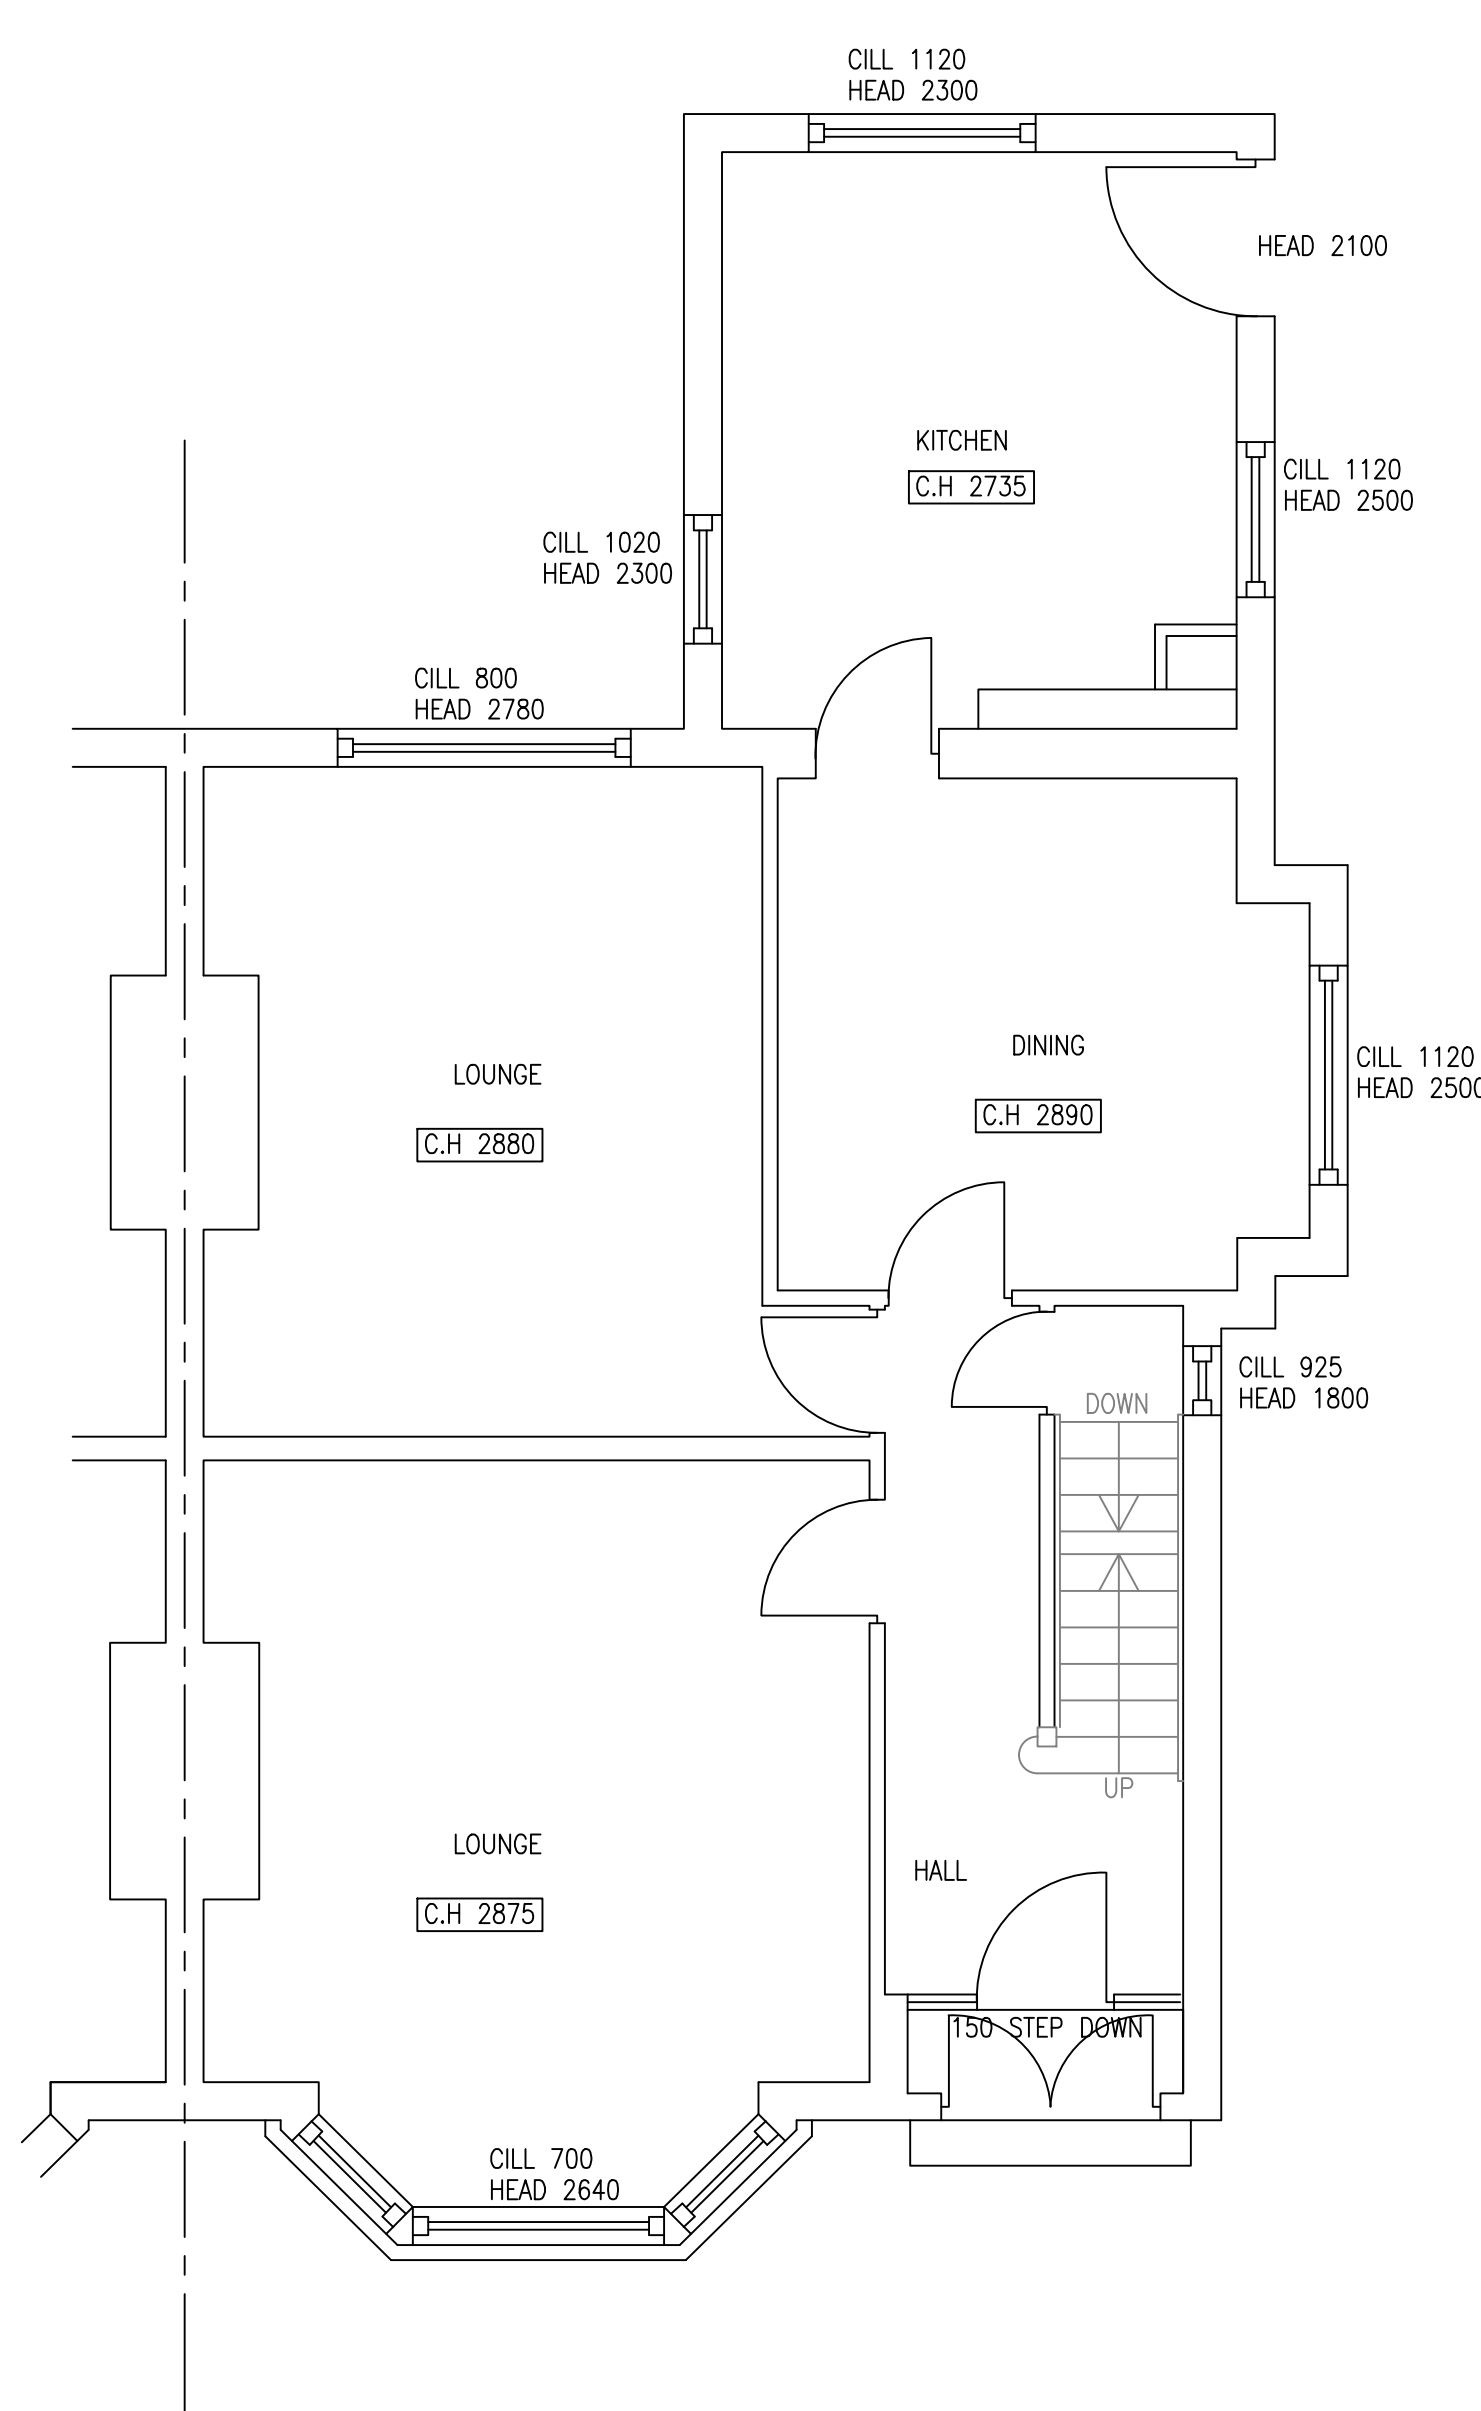


GROUND FLOOR PLAN.

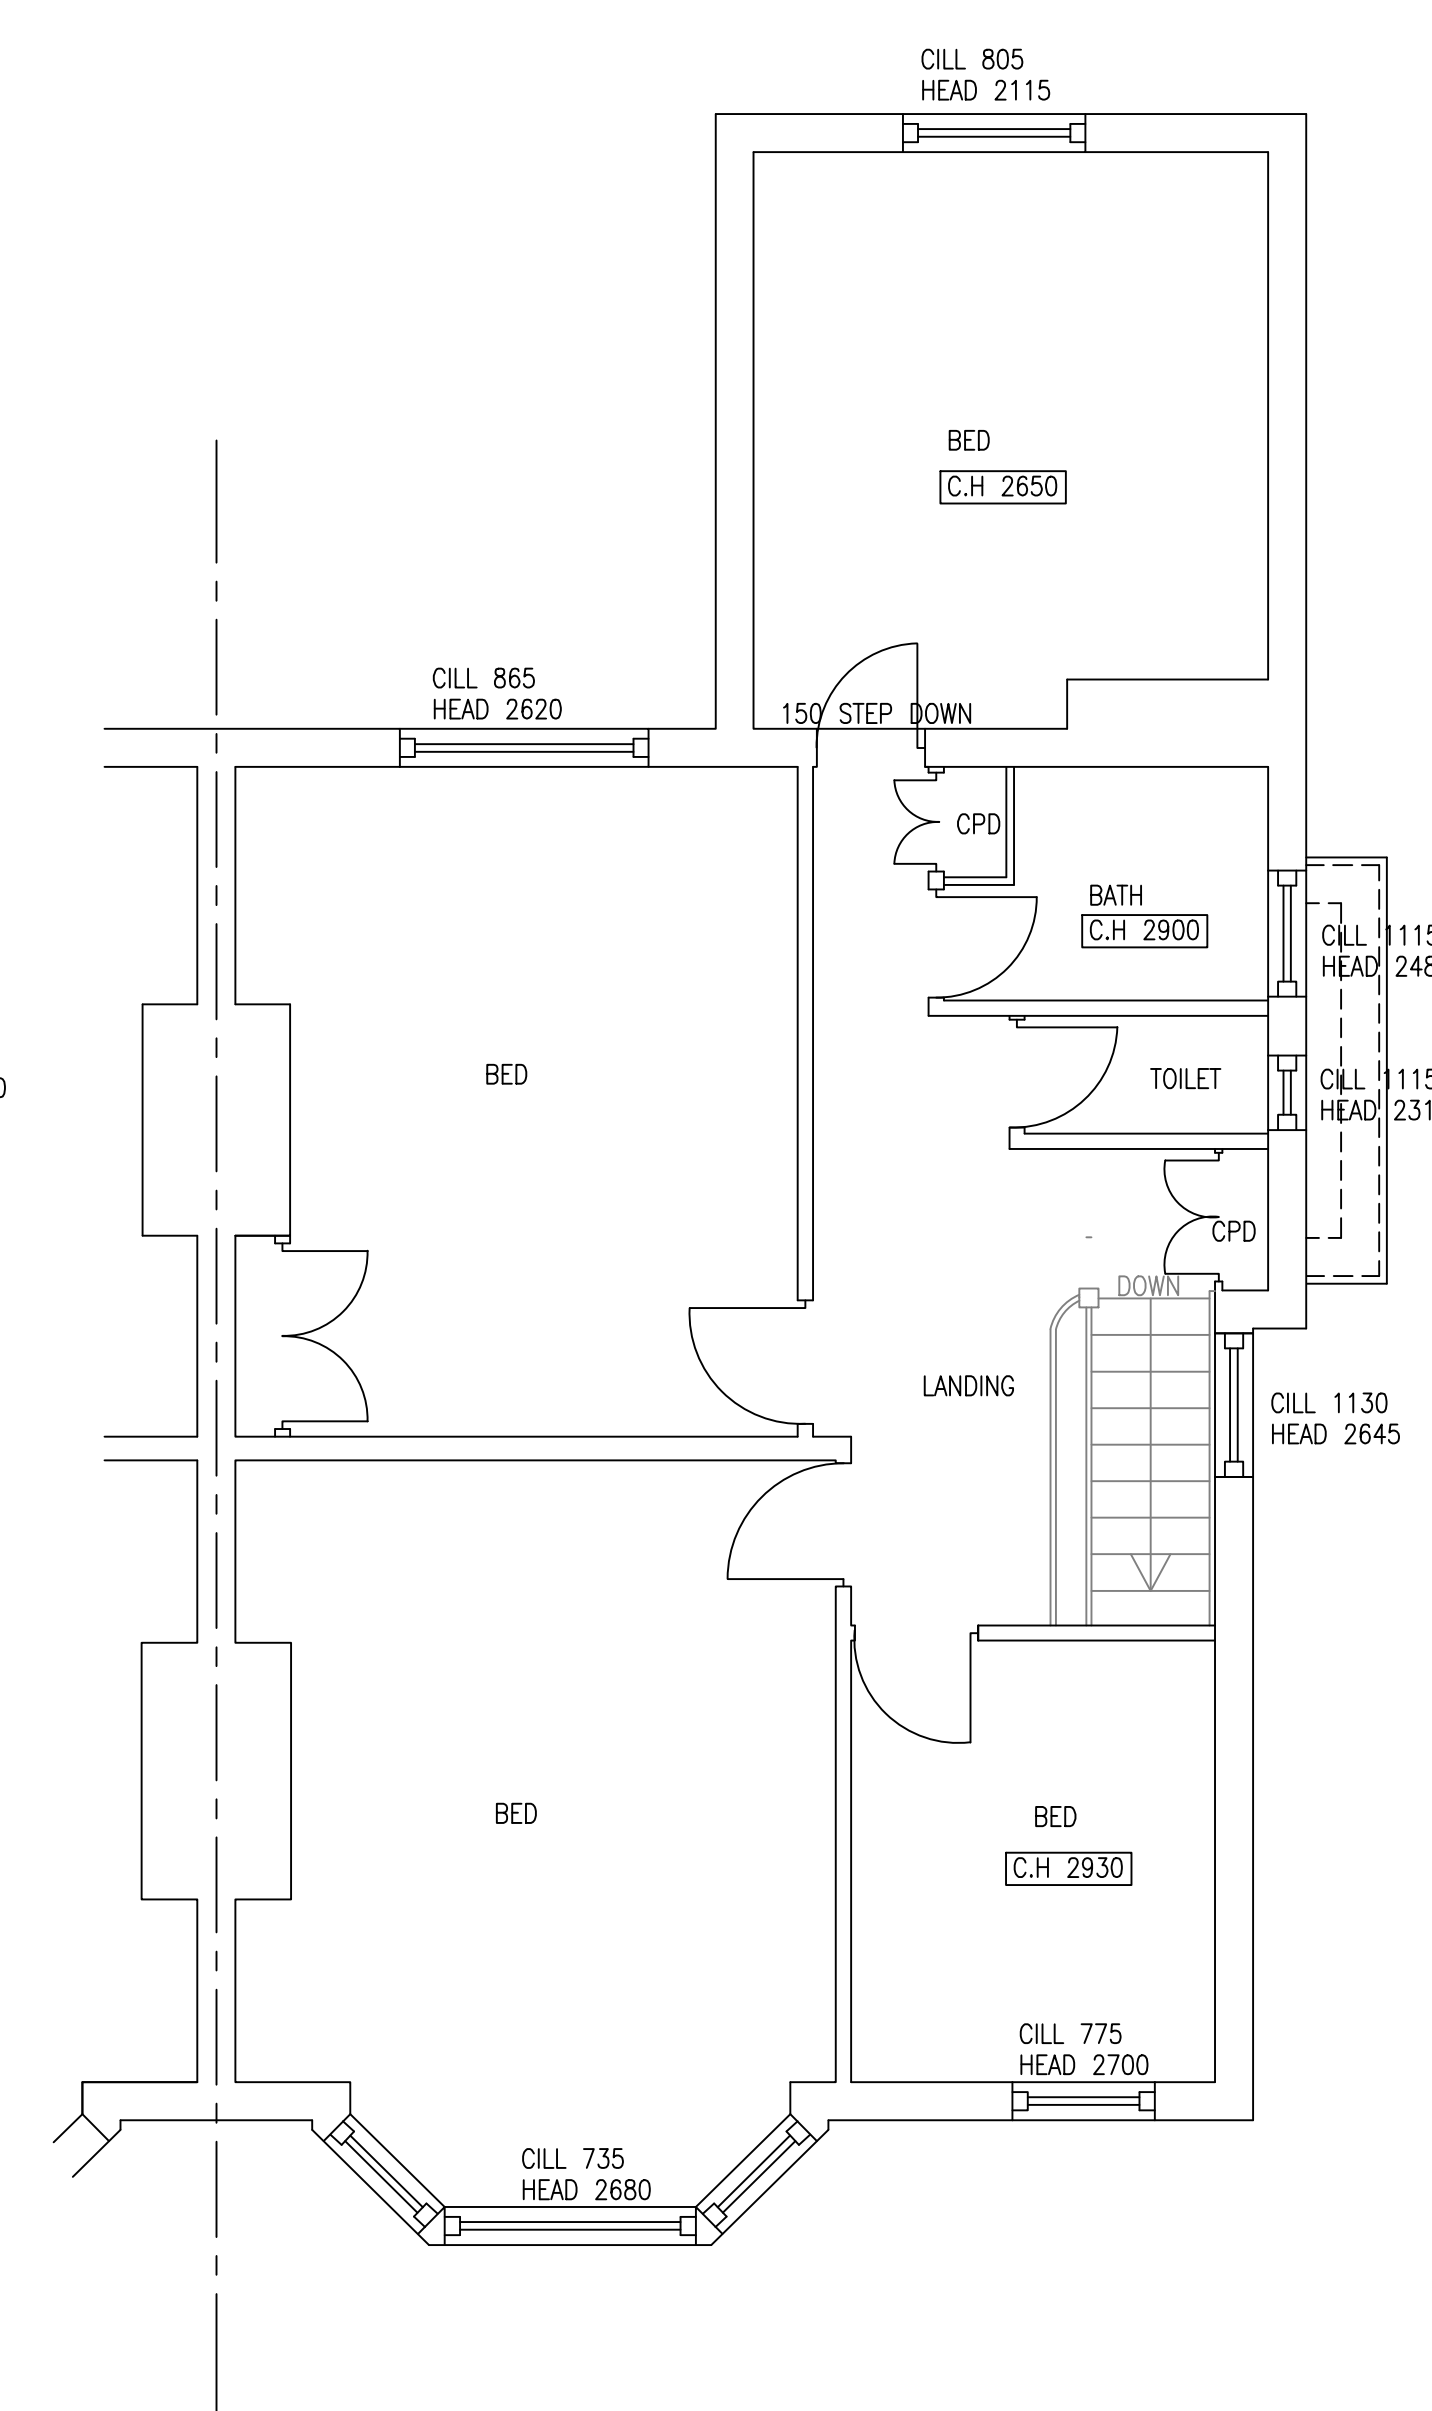

FIRST FLOOR PLAN.

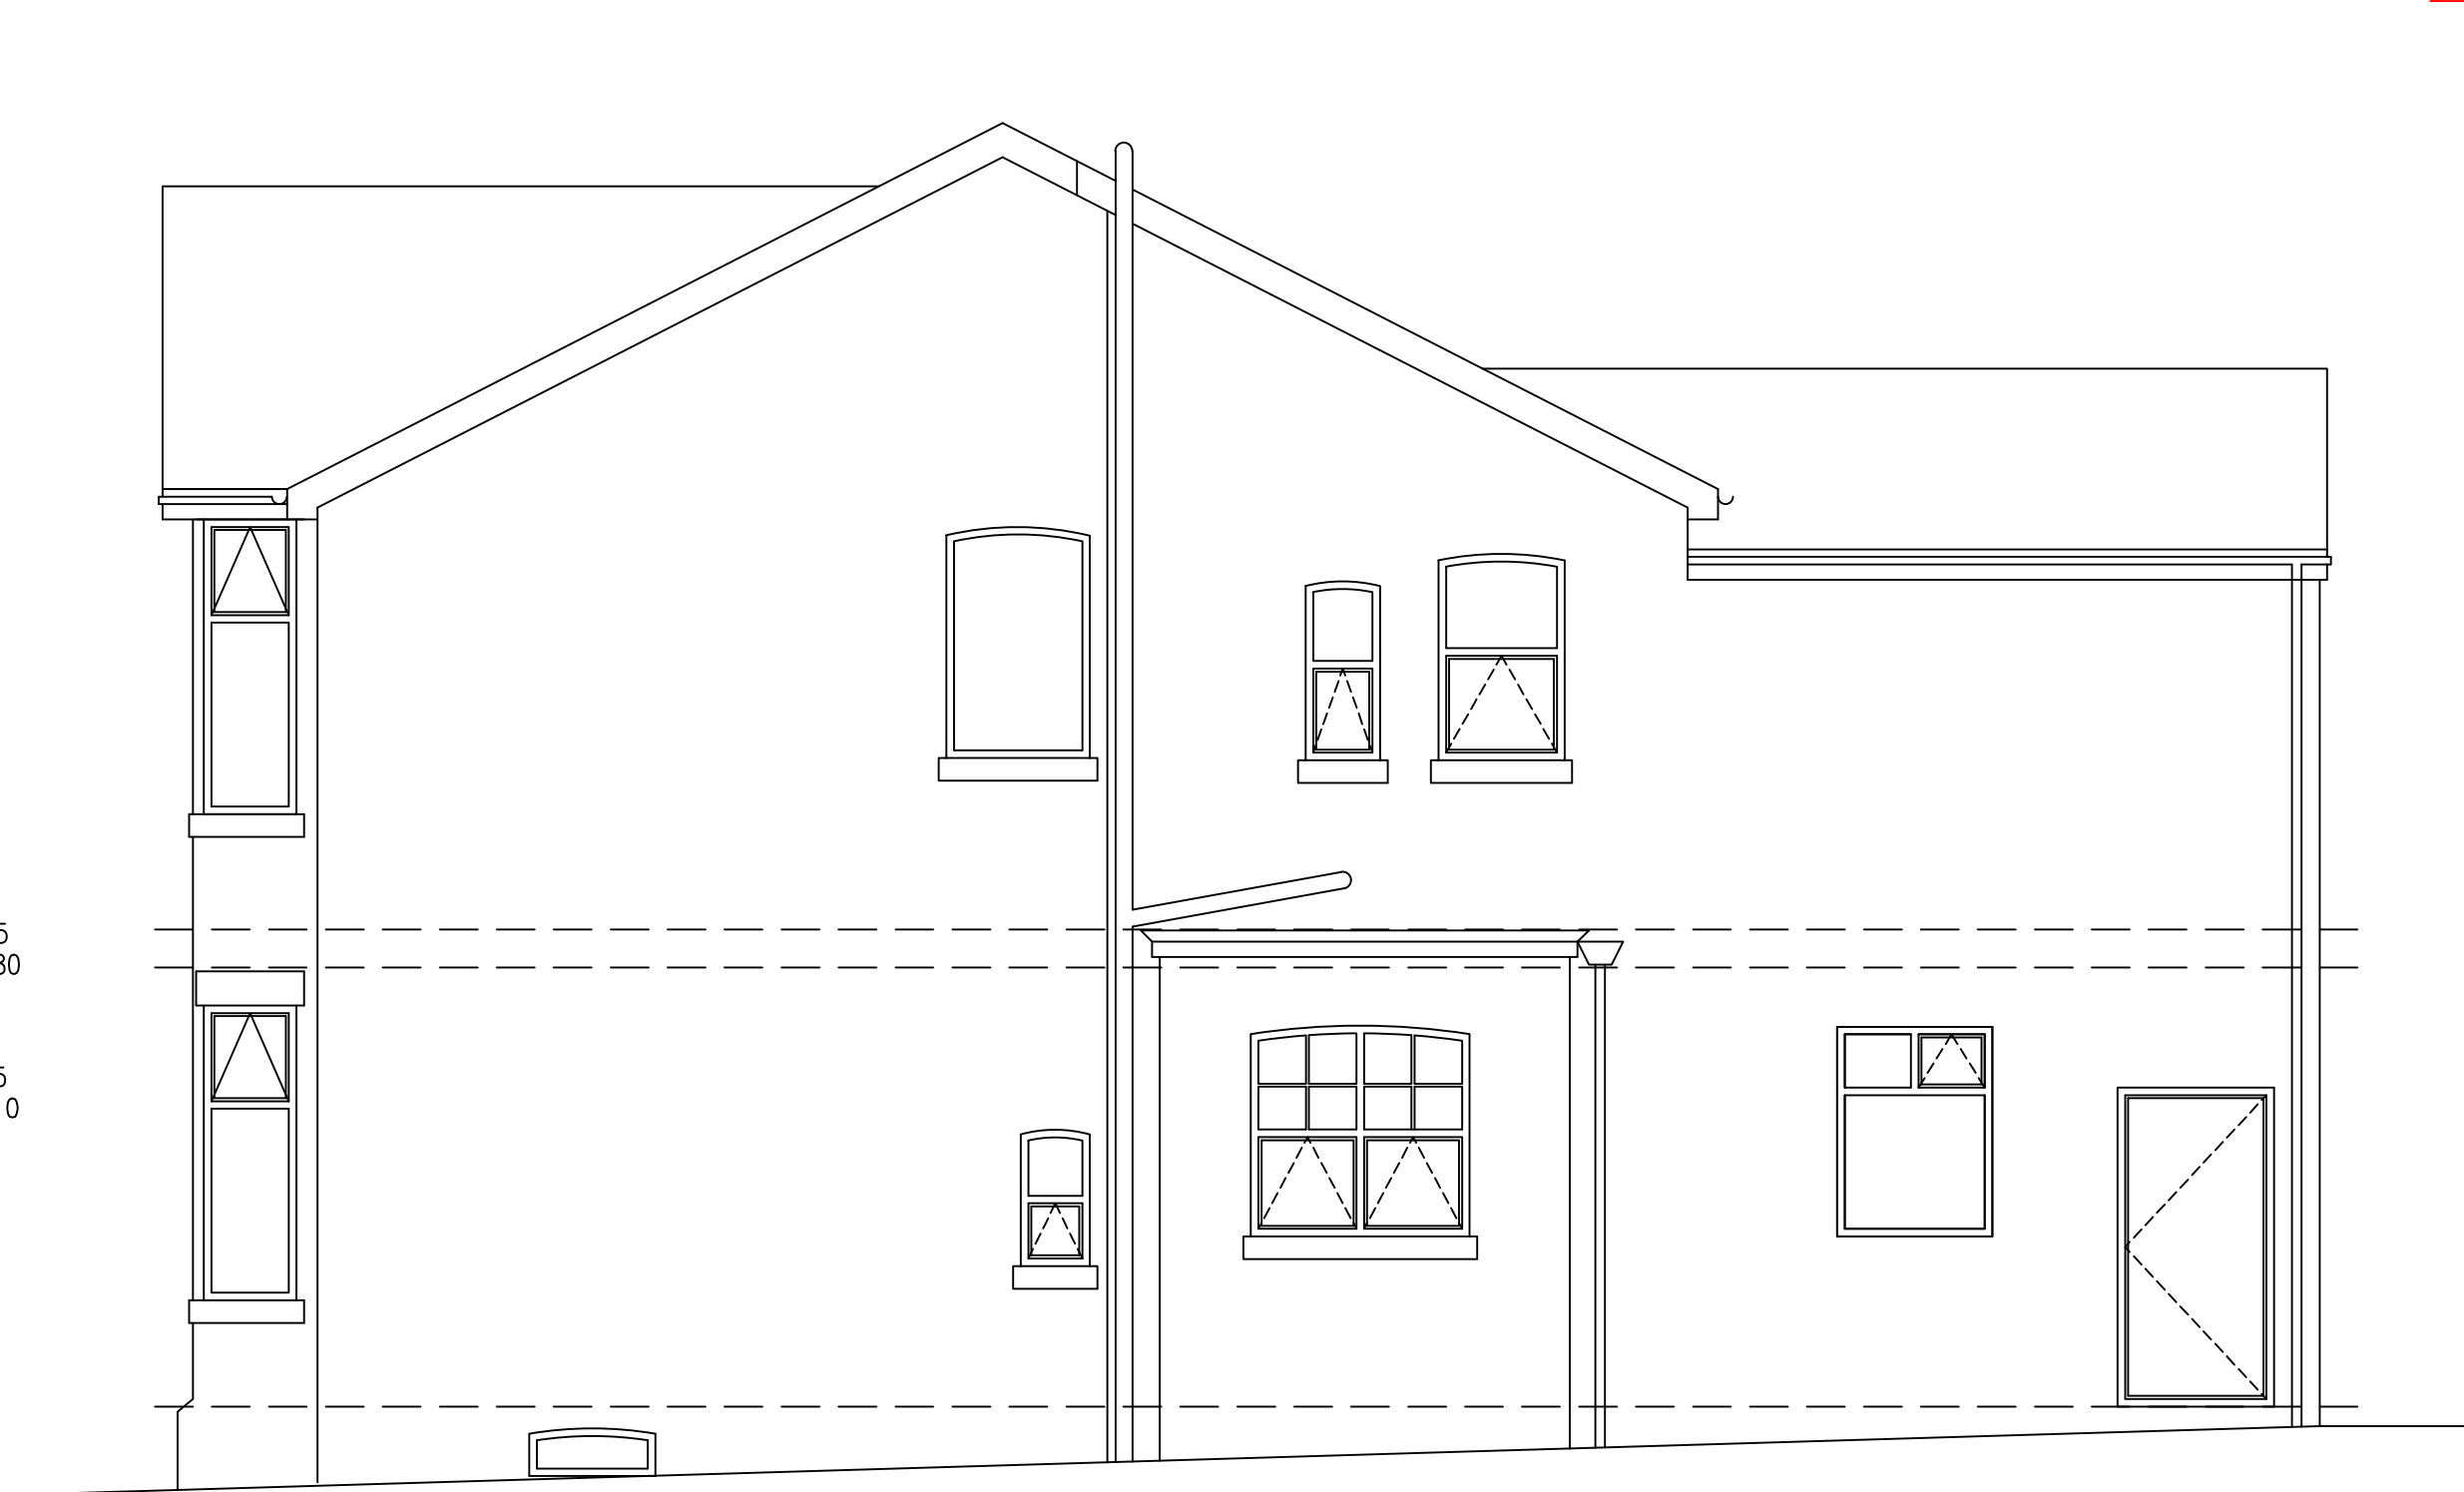

SIDE ELEVATION.

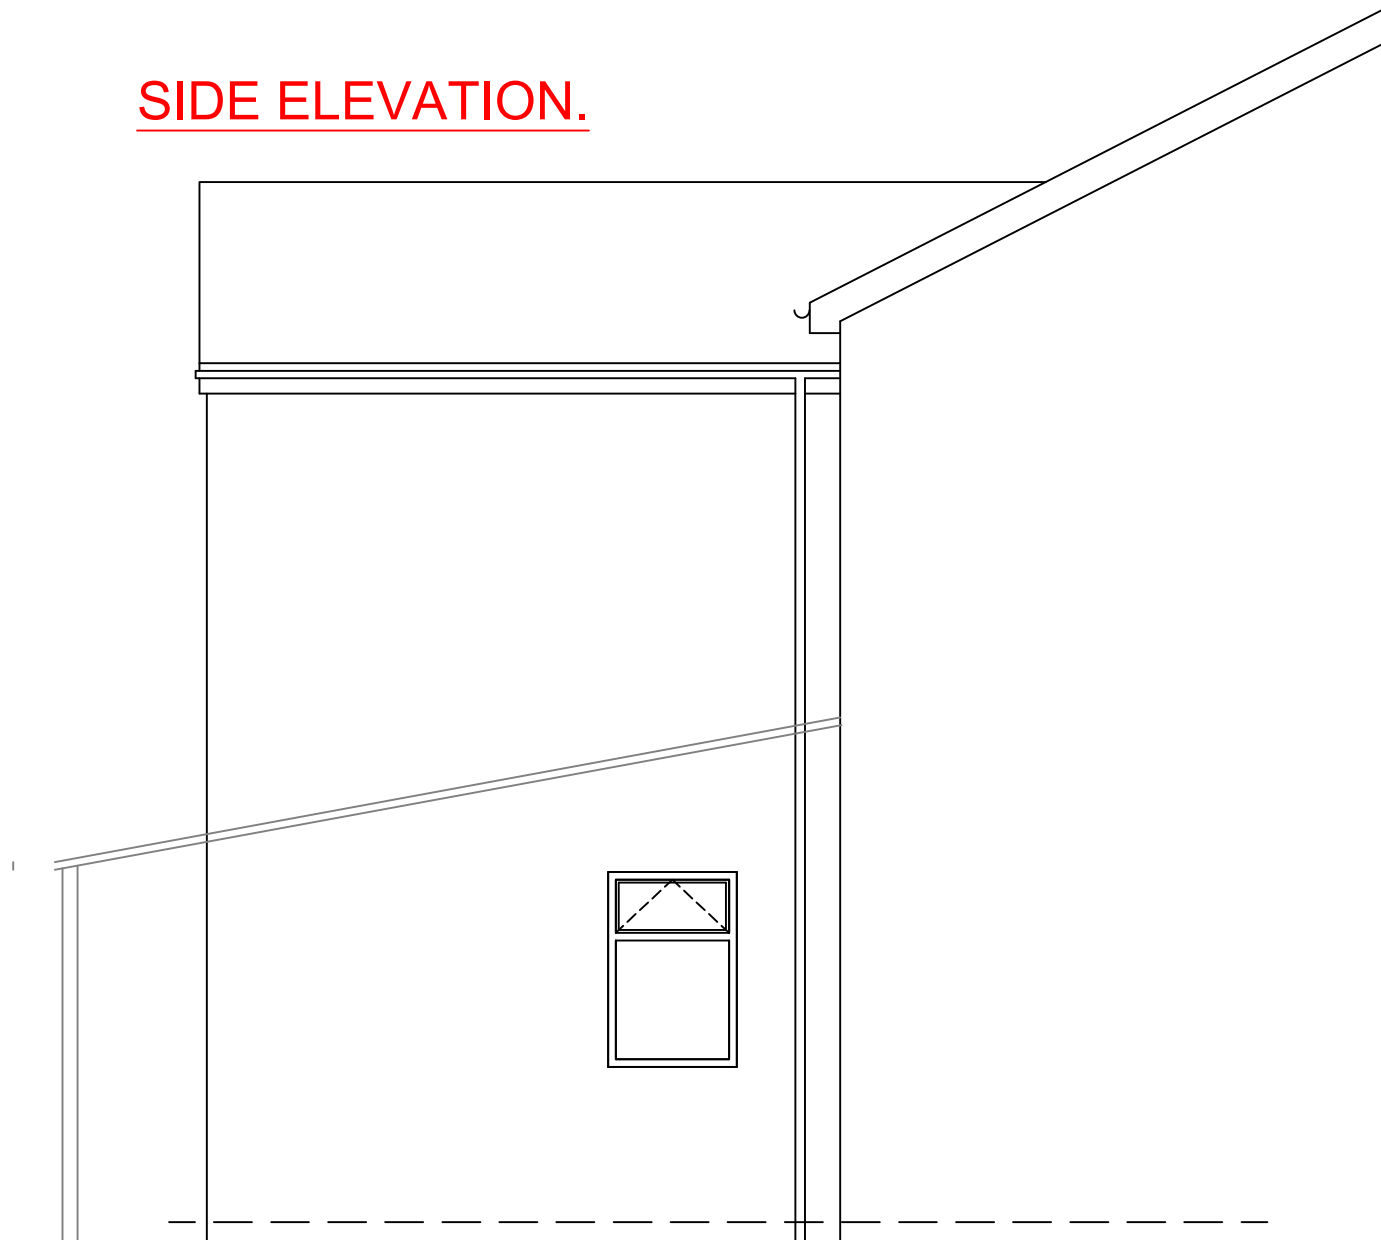

SIDE ELEVATION No 24.



SCALE

Rev A Trees / shrubs added. 16/01/24
Revisions.

Client.
MR. P. ROBINSON.

Drawing Title.
EXISTING PLANS.

**REDFORD
CONSTRUCTION**
CONCEPT TO COMPLETION
24 Smithells Croft Road, Smithells, Bolton BL1 6LN
Mob: 07791127133 Email: ryan@redfordconstruction.co.uk
Mob: 07498440593 Email: stuart@redfordconstruction.co.uk

SCALE: 1:50 DATE: NOV 23

DRAWN: R.M. CHECKED: N.T

CONTRACT No: DRAWING No:


RC1147 1A



FRONT ELEVATION.



REAR ELEVATION.

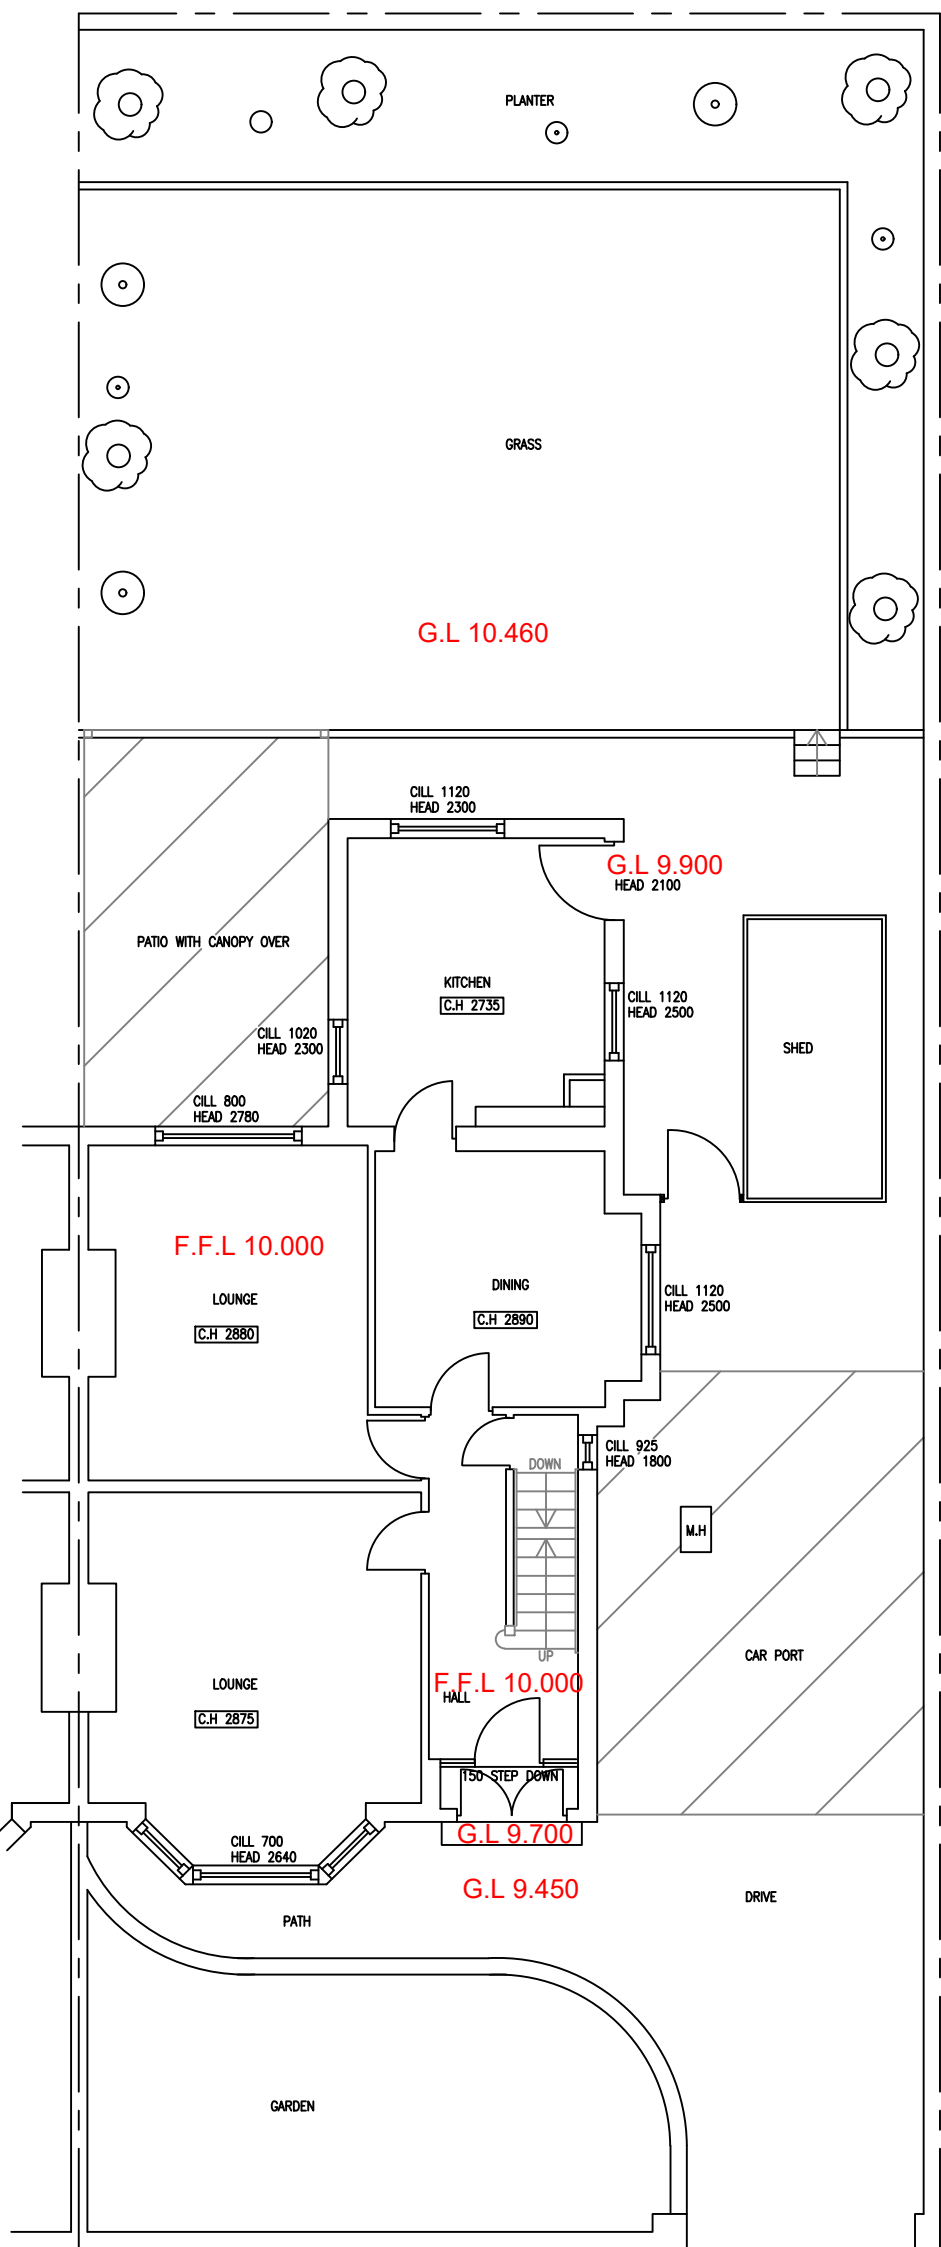

SITE PLAN 1:100.

PROPOSED SIDE EXTENSION AT 26 HAMILTON ROAD, WHITEFIELD, MANCHESTER. M45 7WF