



All dimensions to be checked on site by user - any discrepancies, errors or omissions to be reported to the Client before / during the course of the works. In the absence of a structural survey any structural issues and/or defects identified before or during the course of the works is to be reported to the Client. This drawing has been produced for Planning Approval only and does not constitute full working drawings for the building regulations approval.

Rev.	Description	Date	By

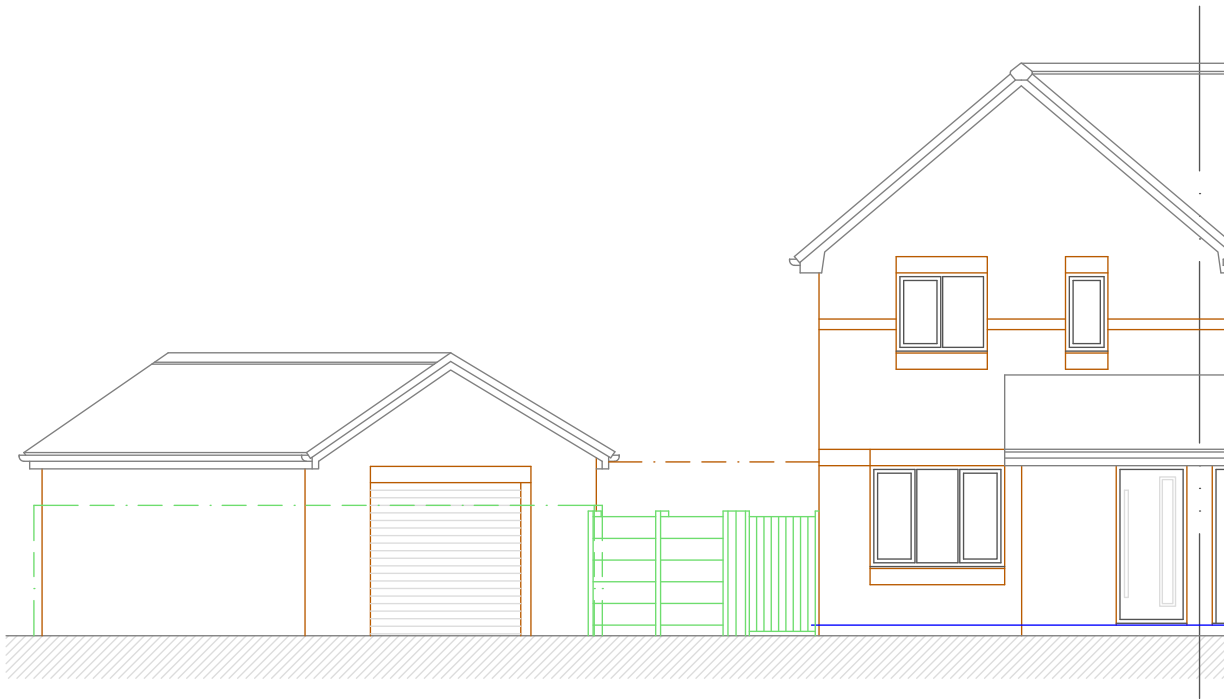

EXISTING FRONT ELEVATION


(Outline of kennels denoted by brown dotted lines)

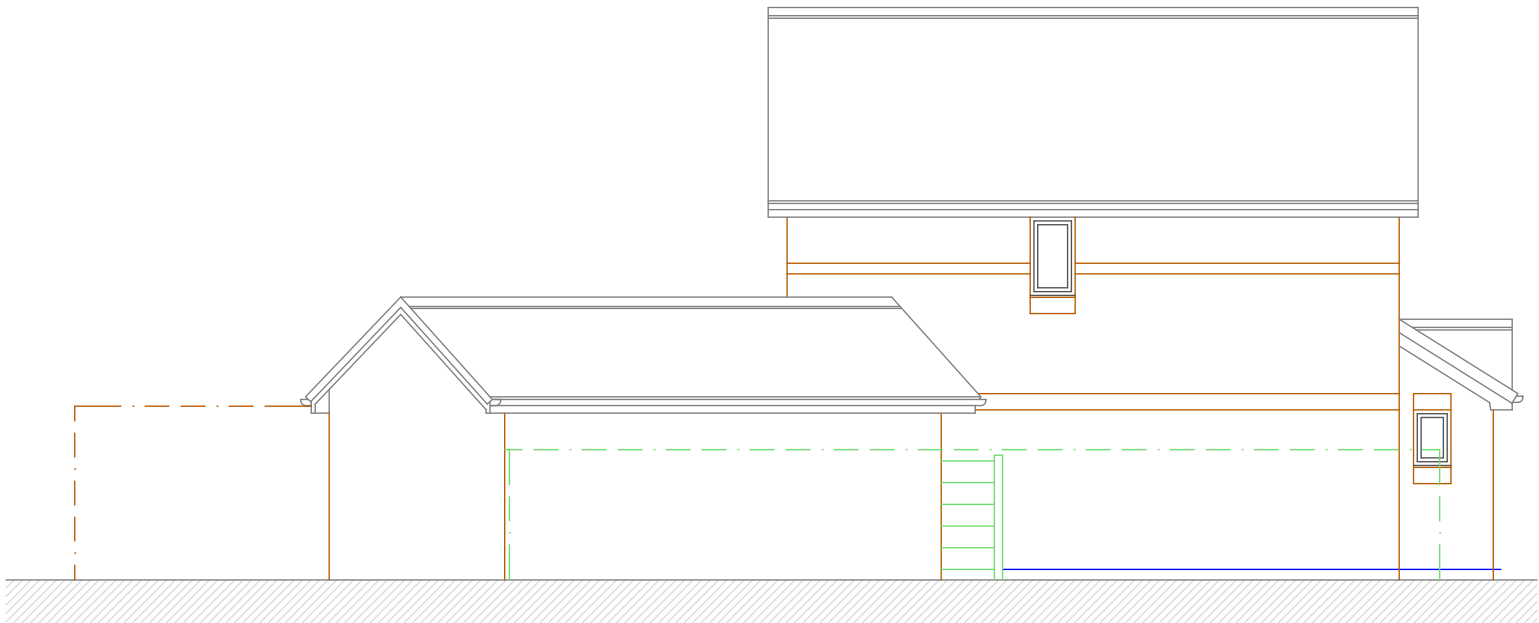

EXISTING WEST ELEVATION

(Outline of kennels denoted by brown dotted lines)

Scale bar 1 : 100

 

JPL Design and Construct Ltd.

www.jpldesignandconstruct.co.uk
E-mail jp@jpldesignandconstruct.co.uk
12, Ormskirk Close, Seddons Farm,
Bury, BL8 2JG
Telephone 0161 272 0643

Client	Mr. & Mrs. L. Jones, 9, Finchley Cl., Bury, BL8 2EJ
Site	9, Finchley Cl., Bury, BL8 2EJ
Project	Side Double Storey Extension to Provide Additional Accommodation
Title	Existing Elevations - 1 of 2

All drawings are the Copyright of JPL Design and Construct Ltd. This drawing may not be copied by any 3rd. party without prior permission.

Scale at A3	As stated
Project no.	JON0006
Date	04.11.22.
Drawing no.	E01
Revision	