




PROPOSED FRONT ELEVATION

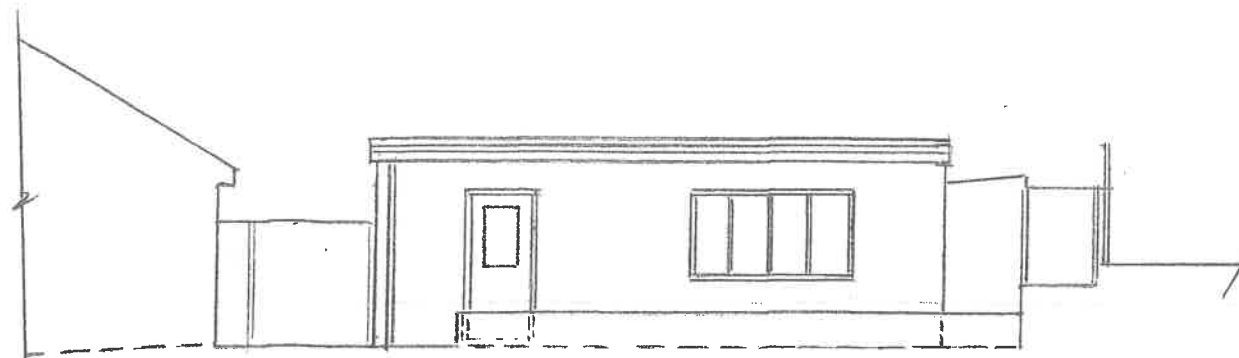


PROPOSED SIDE ELEVATION

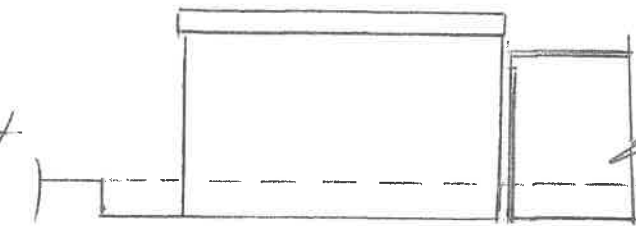


PROPOSED REAR ELEVATION

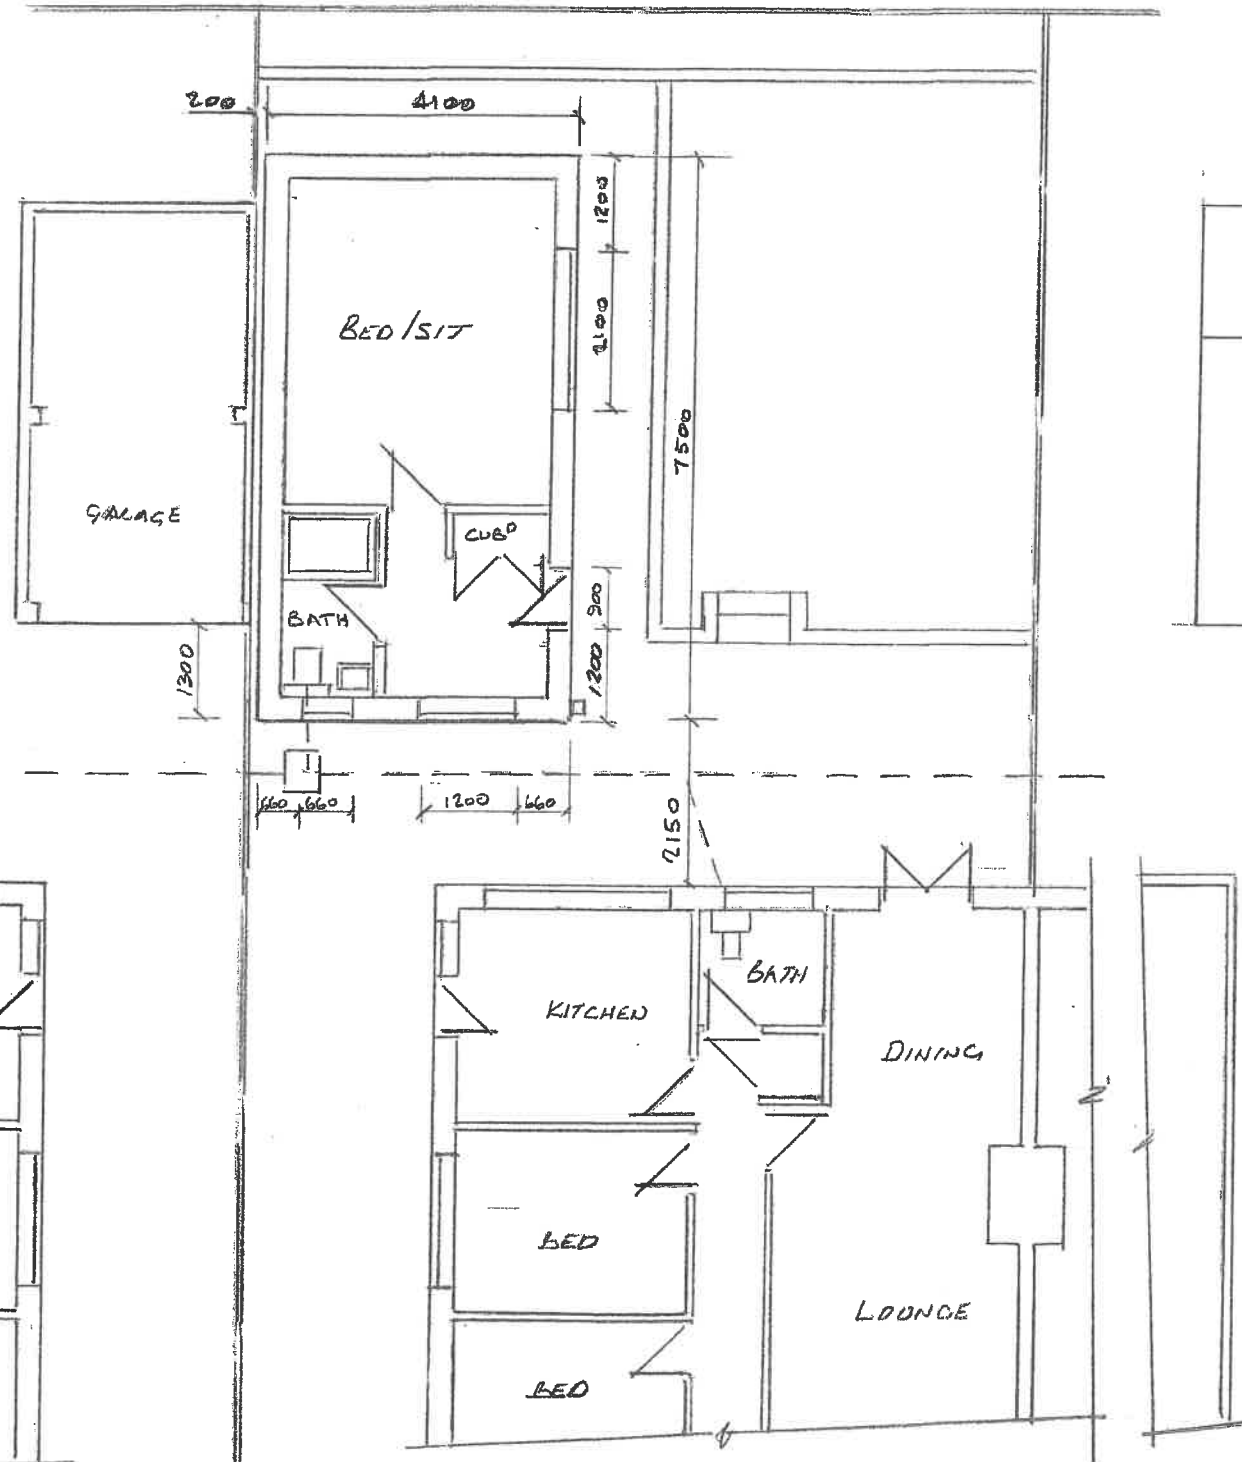

PROPOSED GROUND FLOOR PLAN

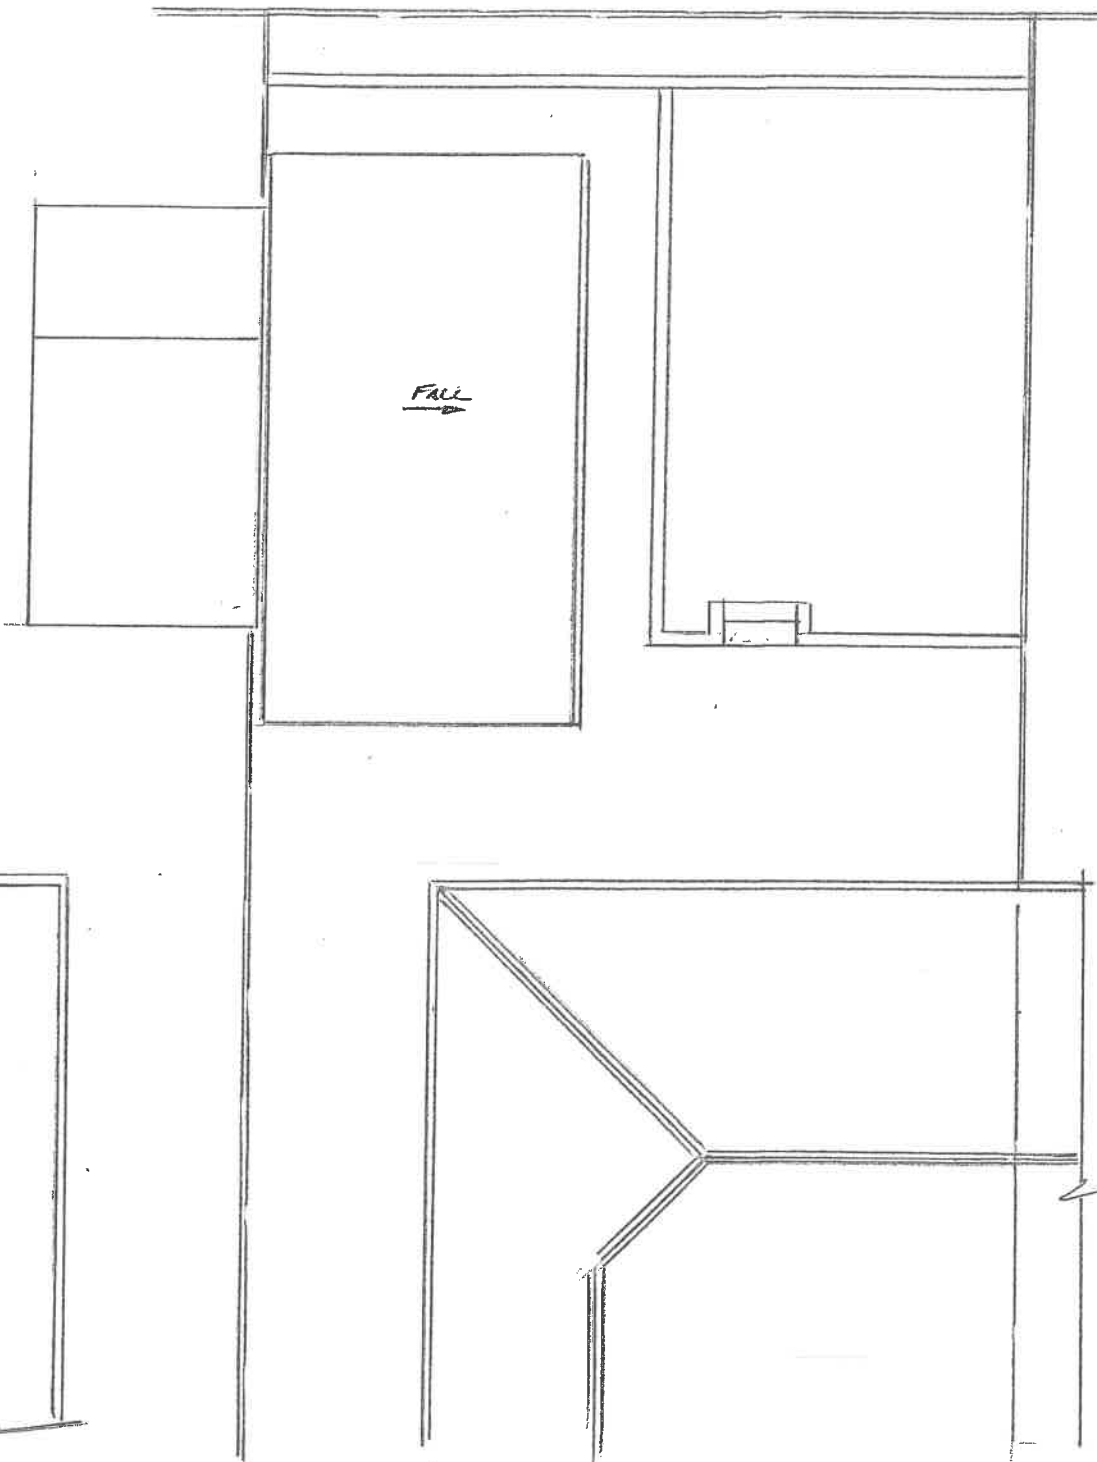

PROPOSED ROOF PLAN

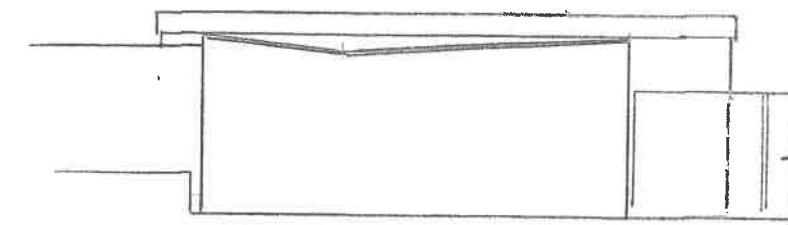

PROPOSED SIDE ELEVATION

ON N° 10

**Thompson Designs**  
 Tel 0161 705 1458 Mob 07884 318634

Sheet 2 Rear Extension  
 Proposed Plans and Elevations  
 8 Chiltern Drive  
 Bury BL8 1QY  
 Scale 1:100 @ A3 Date May 2022