


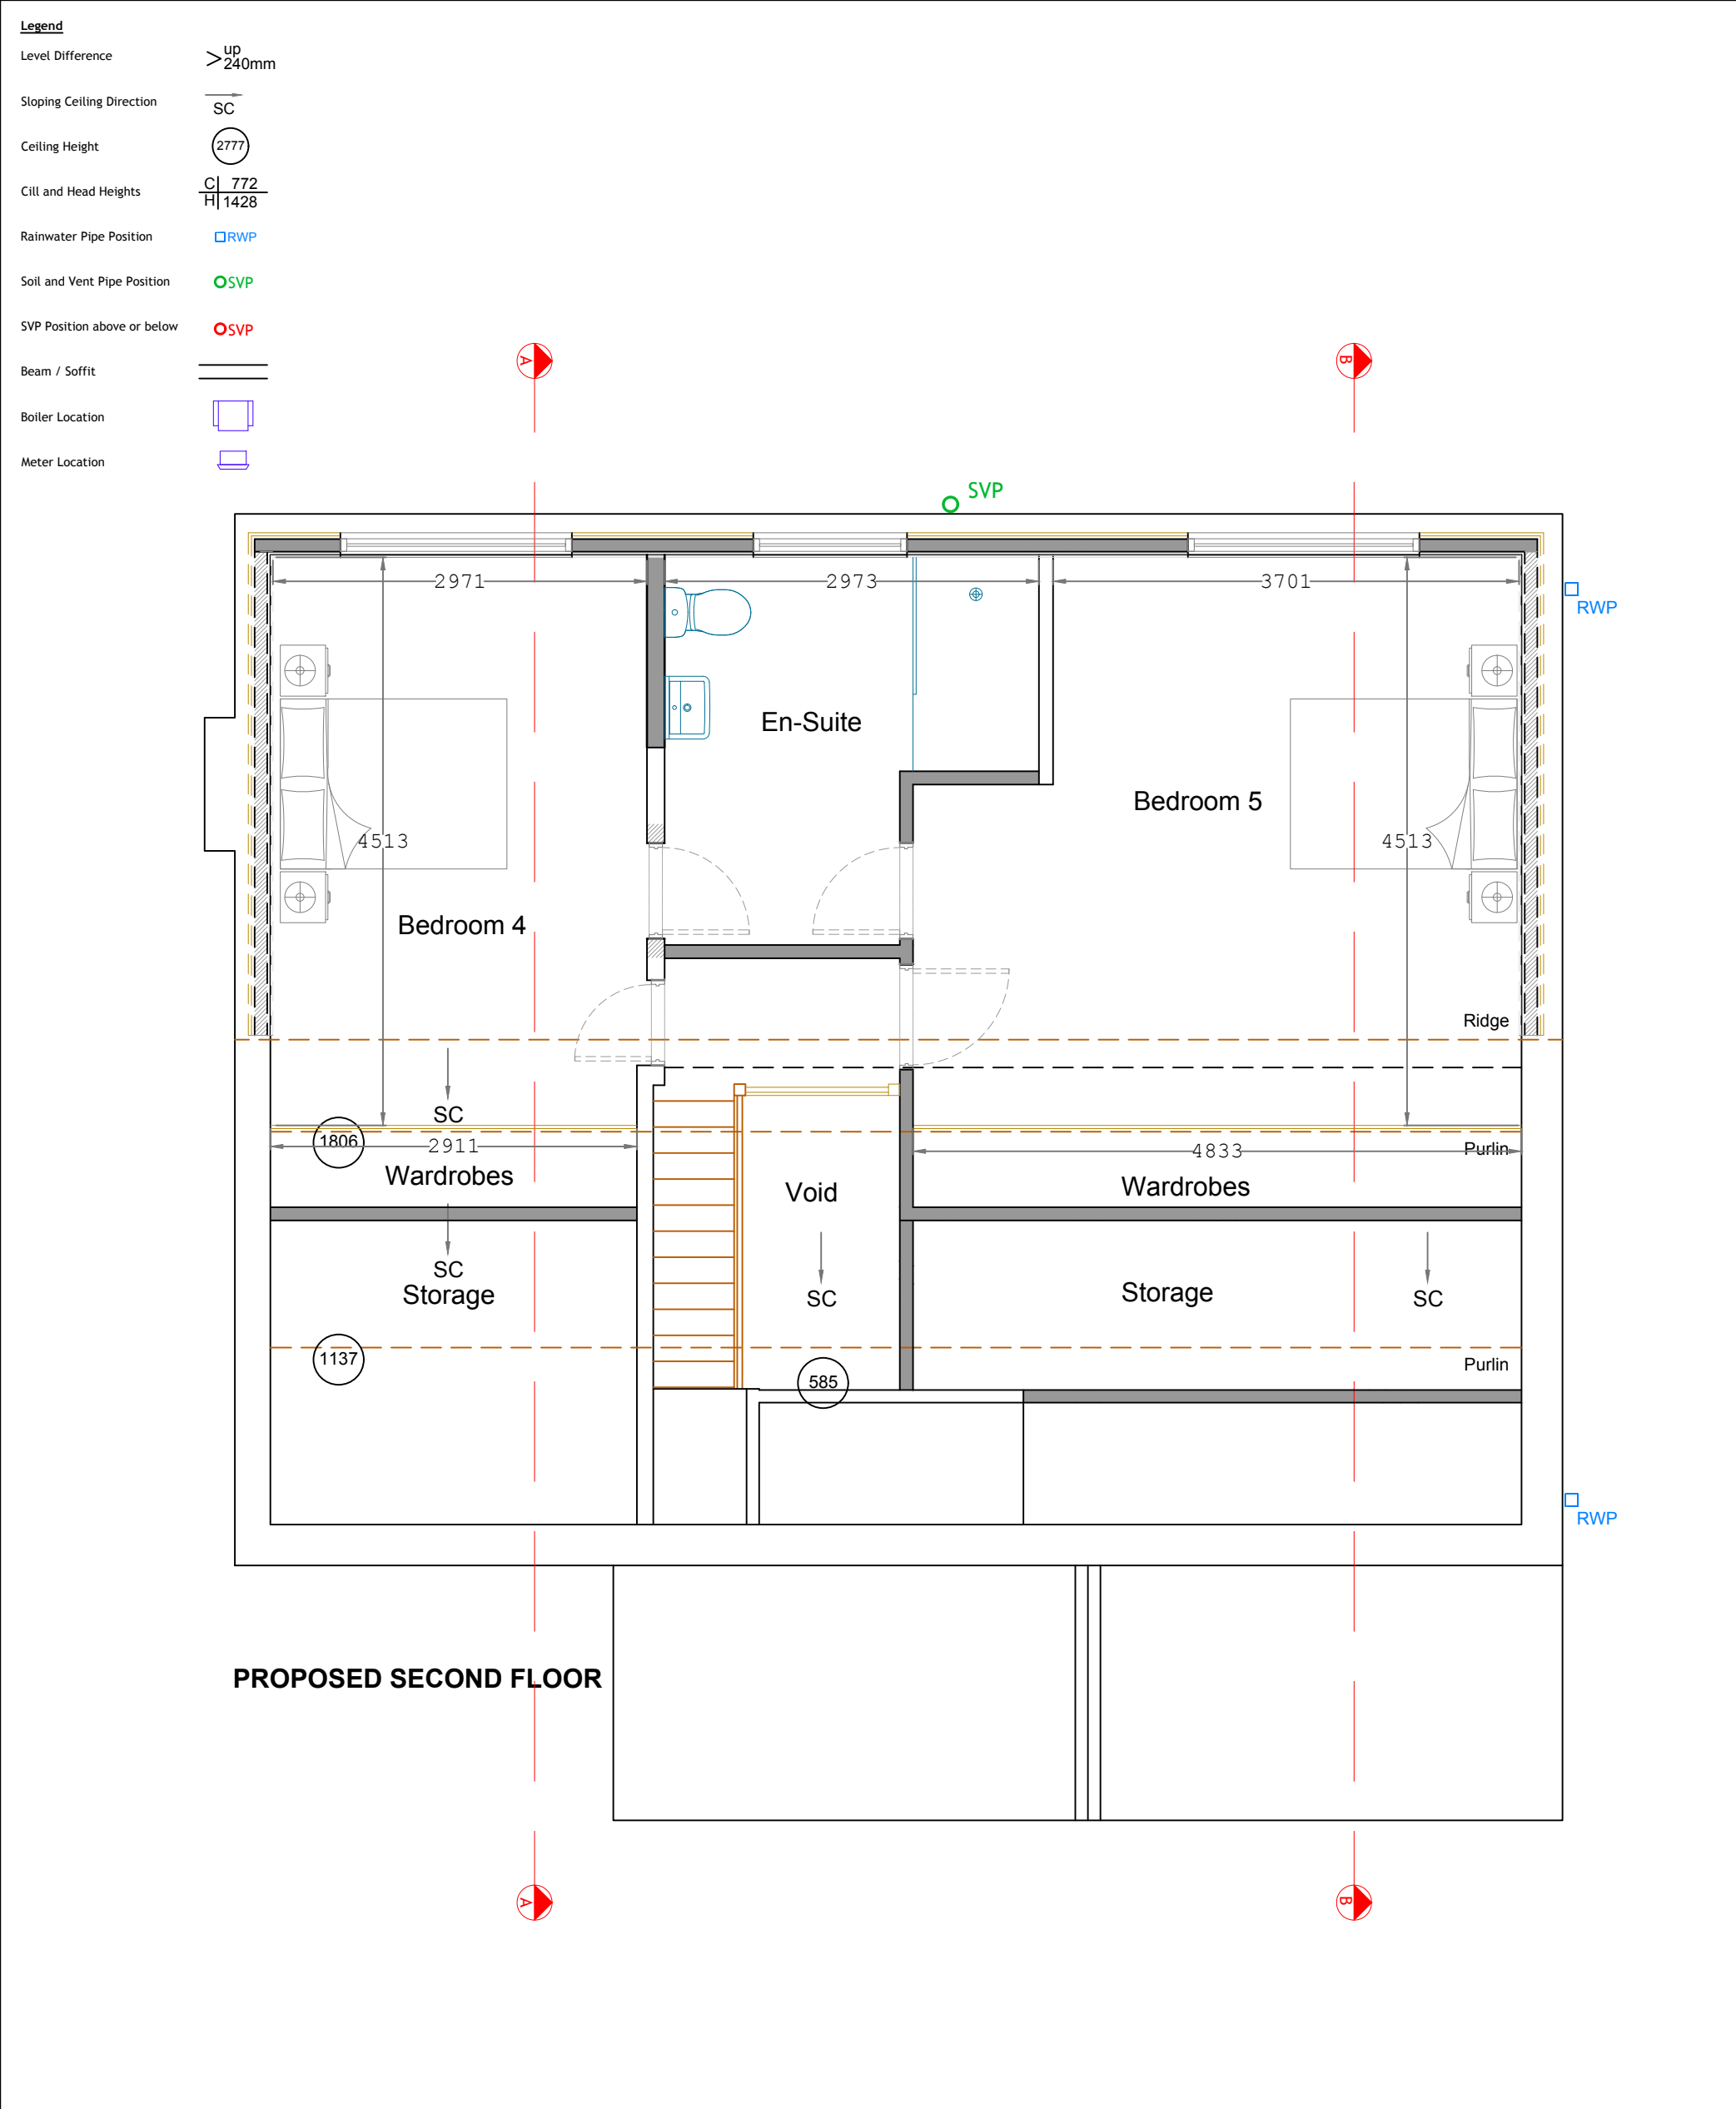

EDIFICE

Building Consultants Limited

email: nick@edificebc.co.uk

mobile: 07917125231

Architecture

Project Management

Consultancy

All levels and dimensions must be checked on site by contractor prior to commencement of works. Any variations must be reported to Edifice BC Ltd.

All information herein in is the copyright of Edifice BC Ltd. Copying in full or in part is forbidden without the written permission from Edifice BC Ltd.

PROJECT Proposed Development at: 40 Ferndale Avenue Whitefield Bury	DRAWING TITLE Proposed Second Floor Plan Planning	CLIENT Mr J Bowden and Ms D Davy	DATE Oct '22	DRAWING No	REV
			DRAWN BY NH	810-3.03	C
			SCALE 1:50@A3		