




EXISTING SITE
GENERAL ARRANGEMENT
Scale 1:100

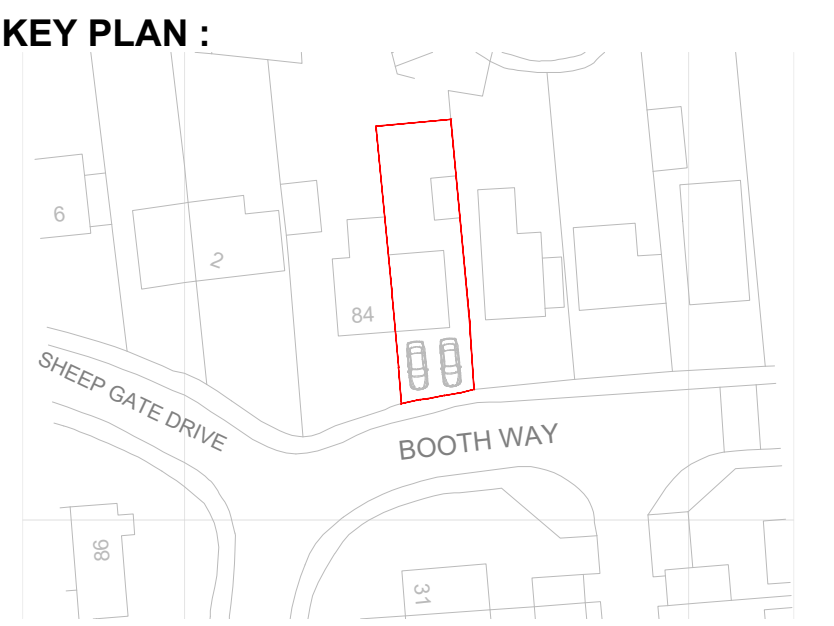

- NOTES :**
1. IF THIS DRAWING HAS BEEN RECEIVED ELECTRONICALLY IT IS THE RECIPIENTS RESPONSIBILITY TO PRINT THE DOCUMENT TO THE CORRECT SCALE.
 2. ALL DIMENSIONS ARE IN MILLIMETRES UNLESS STATED OTHERWISE. IT IS RECOMMENDED THAT INFORMATION IS NOT SCALED OFF THIS DRAWING.
 3. THIS DRAWING SHOULD BE READ IN CONJUNCTION WITH ALL OTHER RELEVANT DRAWINGS AND SPECIFICATIONS.
 4. ANY DISCREPANCIES NOTED ON SITE ARE TO BE REPORTED TO THE ENGINEER IMMEDIATELY.
 5. REFER TO FOLLOWING CCS CONSULTING DRAWING FOR FURTHER INFORMATION AND DETAILS:
 - 82BW-HPD-XX-DR-A-0400 EXISTING FLOOR PLANS
 - 82BW-HPD-XX-DR-A-0401 EXISTING ELEVATIONS

LEGEND	
	DENOTES EXISTING BRICK FINISH DRIVE
	DENOTES EXISTING BLOCK PAVERS
	DENOTES EXISTING SOFT LANDSCAPING

P1	PRELIMINARY ISSUE	02.04.25	JF	LS
REV	DESCRIPTION	DATE	DRW	CHK
CLIENT INFORMATION :				
MR. & MRS. RHODES				
APPOINTED PARTY LOGO / INFORMATION :				
PROJECT				
82 BOOTH WAY, TOTTINGTON, BURY, BL6 3JW				
TITLE :				
EXISTING SITE PLAN				
STATUS :		PURPOSE OF ISSUE :		
S1		FOR COMMENT		
DRAWN BY :		CHECKED BY :	DATE :	
JF		LS	MARCH '25	
SCALE (@ A1) :			PROJECT No. :	
AS SHOWN			82BW	
FILE DRAWING No. :				REV :
82BW -HPD- S1 - XX- DR - A - 0100				P1

Preliminary Issue - For Discussion Purposes Only