
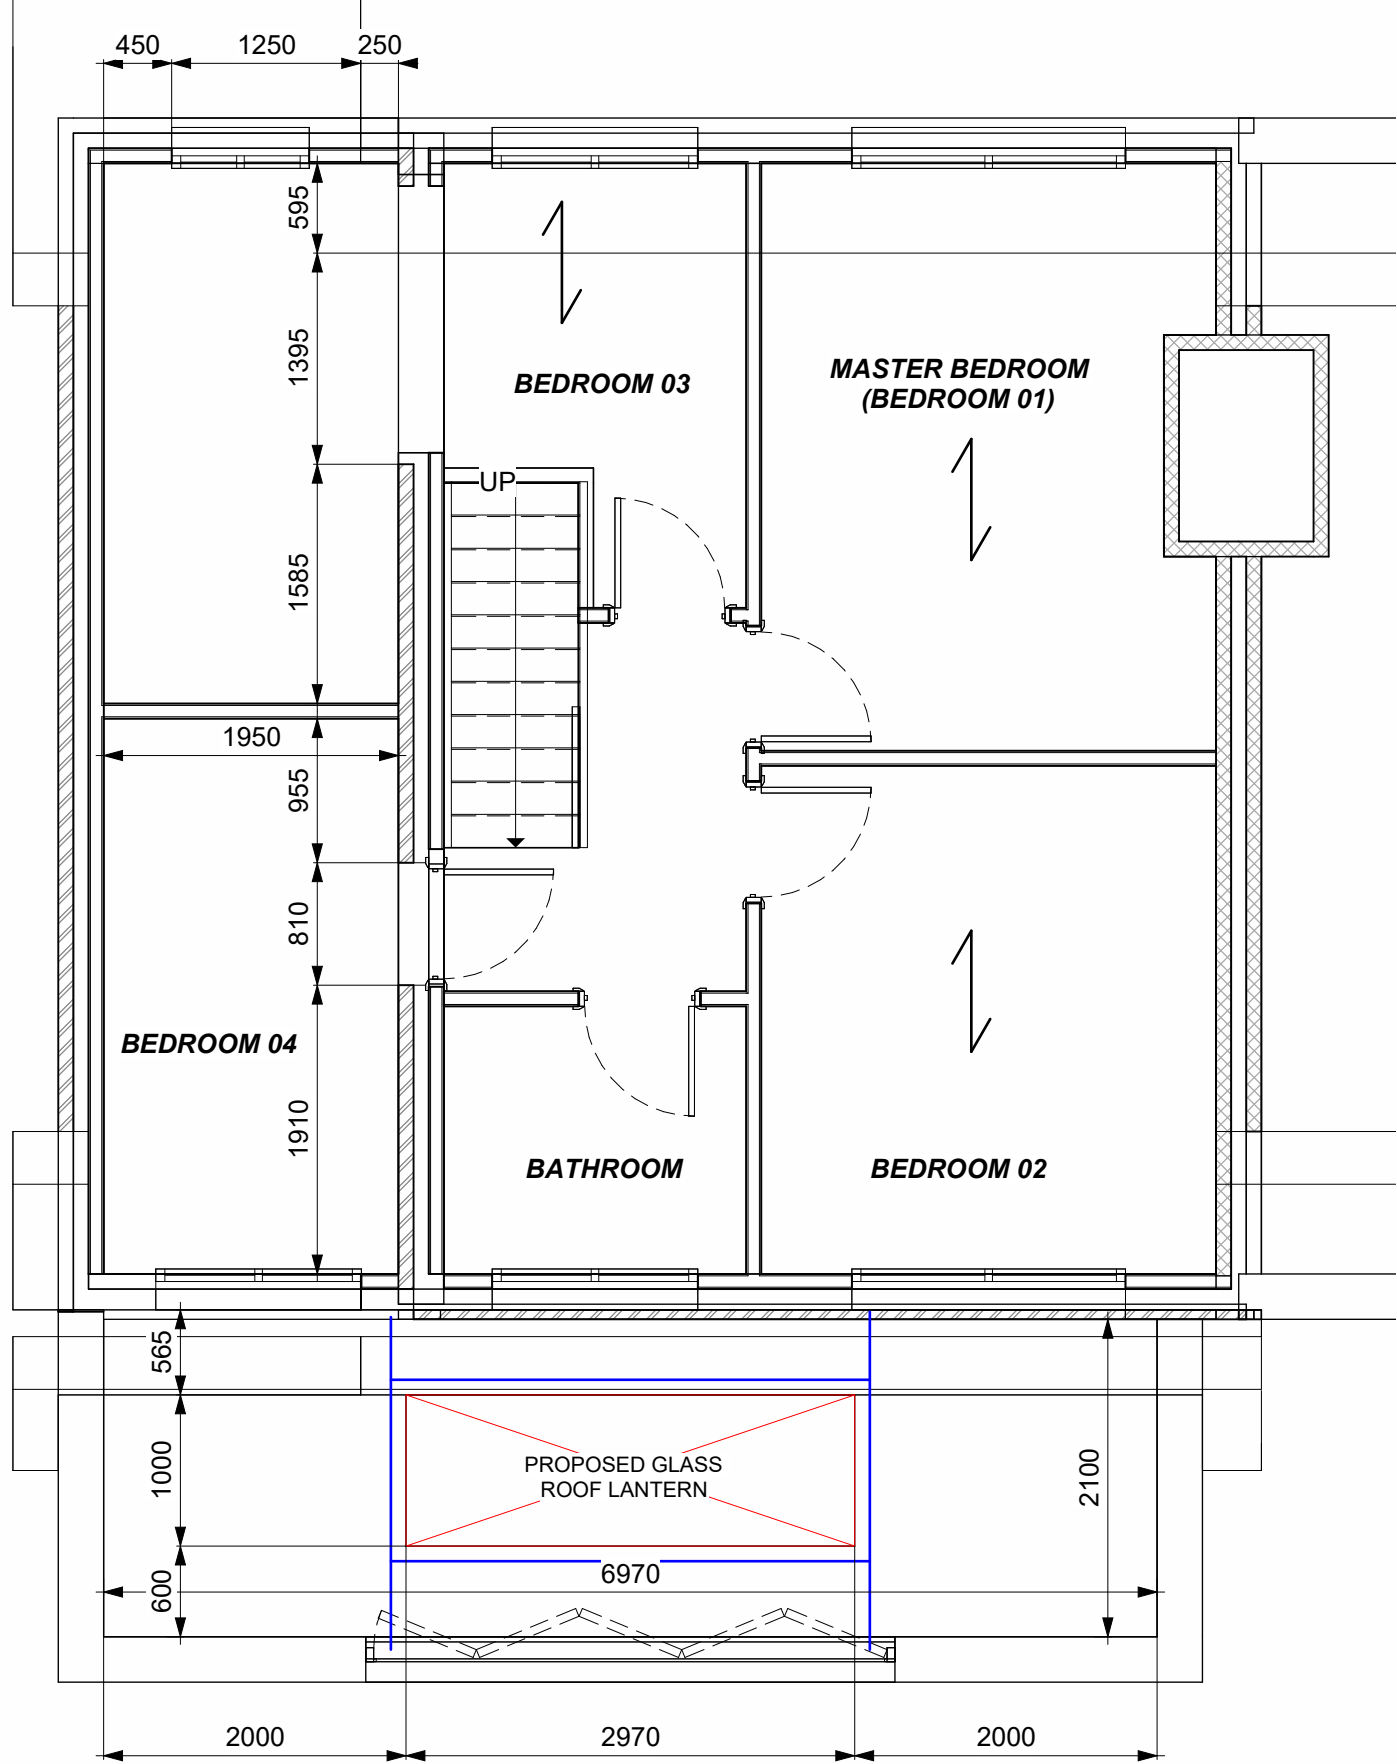


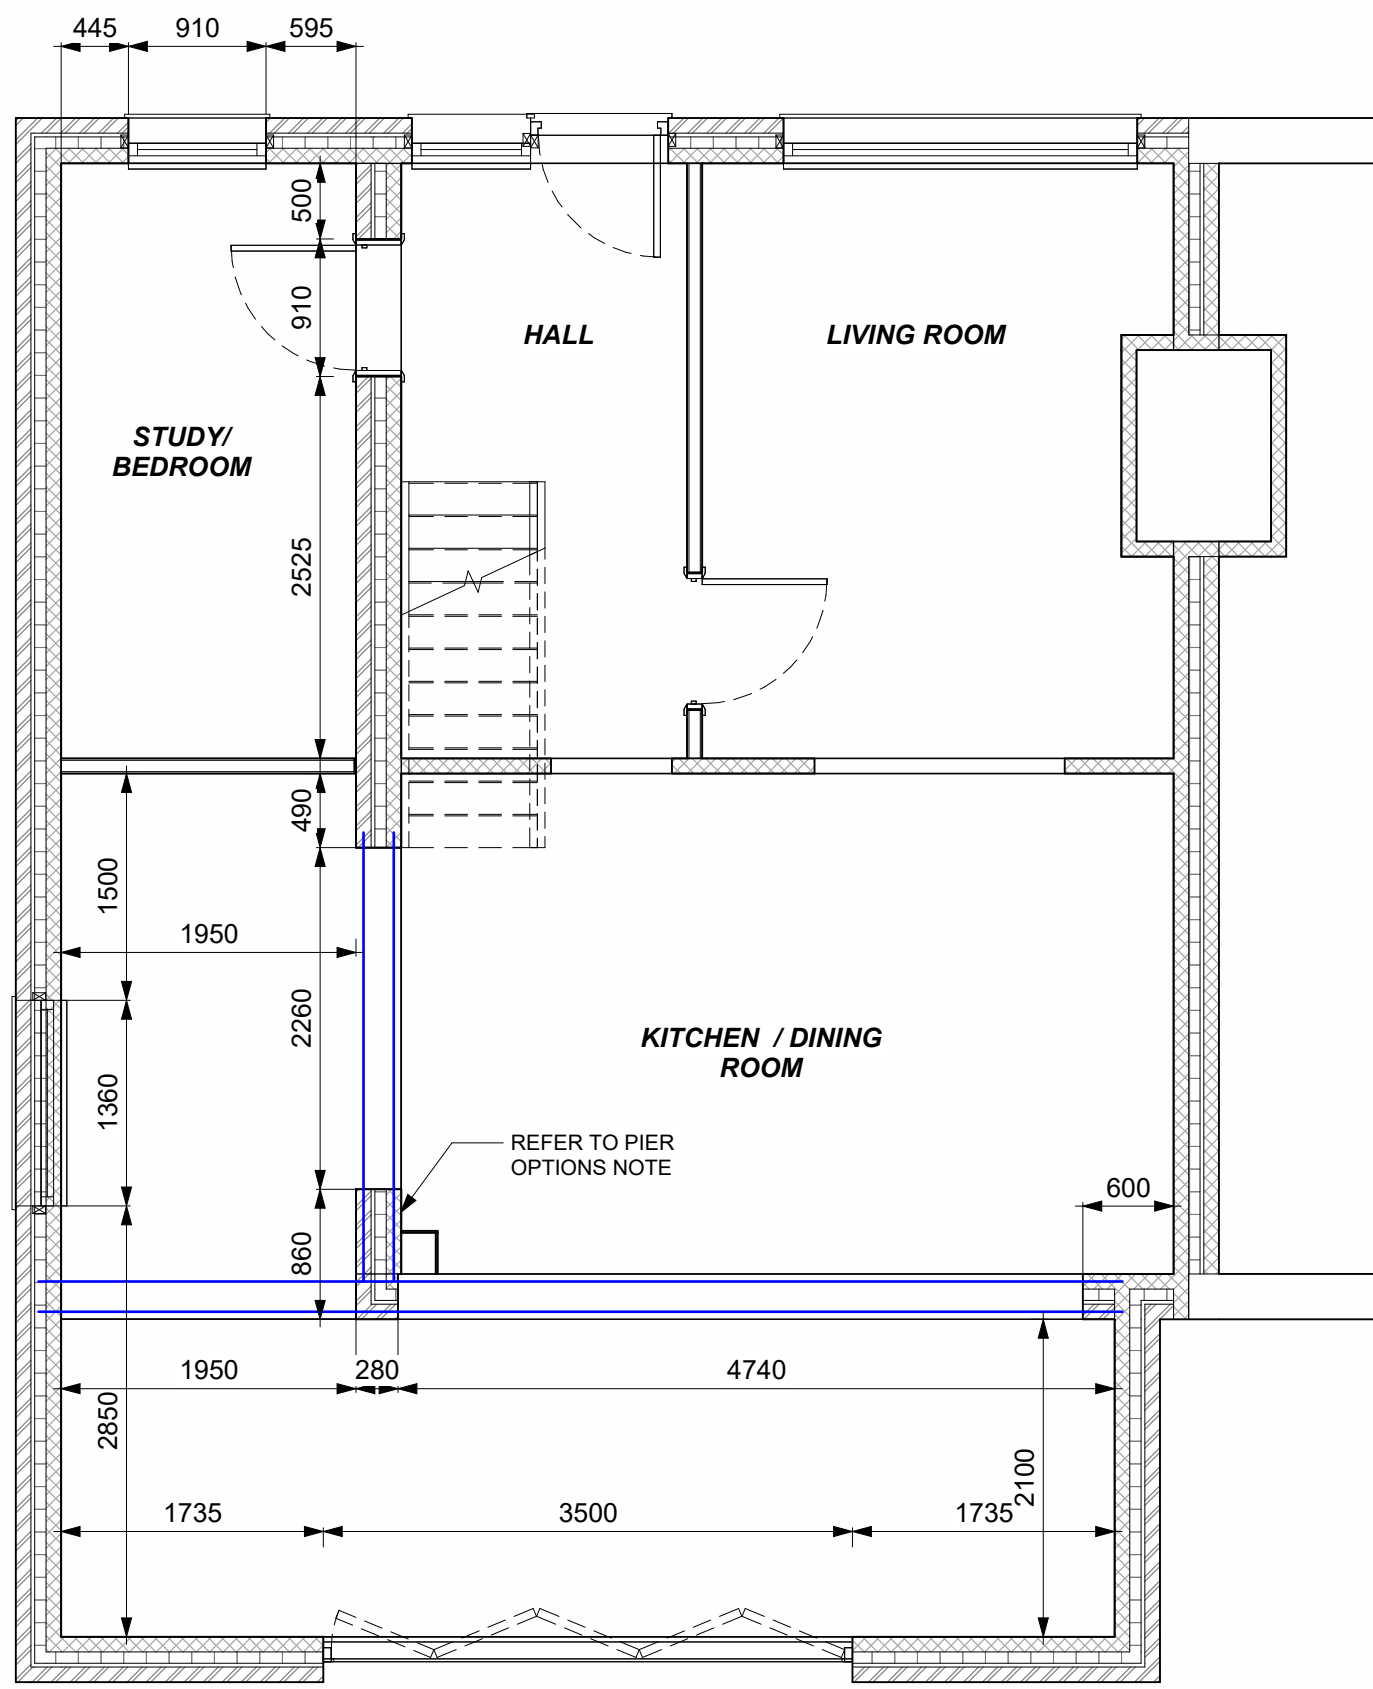

- NOTES :**
- IF THIS DRAWING HAS BEEN RECEIVED ELECTRONICALLY IT IS THE RECIPIENTS RESPONSIBILITY TO PRINT THE DOCUMENT TO THE CORRECT SCALE.
 - ALL DIMENSIONS ARE IN MILLIMETRES UNLESS STATED OTHERWISE. IT IS RECOMMENDED THAT INFORMATION IS NOT SCALED OFF THIS DRAWING.
 - THIS DRAWING SHOULD BE READ IN CONJUNCTION WITH ALL OTHER RELEVANT DRAWINGS AND SPECIFICATIONS.
 - ANY DISCREPANCIES NOTED ON SITE ARE TO BE REPORTED TO THE ENGINEER IMMEDIATELY.


LEGEND

	DENOTES SPAN DIRECTION OF EXISTING TIMBER FLOOR JOISTS
	DENOTES PROPOSED STEEL BEAM. SIZE TBC.


- GROUND FLOOR PIER OPTIONS:**
- AS SHOWN.
 - REMOVE WHOLE WALL & INSTALL PROPOSED STEEL GOAL POST FRAME.
 - REMOVE WHOLE WALL & INSTALL SMALLER GOAL POST FRAME WITH STEEL COLUMN TO REPLACE PIER.
- OPTIONS 2 & 3 WILL REQUIRE EXISTING SVP TO BE RELOCATED.

1 **PROPOSED GROUND FLOOR -
GENERAL ARRANGEMENT**
1 : 50

2 **PROPOSED FIRST FLOOR -
GENERAL ARRANGEMENT**
1 : 50

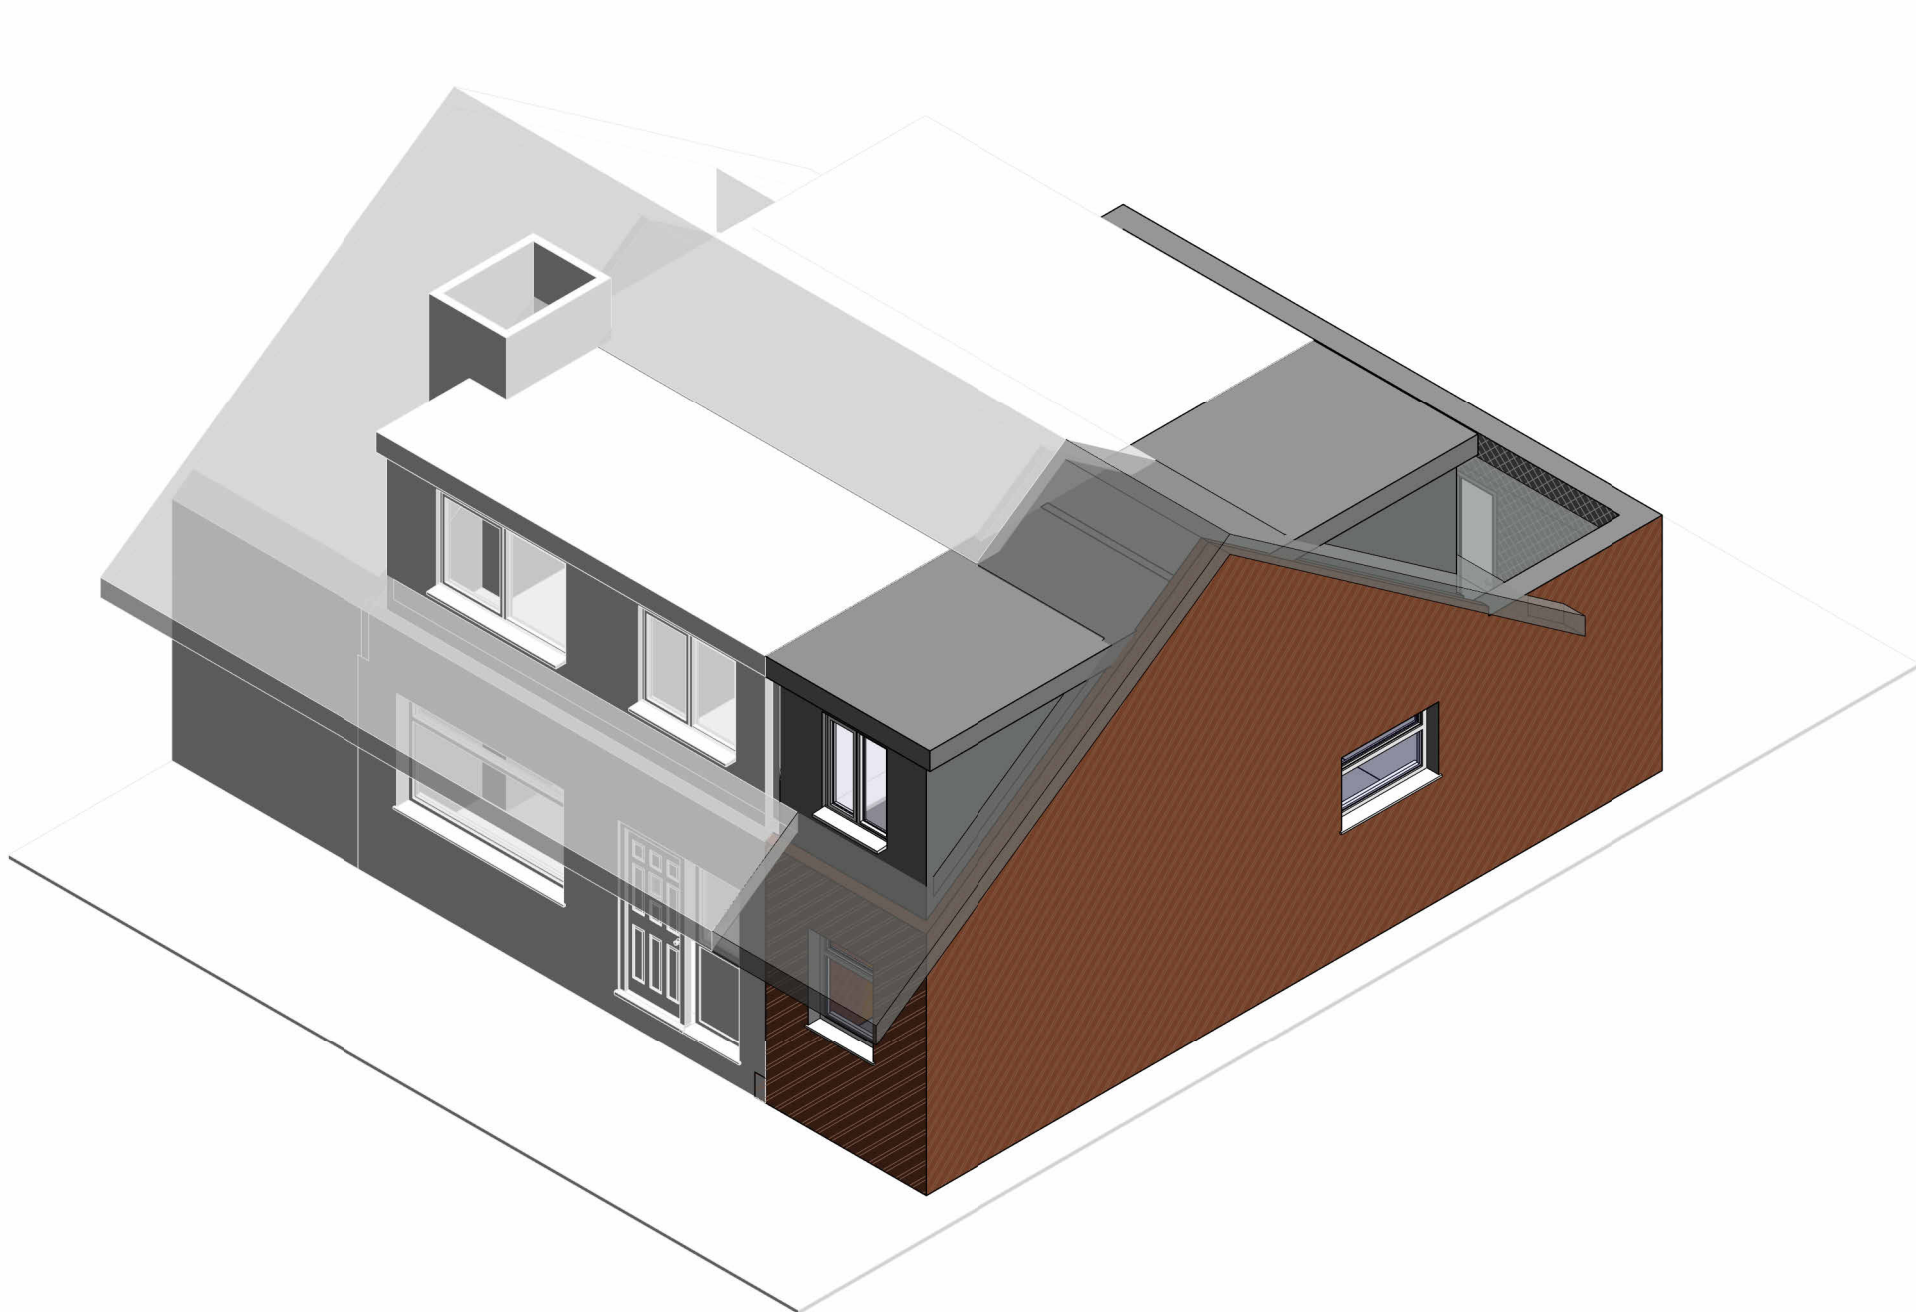

3 **PROPOSED ISOMETRIC VIEW 01**

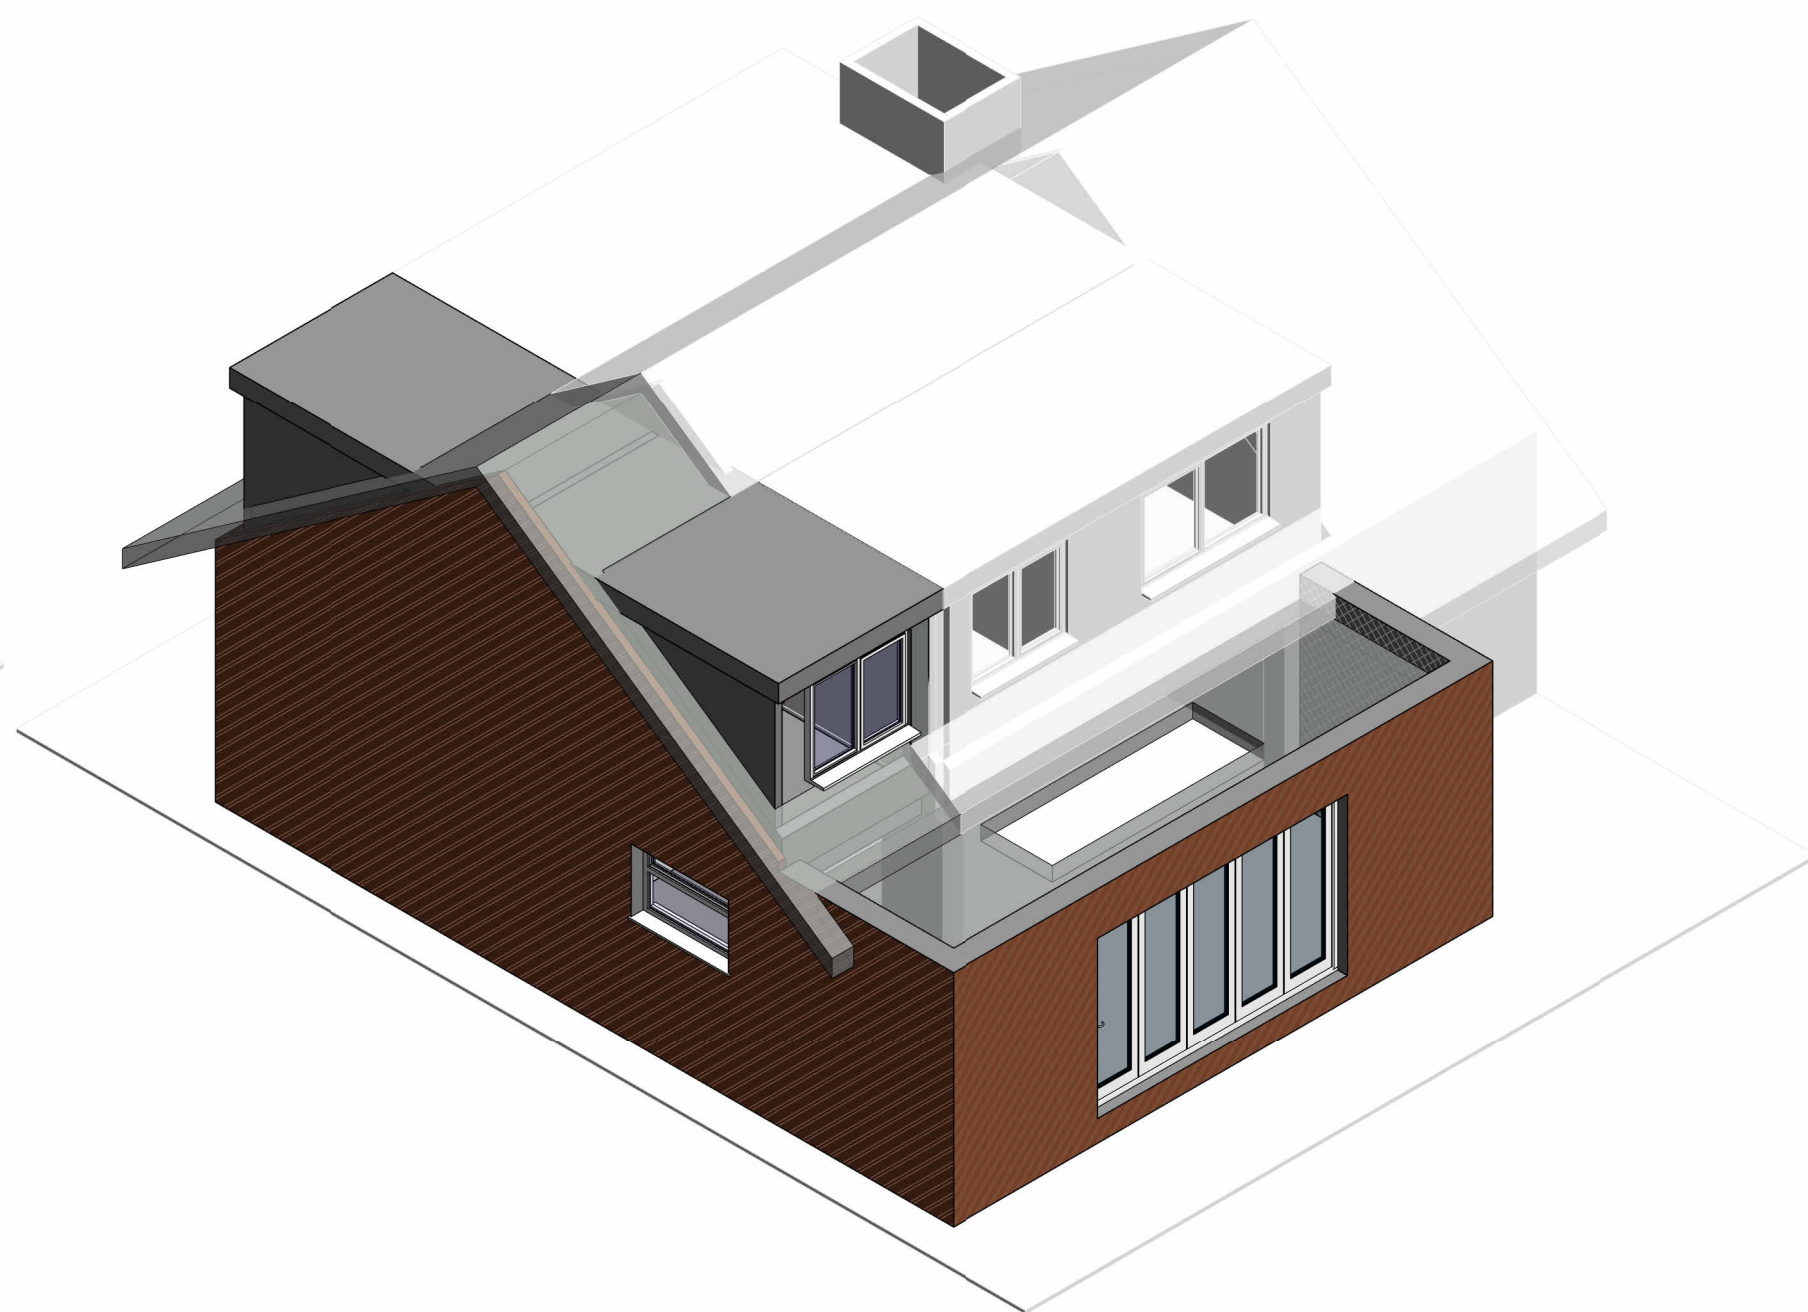

4 **PROPOSED ISOMETRIC VIEW 01**

P2	ROOM NAMES ADDED AS PER COUNCIL REQUEST.	02.04.25	JF	LS
P1	PRELIMINARY ISSUE	25.02.25	JF	LS
REV.	DESCRIPTION	DATE	DRW.	CHK.

CLIENT INFORMATION

MR. & MRS. RHODES

APPOINTED PARTY LOGO / INFORMATION

PROJECT
82 BOOTH WAY,
TOTTINGTON, BURY, BL8 3 JW

TITLE
PROPOSED FLOOR PLANS

STATUS S1	PURPOSE OF ISSUE FOR COMMENTS
DRAWN BY JF	CHECKED BY LS
	DATE FEB. '25

SCALE (@ A1) As indicated	PROJECT No. 82BW
------------------------------	---------------------

FILE DRAWING No. 82BW-HPD-S1-XX-DR-A-0402	REV. P2
--	------------

Preliminary Issue - For Discussion Purposes Only