





FRONT ELEVATION FROM ROAD
LANDSCAPING AND FENCES OMITTED

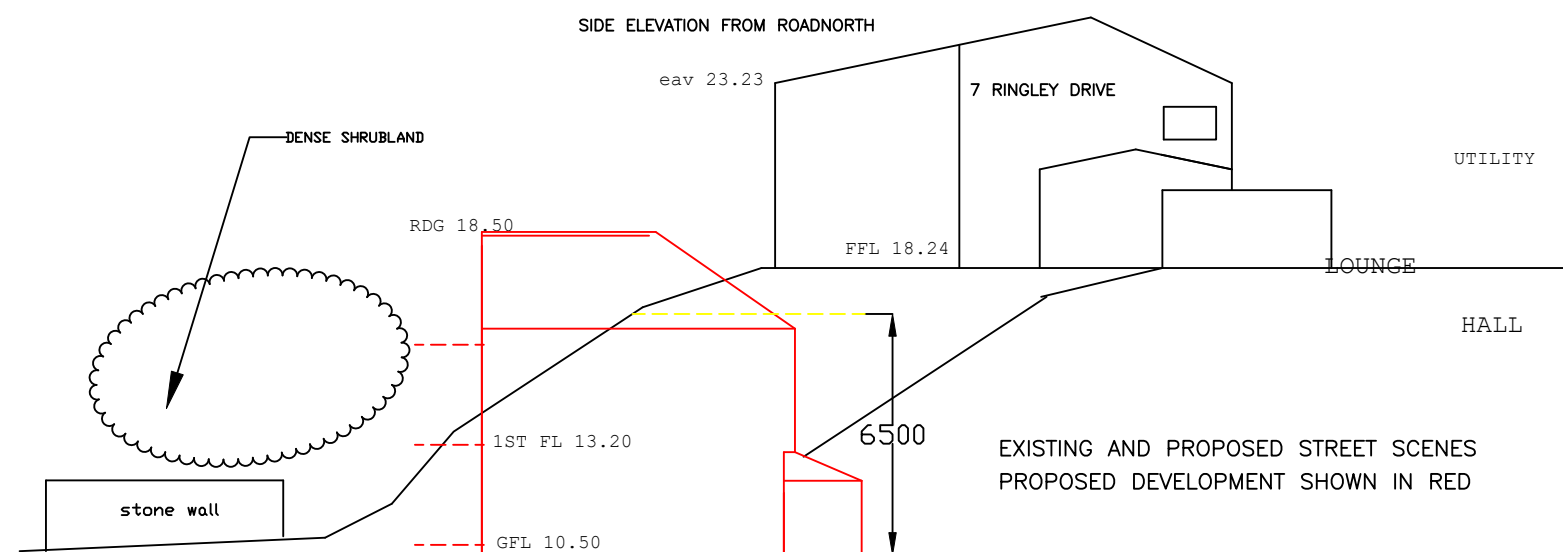

EXISTING AND PROPOSED STREET SCENES
PROPOSED DEVELOPMENT SHOWN IN RED

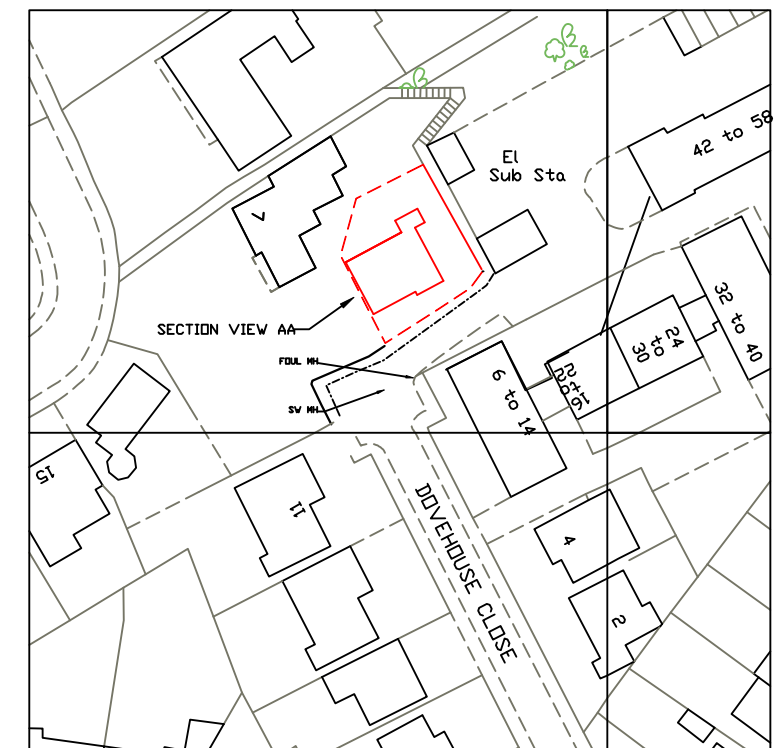

LOCATION PLAN

GROUND LEVEL SLOPE ADDED TO FRONT ELEVATION

CLIENT AYAZ KHAWAJA	JOB LAND ADJACENT TO 7 RINGLEY DRIVE & 11 DOVEHOUSE CLOSE WHITEFIELD M45 7PE	TITLE PROPOSED DEVELOPMENT DETAILS AND LOCATION PLAN	DRAWN DH		RFP SURVEYS Consulting Engineers Tel: 0161 655 3703 Fax: 0161 655 3150 920 Edenfield Road, Norden, Rochdale, OL12 7SS
			DATE FEB 2023	CHECKED	
			SCALE 1 : 100@A1	APPROVED	
			DRG No. 21082/11	REV C	