

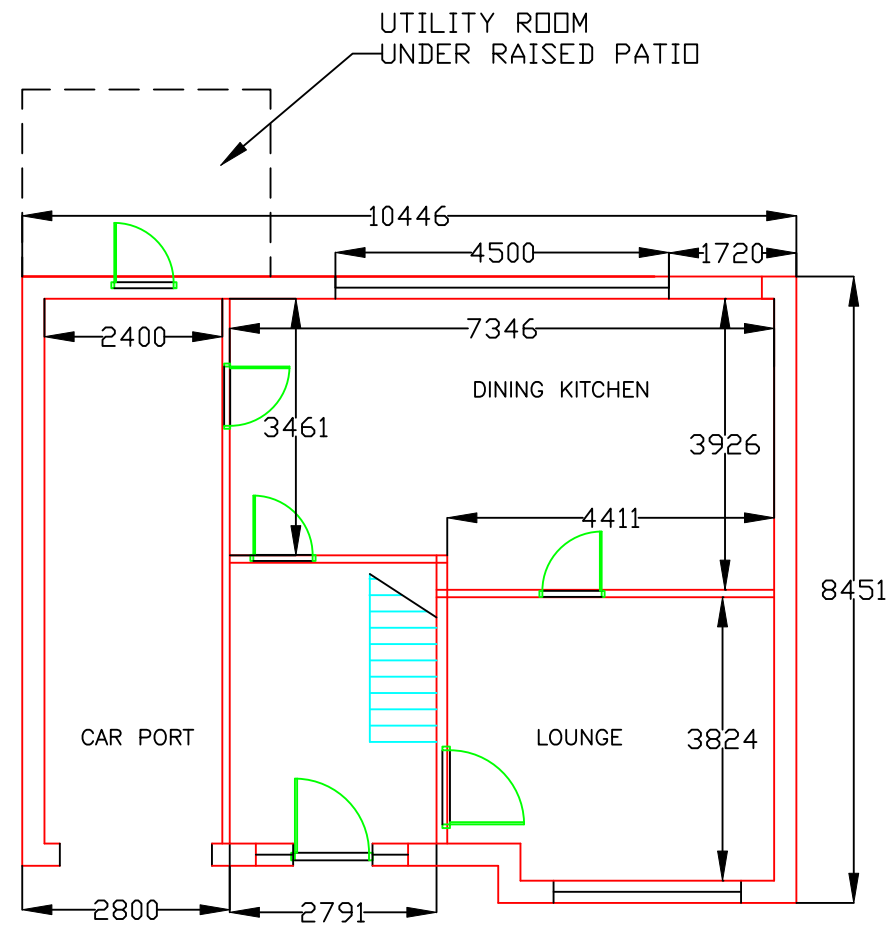


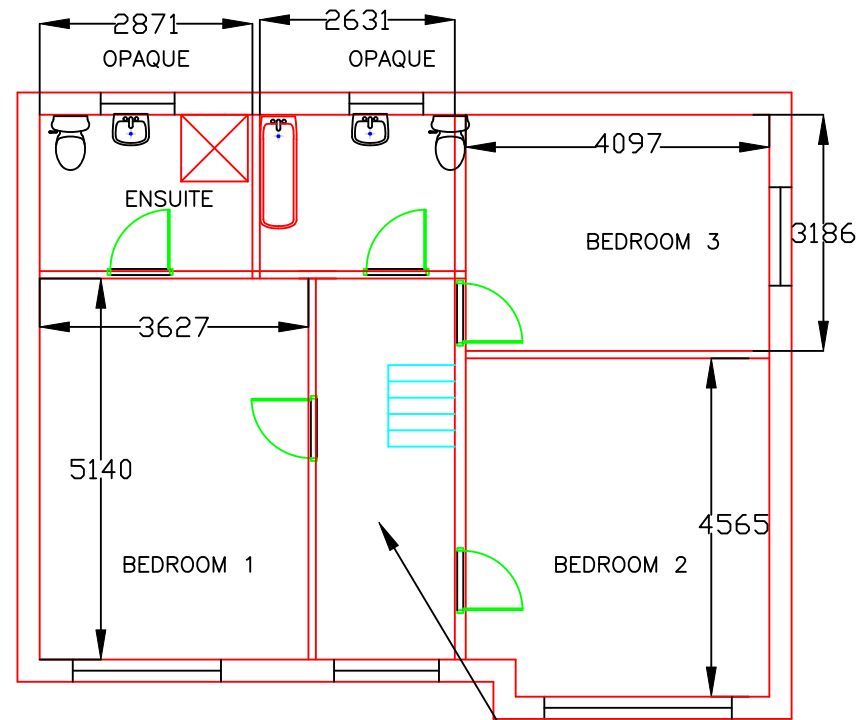


GROUND FLOOR

 

FIRST FLOOR

STAIRWELL SUBJECT TO
FULL DESIGN AND
ARRANGEMENT

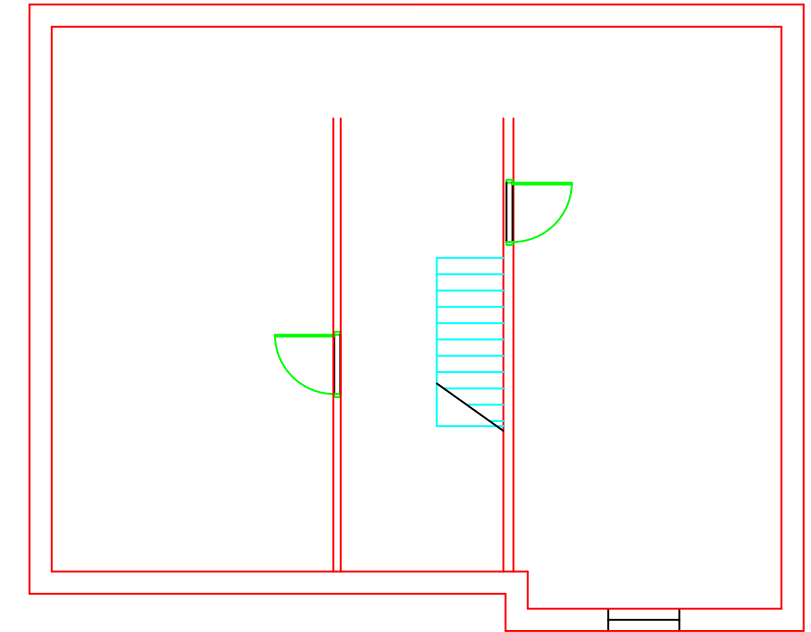

SECOND FLOOR

CLIENT AYAZ KHAWAJA	JOB LAND ADJACENT TO 7 RINGLEY DRIVE & 11 DOVEHOUSE CLOSE WHITEFIELD M45 7PE	TITLE PROPOSED DEVELOPMENT FLOOR PLANS PARAGRAPH 3	DRAWN DH		RFP SURVEYS Consulting Engineers Tel: 0161 655 3703 Fax: 0161 655 3150 920 Edenfield Road, Norden, Rochdale, OL12 7SS
			DATE FEB 2023	CHECKED	
			SCALE 1 : 100@A1	APPROVED	
			DRG No. 21082/14		
				REV C	