


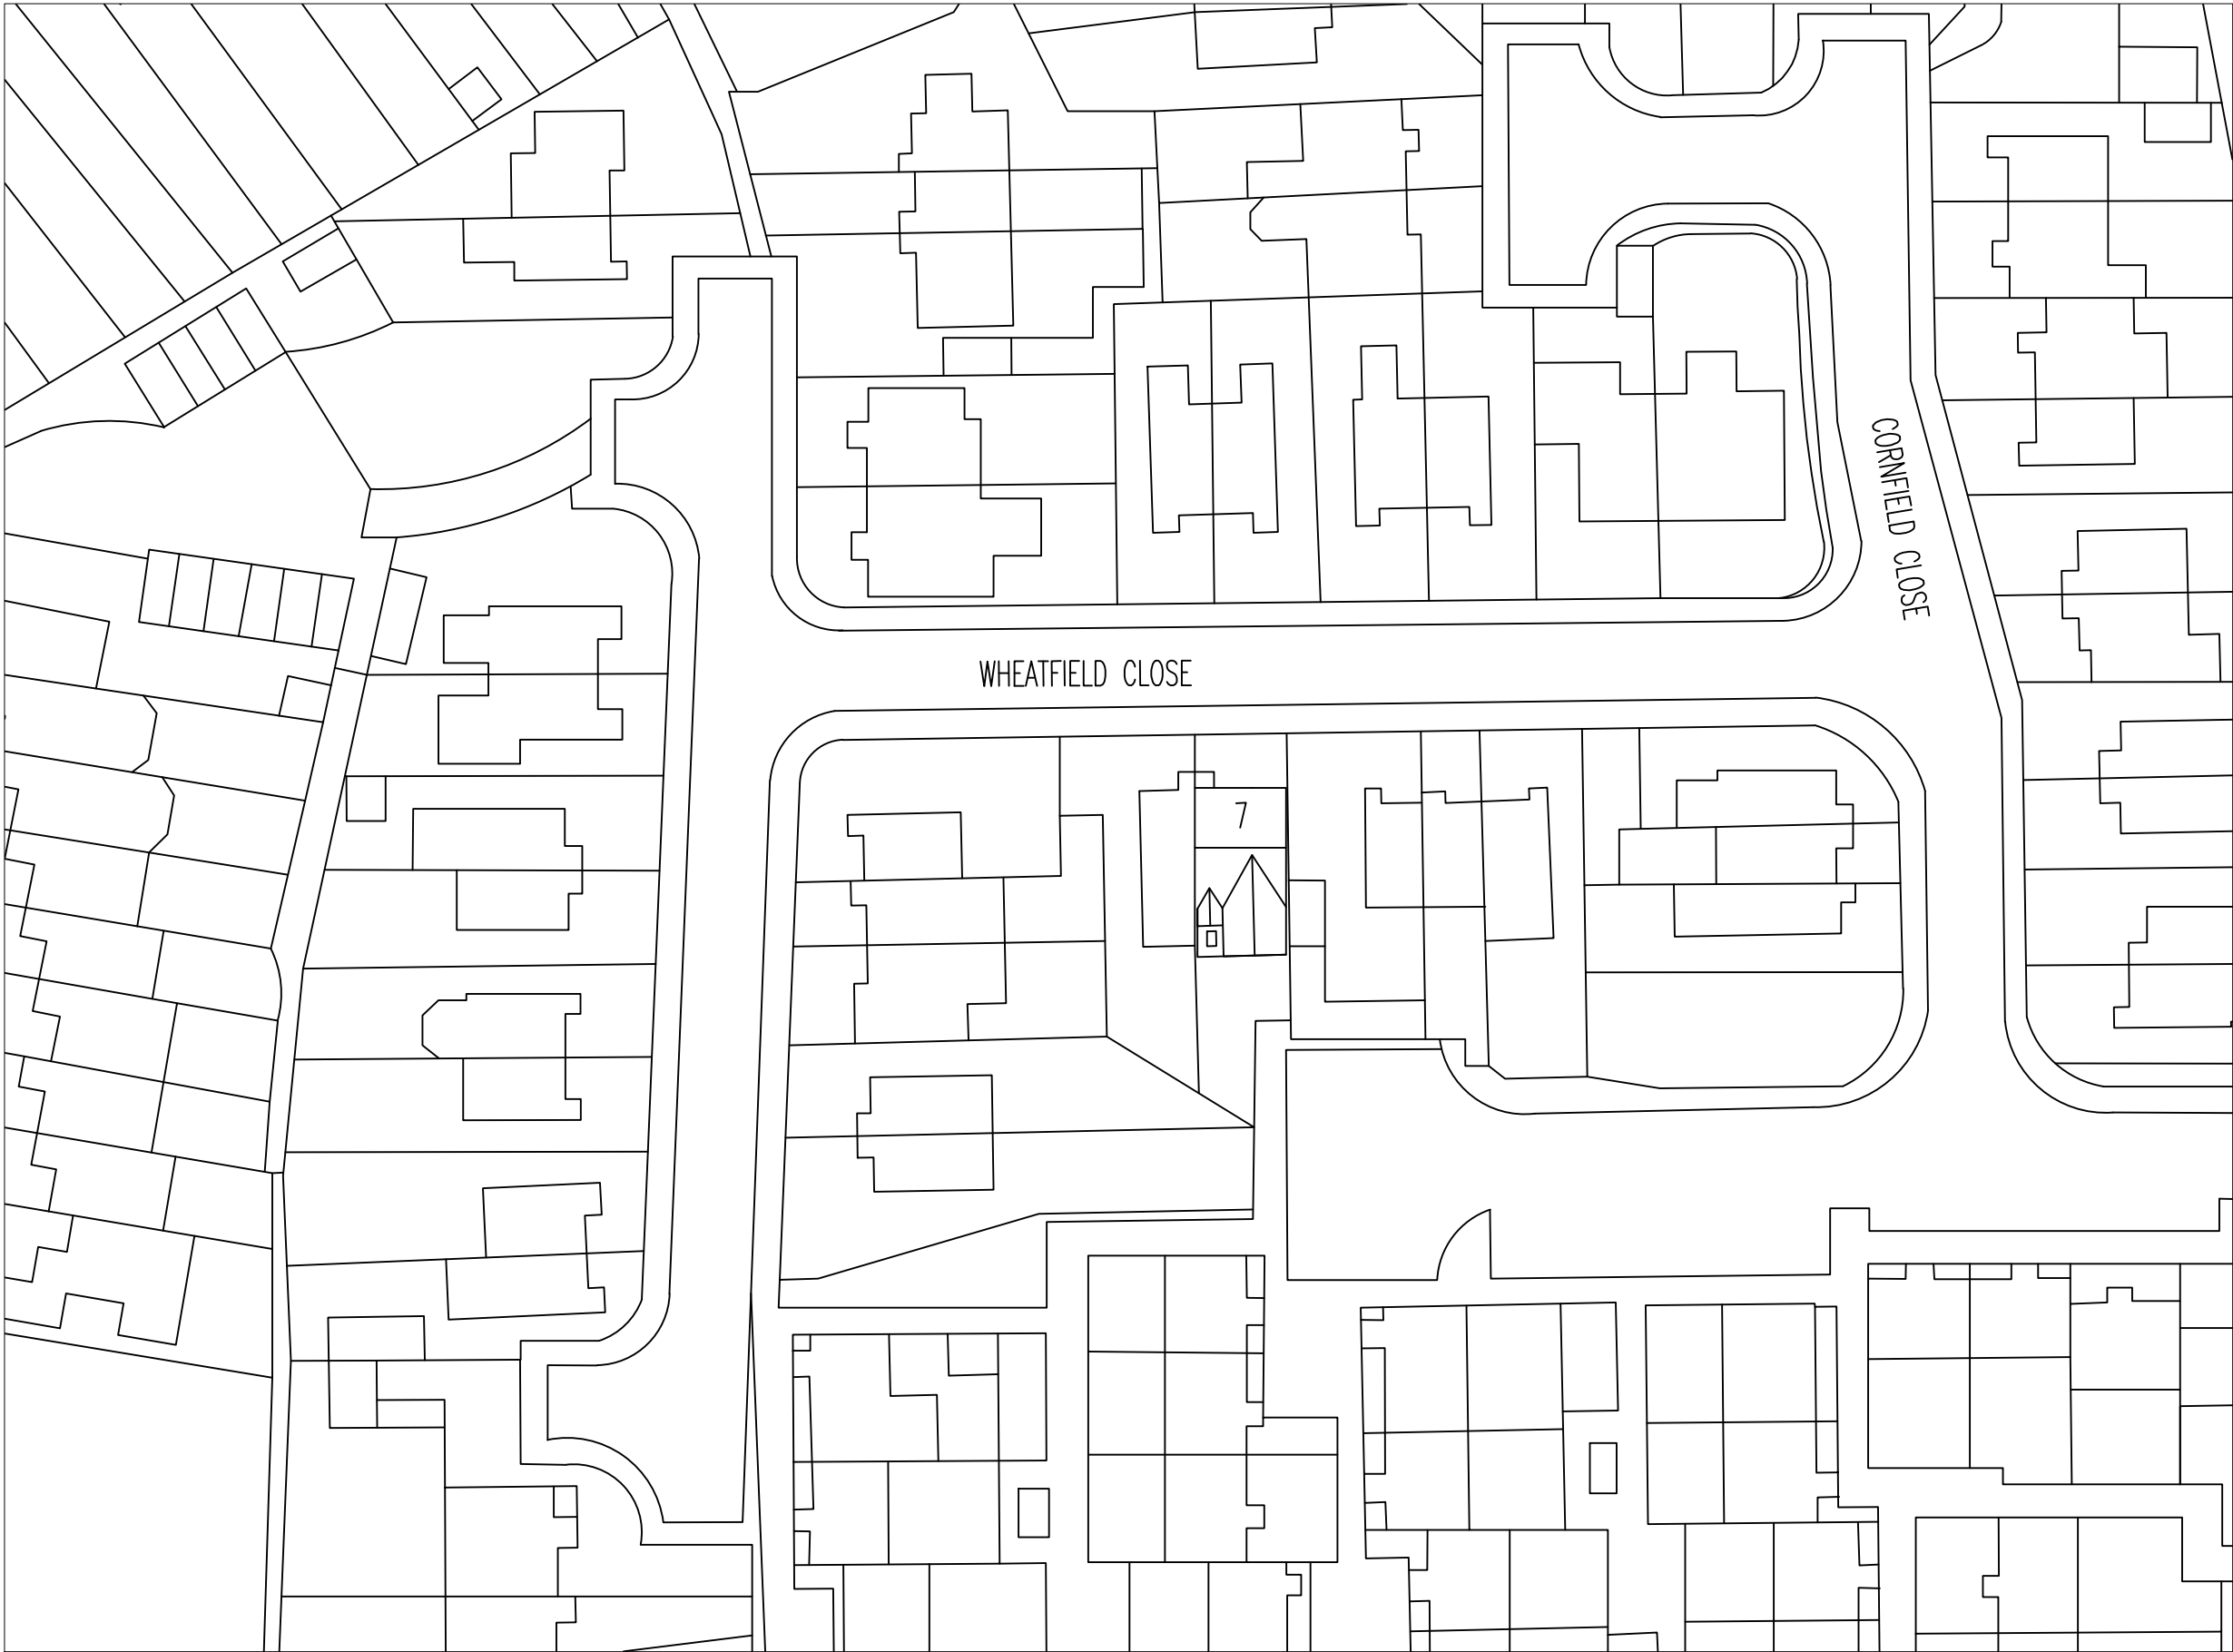

01

Proposed Site Plan

Scale 1:500

Notes Copyright in all documents and drawings prepared by the architectural designer and any works executed from these documents and drawings shall, unless otherwise agreed, remain the property of the designer and must not be reproduced by, lent or disclosed to, a third party without the written consent of Zach Thorp.
Do not scale off this drawing
All dimensions are to be checked on site and any discrepancies to be referred to the designer before proceeding. All levels to be checked on site All discrepancies between information shown on the drawings and the information in the specification to be referred to the designer prior to proceeding. All component sizes and references to be checked before ordering
Position of existing drain runs to be confirmed prior to proceeding and drains checked as necessary. All relevant boundary positions are to be checked prior to proceeding
Building regulation drawings can be used for building estimates, however for an accurate quote builders must attend site as these drawings do not account for all aspects of the building works.

THORP DESIGN SERVICES DID NOT UNDERTAKE A SITE SURVEY ON THIS PROJECT AND SO CAN NOT BE HELD ACCOUNTABLE FOR ANY INACCURATE MEASUREMENTS.



SURVEY ORIENTATED TO MAGNETIC NORTH

Rev	Description	Date	By	Chk
-----	-------------	------	----	-----

Status	Purpose for Issue			
Planning	☐	Tender	☐	PLANNING
Construction	☒	As Built	☐	

Client
Ashley Melia
7 Wheatfield Close, Bury, BL96XD

Contract
Proposed Double Storey Rear and Side Extension

Drawing
Proposed Site Plan

Drawing No.	ZT23-196-03	Revision	/
Scales	1:500 @ A3	Date	Mar '23
Drawn	ZTT	Checked	

