




Do not scale from this drawing. All information should be checked by the contractor on site before commencing work. Any discrepancies should be reported to Archirama immediately. All rights are reserved and are not transferable. Unauthorised reproductions of this drawing are not permitted.

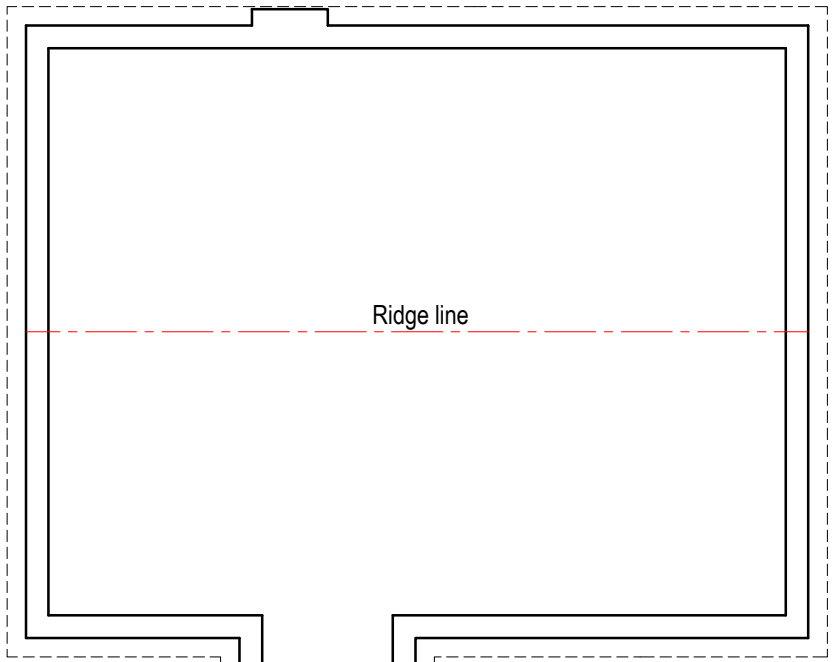

EXISTING LOFT PLAN

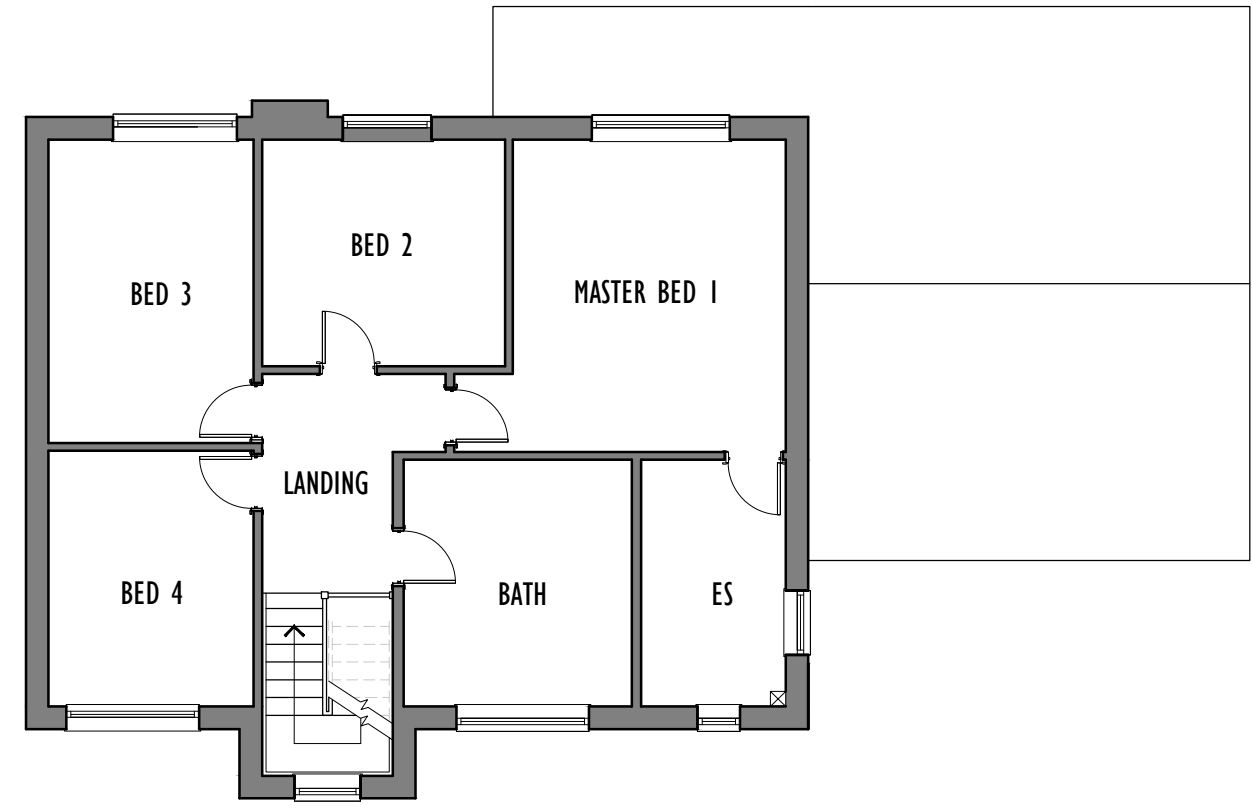


EXISTING FIRST FLOOR PLAN

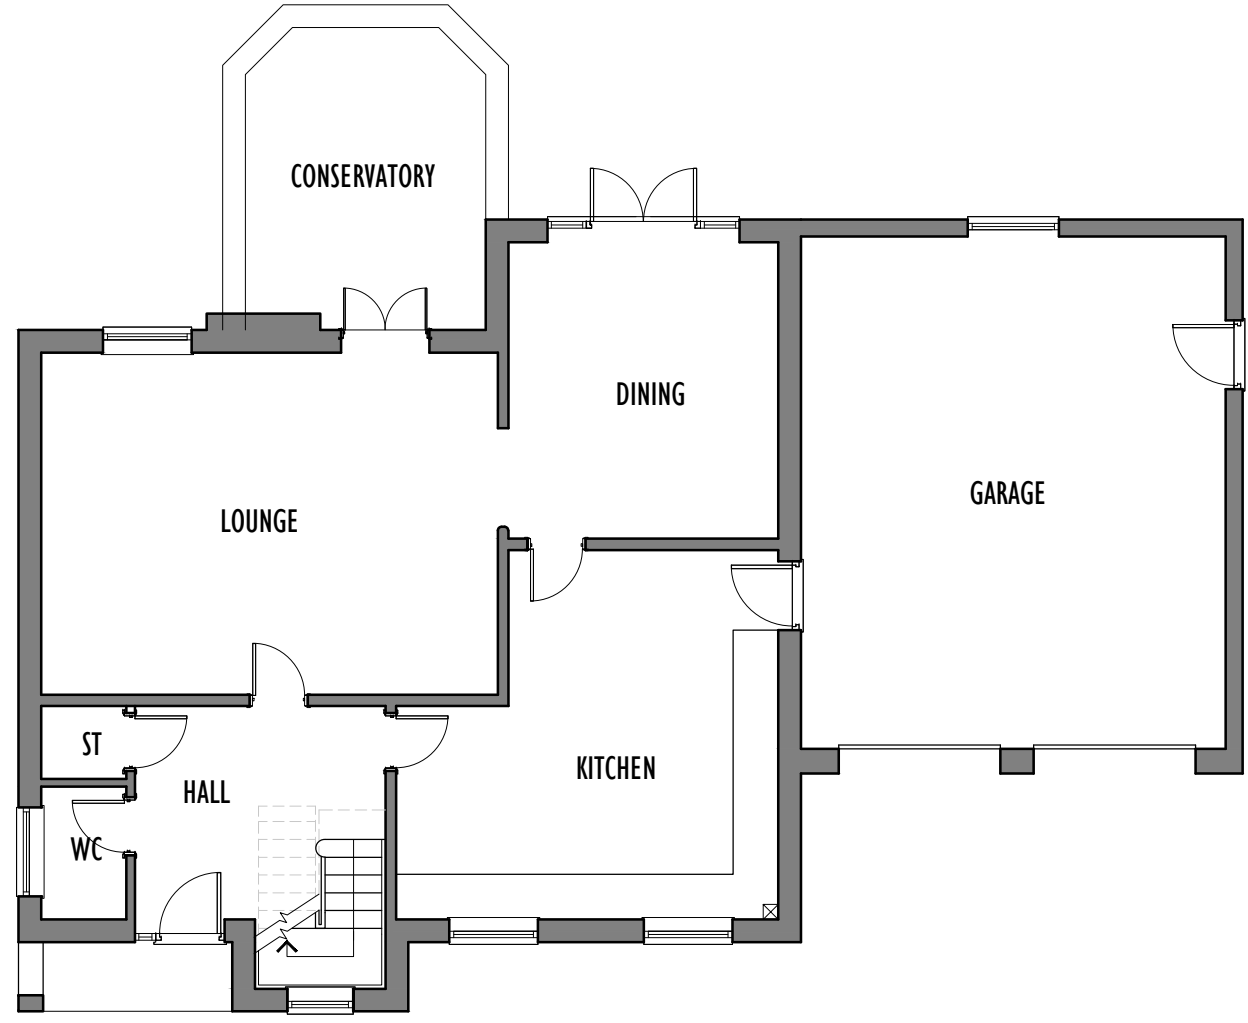


EXISTING GROUND FLOOR PLAN




EXISTING FRONT ELEVATION

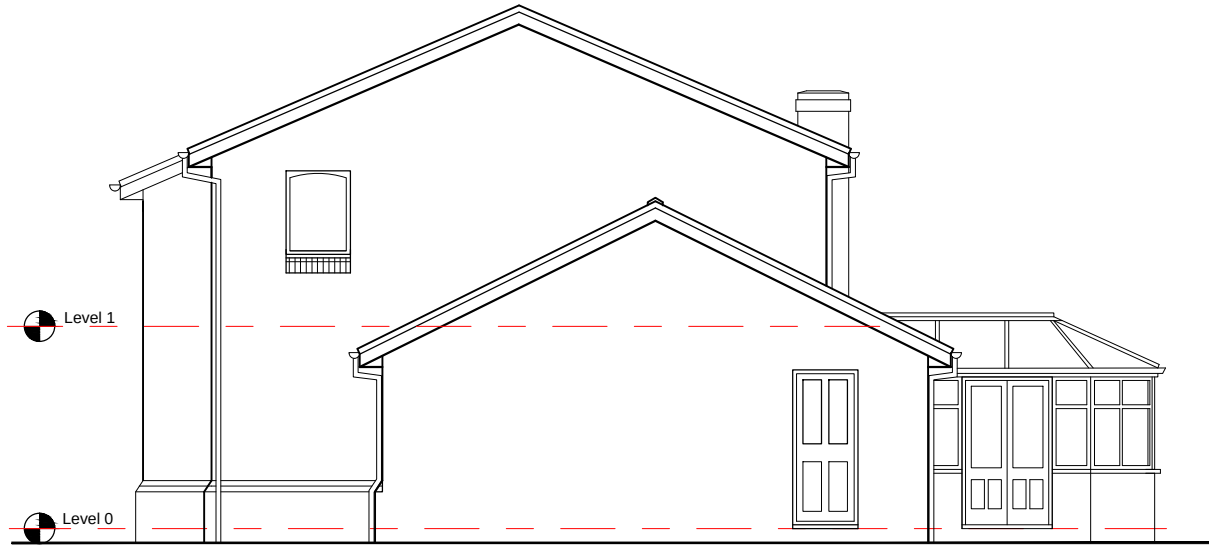

EXISTING SIDE (WEST) ELEVATION

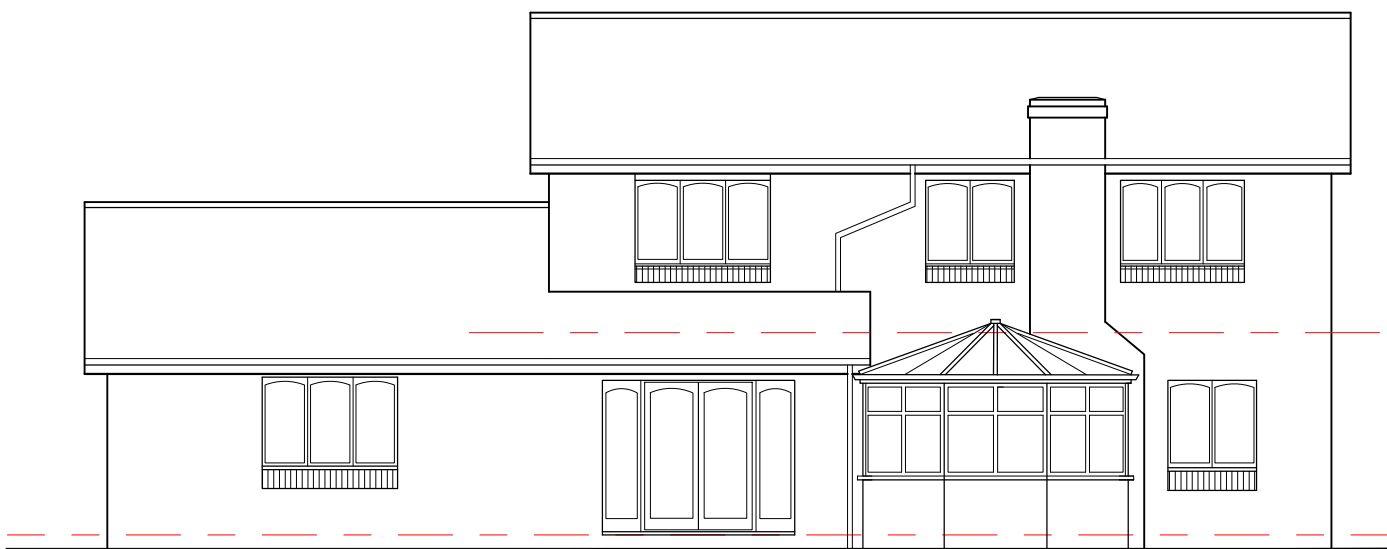


EXISTING REAR ELEVATION

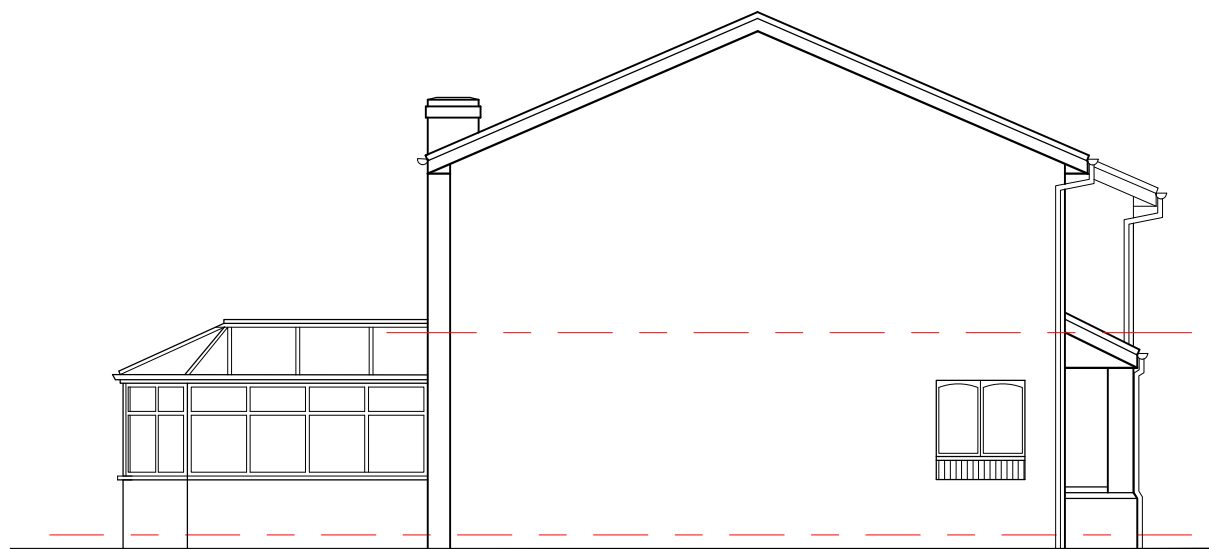

EXISTING SIDE (EAST) ELEVATION




PROPOSED FIRST FLOOR PLAN

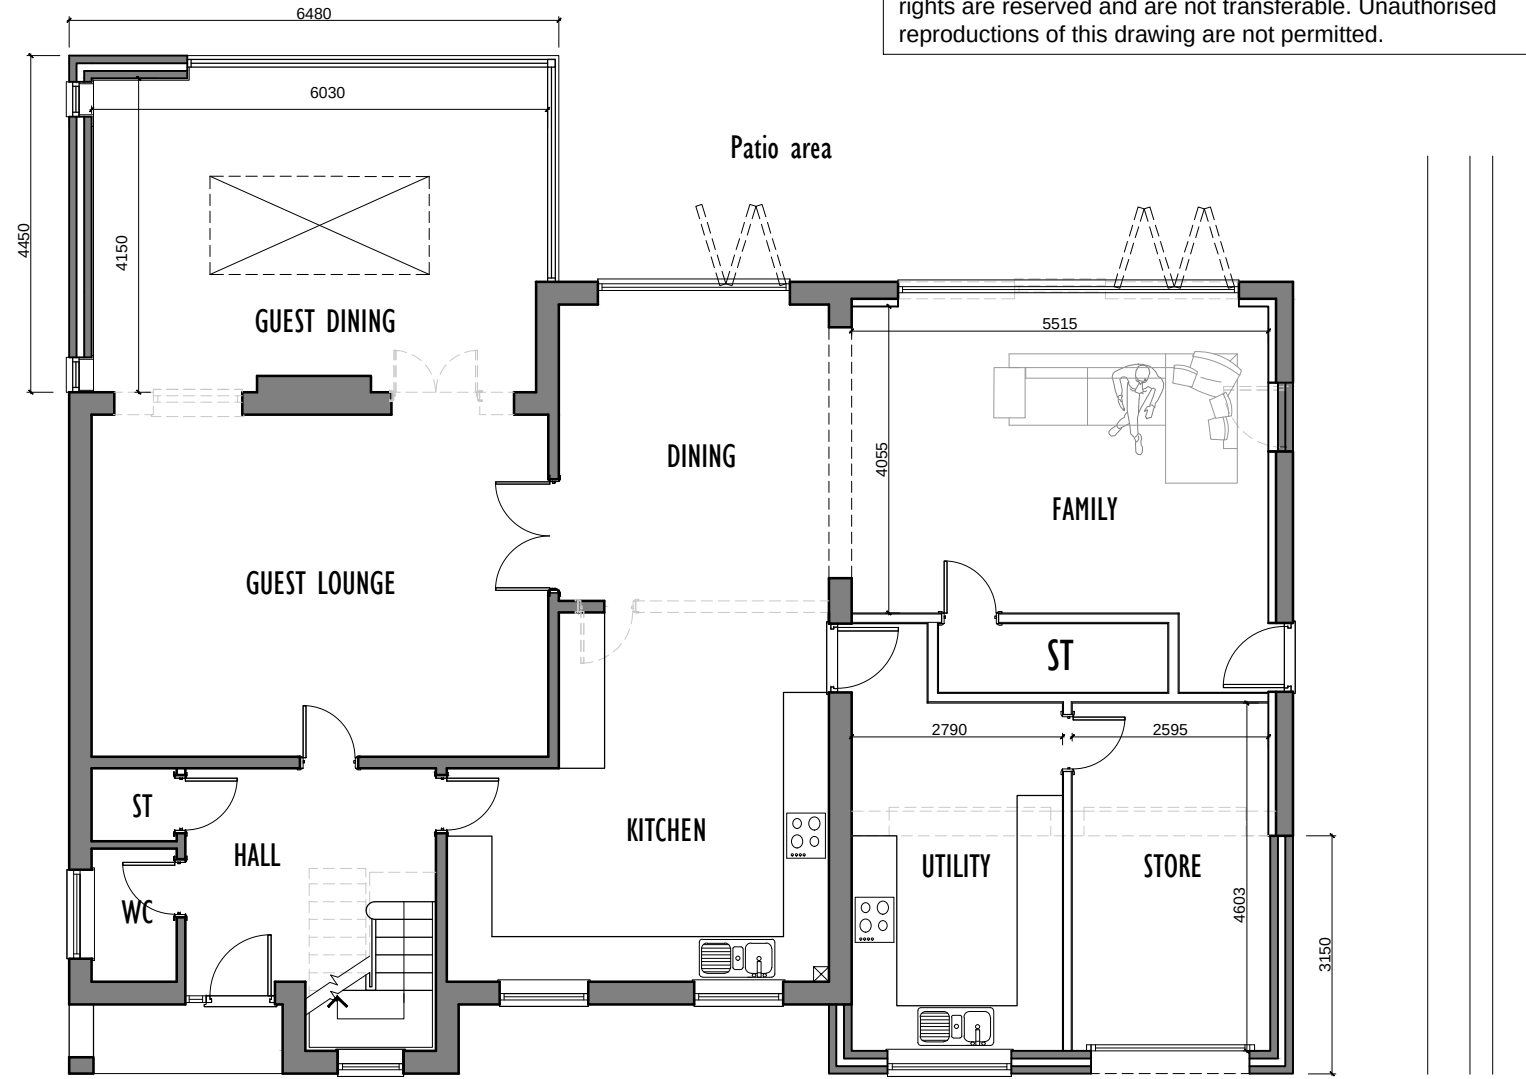


PROPOSED GROUND FLOOR PLAN




PROPOSED FRONT ELEVATION

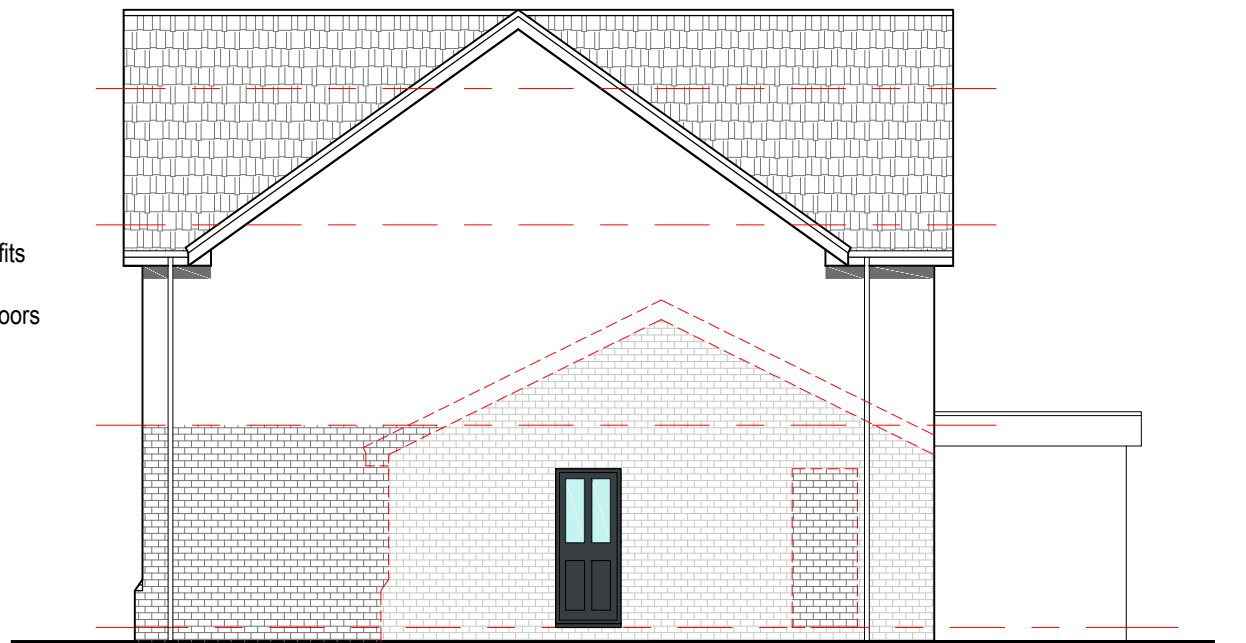


PROPOSED SIDE (WEST) ELEVATION

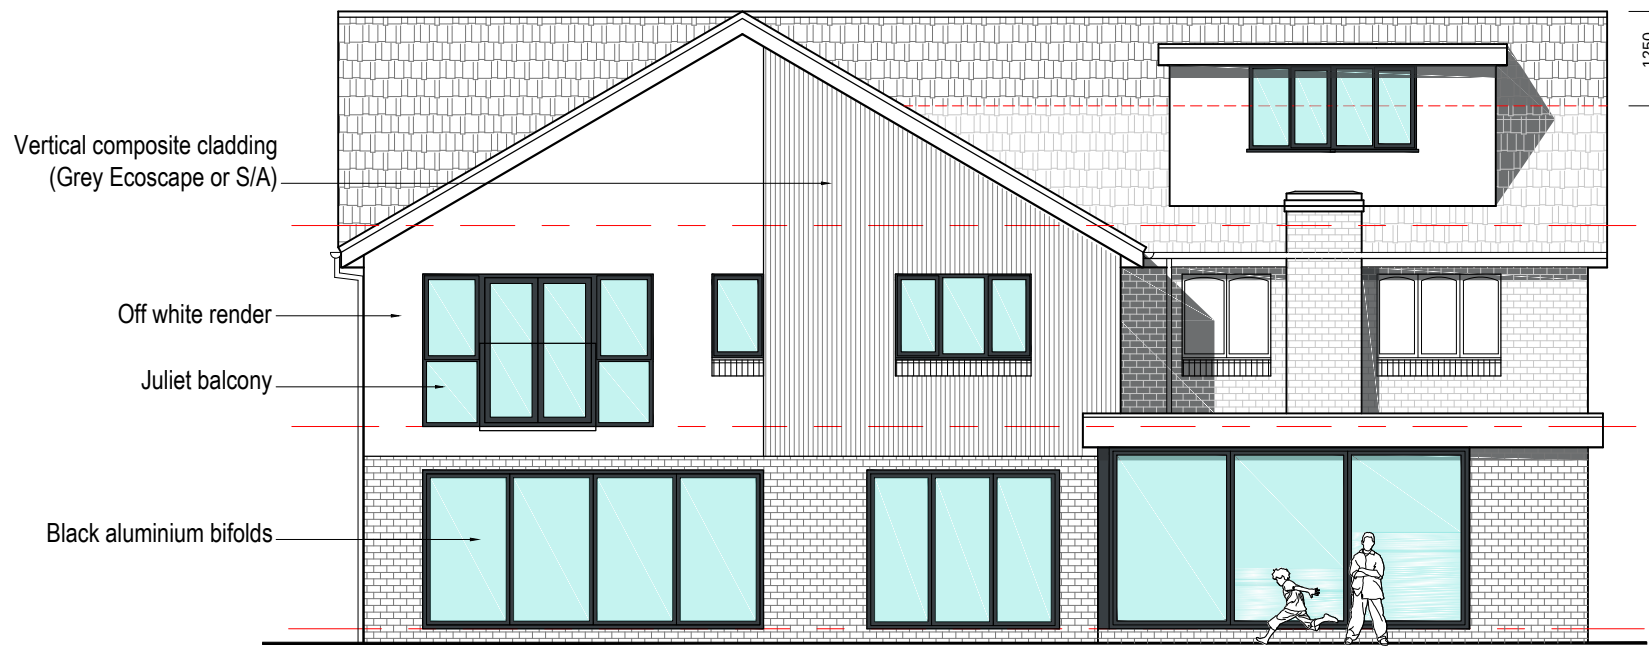


PROPOSED REAR ELEVATION

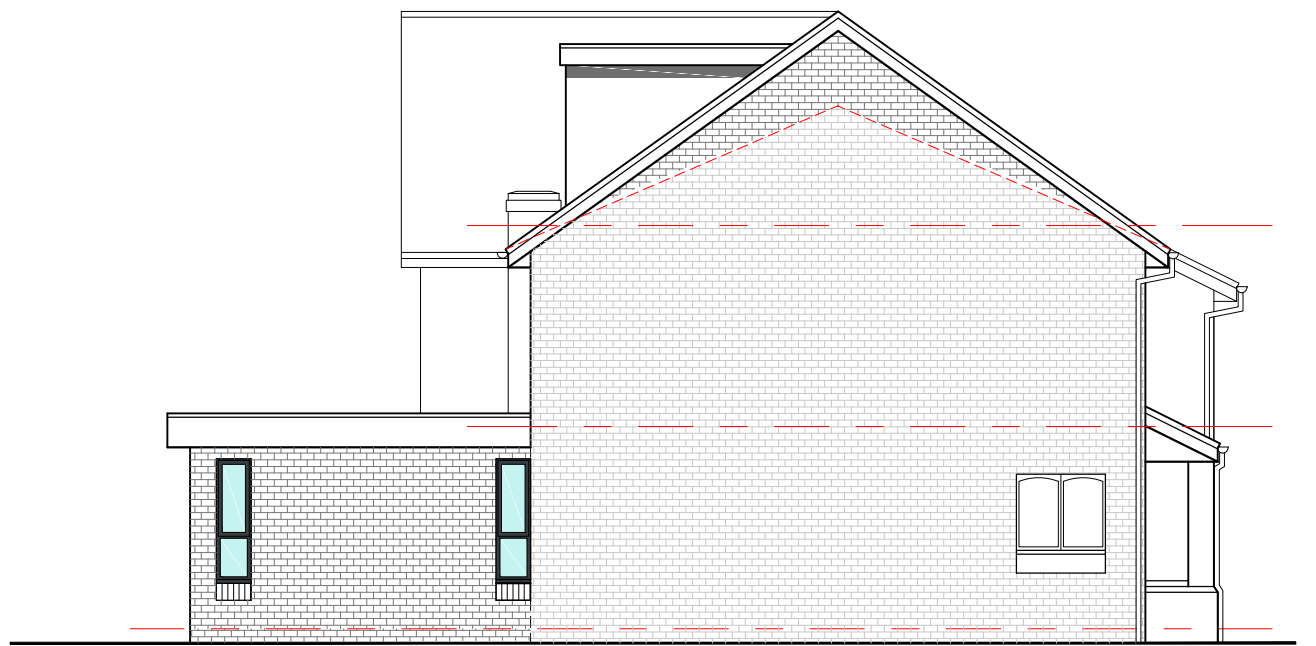


PROPOSED SIDE (EAST) ELEVATION

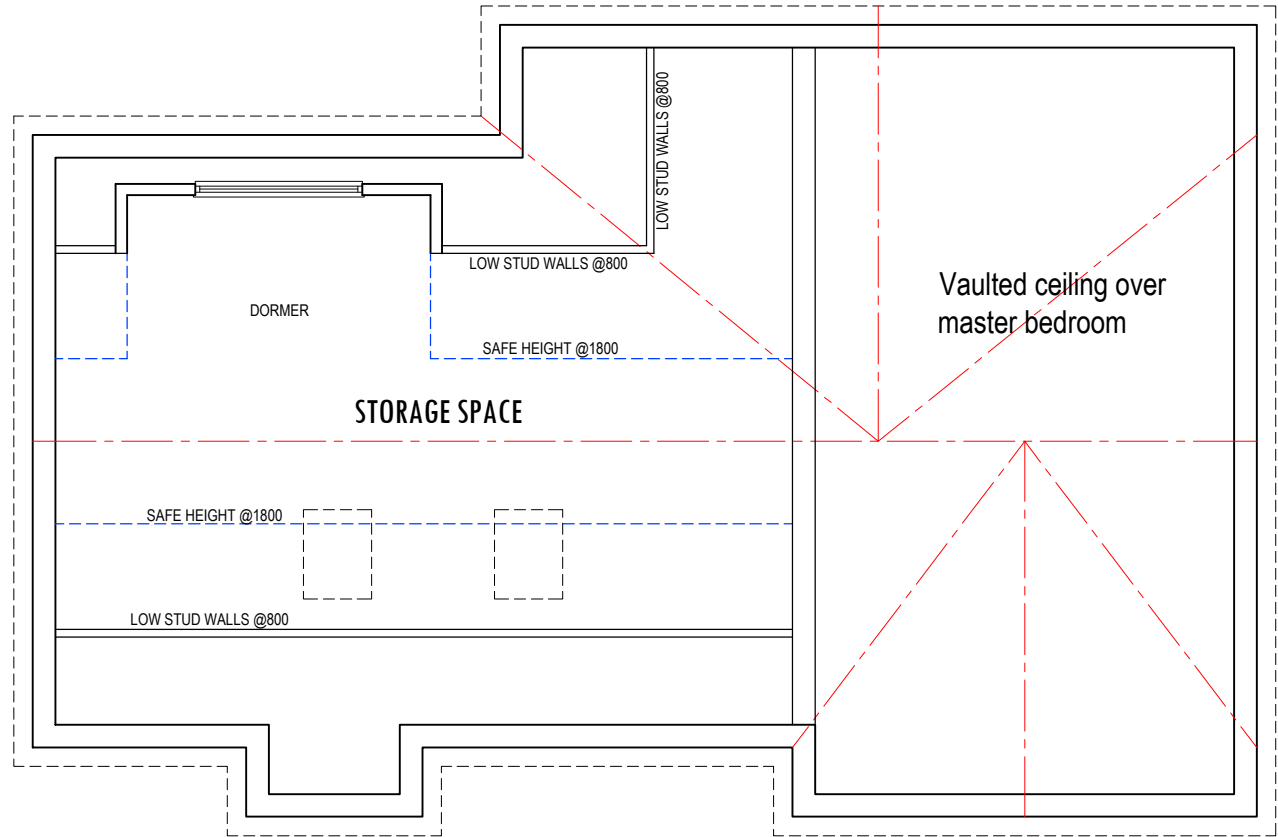

PROPOSED SECOND FLOOR PLAN

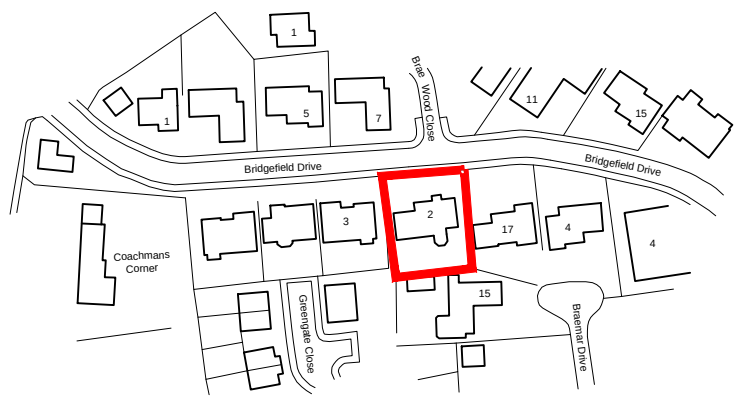

LOCATION PLAN 1:1250

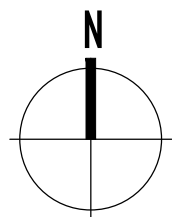

Rev.	Date	Description
A	27/10/24	Revised application
B		
C		
D		
E		
archirama		
Architecture & project management		
3 Park Gate Ave, Wiltington, Manchester M33 3BZ		
Tel: 01793 171 039 email: mail@archirama.co.uk		
Client		
Mamit Agarwal		
Project / Site		
2 Bridgefield Drive		
Bury, Gtr MCR		
Drawing Title		
Proposed double storey side and single storey rear extension, new roof with higher ridge & dormer		
Drawn by	PR	01/07/23
Checked by		
Drawn by		
PL01		A