



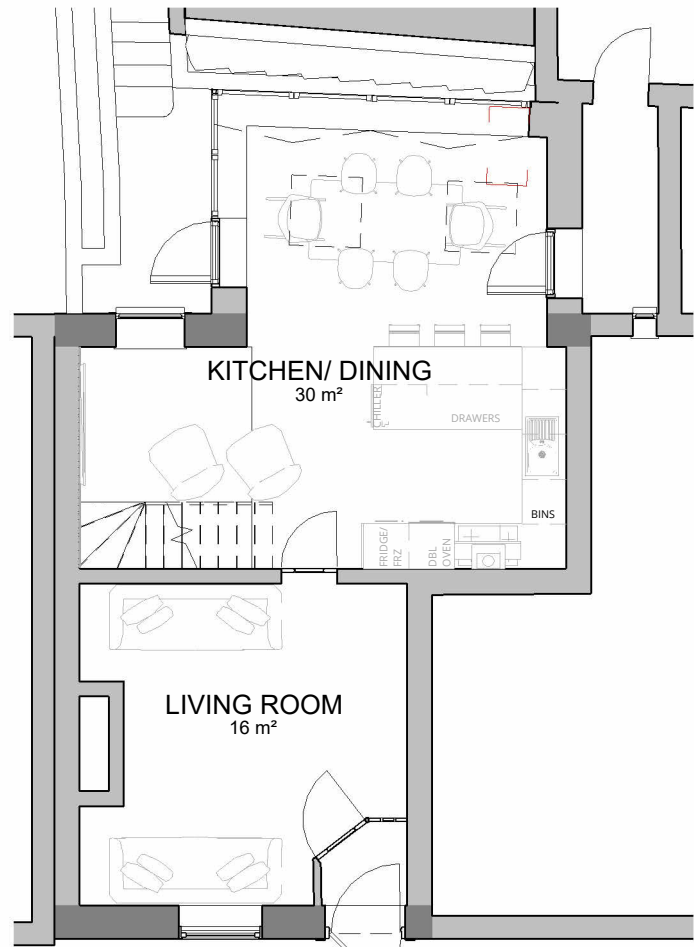

1 Proposed Ground Floor Plan
1 : 100

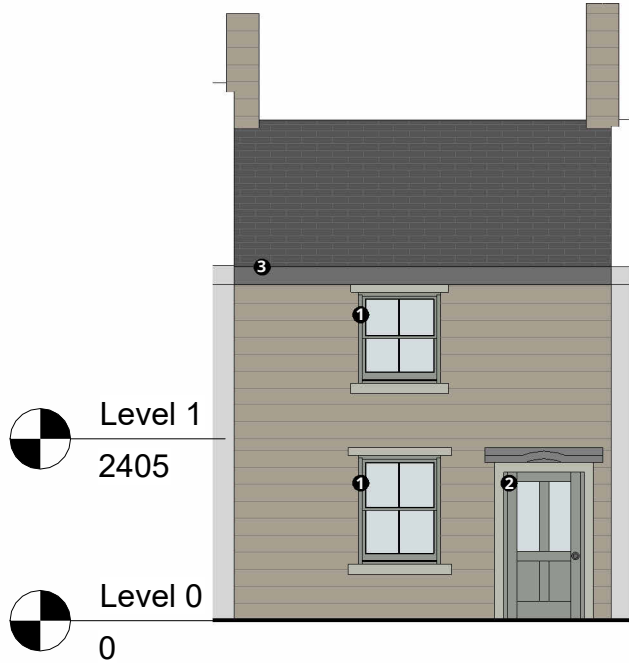


2 Proposed Front Elevation (South-East)
1 : 100



3 Proposed Side Elevation (South-West)
1 : 100



4 Proposed Rear Elevation (North-West)
1 : 100

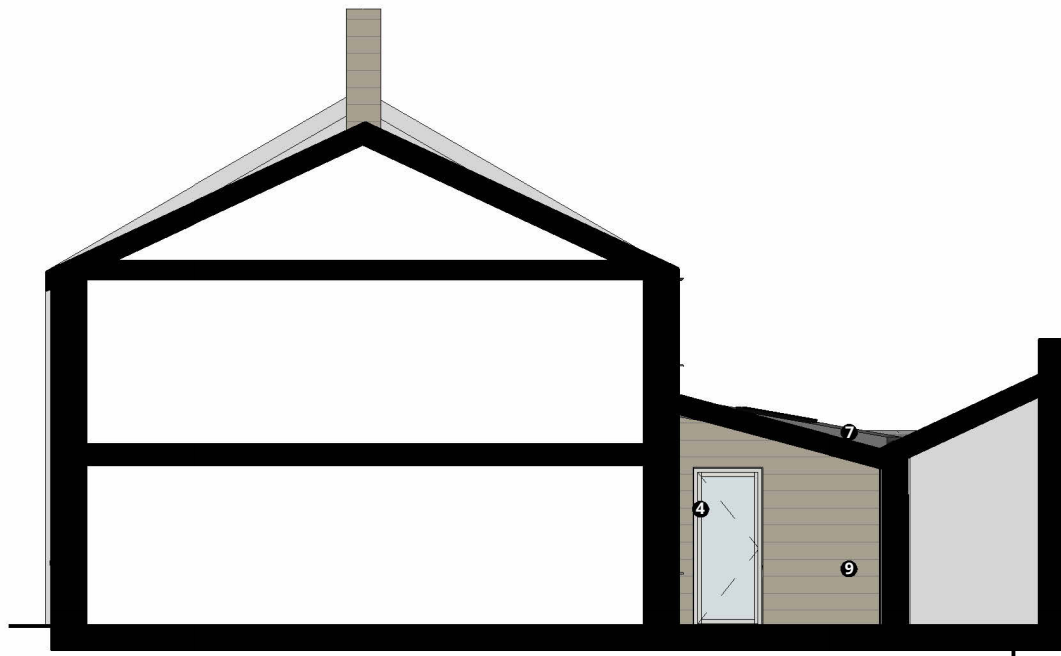

5 Proposed Side Elevation - (North-East)
1 : 100

0m 1m 2m 3m 4m 5m
SCALE 1:100



1. New timber sash windows within existing opening - light colour
2. New timber door with glazed panels within existing opening - light colour
3. New roof/ roof repairs to match existing (stone slate) & rainwater goods to match existing
4. New full height glazed rear aluminium door - light colour
5. New fixed windows - light colour
6. New bi-folding aluminium windows - light colour
7. New roof/ roof repairs to match existing (slate) & rainwater goods to match existing
8. Flush rooflights
9. Natural stone walling to match existing
10. Existing windows sprayed to match new windows - light colour
11. New timber framed glazed door with side panels and overpanel - light colour
12. New timber gates to match existing - light colour

RALA SHALL HAVE NO RESPONSIBILITY FOR ANY USE MADE OF THIS DOCUMENT OTHER THAN FOR THAT WHICH IT WAS PREPARED AND ISSUED. ALL DIMENSIONS SHOULD BE CHECKED ON SITE. DO NOT SCALE FROM THIS DRAWING

ANY DRAWING ERRORS OR DIVERGENCIES SHOULD BE BROUGHT TO THE ATTENTION OF RALA AT THE ADDRESS SHOWN BELOW.

DRAWINGS SHALL BE READ IN CONJUNCTION WITH THE FOLLOWING BEFORE WORK COMMENCES:

- THE CDM DESIGN ISSUES REGISTER
- THE RALA RISK SERIES OF DRAWINGS
- THE PROJECT CDM RISK REGISTER

NOTES

P00	First Issue	RB	RB	27/08/24
P01	Planning Issue	RB	RB	08/09/24
P02	Planning Comments	RB	RB	10/11/24
P03	Planning Comments	RB	RB	12/11/24
P04	Neighbouring window added	RB	RB	14/11/24

REVISION	DESCRIPTION	DRAWN	CHECKED	DATE
----------	-------------	-------	---------	------

REVISION	DESCRIPTION	DRAWN	CHECKED	DATE
----------	-------------	-------	---------	------

CLIENT

11 Hackford Close,
Brandlesholme,
Bury,
Greater Manchester,
BL8 1XP
United Kingdom

T +44 [0]7564 361 972



PROJECT TITLE
14 Lumb Carr Road

RDP JOB NUMBER
P0063

ISO 27001 CLASSIFICATION
Planning

DRAWING TITLE
Proposed Plans & Elevations

DRAWING NO.
LCR-RALA-ZZ-XX-DR-A-(PL)-0002

SCALE
@ A3
1 : 100

DATE FIRST ISSUED
19/08/24

REVISION
P04