



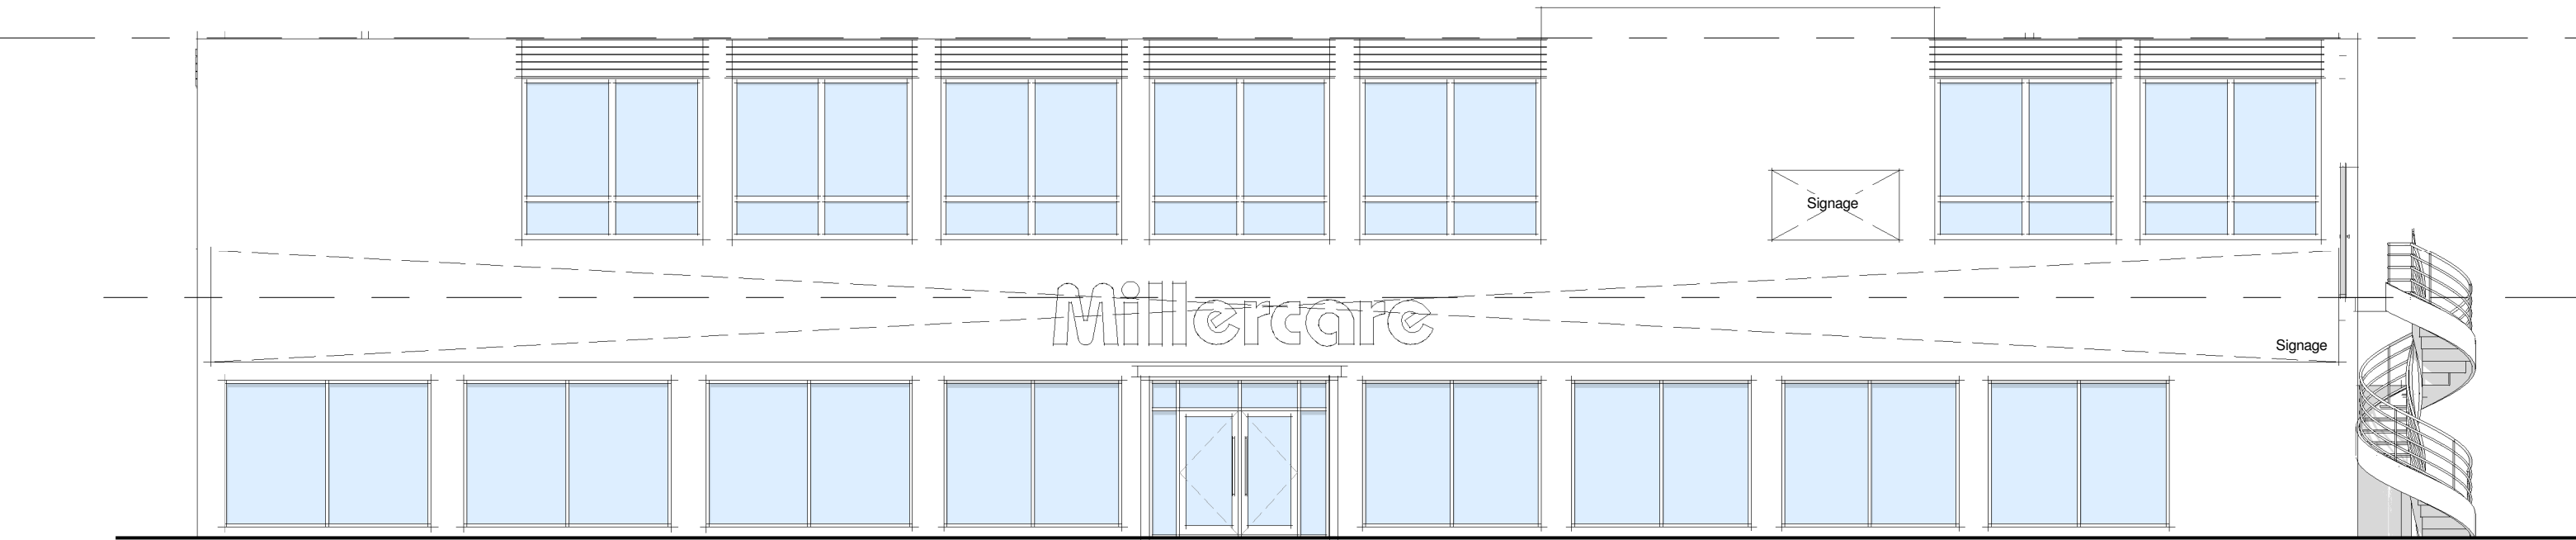


01-Existing Front 01
1 : 100

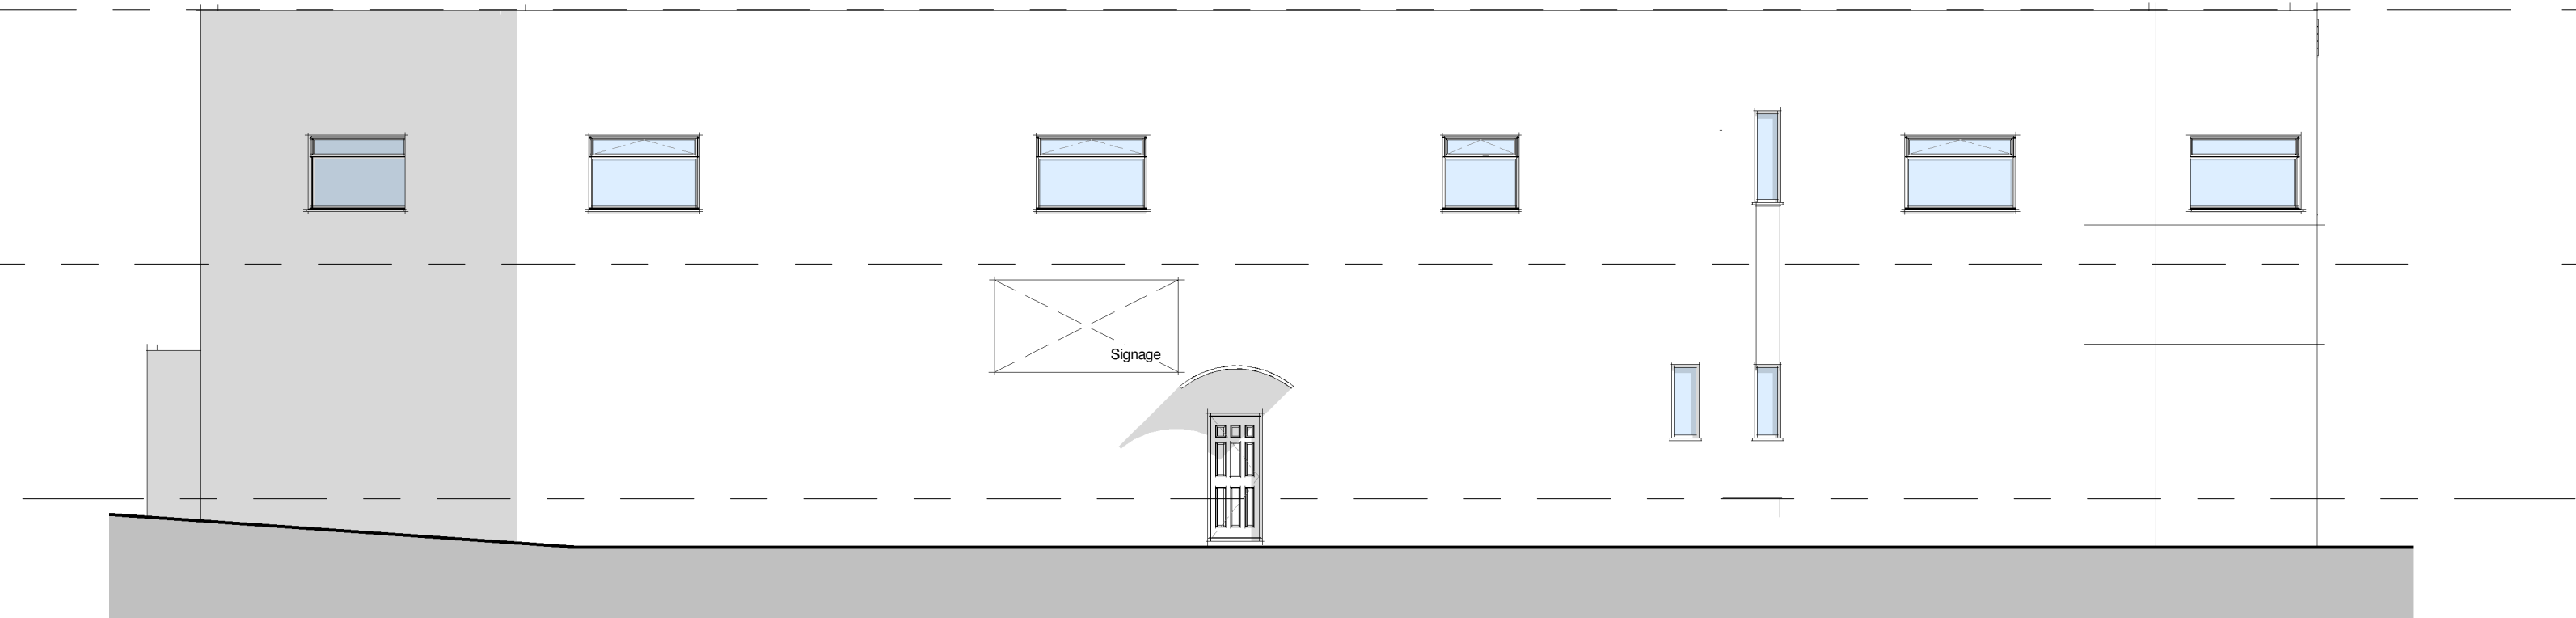


02-Existing Side Elevation 02
1 : 100




00-Existing Rear
1 : 100

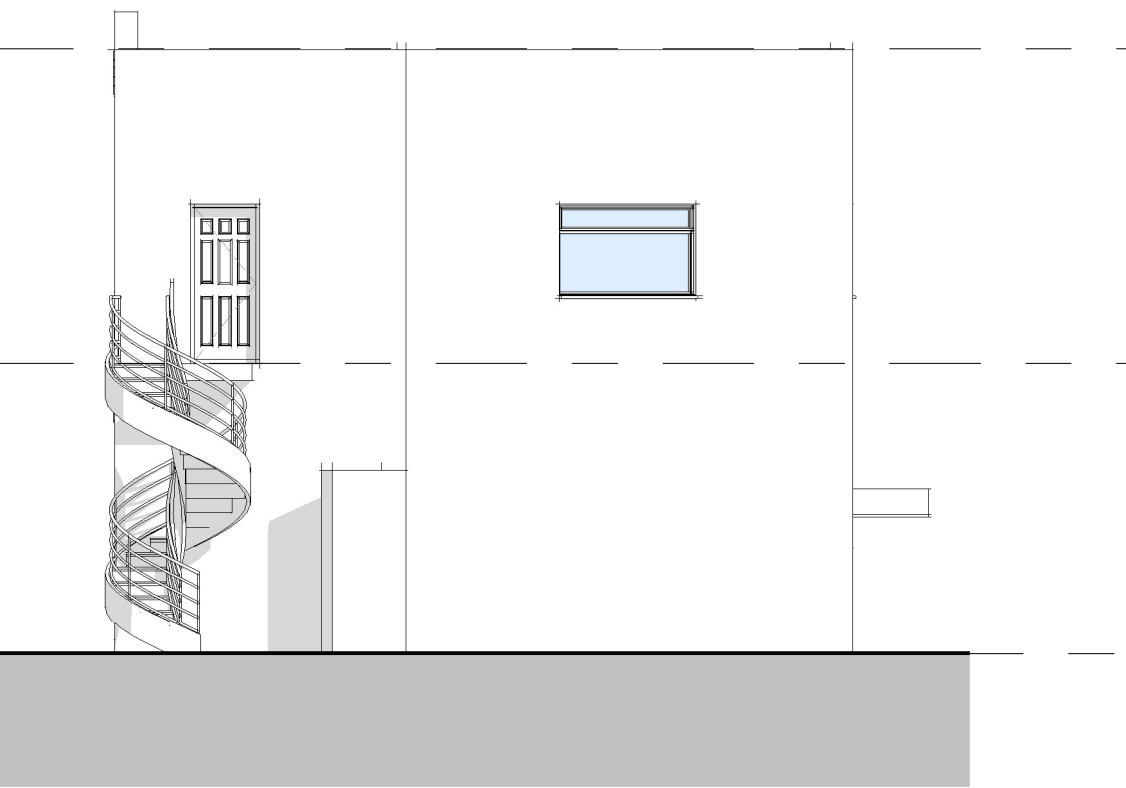

04-Existing Side elevation 01
1 : 100

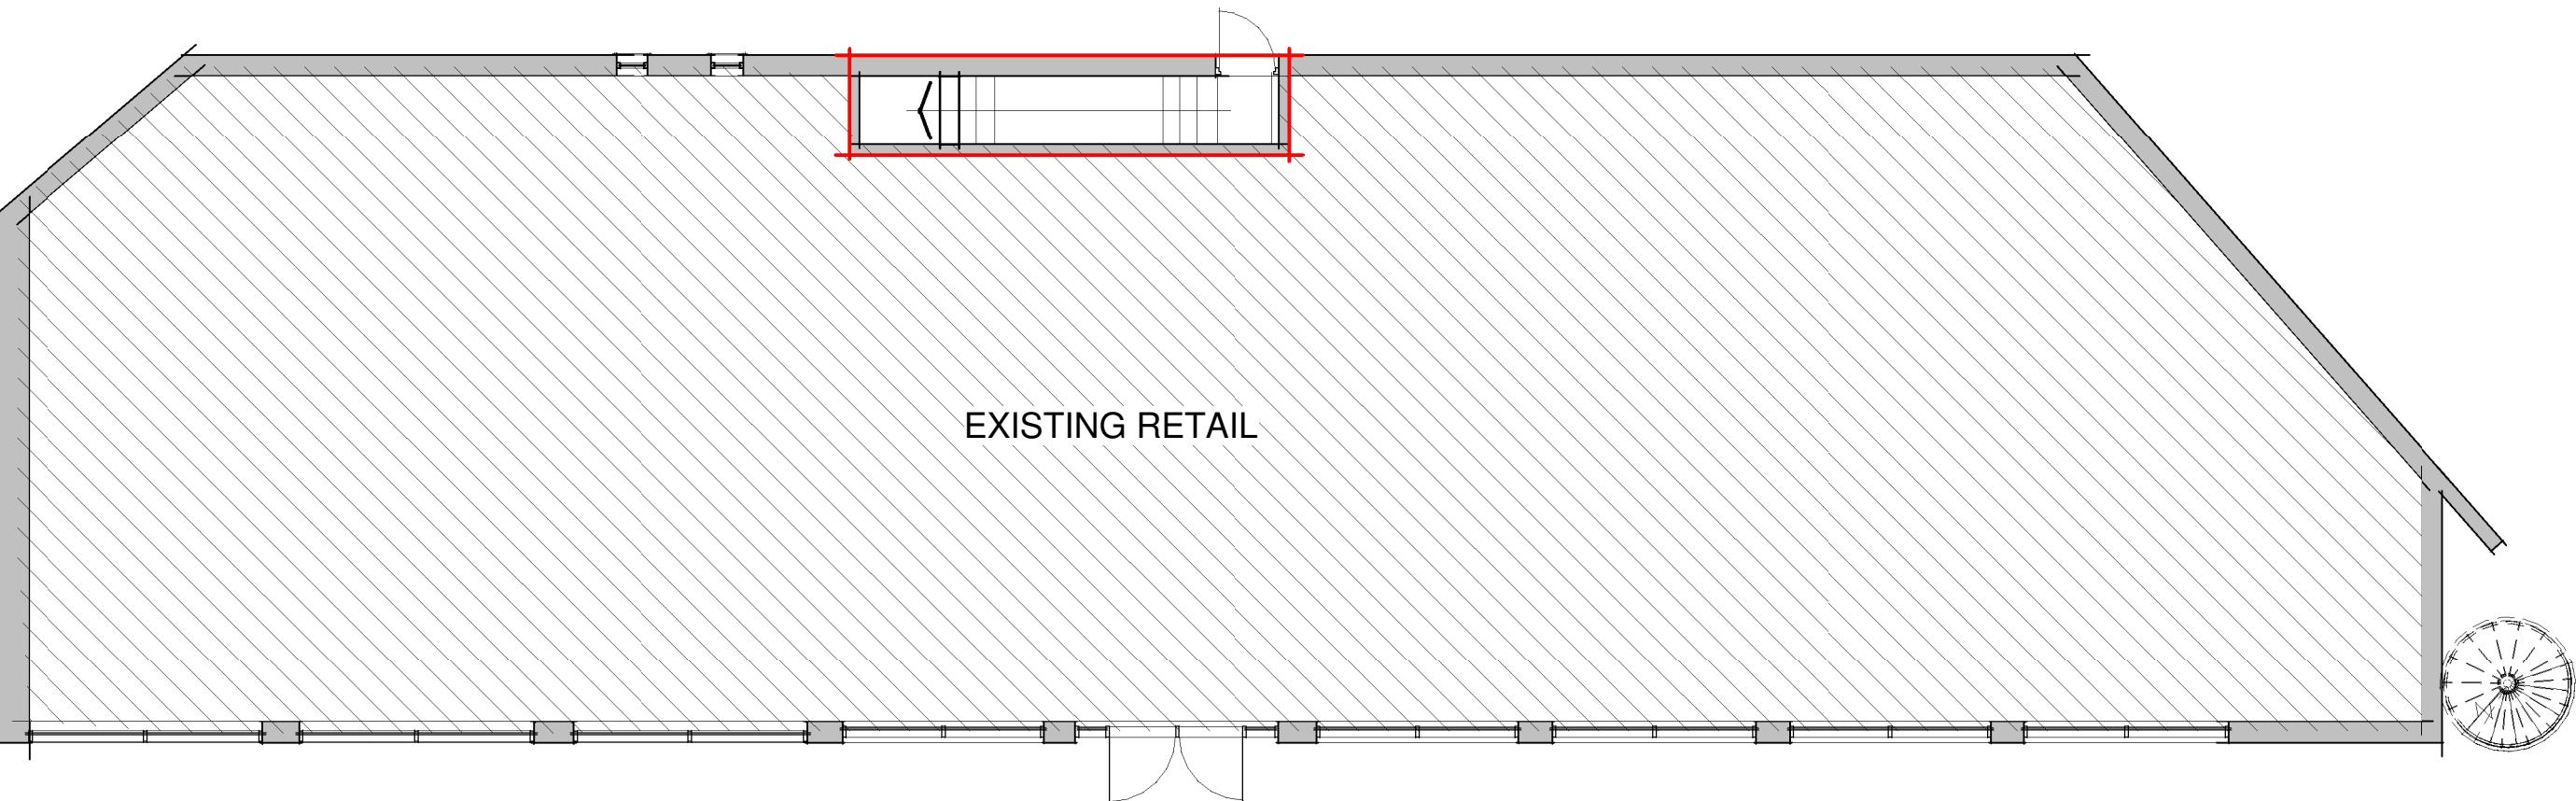

00_Existing Ground Floor
1 : 100

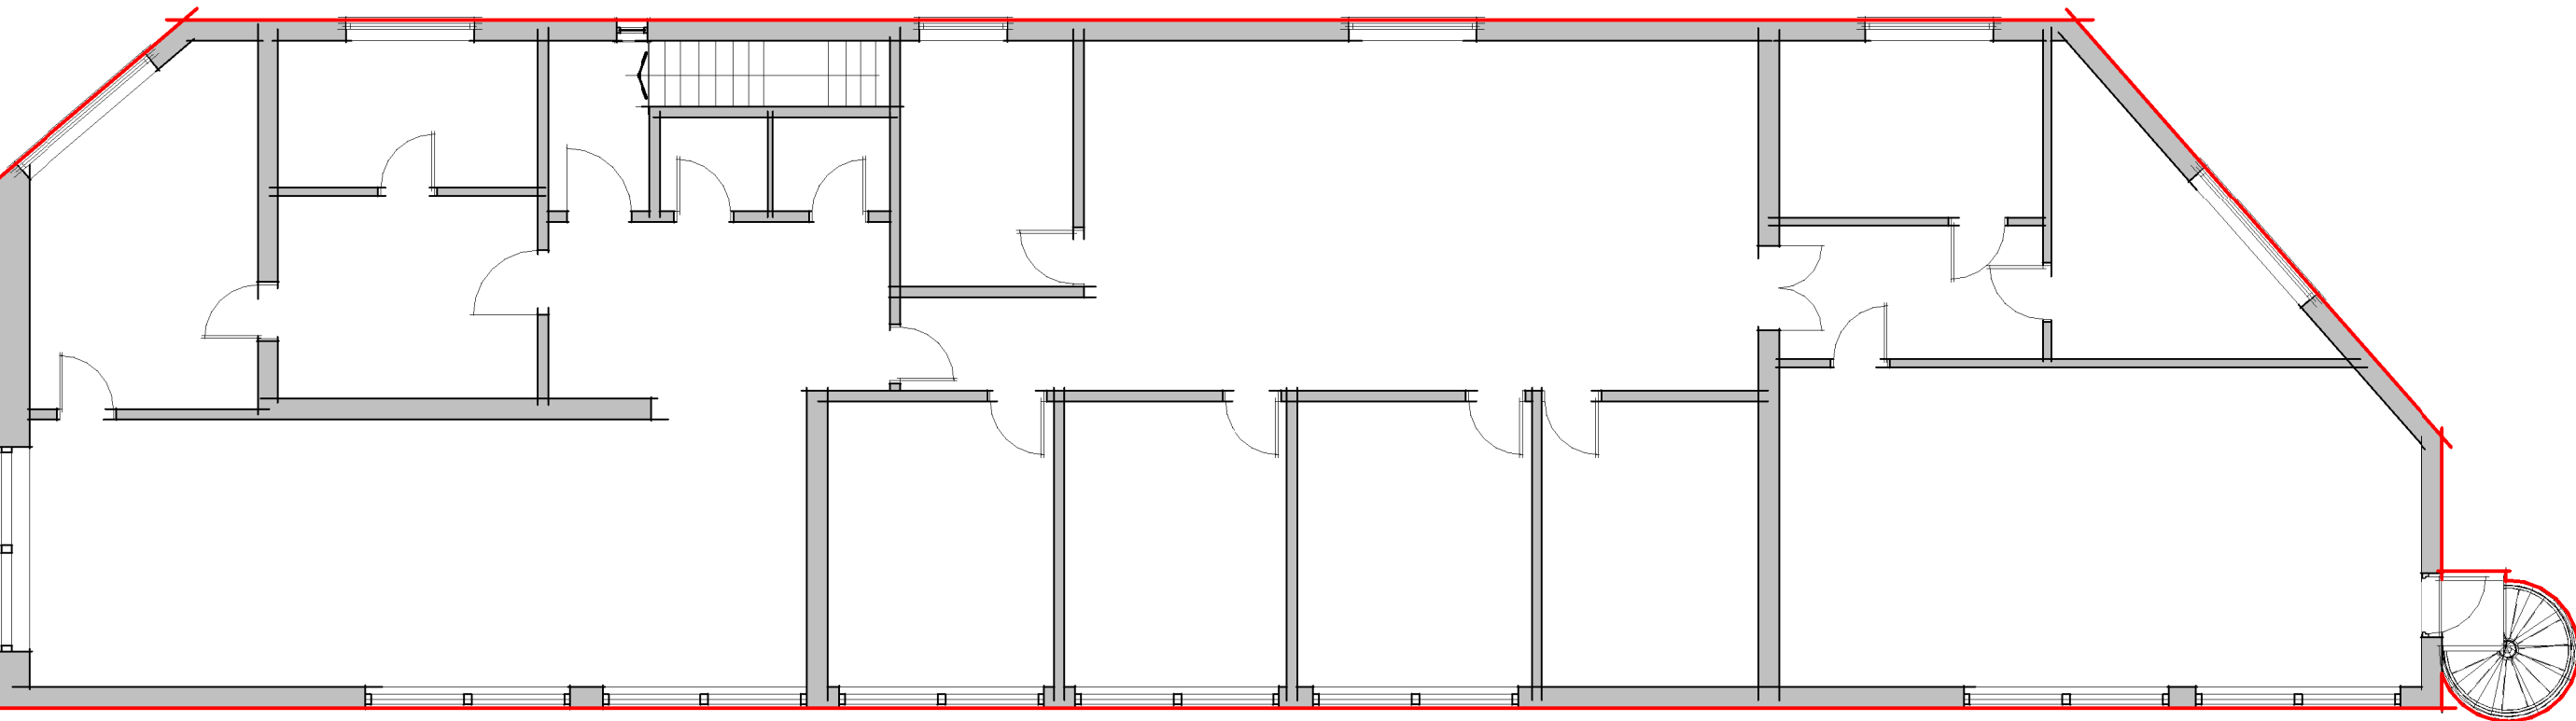

01_Existing First Floor
1 : 100

0 1m 2m 3m 4m 5m 6m 7m 8m 9m 10m
Scale 1 to 100

Rev	Description	Date
-----	-------------	------

DRAWING TITLE:
Existing Floor Plans

PROJECT DESCRIPTION:
Proposed Residential Development

PROJECT ADDRESS:
Bolton Road , Bury

Planning Drawing



Unit 5 | Killingbeck Office Village | Killingbeck Court | Leeds | LS14 6FD
0113 467 6001 www.pdg-arch.co.uk email: info@pdg-arch.co.uk

DATE: Apr 2021 Dwg No: Rev.

SCALE: 1 : 100 @A1 21005-100