




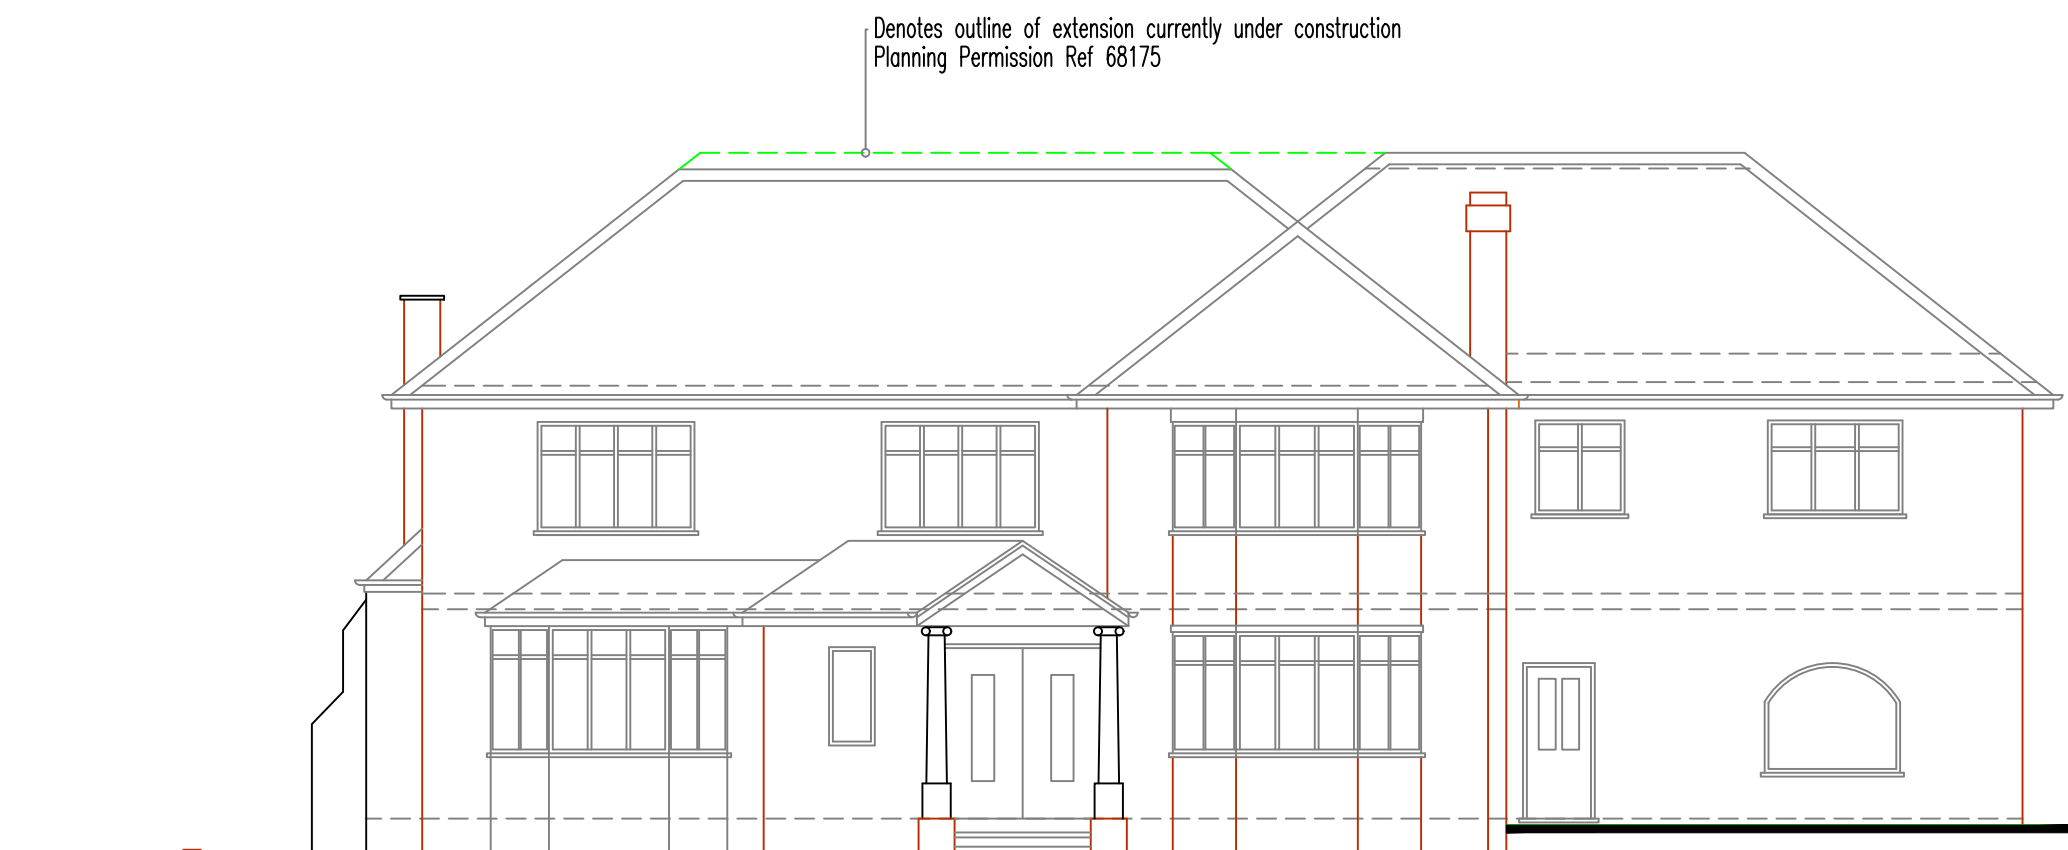


Existing South (Castle Hill Road) East Elevation

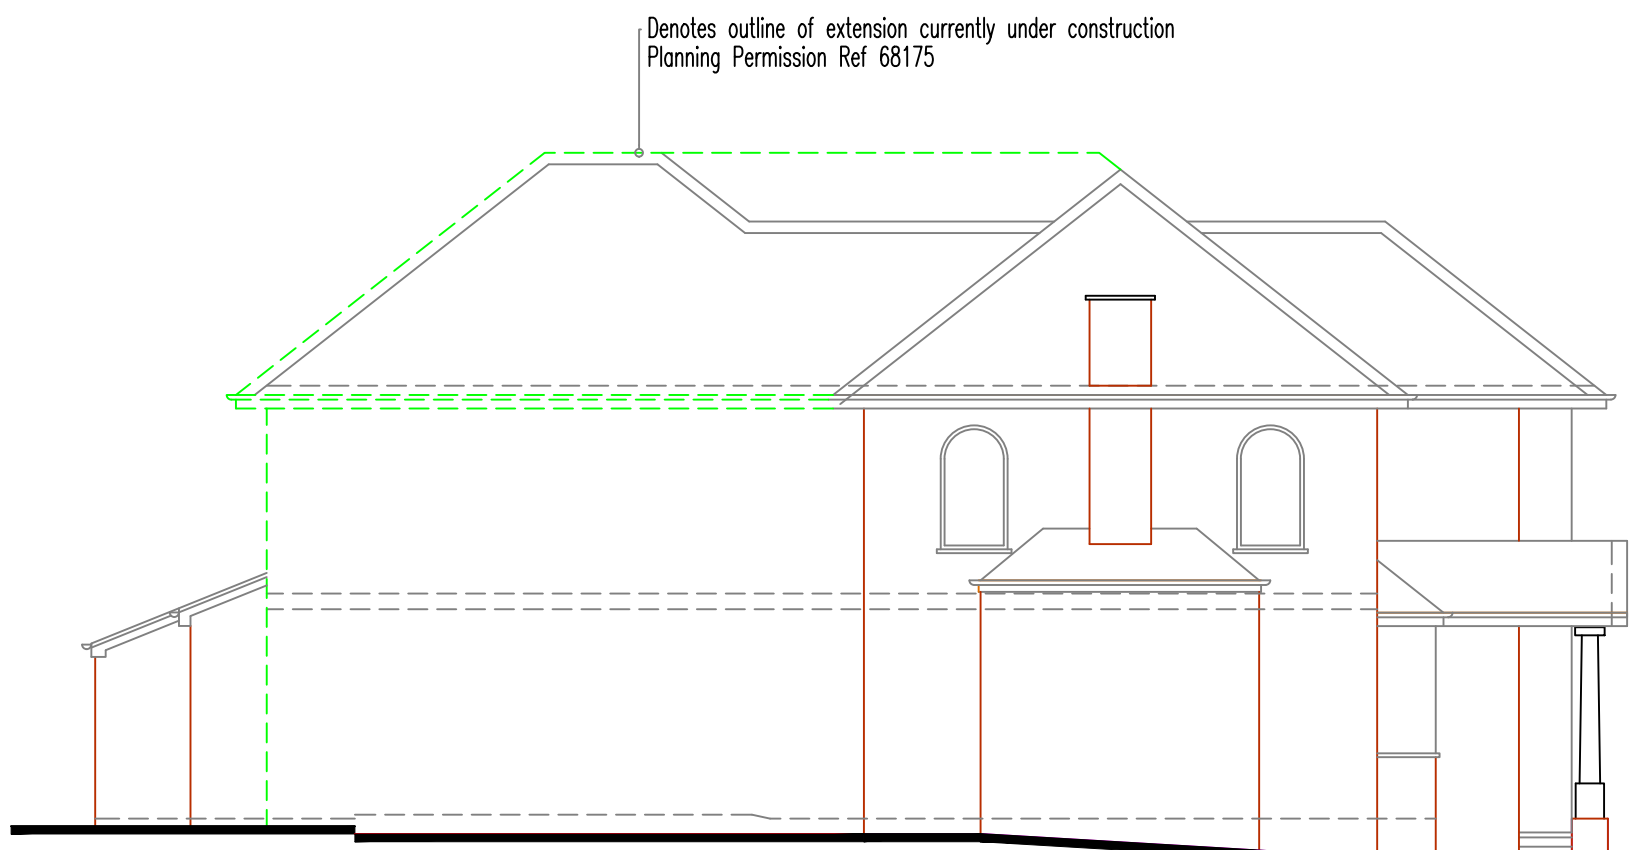


Existing South West Elevation

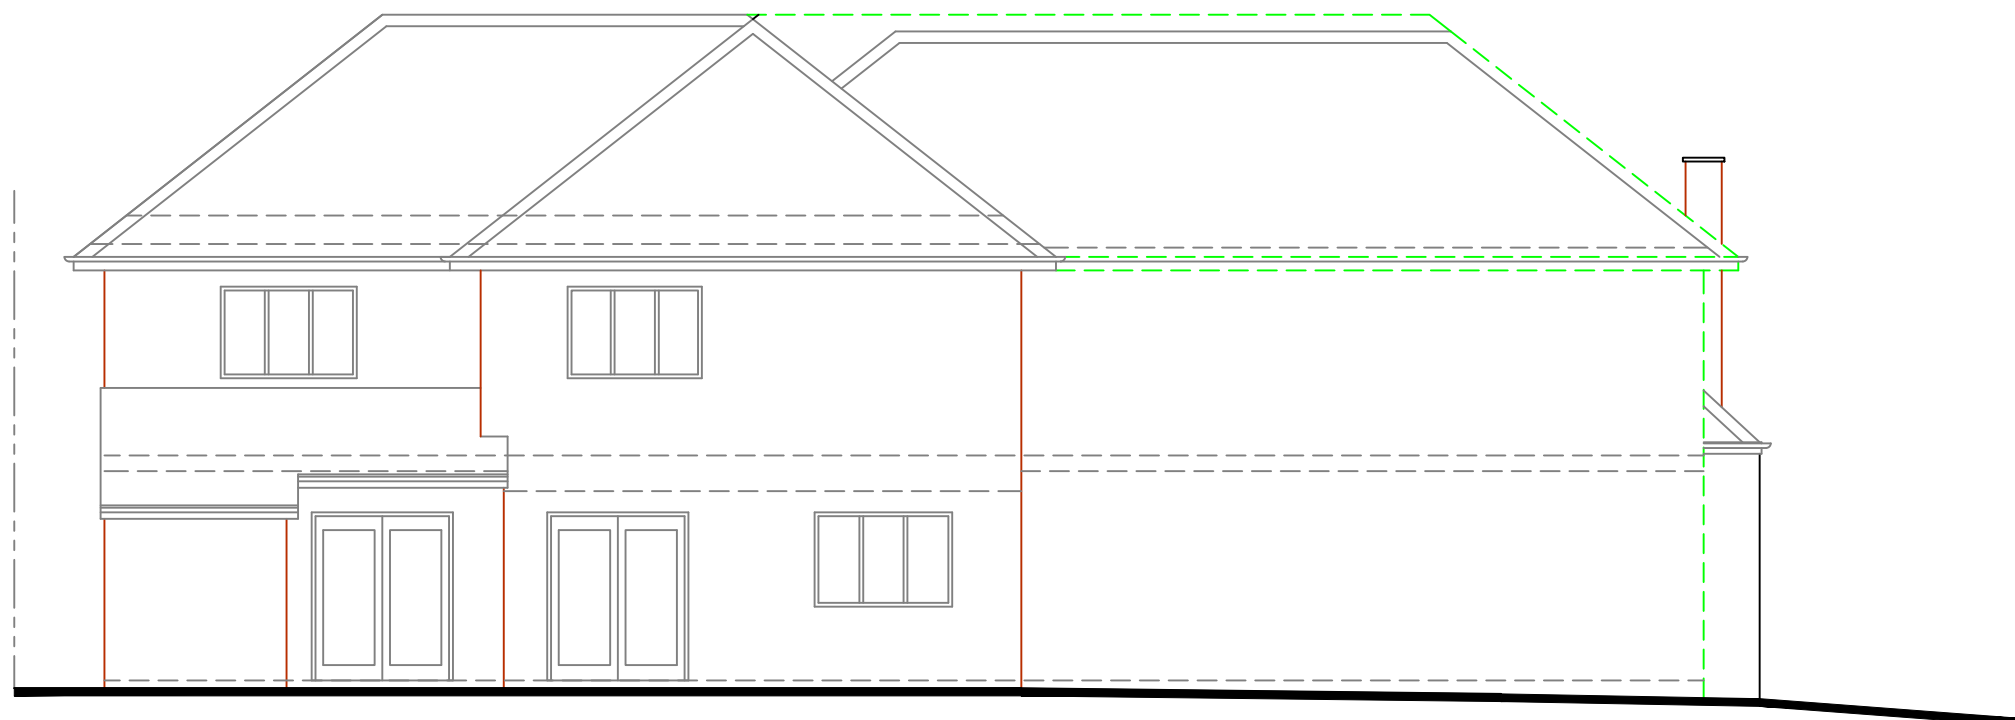


Existing North West Elevation

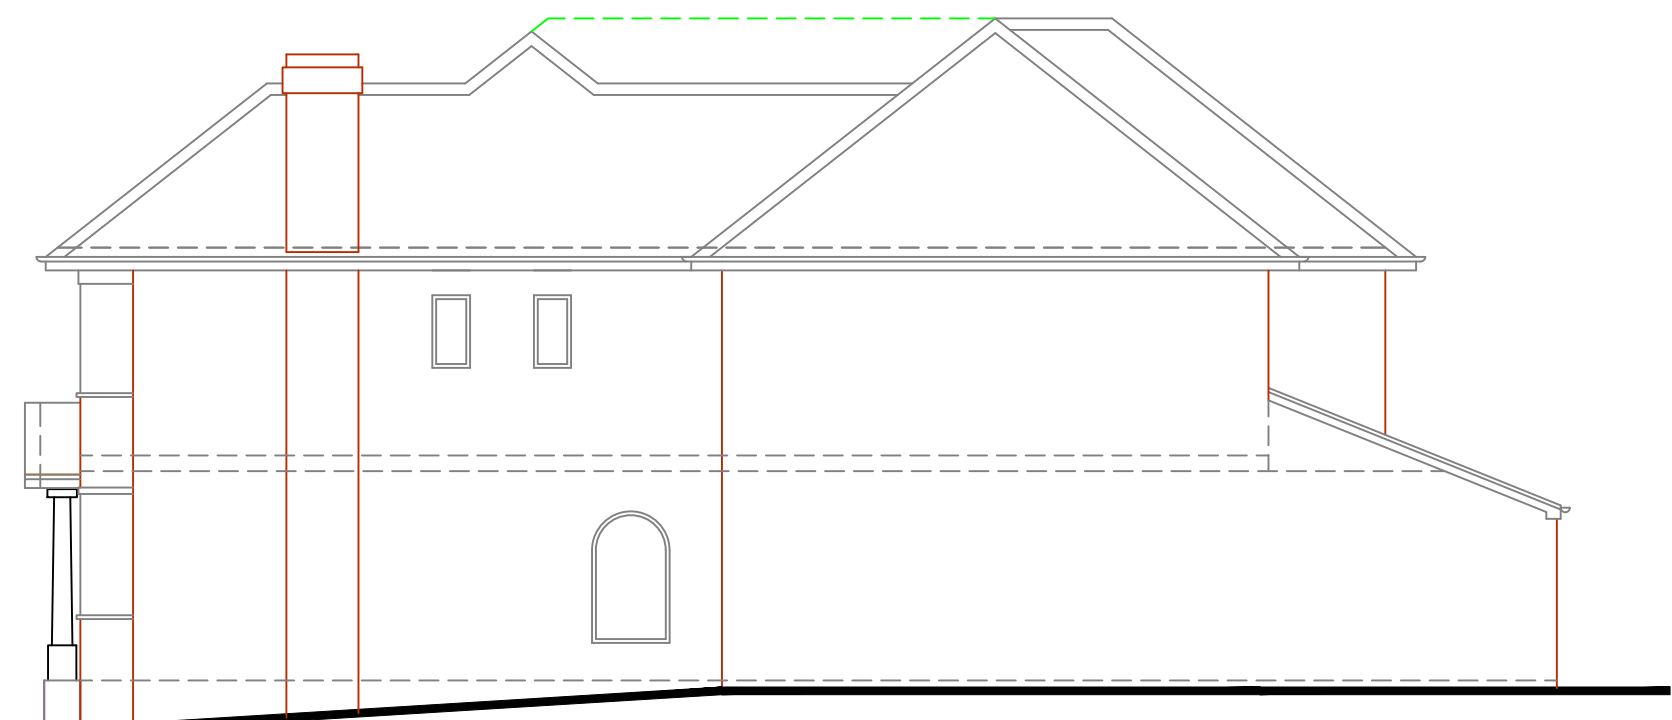


Existing North East Elevation

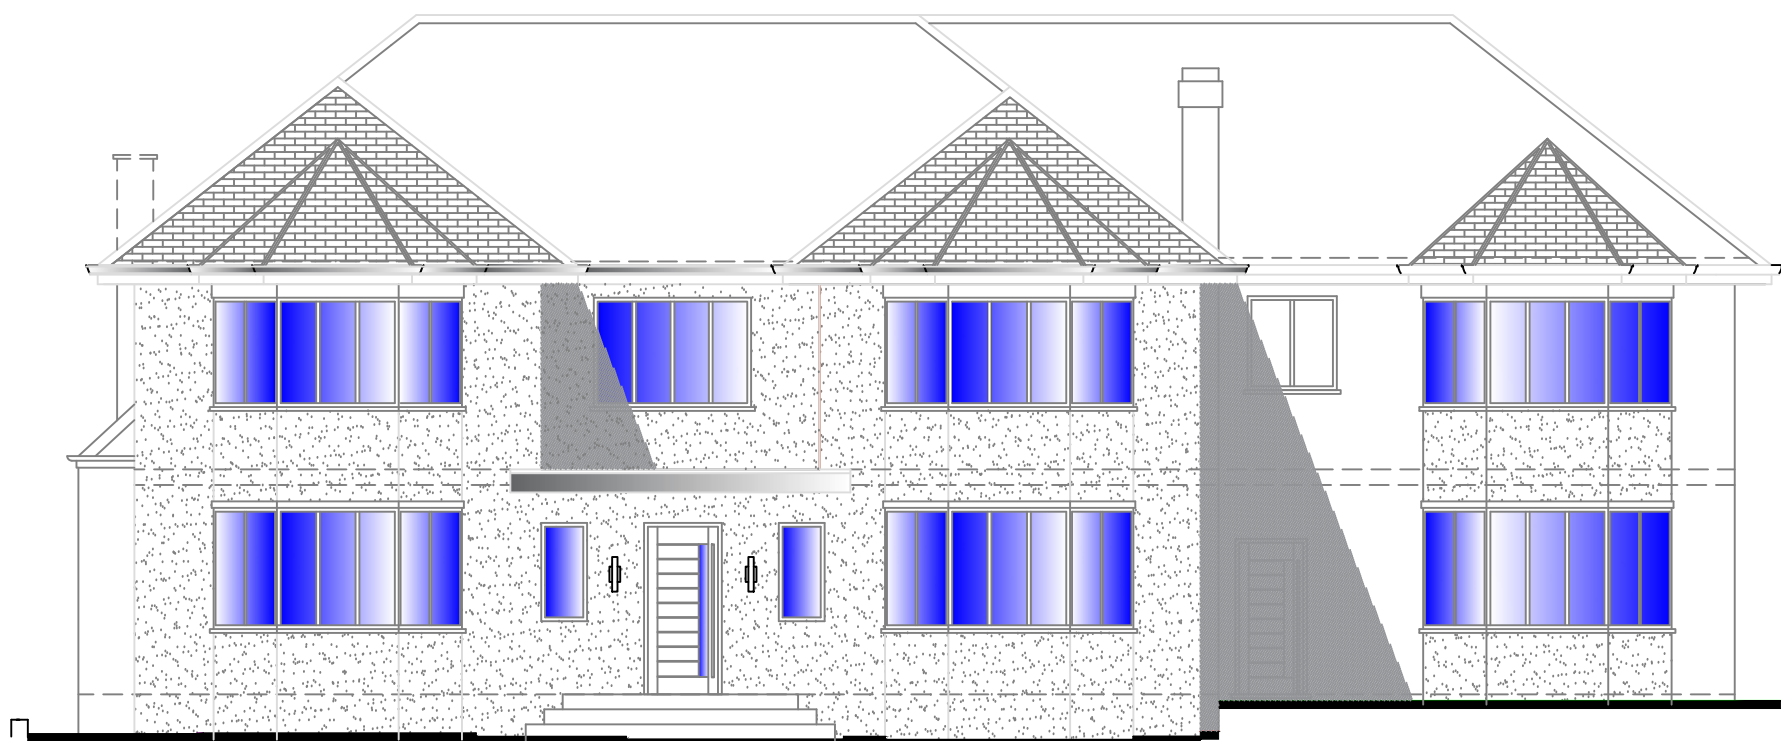


Proposed South (Castle Hill Road) East Elevation

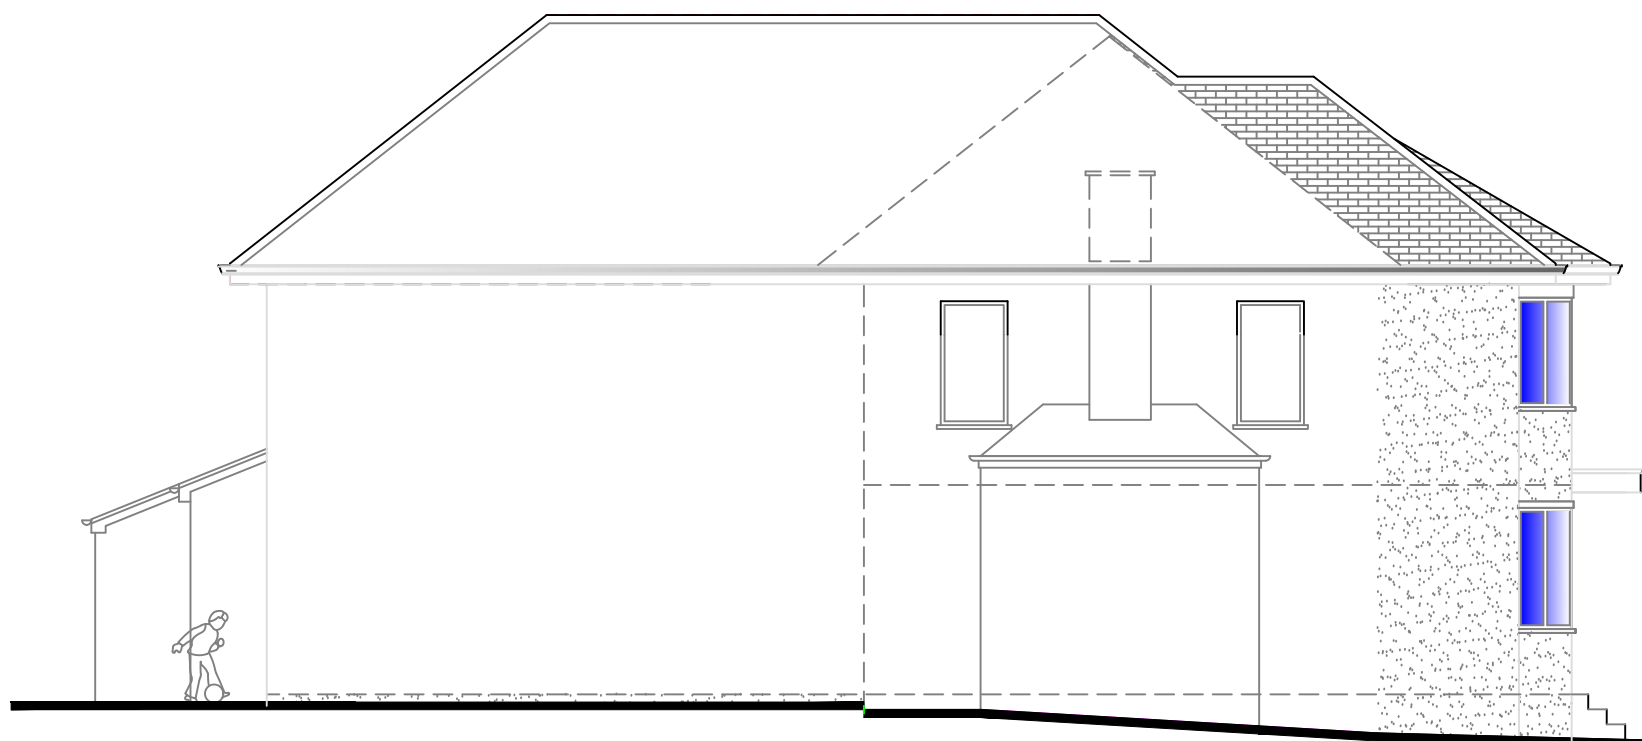

Proposed South West Elevation

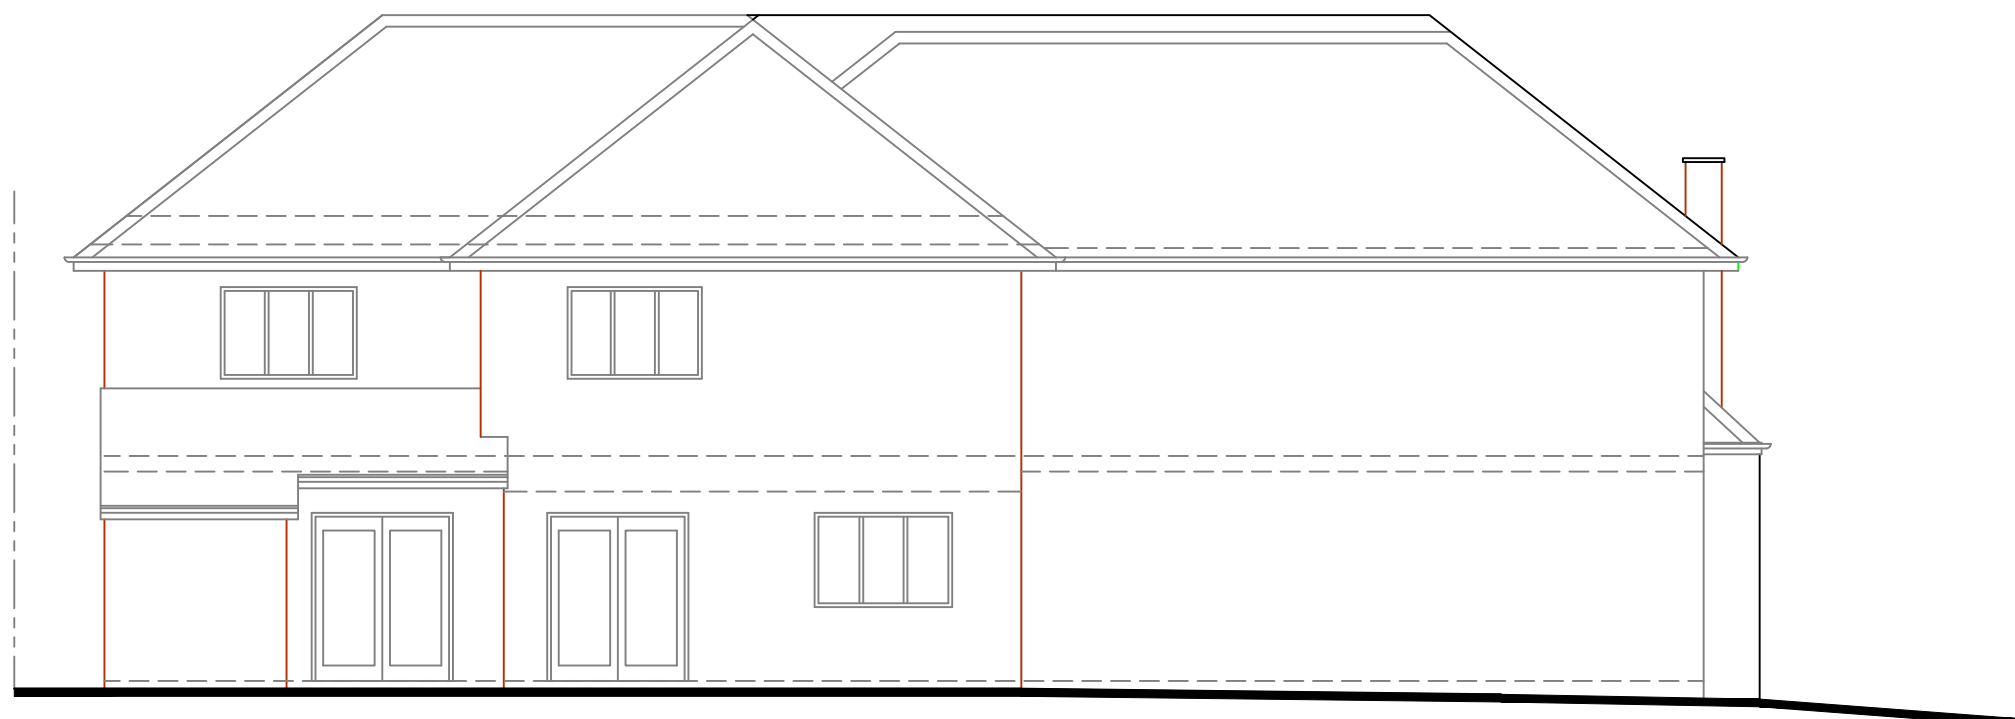

Proposed North West Elevation (no changes proposed to this elevation)

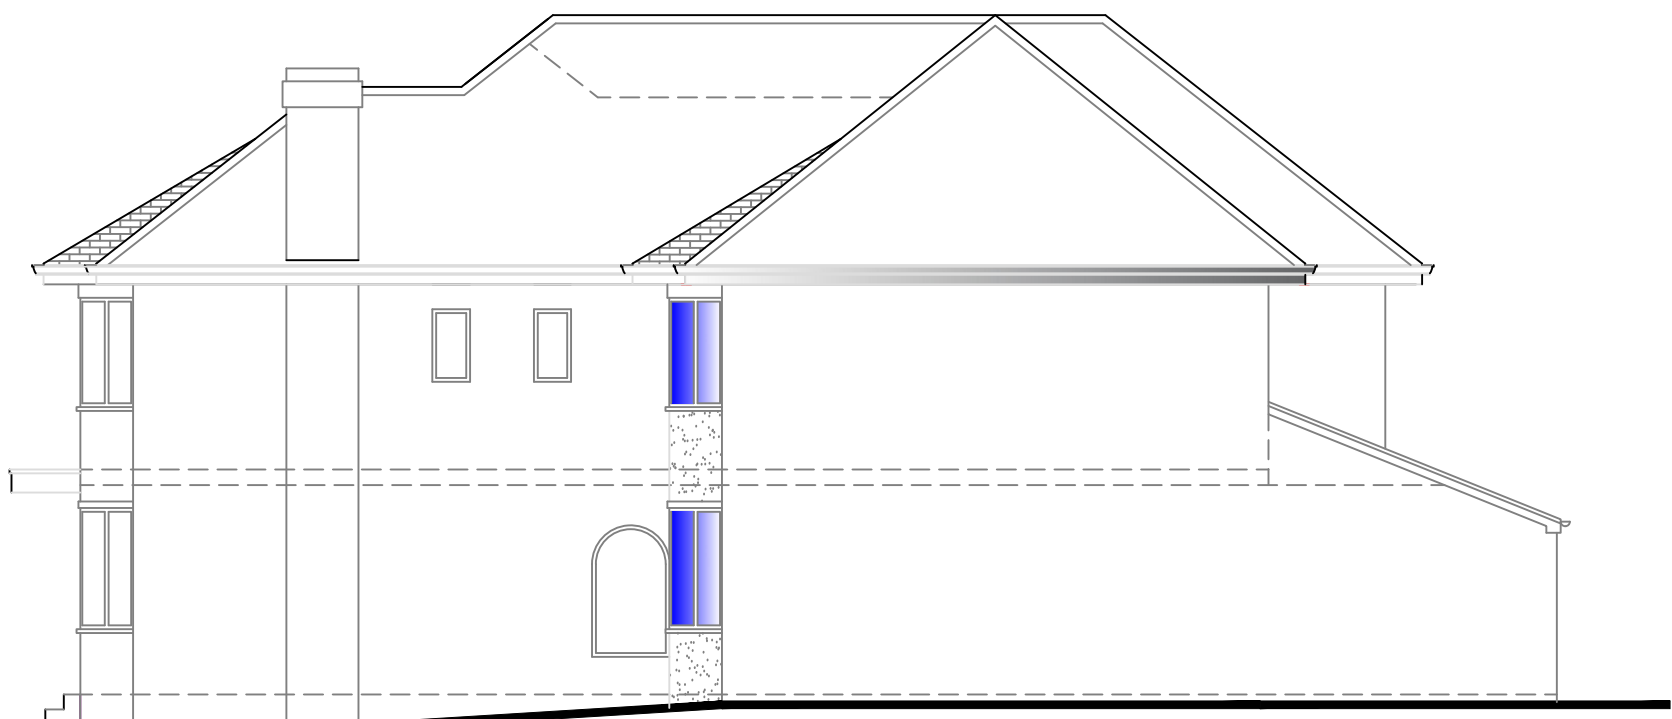

Proposed North East Elevation

A	Issued for planning	9 Nov 22	DAP
Rev.	Mod. Notes	Date	By
Client			
Mr A Salim			
Location			
4 Castle Hill Road Prestwich M25 OFR			
Job Title			
Proposed Extensions			
Drawing Title			
Existing Elevations			
Scale 1:100		Sheet A1	
Date Nov 22		Drawn by DAP	
Dwg. No. 37/31-22			Rev. A

