



Any discrepancies in dimension or location of objects subject of this contract to be referred immediately to DSDesign prior to any excavation, construction or fabrication on site or off site if the work is dependent on or determined by the information provided on this drawing.

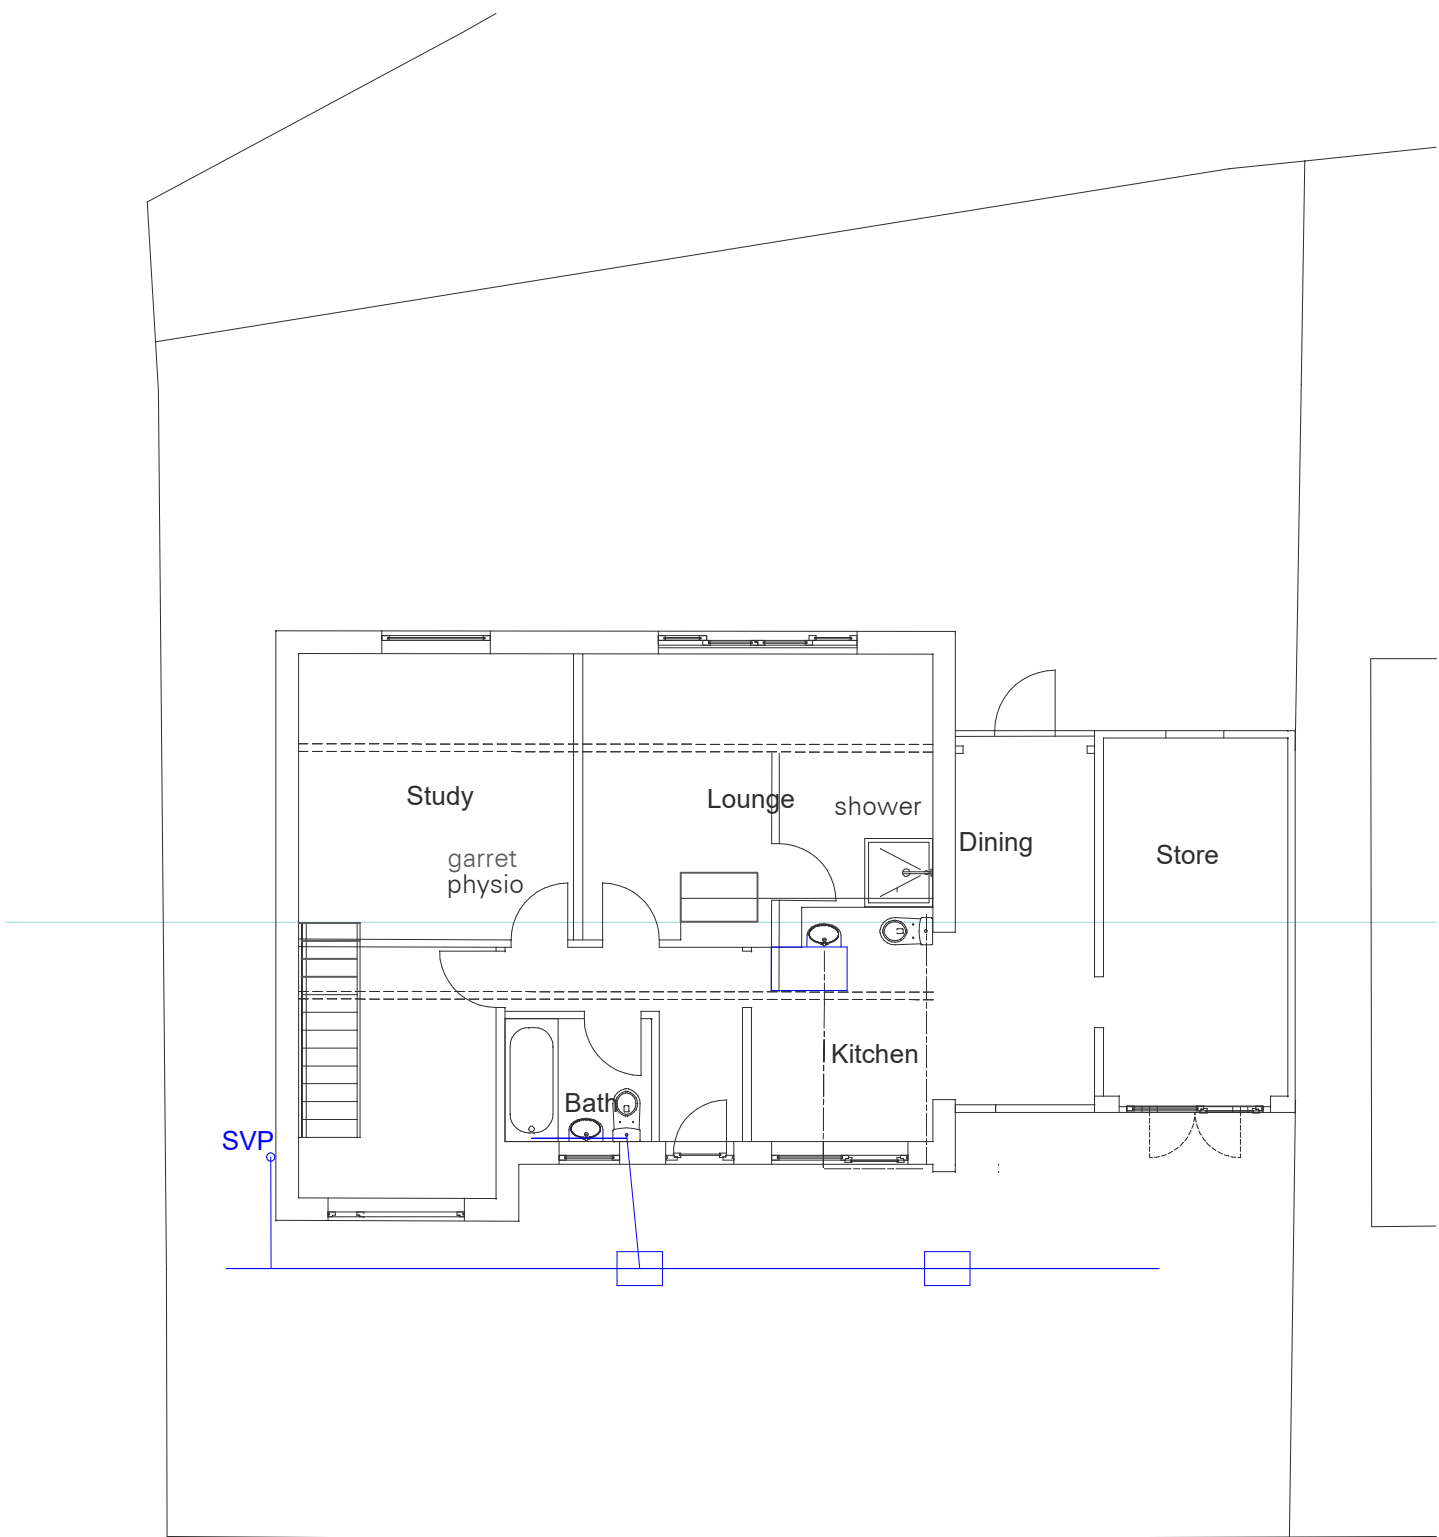


Existing Ground Floor Site layout




Existing Church Lane Elevation

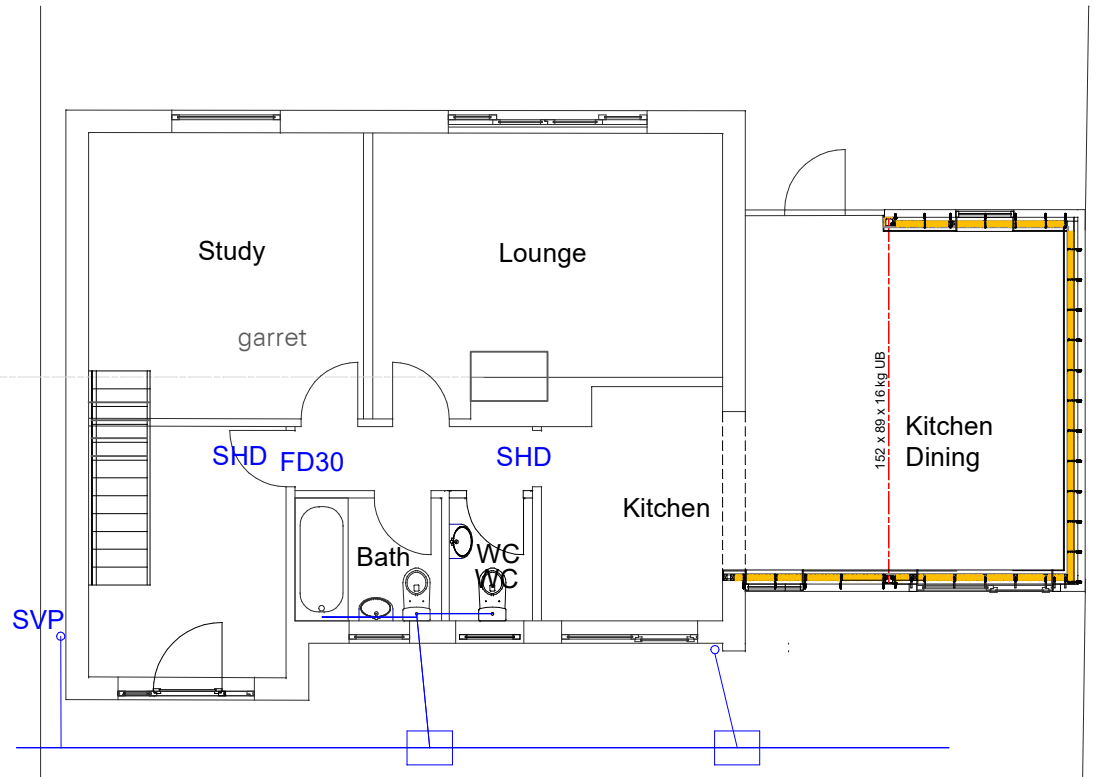


Proposed Ground Floor Plan

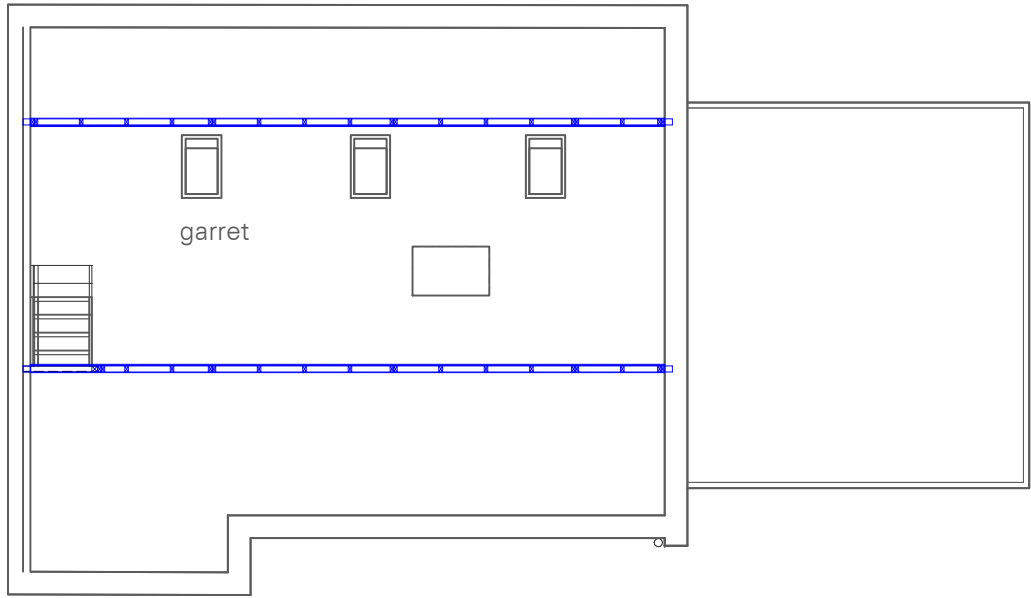


Existing loft

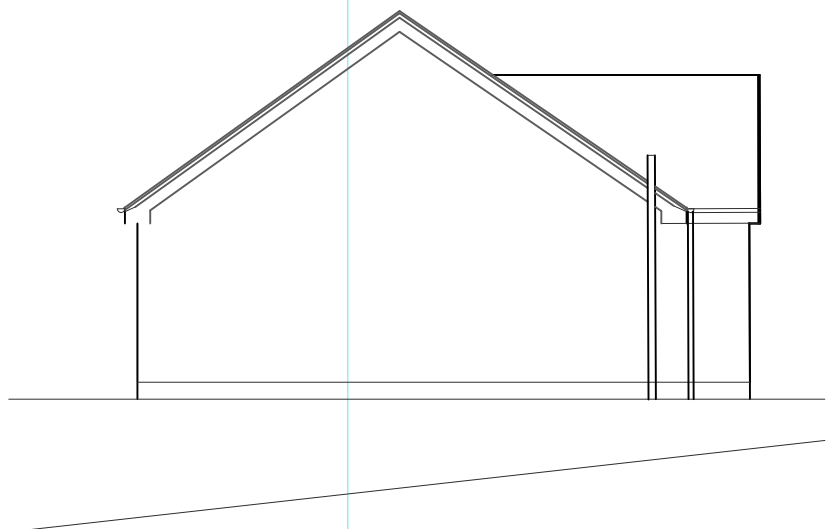


Existing Gable remains unchanged

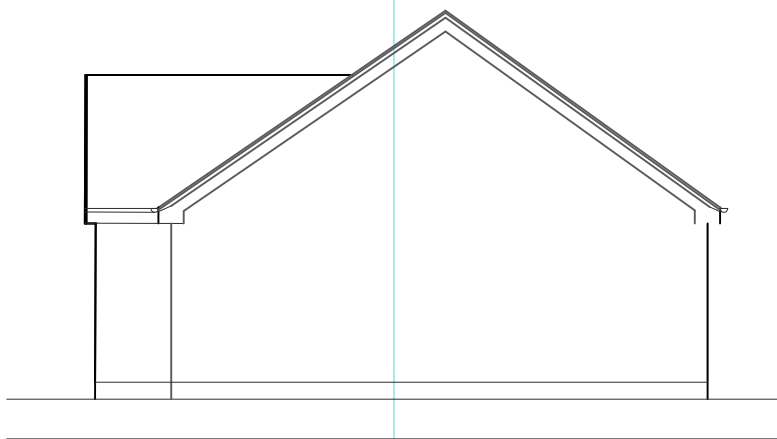


Existing Gable remains unchanged

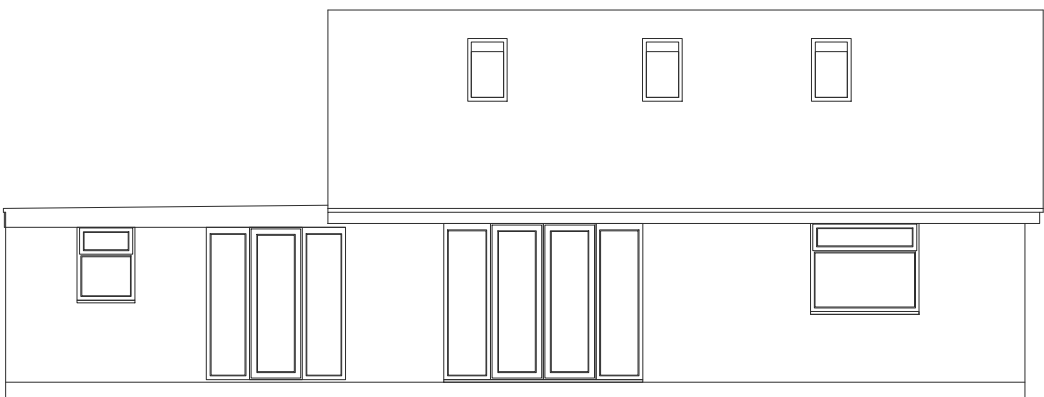

Existing Rear Elevation

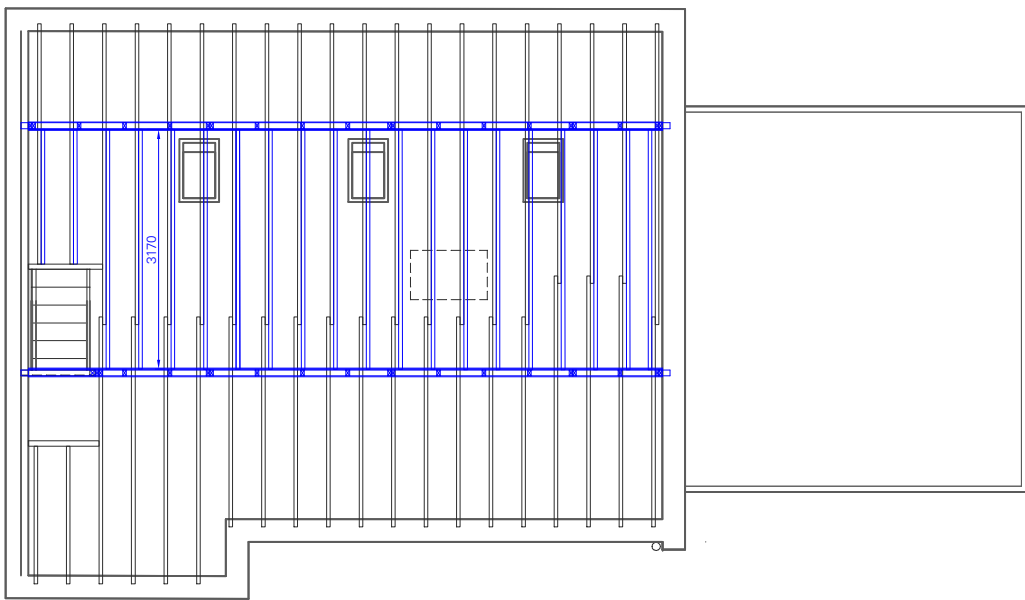


Proposed Loft floor joist Layout (struct)

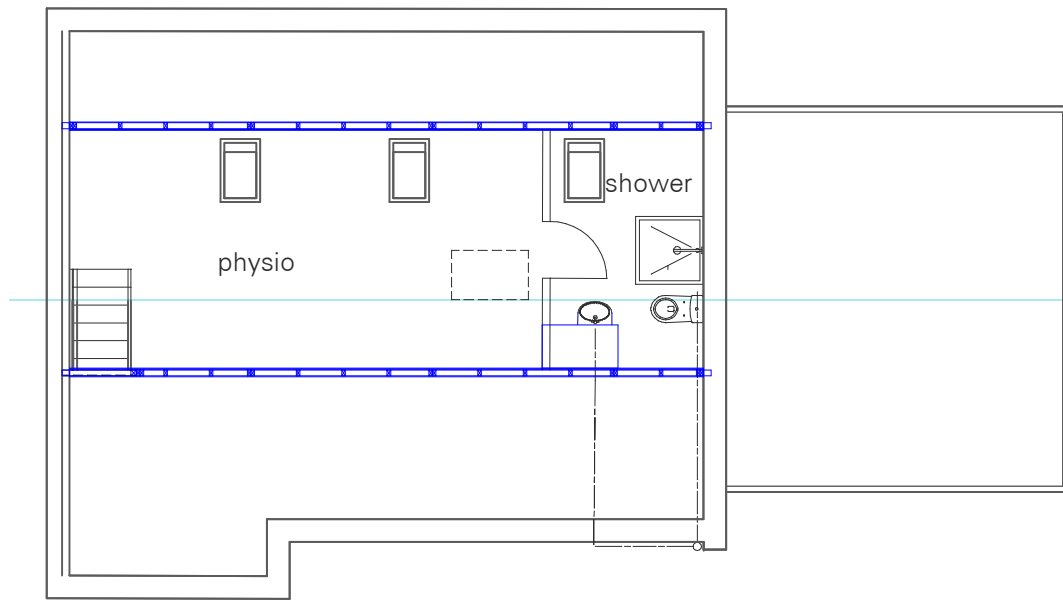


Proposed Loft Layout




1:1250 Scale OS Site Location Plan.

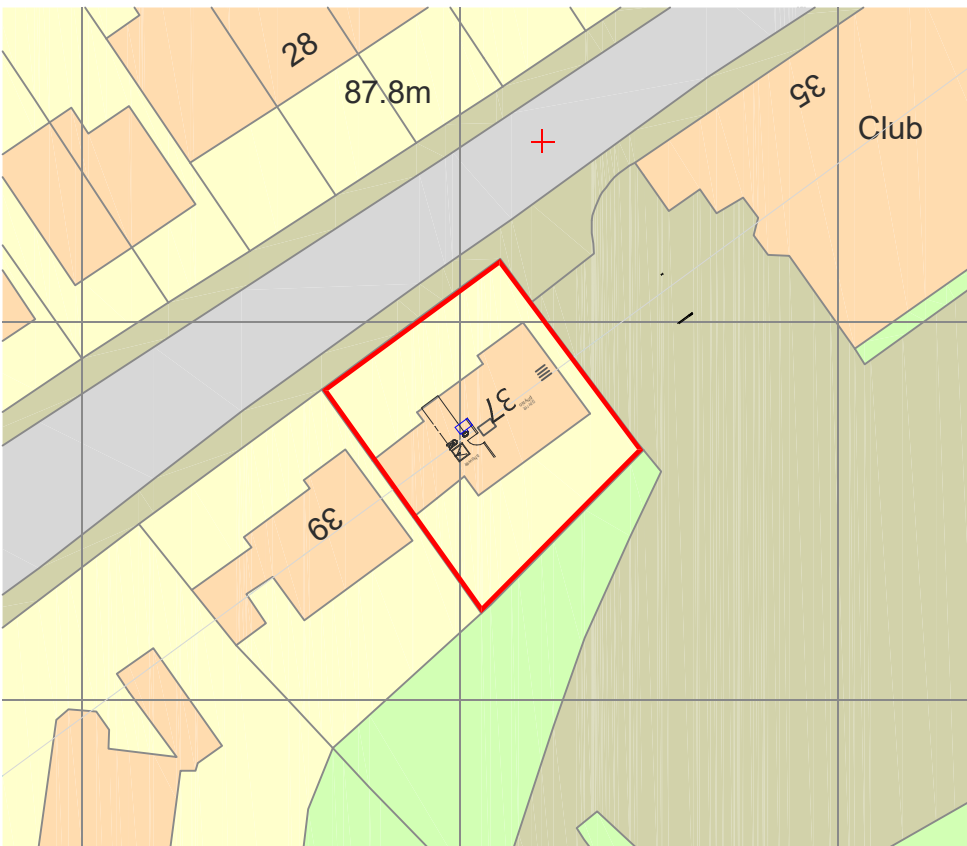

1:500 Scale Block Plan.

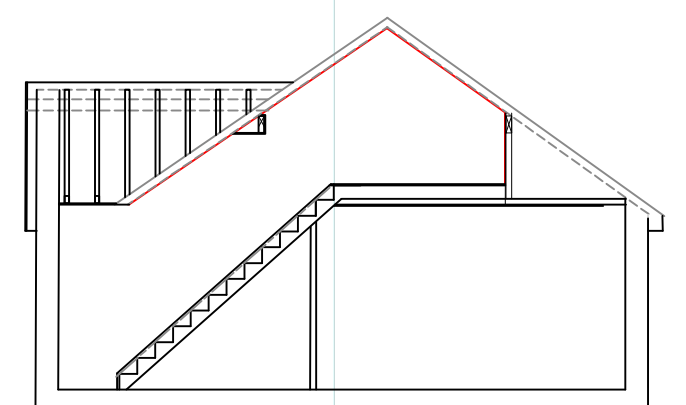

Existing stair section

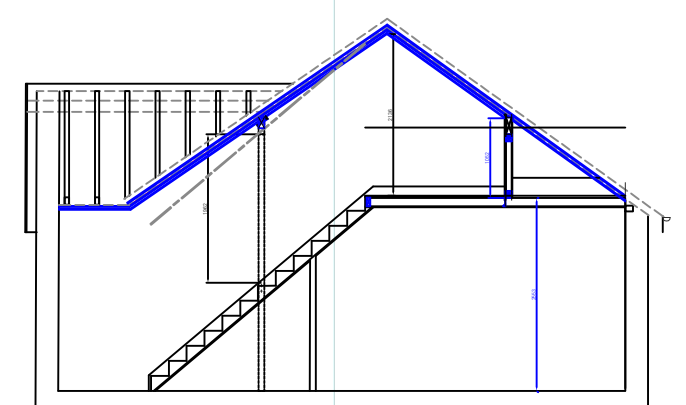

Proposed stair section

PLANNING			
Rev 3	front elevation	Sept 22	
Rev 2	roof layout elevation update	Jul 22	
Rev 1	line adjustment	Jul 22	
Rev 0	Original	Jul 22	

Client
Mr.M.Crossley
37 Church Lane
Prestwich
M25 1AN

Project
Internal Alterations

Drawing Title
Existing and Proposed
Plans and Elevations

DSDesign
Architectural and Structural Services
47 Elm Grove, Wardle, Rochdale, Lancs, OL12 9LF
Tel/Fax 01706 374036 mb 07971 599056
e-mail dsdesign@sky.com

Drg. Number		Rev	
21035 01		3	

Scale	Date	Drawn By	Checked
1:100@A1	05/03/22	DS	

new double glazed pvcu
868 door and side light
windows diffused glass

new WC window diffused
glass to match




Proposed Church Lane Elevation

Double glazed pvcu doors and windows to match
existing windows

Rendered blockwork to match existing under new
window replacing front door and under new window to
flat roofed construction.

new double glazed pvcu
window

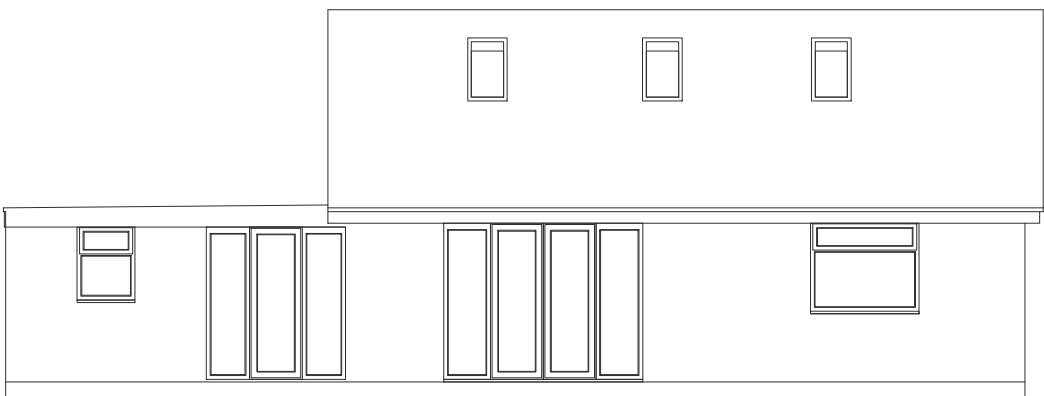

Proposed Rear Elevation