




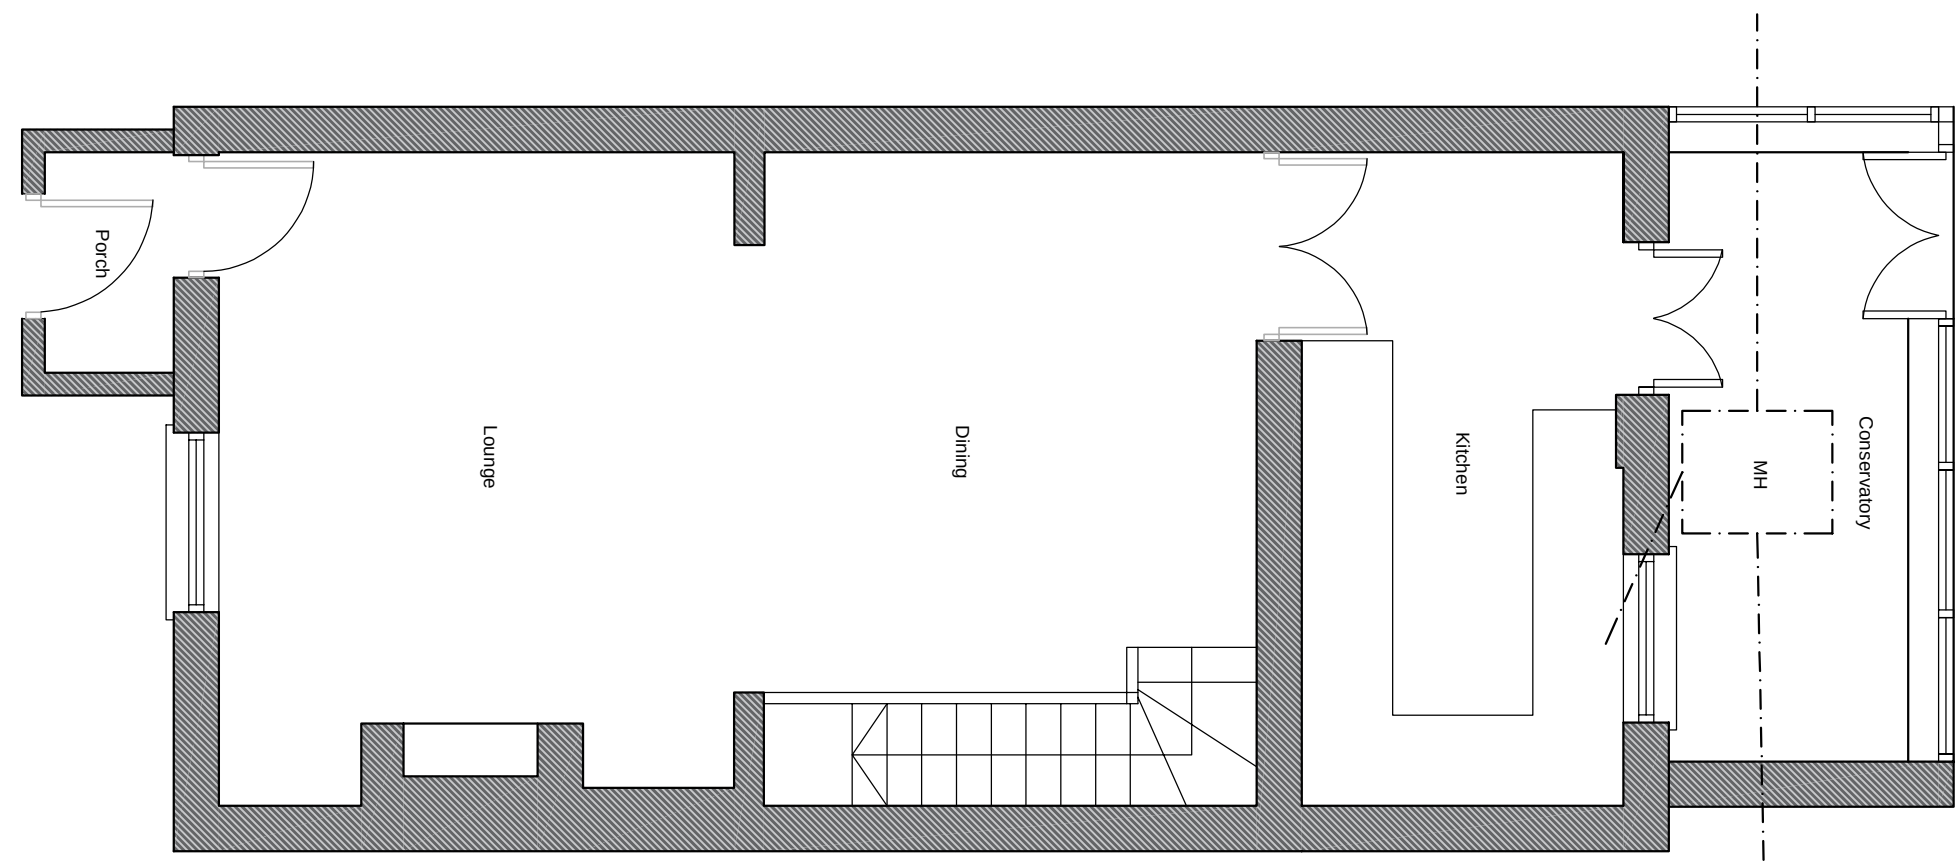


Existing Ground Floor Plan
Scale: 1:50

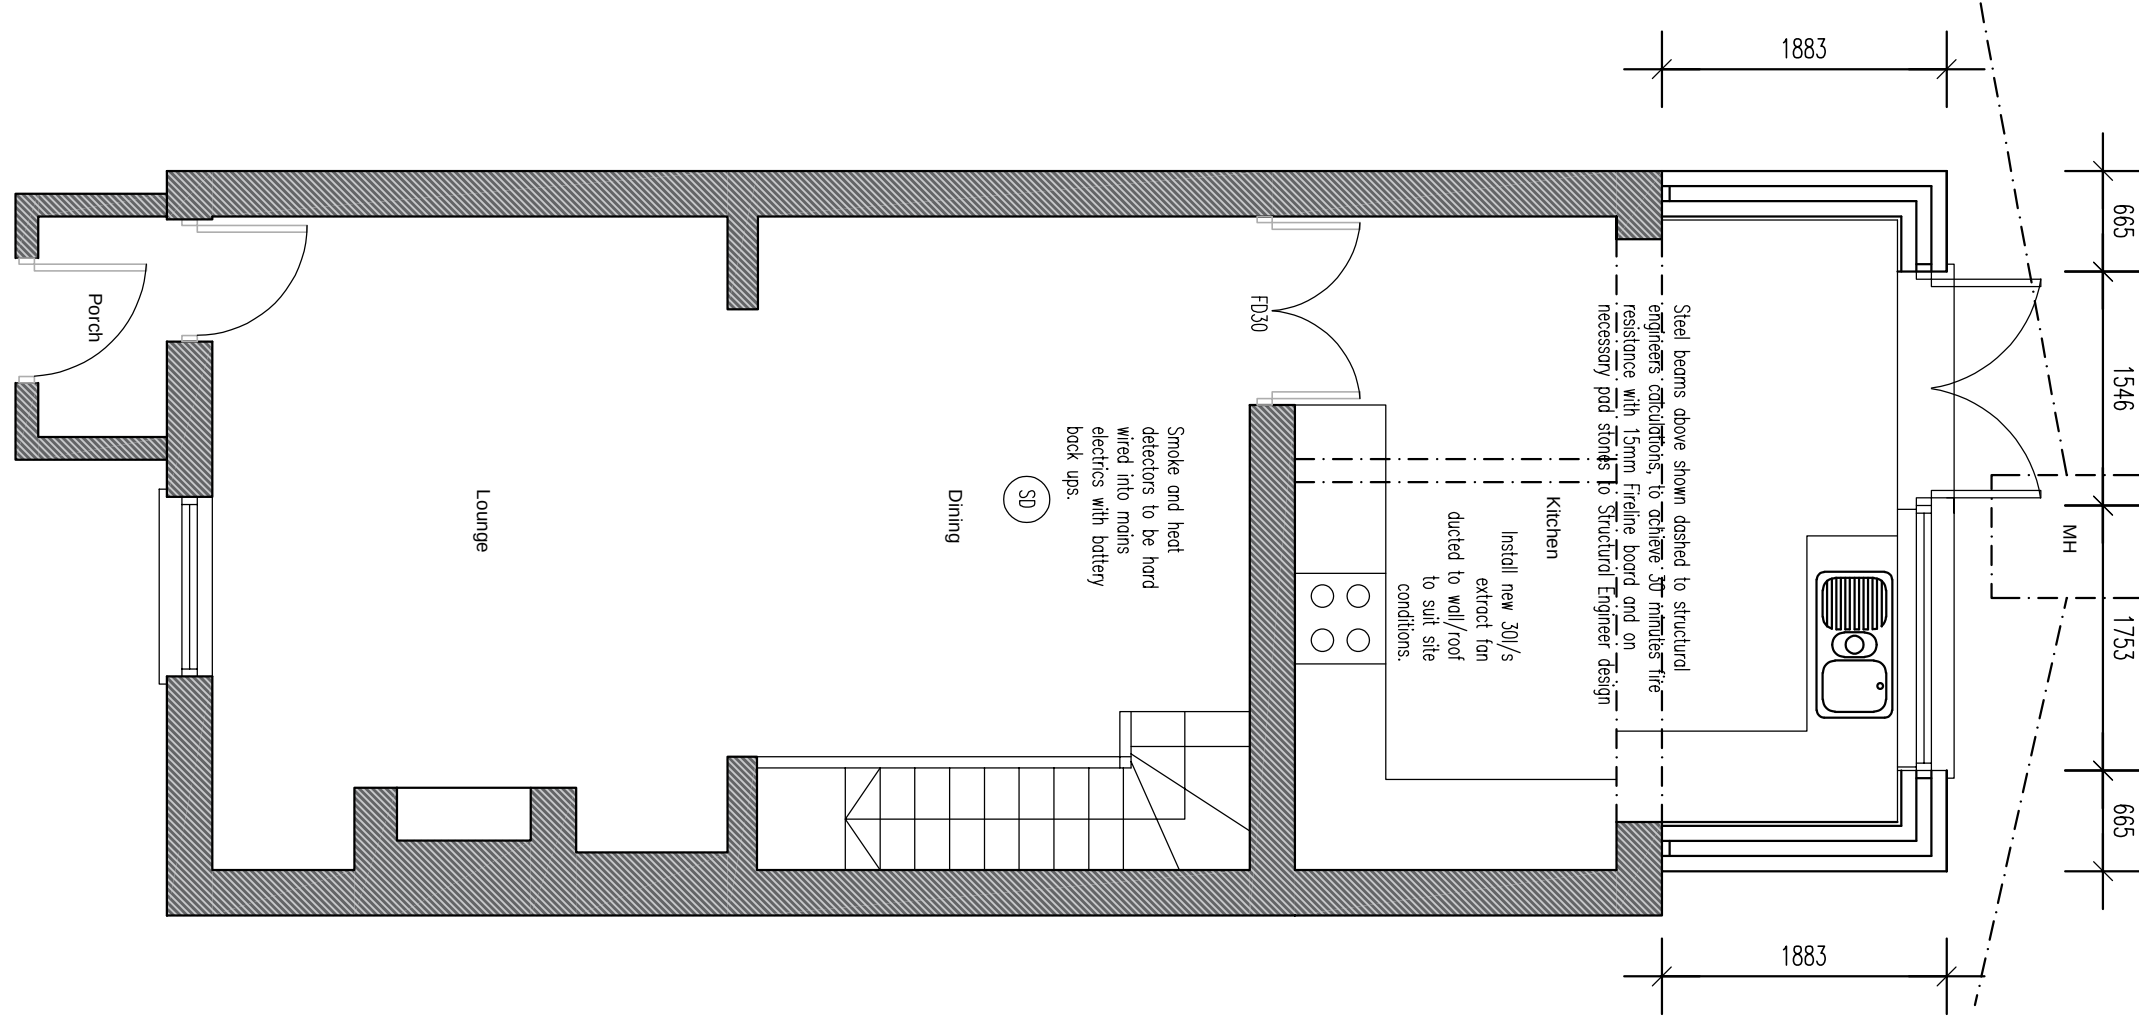


Proposed Ground Floor Plan
Scale: 1:50

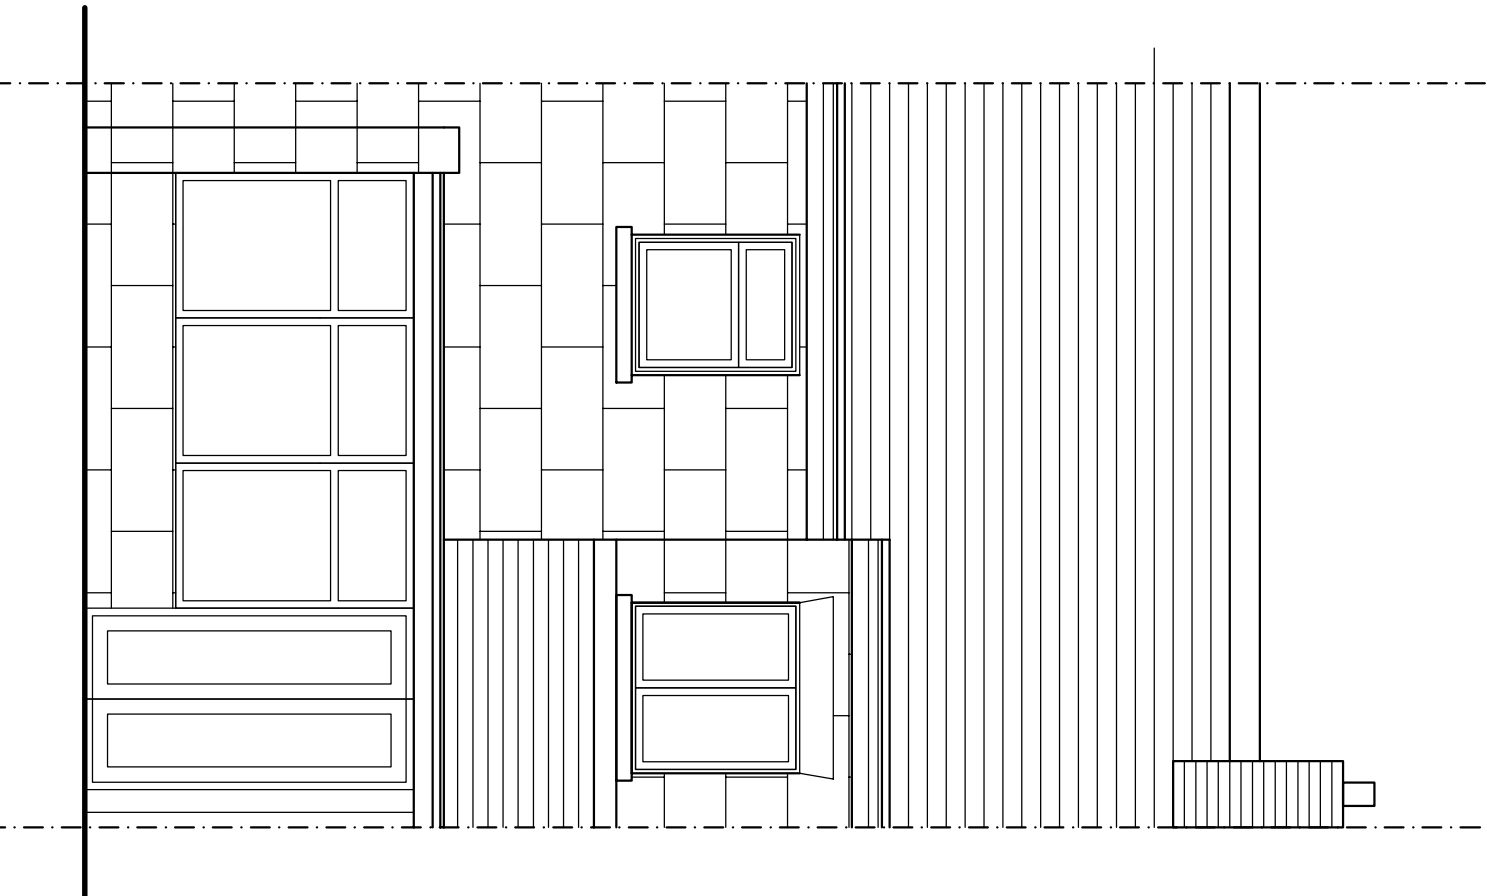


Existing West Facing Elevation
Scale: 1:50

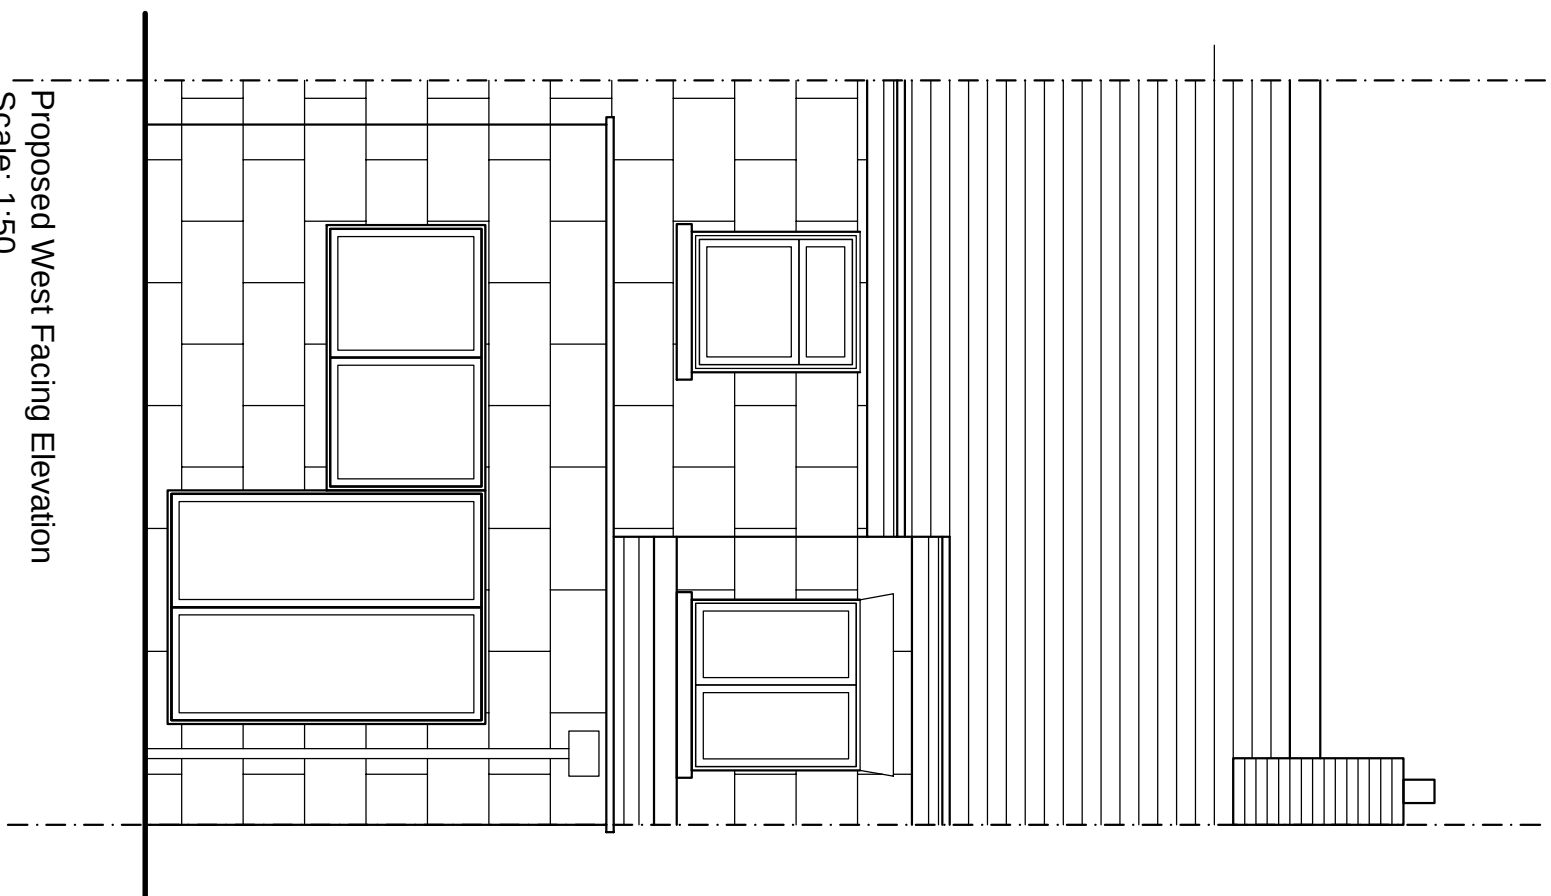



Proposed West Facing Elevation
Scale: 1:50

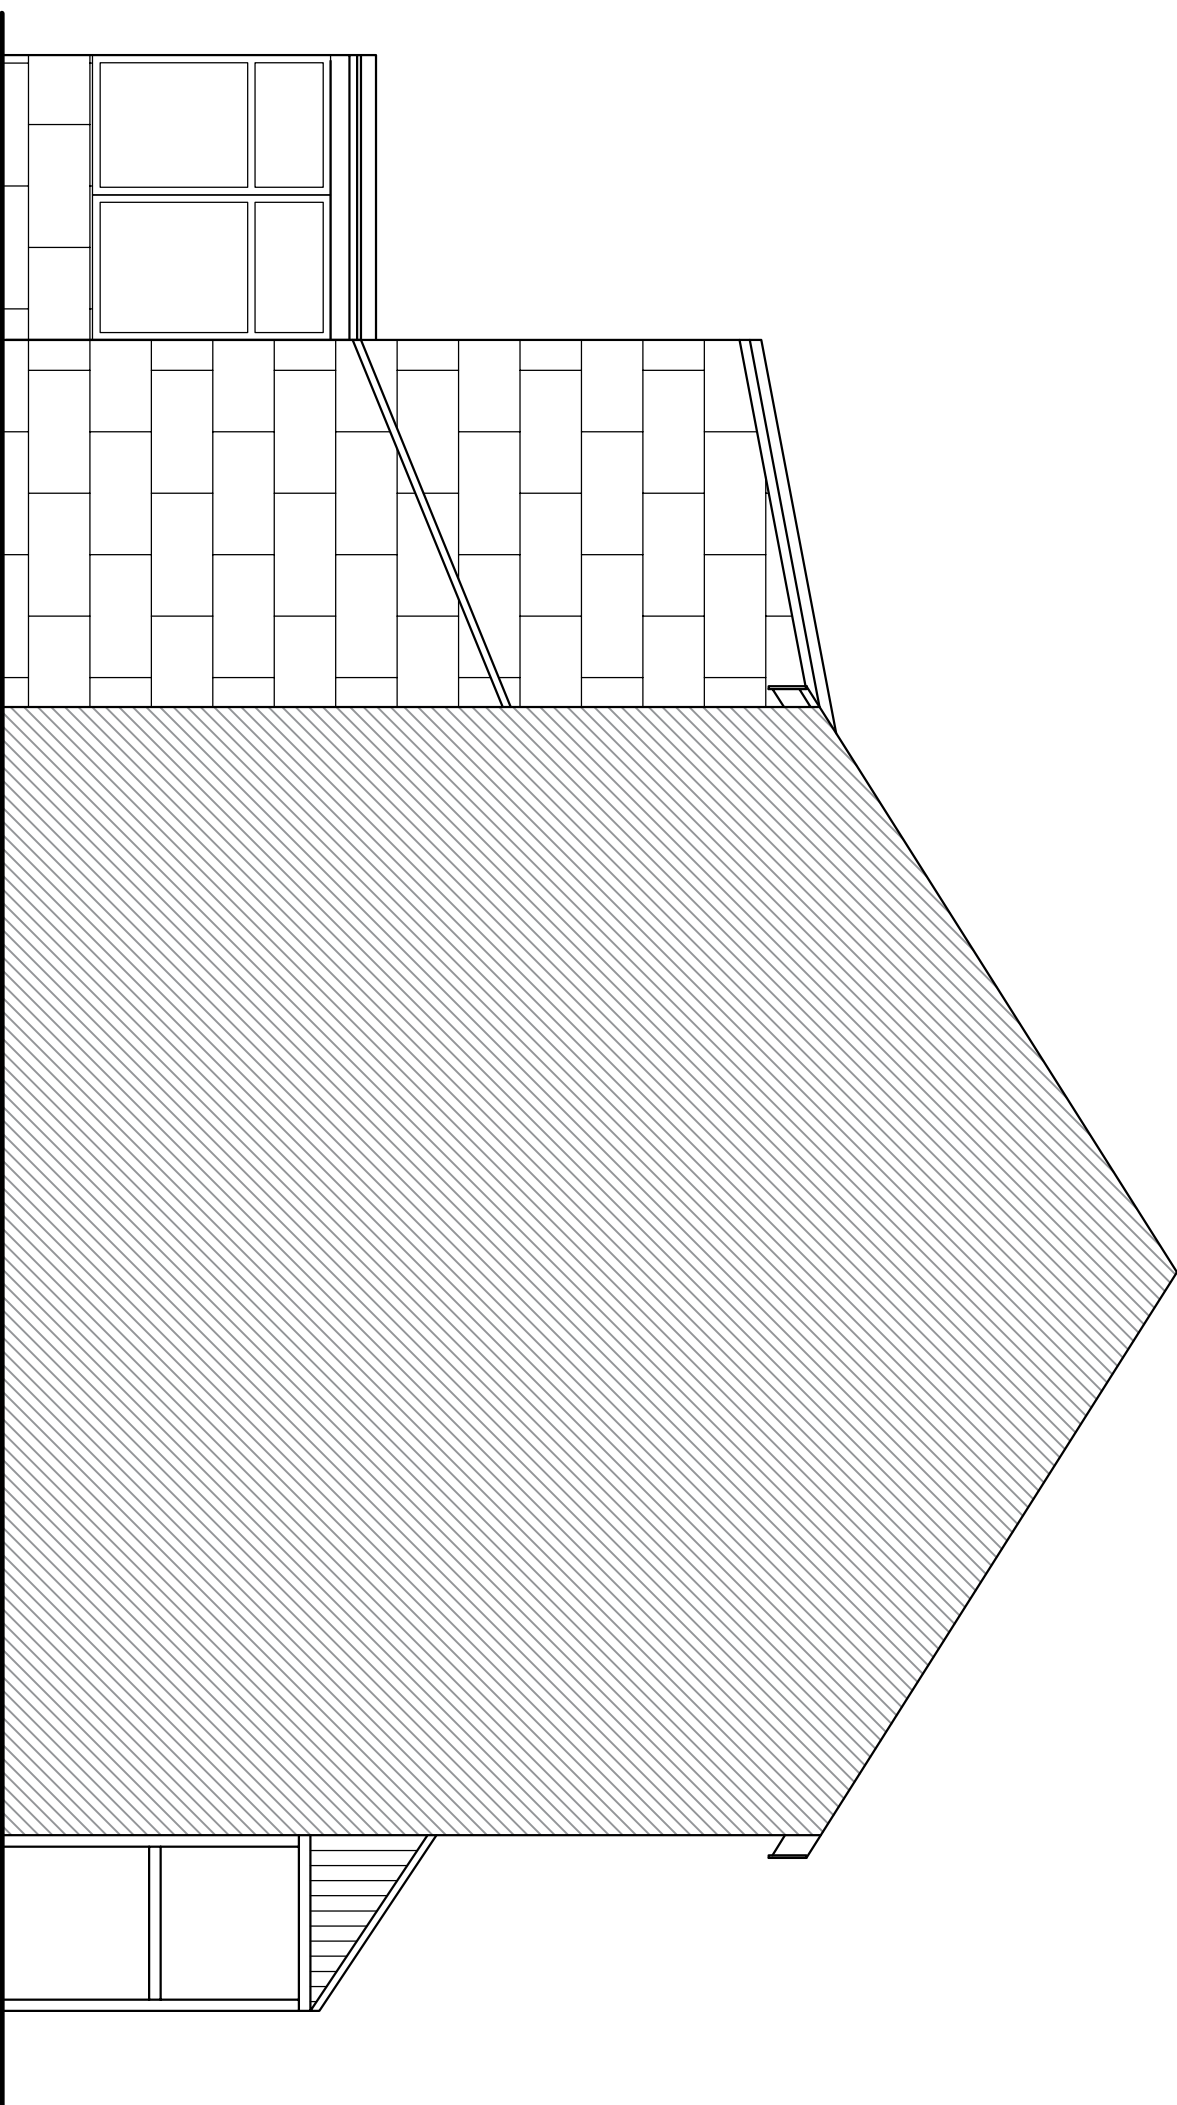


Existing South Facing Side Elevation
Scale: 1:50

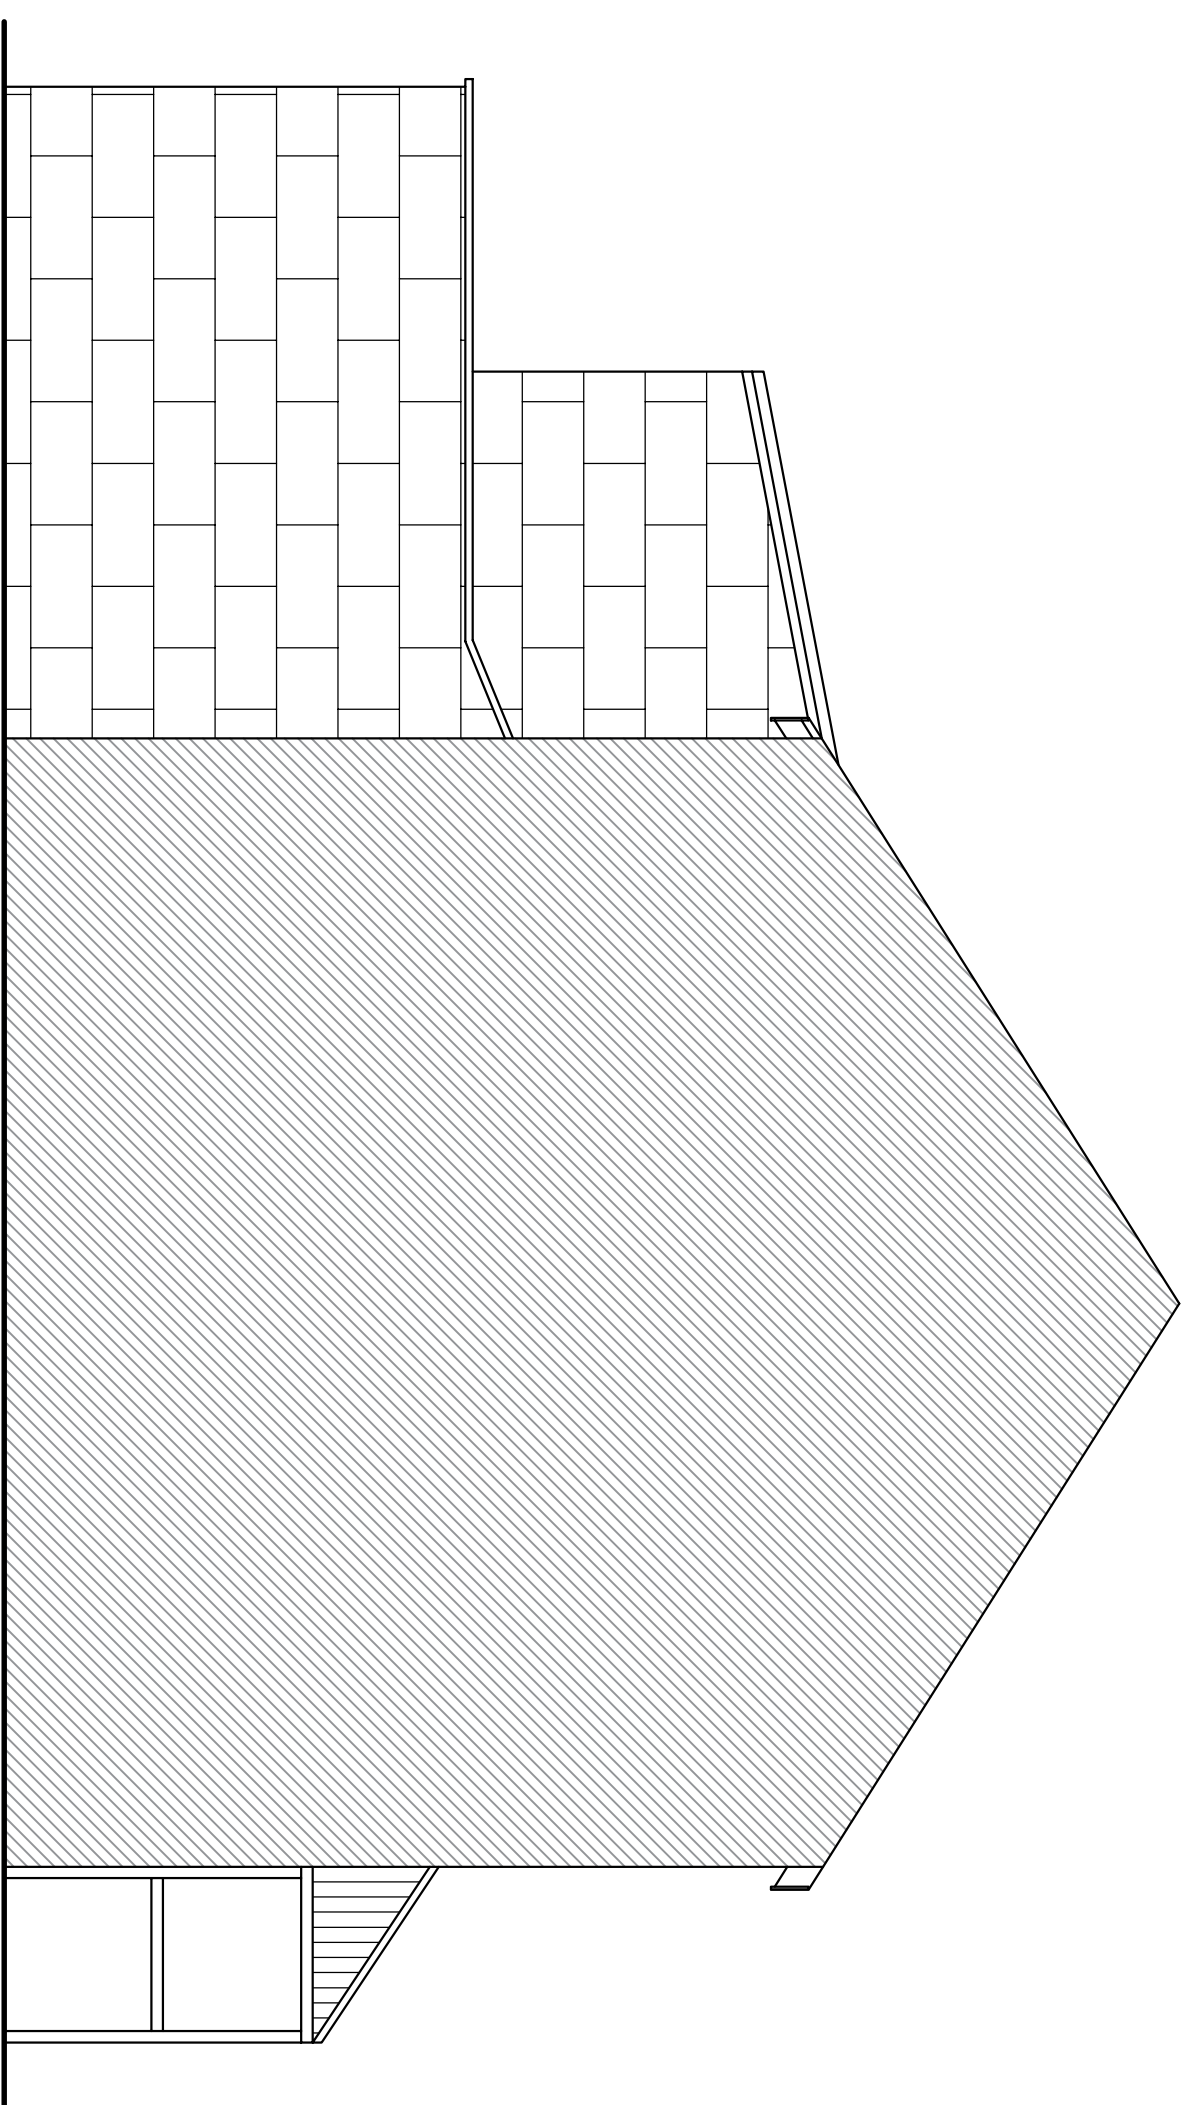


Proposed South Facing Side Elevation
Scale: 1:50

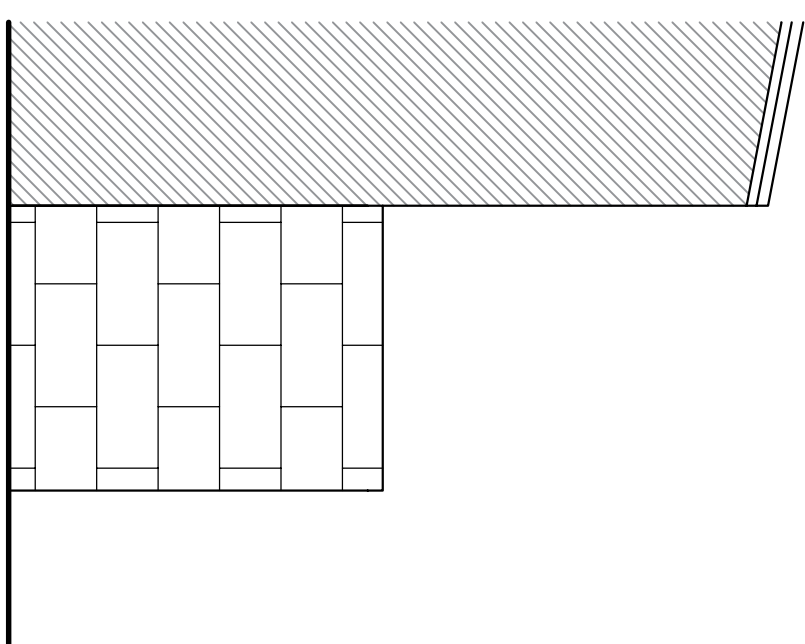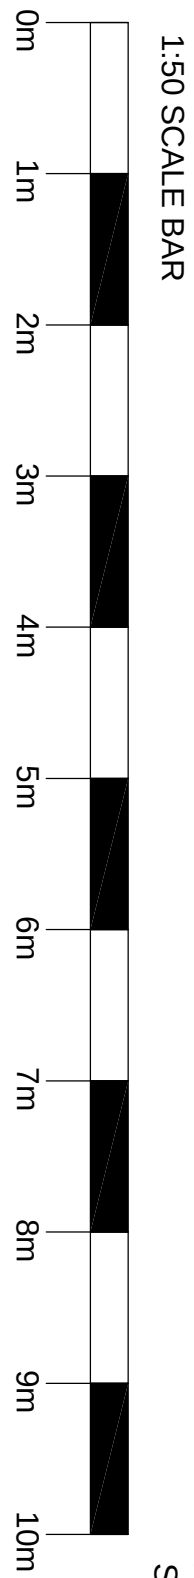




Existing North Facing Side Elevation
Scale: 1:50

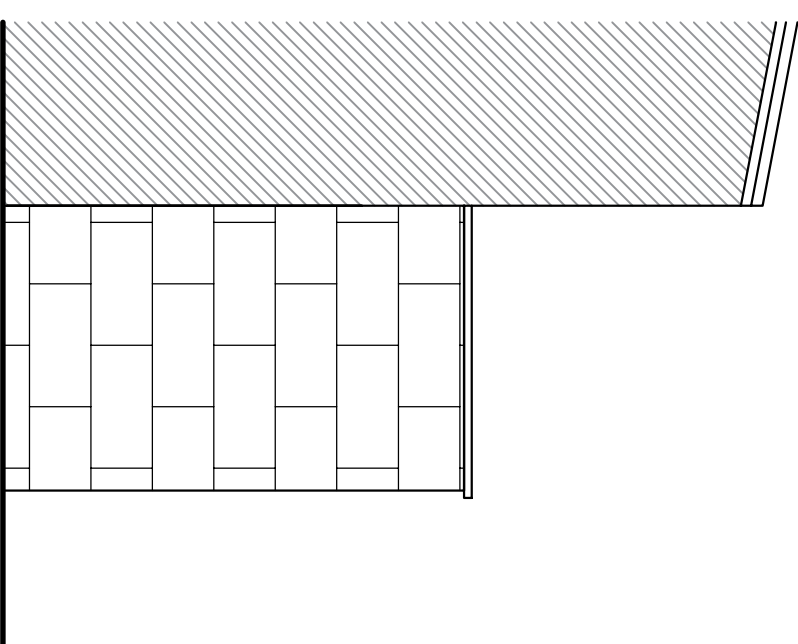


Proposed North Facing Side Elevation
Scale: 1:50

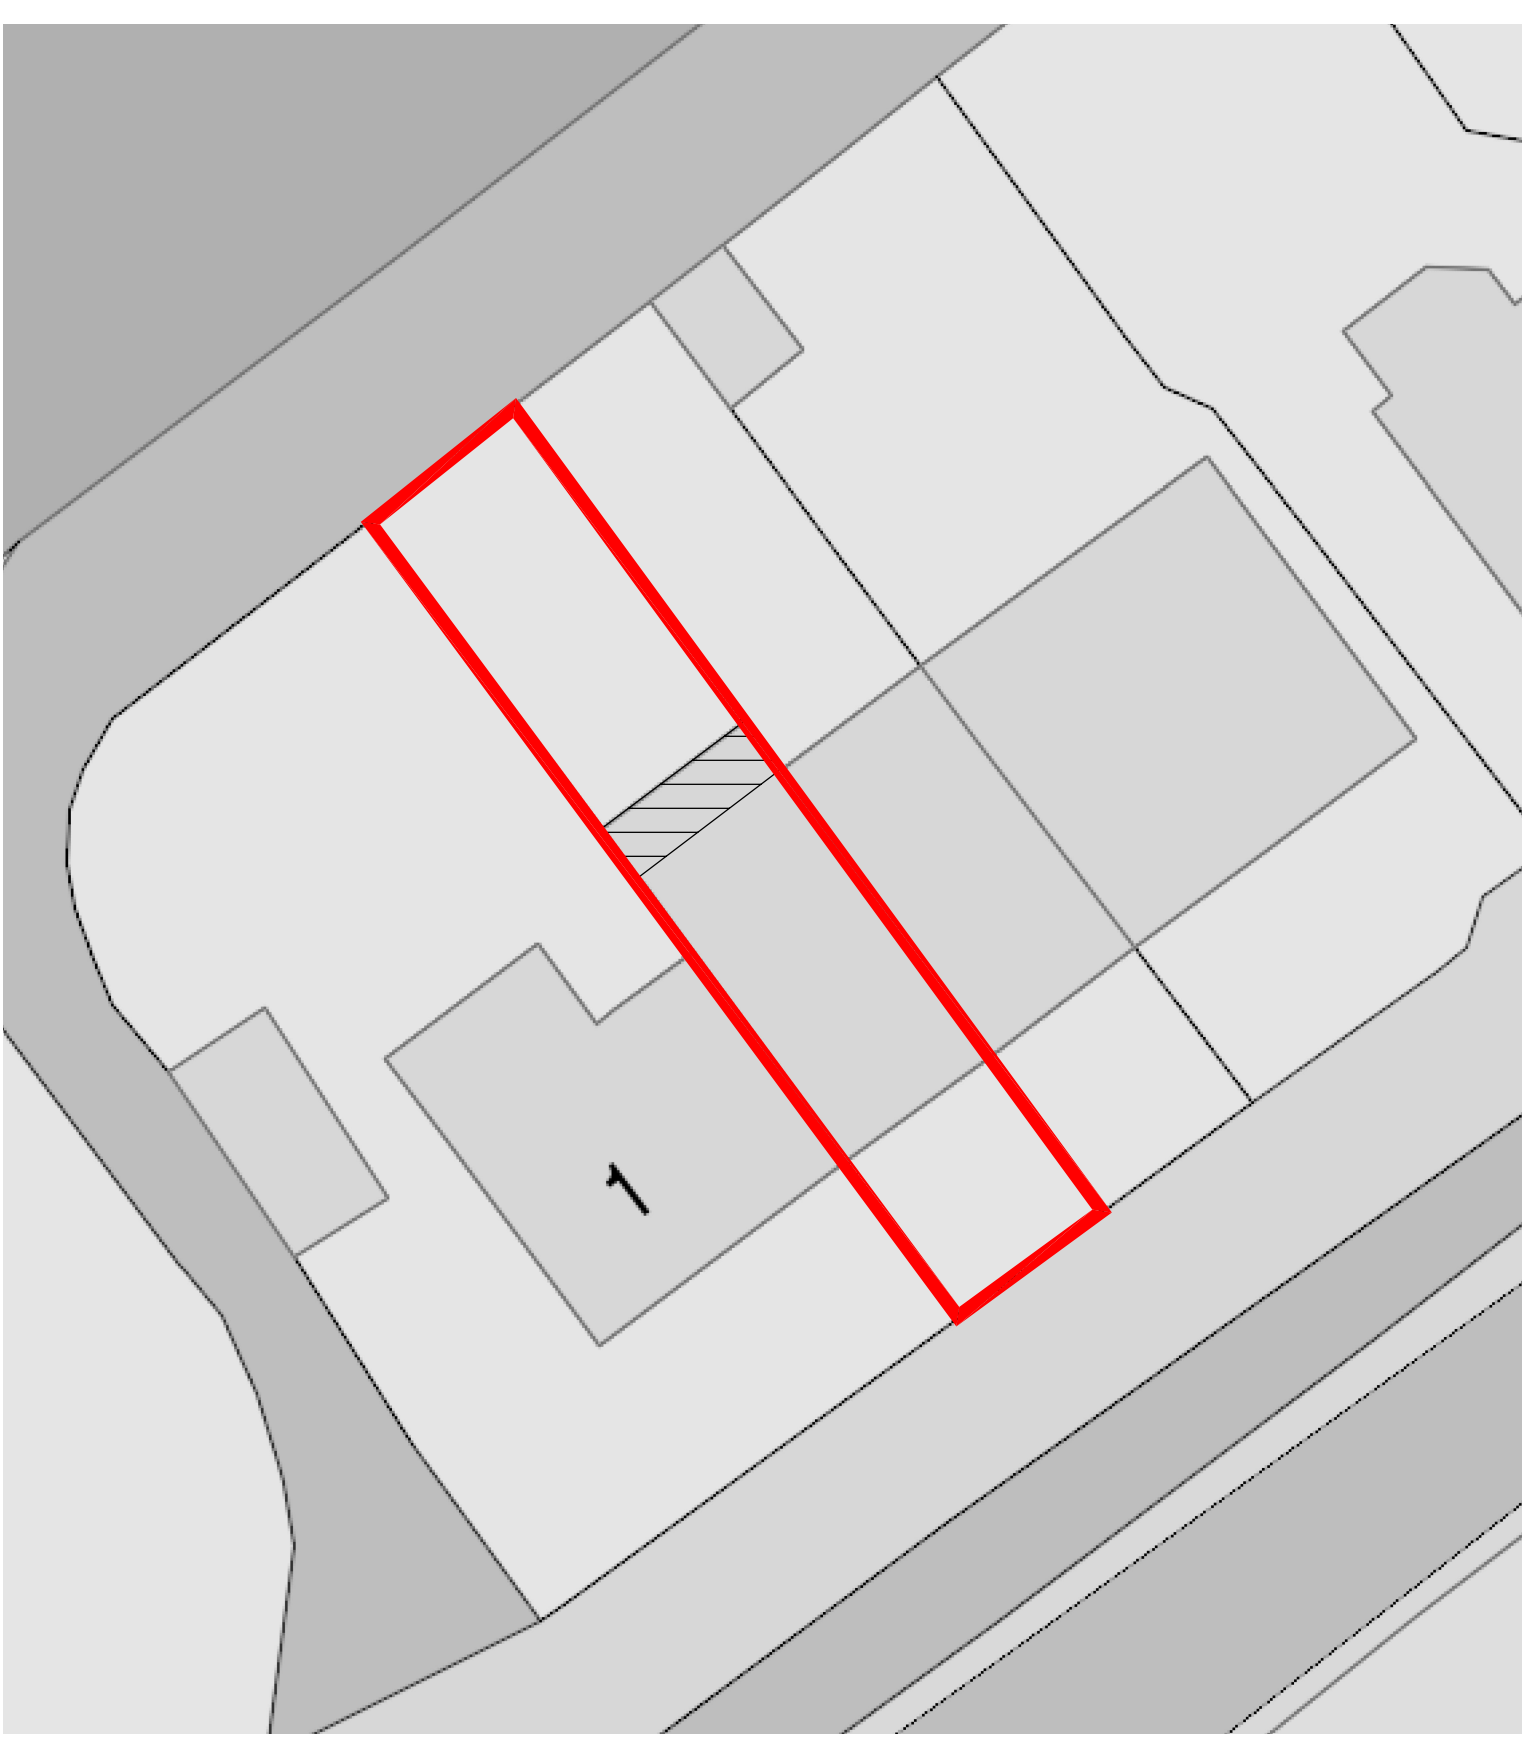

Site block Plan
Scale: 1:200

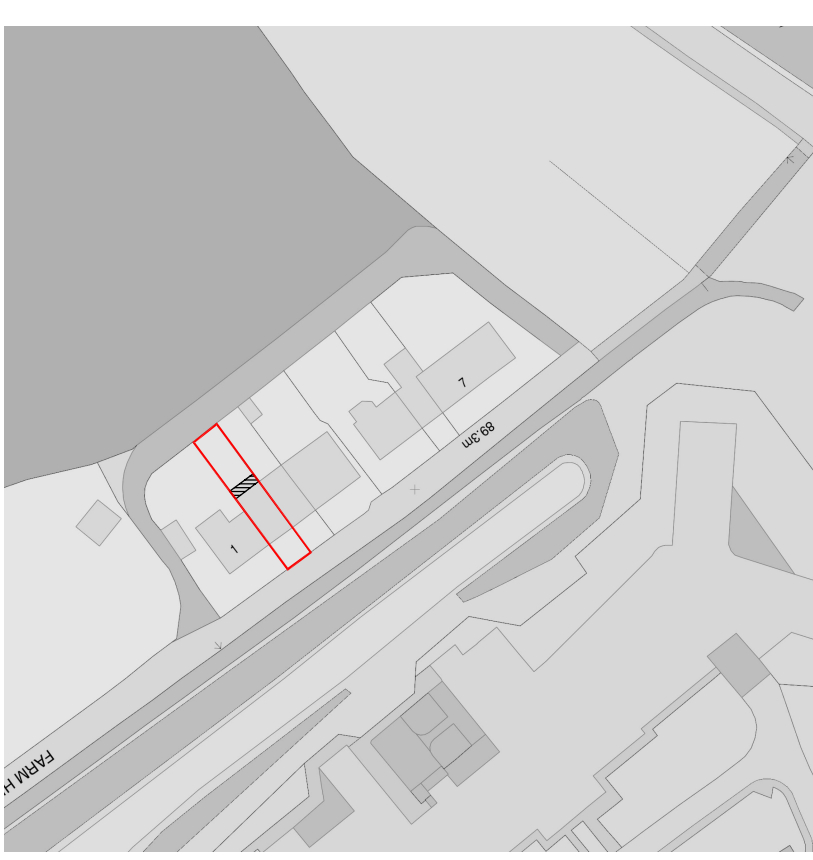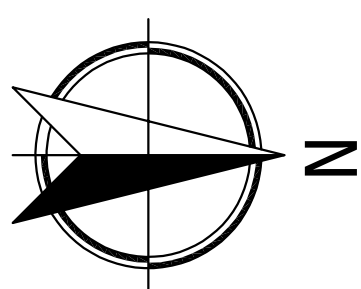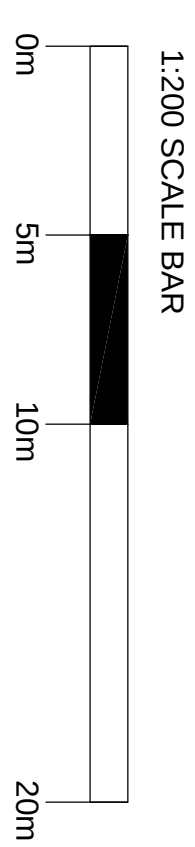

Site Location Plan
Scale: 1:1250

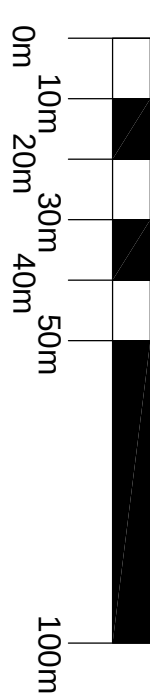

PLANNING DRAWING



Mrs. Jan Brotherton
2 Farm Hill, Clifton Rd, Prestwich, Manchester, M25 3JX
Proposed Single Storey Extension
Existing & Proposed Plans
Jul 2026
Drawing 2026/100 A
Scale: As shown @A1