



All dimensions are to be checked on site. This drawing shall not be scaled to ascertain dimensions.

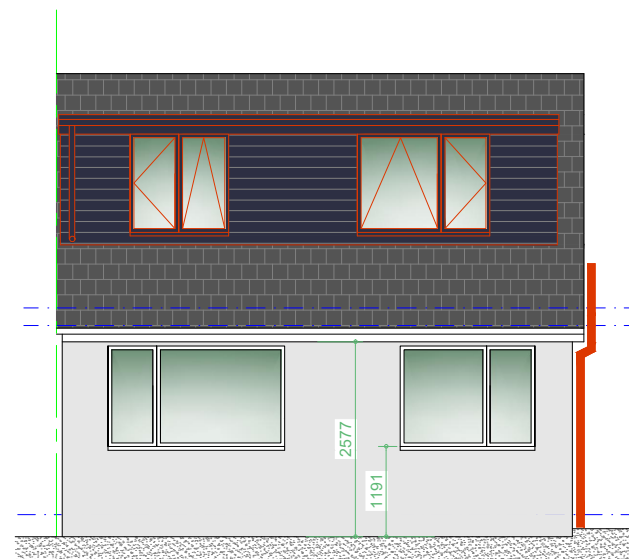


Proposed Front Elevation

Scale 1:100

 


Proposed Rear Elevation

Scale 1:100

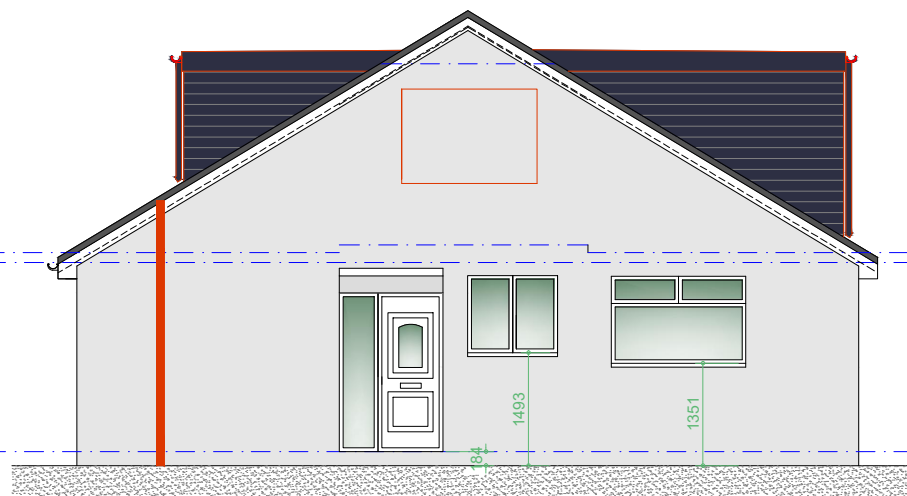

Proposed R/H Side Elevation

Scale 1:100

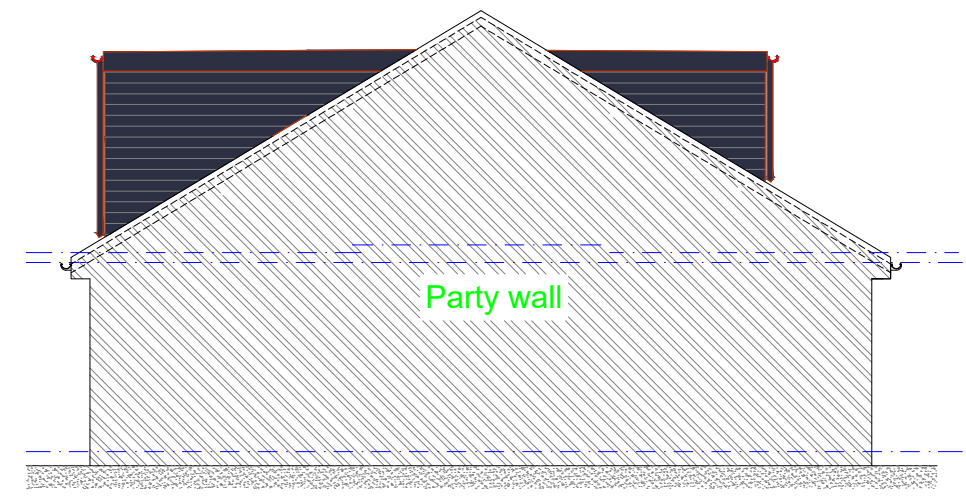


Proposed L/H Side Elevation

Scale 1:100


Materials-

- Walls - Off-white K rend
- Roof - Concrete interlocking roof tiles
- Windows - Black UPVC DG
- Doors - Black Aluminium DG

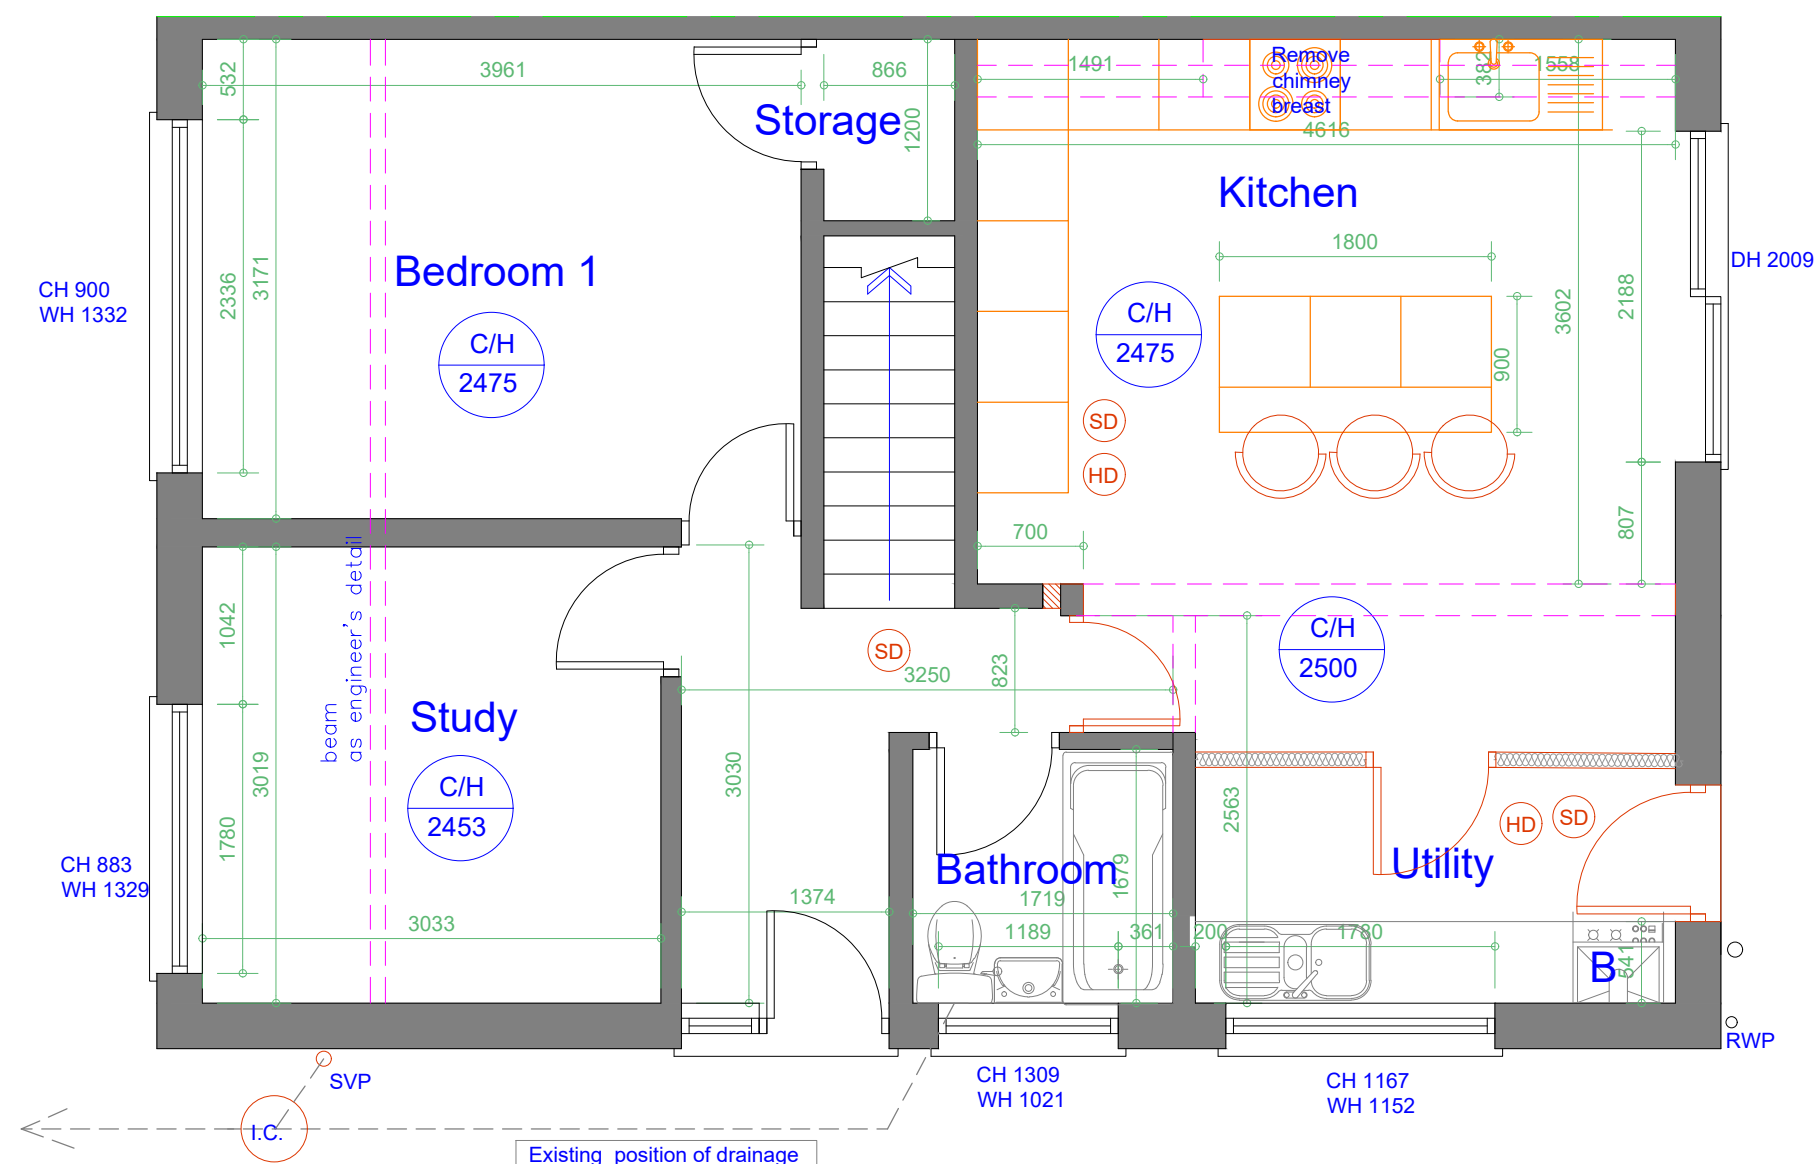

Proposed Ground Floor Plan

Scale 1:50

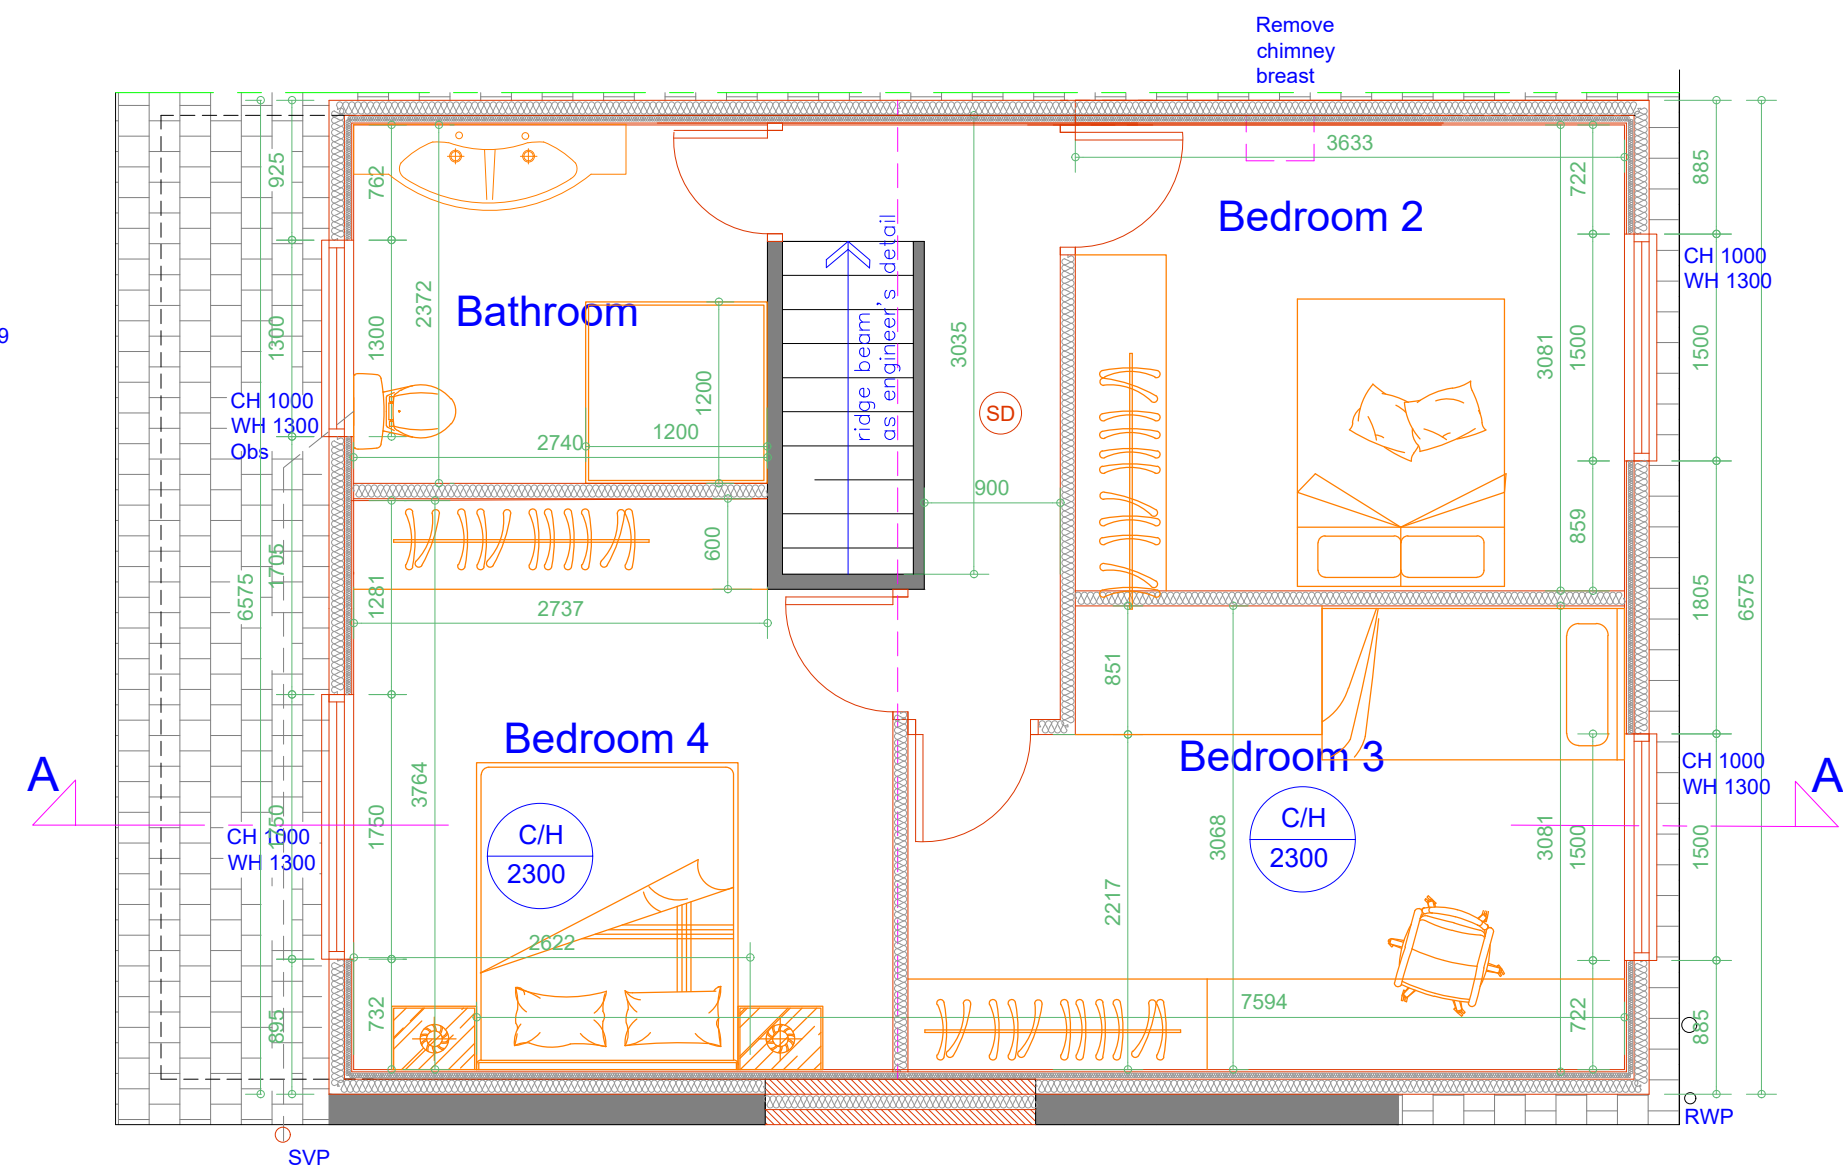

Proposed First Floor Plan

Scale 1:50

Rev	Date	Description
Issued For : INFORMATION PURPOSES ONLY		

Client
Mr. Zbigniew Jol

Project
79 Countess Ln, Radcliffe,
Manchester M26 3NH
Proposed Loft Conversion.

Scheme - Drawing Title

Proposed Floor Plans and Elevations.

02	Date	17.06.26
	Scale	1:50 @A2



Plans To Build It Ltd
Tel: 0161 728 5730
Mob: 07741175755
www.planstobuildit.com

www.planstobuildit.com