




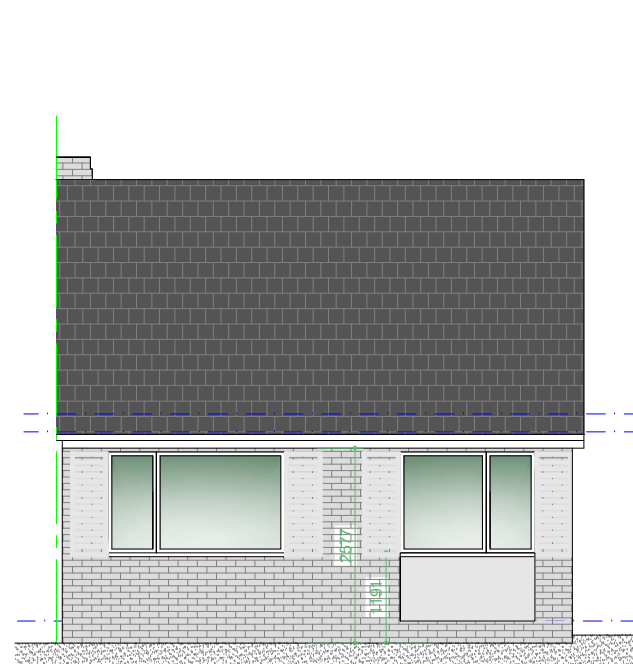



Existing Front Elevation
Scale 1:100

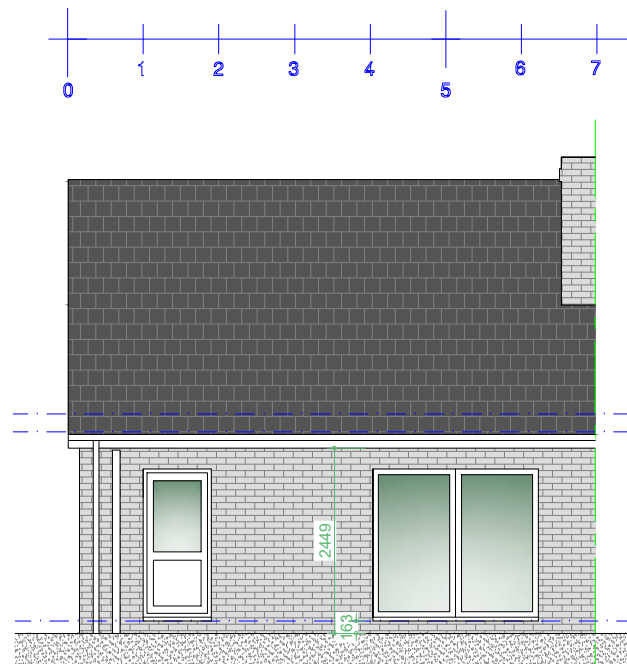


Existing Rear Elevation
Scale 1:100

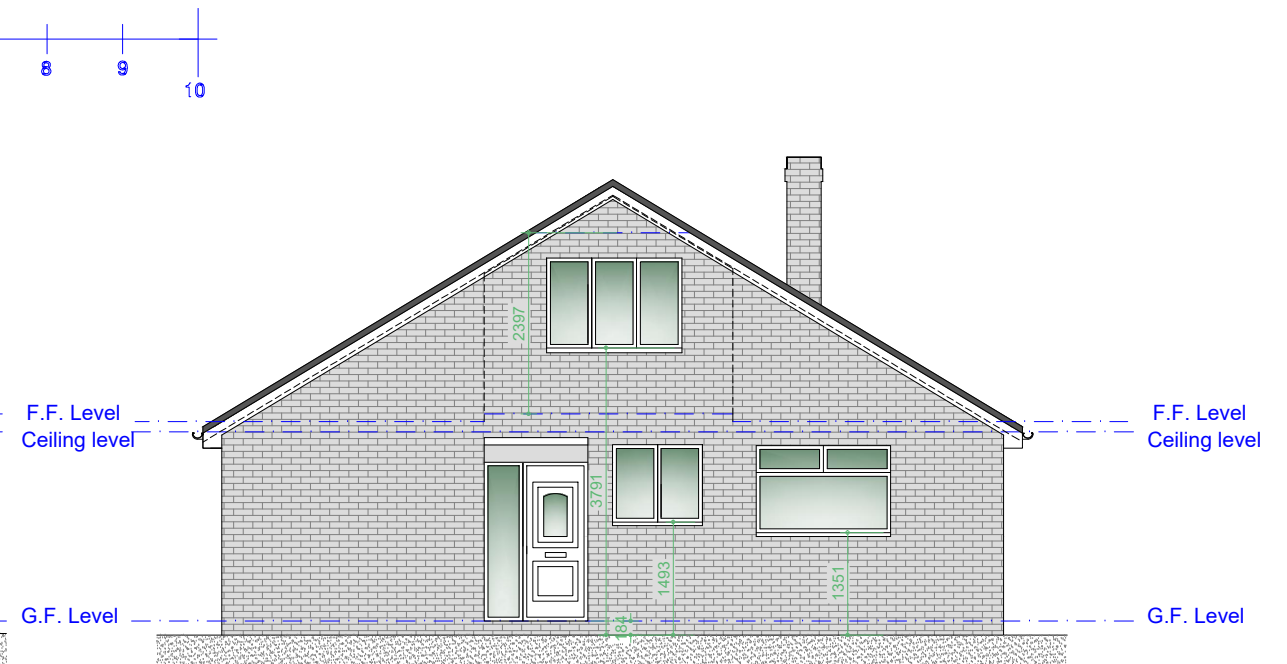


Existing R/H Side Elevation
Scale 1:100

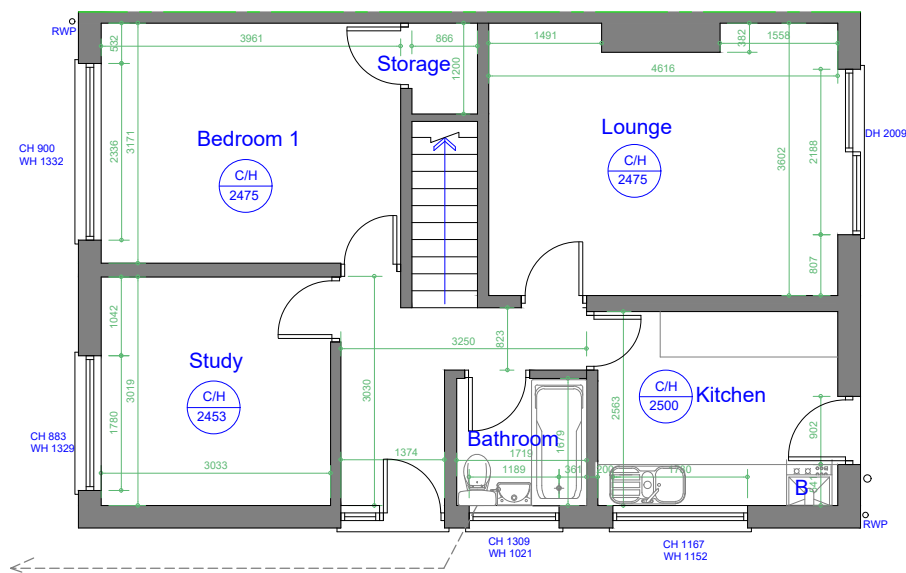 

Existing Ground Floor Plan
Scale 1:100

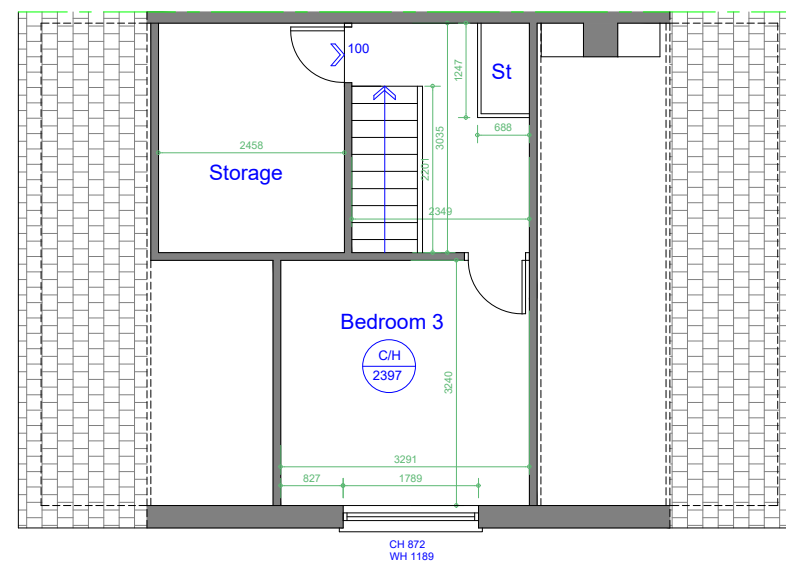

Existing First Floor Plan
Scale 1:100

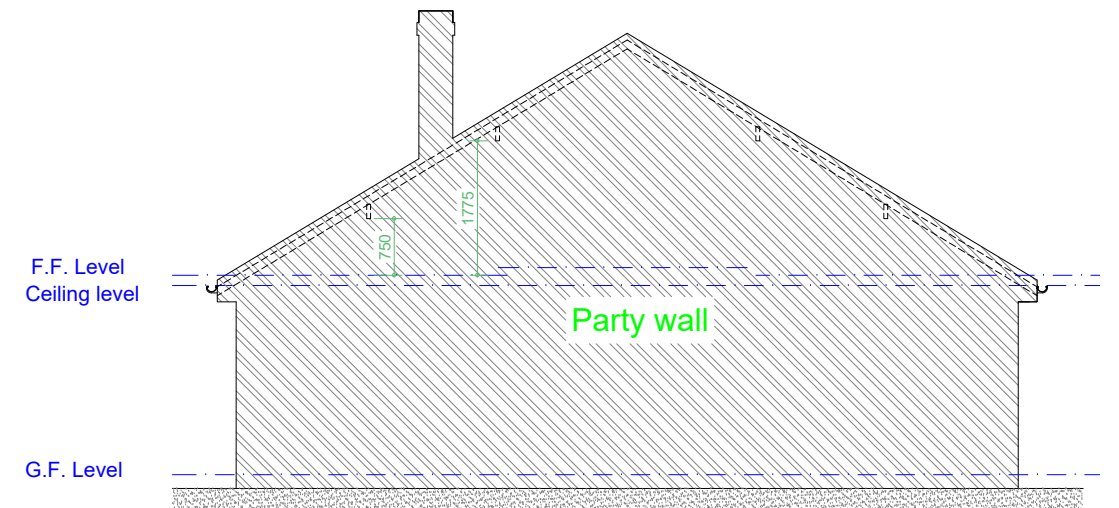

Existing L/H Side Elevation
Scale 1:100

All dimensions are to be checked on site. This drawing shall not be scaled to ascertain dimensions.

Rev	Date	Description
Issued For	Information Purposes Only	
Client	Mr. Zbigniew Jol	

Project
79 Countess Ln, Radcliffe,
Manchester M26 3NH
Proposed Loft Conversion.

Scheme - Drawing Title
Existing Floor Plans and Section.

01	Date	17.06.26
Drawing No.	Revision	Scale
		1:100 @A3



Plans To Build It Ltd
Tel: 0161 728 5730
Mob: 07741175755
www.planstobuildit.com