




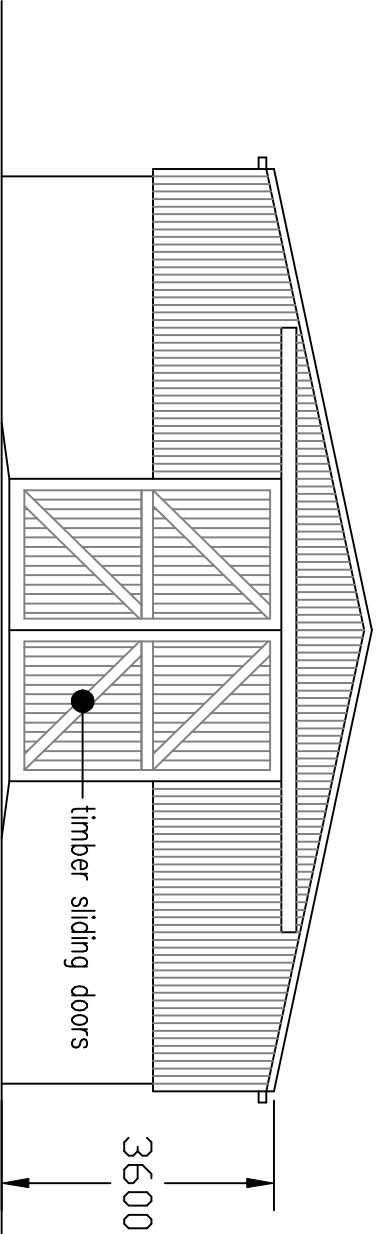


elevation facing south

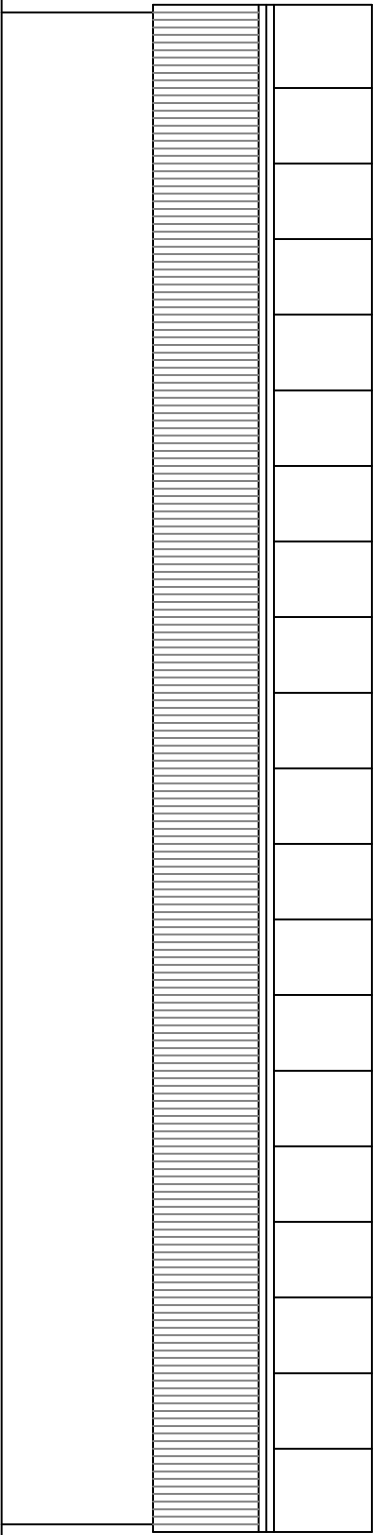


elevation facing west

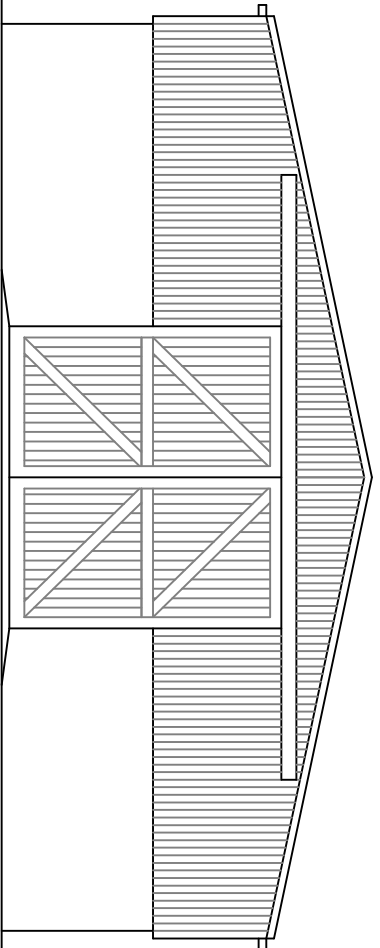

elevation facing north

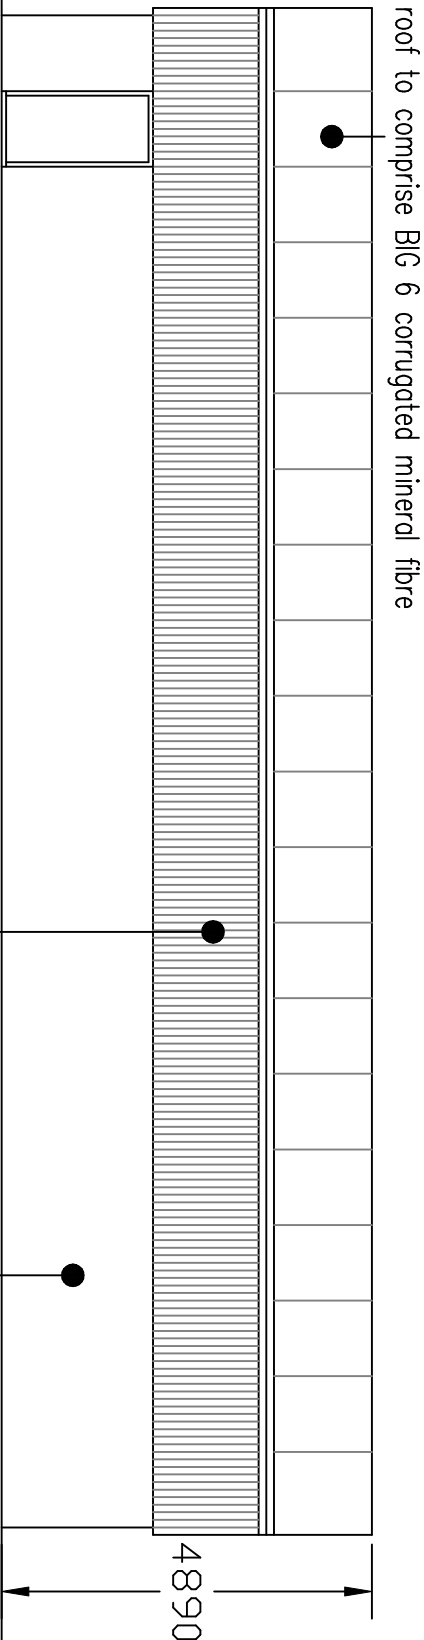

elevation facing east

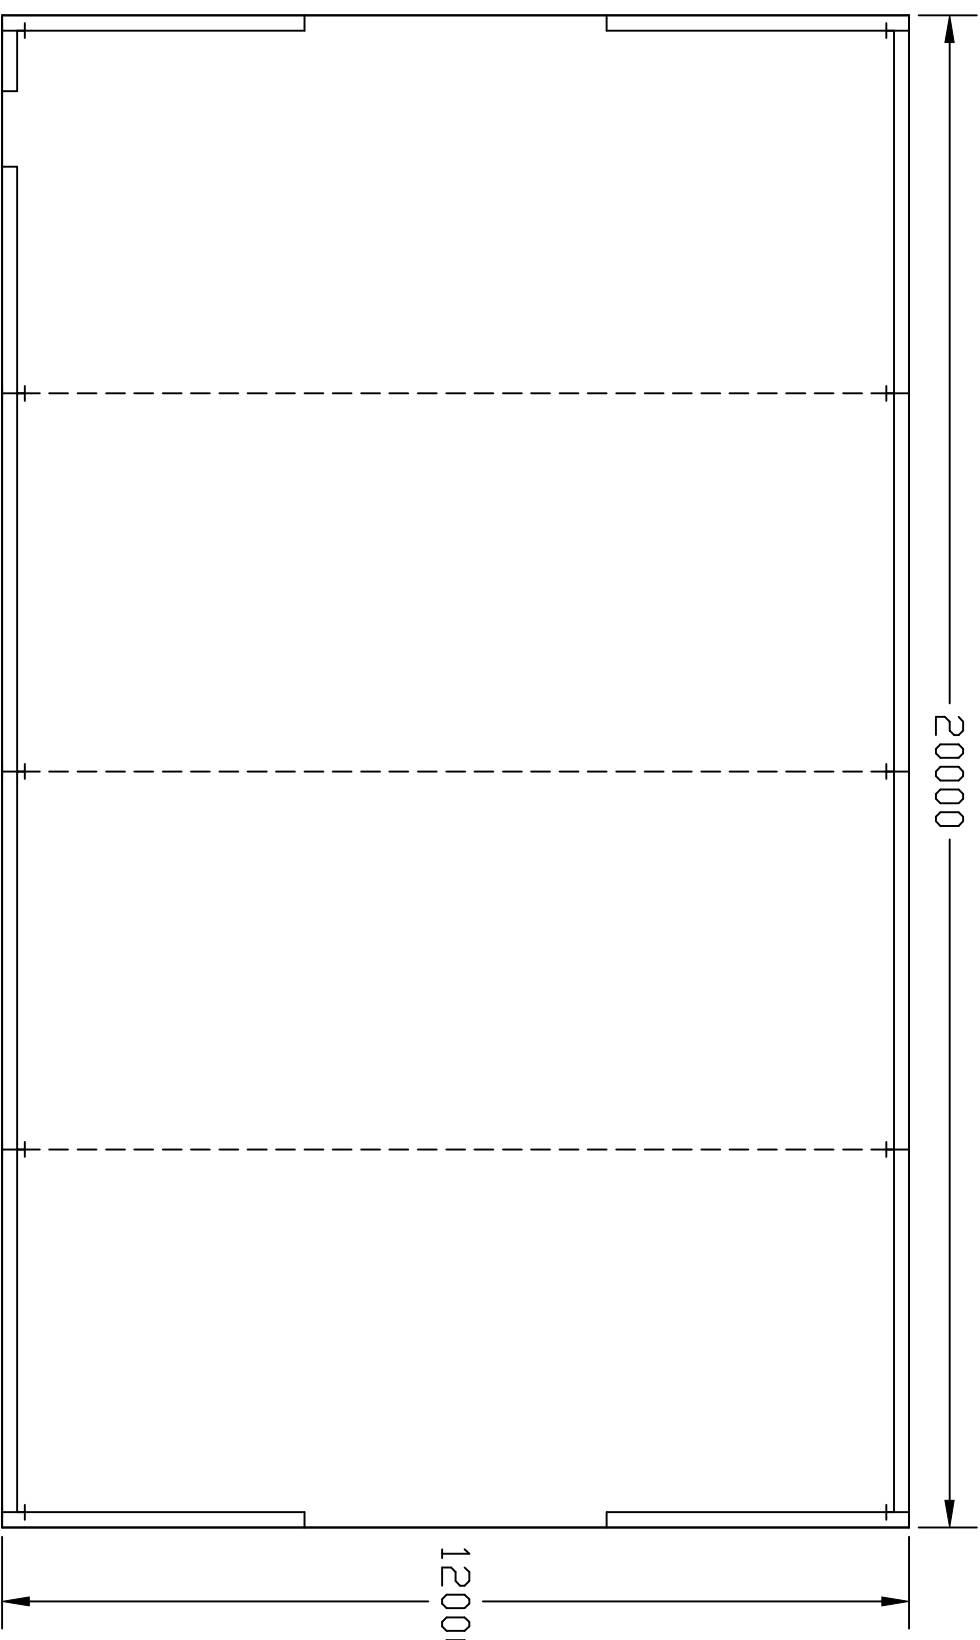

proposed floor plan - scale 1:100

proposed agricultural storage unit
on agricultural land at
Whalley Road
Shuttleworth

scale 1:100 @ A1
0m 10m
linear scale 1:100 @ A1
drawing number JB-31-05-23-A