




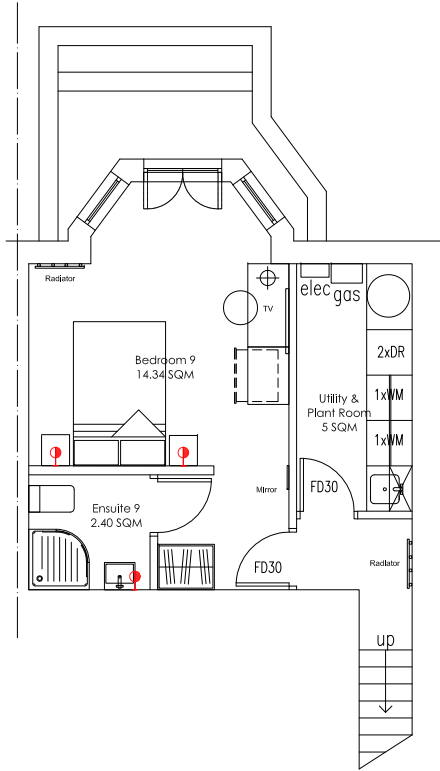


01 BASEMENT
Scale 1:100 @A3

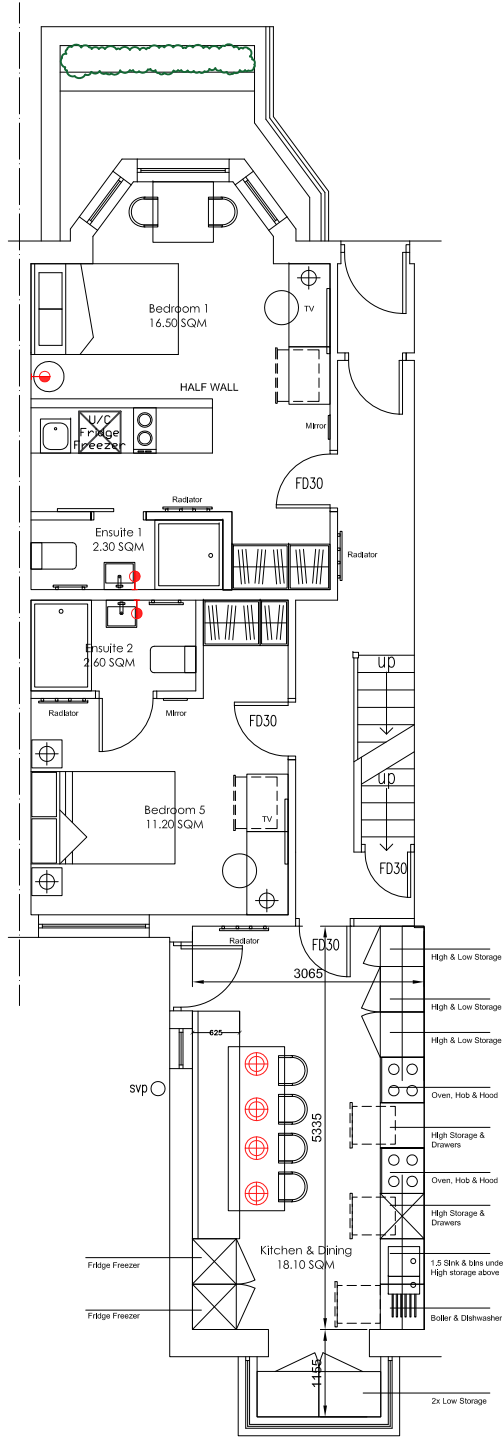

02 GROUND FLOOR
Scale 1:100 @A3

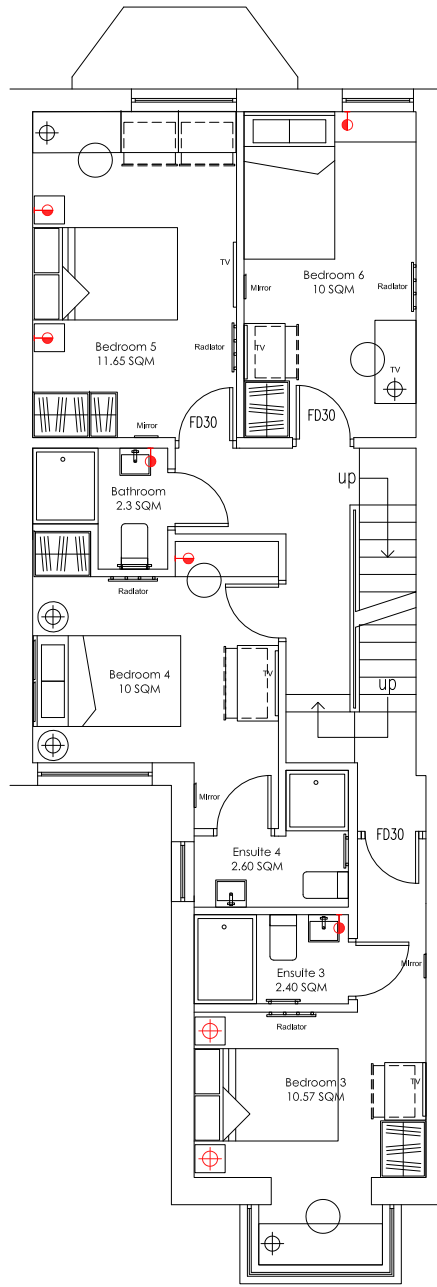

03 1ST FLOOR
Scale 1:100 @A3

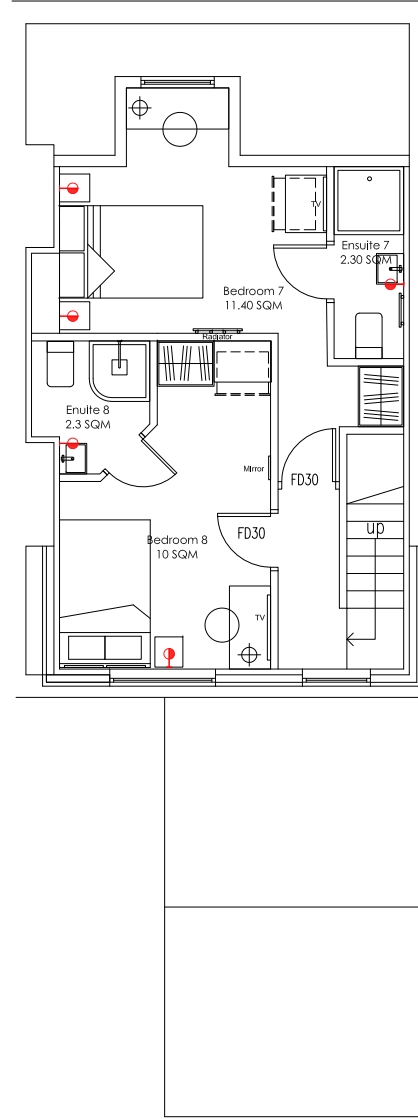

04 Loft
Scale 1:100 @A3

GENERAL NOTES:
1. THIS DRAWING IS FOR INFORMATION ONLY AND IS NOT TO BE USED FOR CONSTRUCTION, MANUFACTURE OR ASSEMBLY.
2. ALL DIMENSIONS AND SPECIFICATIONS SHOWN ARE TO BE CHECKED AND VERIFIED BY MANUFACTURE AND SUPPLIER PRIOR TO ANY WORK.
3. ALL SETTING-OUT DIMENSIONS ARE TO BE CHECKED AND VERIFIED BY MANUFACTURER AND SUPPLIERS PRIOR TO ANY WORK.
4. THE INFORMATION ON THIS DRAWING IS THE EXCLUSIVE PROPERTY. ANY ATTEMPT TO COPY OR REPRODUCE THE INFORMATION SHOWN IS STRICTLY PROHIBITED AND WILL RESULT IN LEGAL PROCEEDINGS AGAINST THE OFFENDING PARTY. THIS DOCUMENT AND ITS DESIGN CONTENT IS COPYRIGHT.
5. THIS DOCUMENT AND ITS DESIGN CONTENT SHALL BE READ IN CONJUNCTION WITH ALL OTHER ASSOCIATED PROJECT INFORMATION INCLUDING MODELS, SPECIFICATIONS, SCHEDULES AND RELATED CONSULTANT DOCUMENTS.
6. DO NOT SCALE FROM DOCUMENTS. ALL DIMENSIONS TO BE CHECKED ON SITE. IMMEDIATELY REPORT ANY DISCREPANCIES, ERRORS OR OMISSIONS ON THIS DOCUMENT TO THE ORIGINATOR.
7. IF IN DOUBT, ASK.

A	202310121	Bedroom 7 & 8 layout adjustment
ISSUE	DATE	CHANGE

DWG CATEGORY		
Floor Plan Layouts		
DWG TITLE		
Basement, GF, 1st FL & Loft		
SCALE	DRAWING NUMBER	PAPER SIZE
1:100	MD-100133-PL-00A	A3