


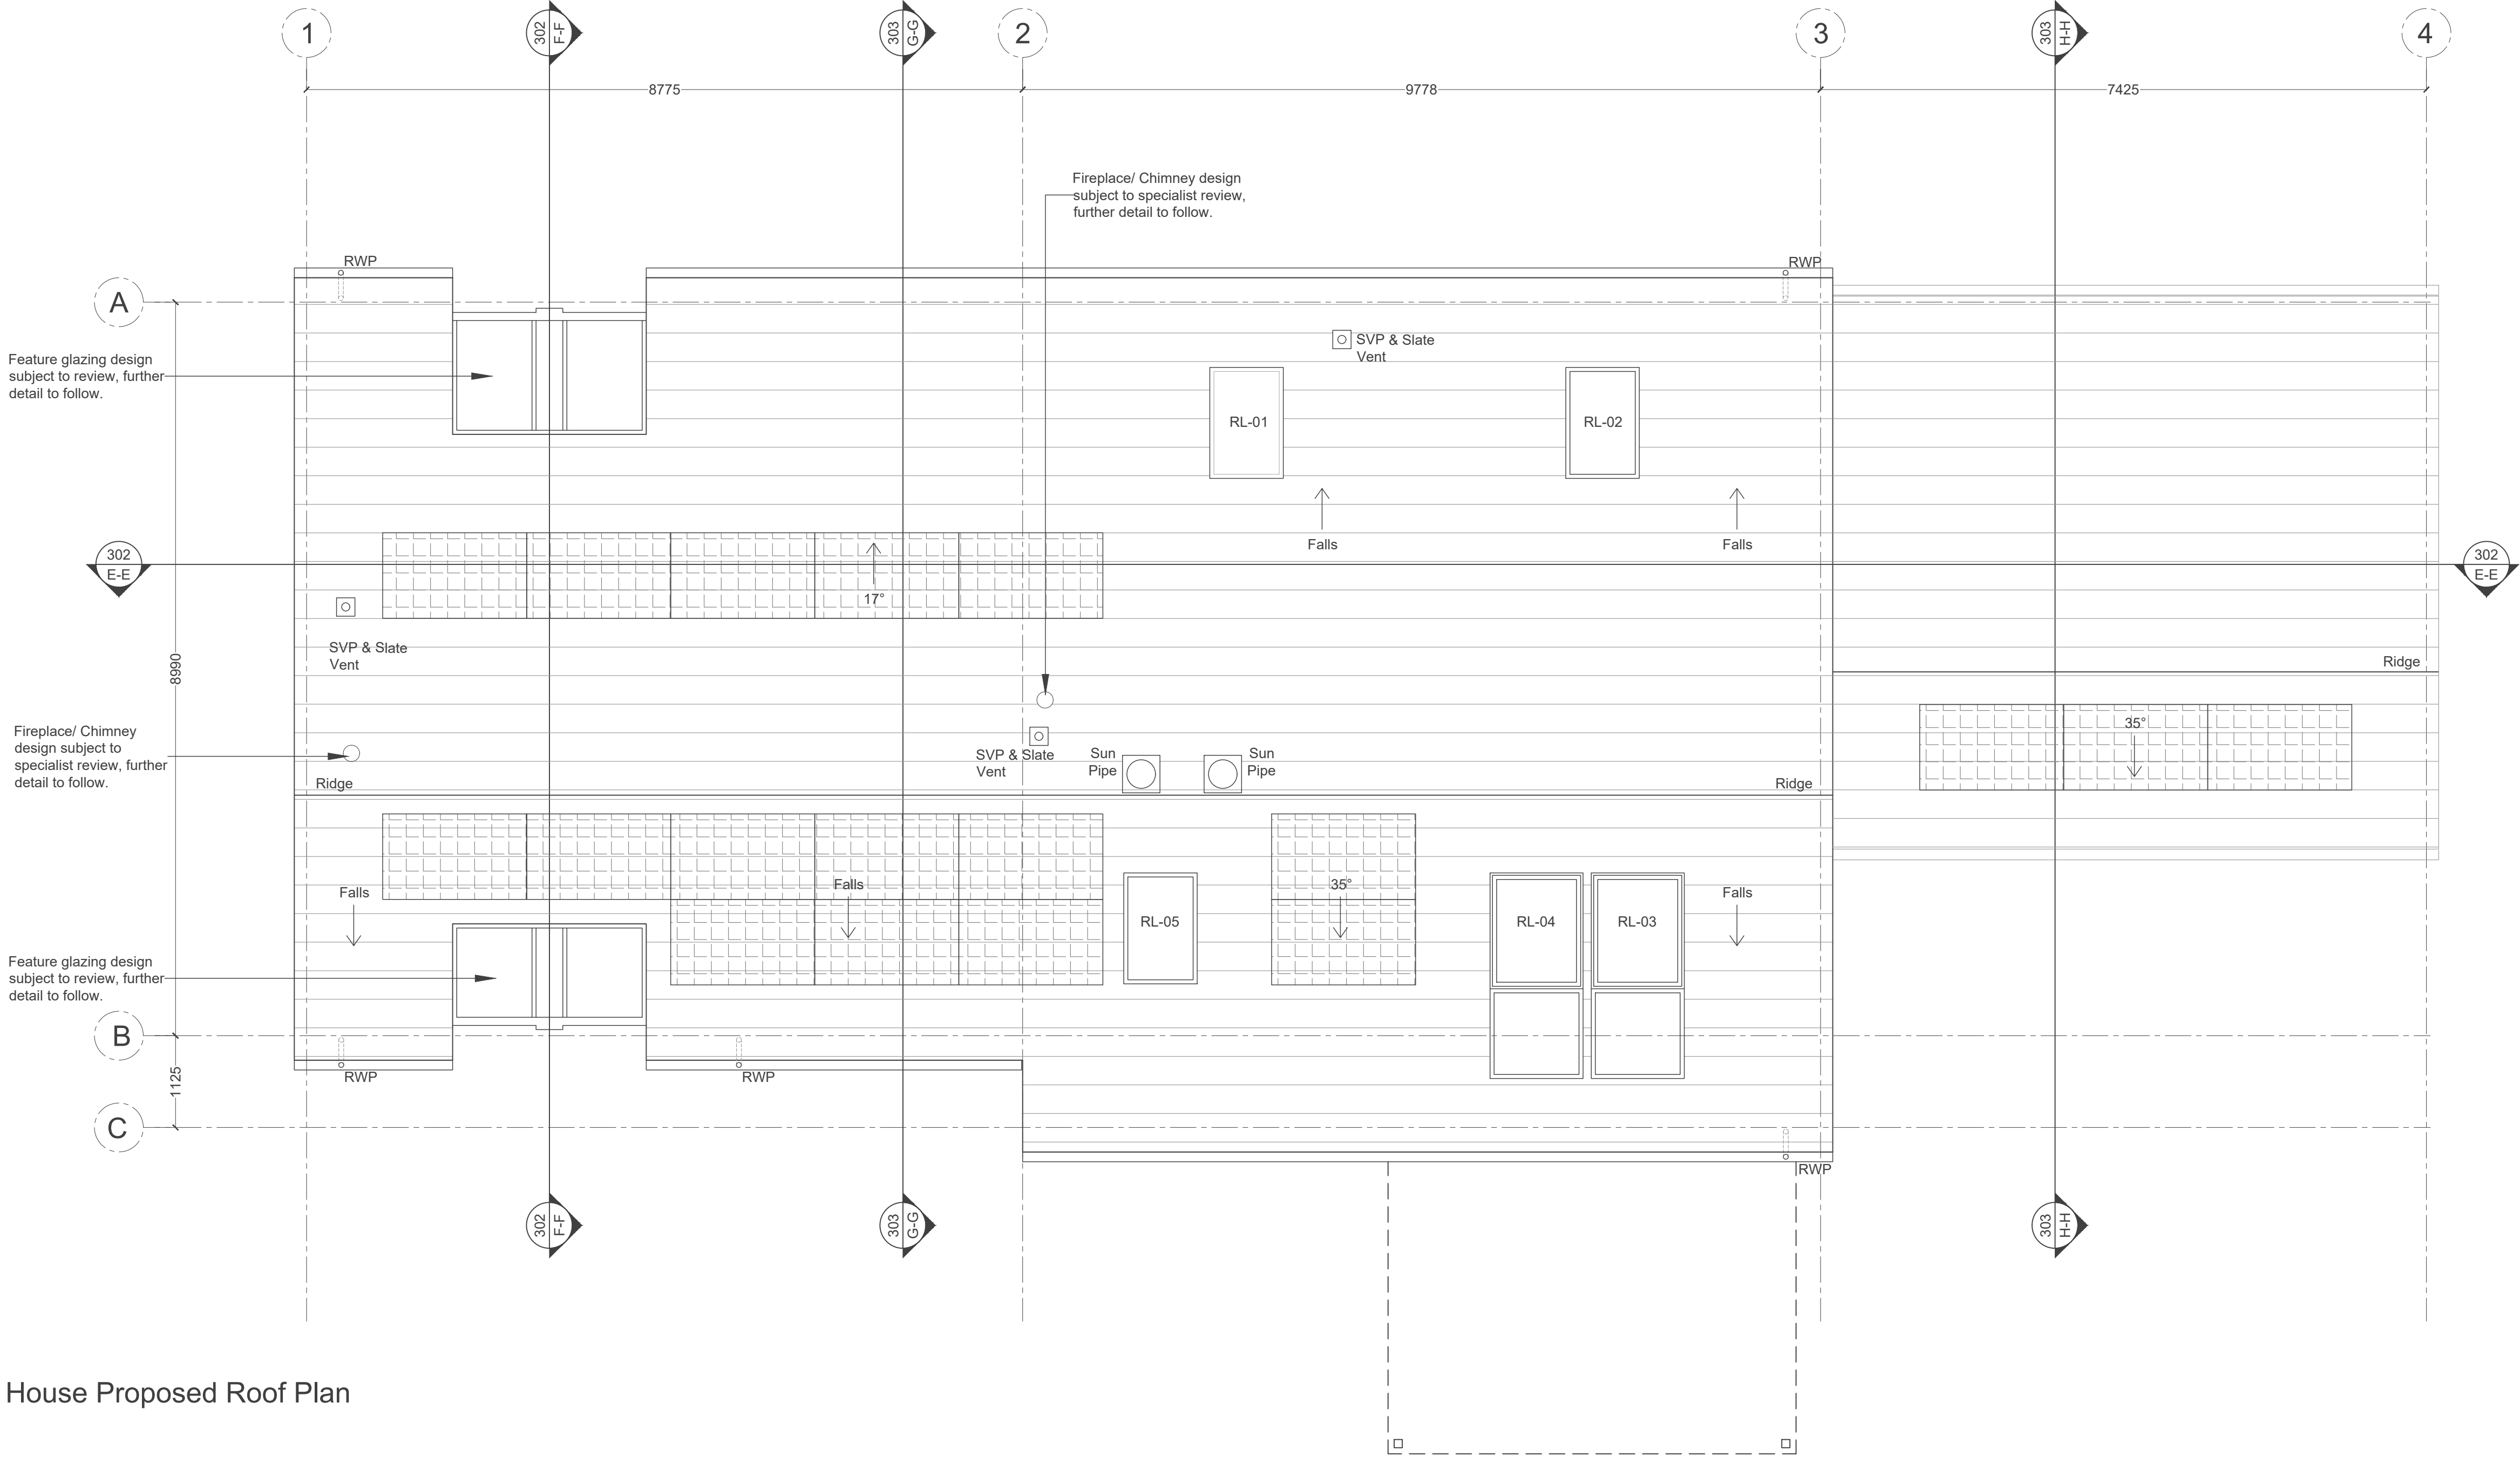

Detached House Proposed Roof Plan
Scale 1:50

H	Planning Issue	16.06.22	RT
G	Indicative PV panel positions indicated for sub-consultant comments	16.06.22	RT
F	Construction Drawing Issue	19.05.22	RT
E	Contract Drawing Issue	18.05.22	RT
D	Amends to kitchen chimney / flue position	08.04.22	RT
C	Planning Issue	25.03.22	RT
B	Sloping windows updated	20.04.21	NM
A	Minor drawing/annotation revisions issued for Tender	09.04.21	NM
Rev	Description	Date	By

jda architects

info@jda-architects.com
www.jda-architects.com

manchester: 0161 336 5011
liverpool: 0151 665 0112

jda

architects

Client:

Excelsior Properties

Project:

Bast House Farm, Bury

Project Status:

C - Construction

Scale:

1:50

© original size

Date:

24.03.2021

Drawn by:

NM

Checked By:

RB

Project Number

1119

Drawing Number

A

DR

222

Description

Detached House Proposed Roof Plan

Rev

H

Scale 1:50