



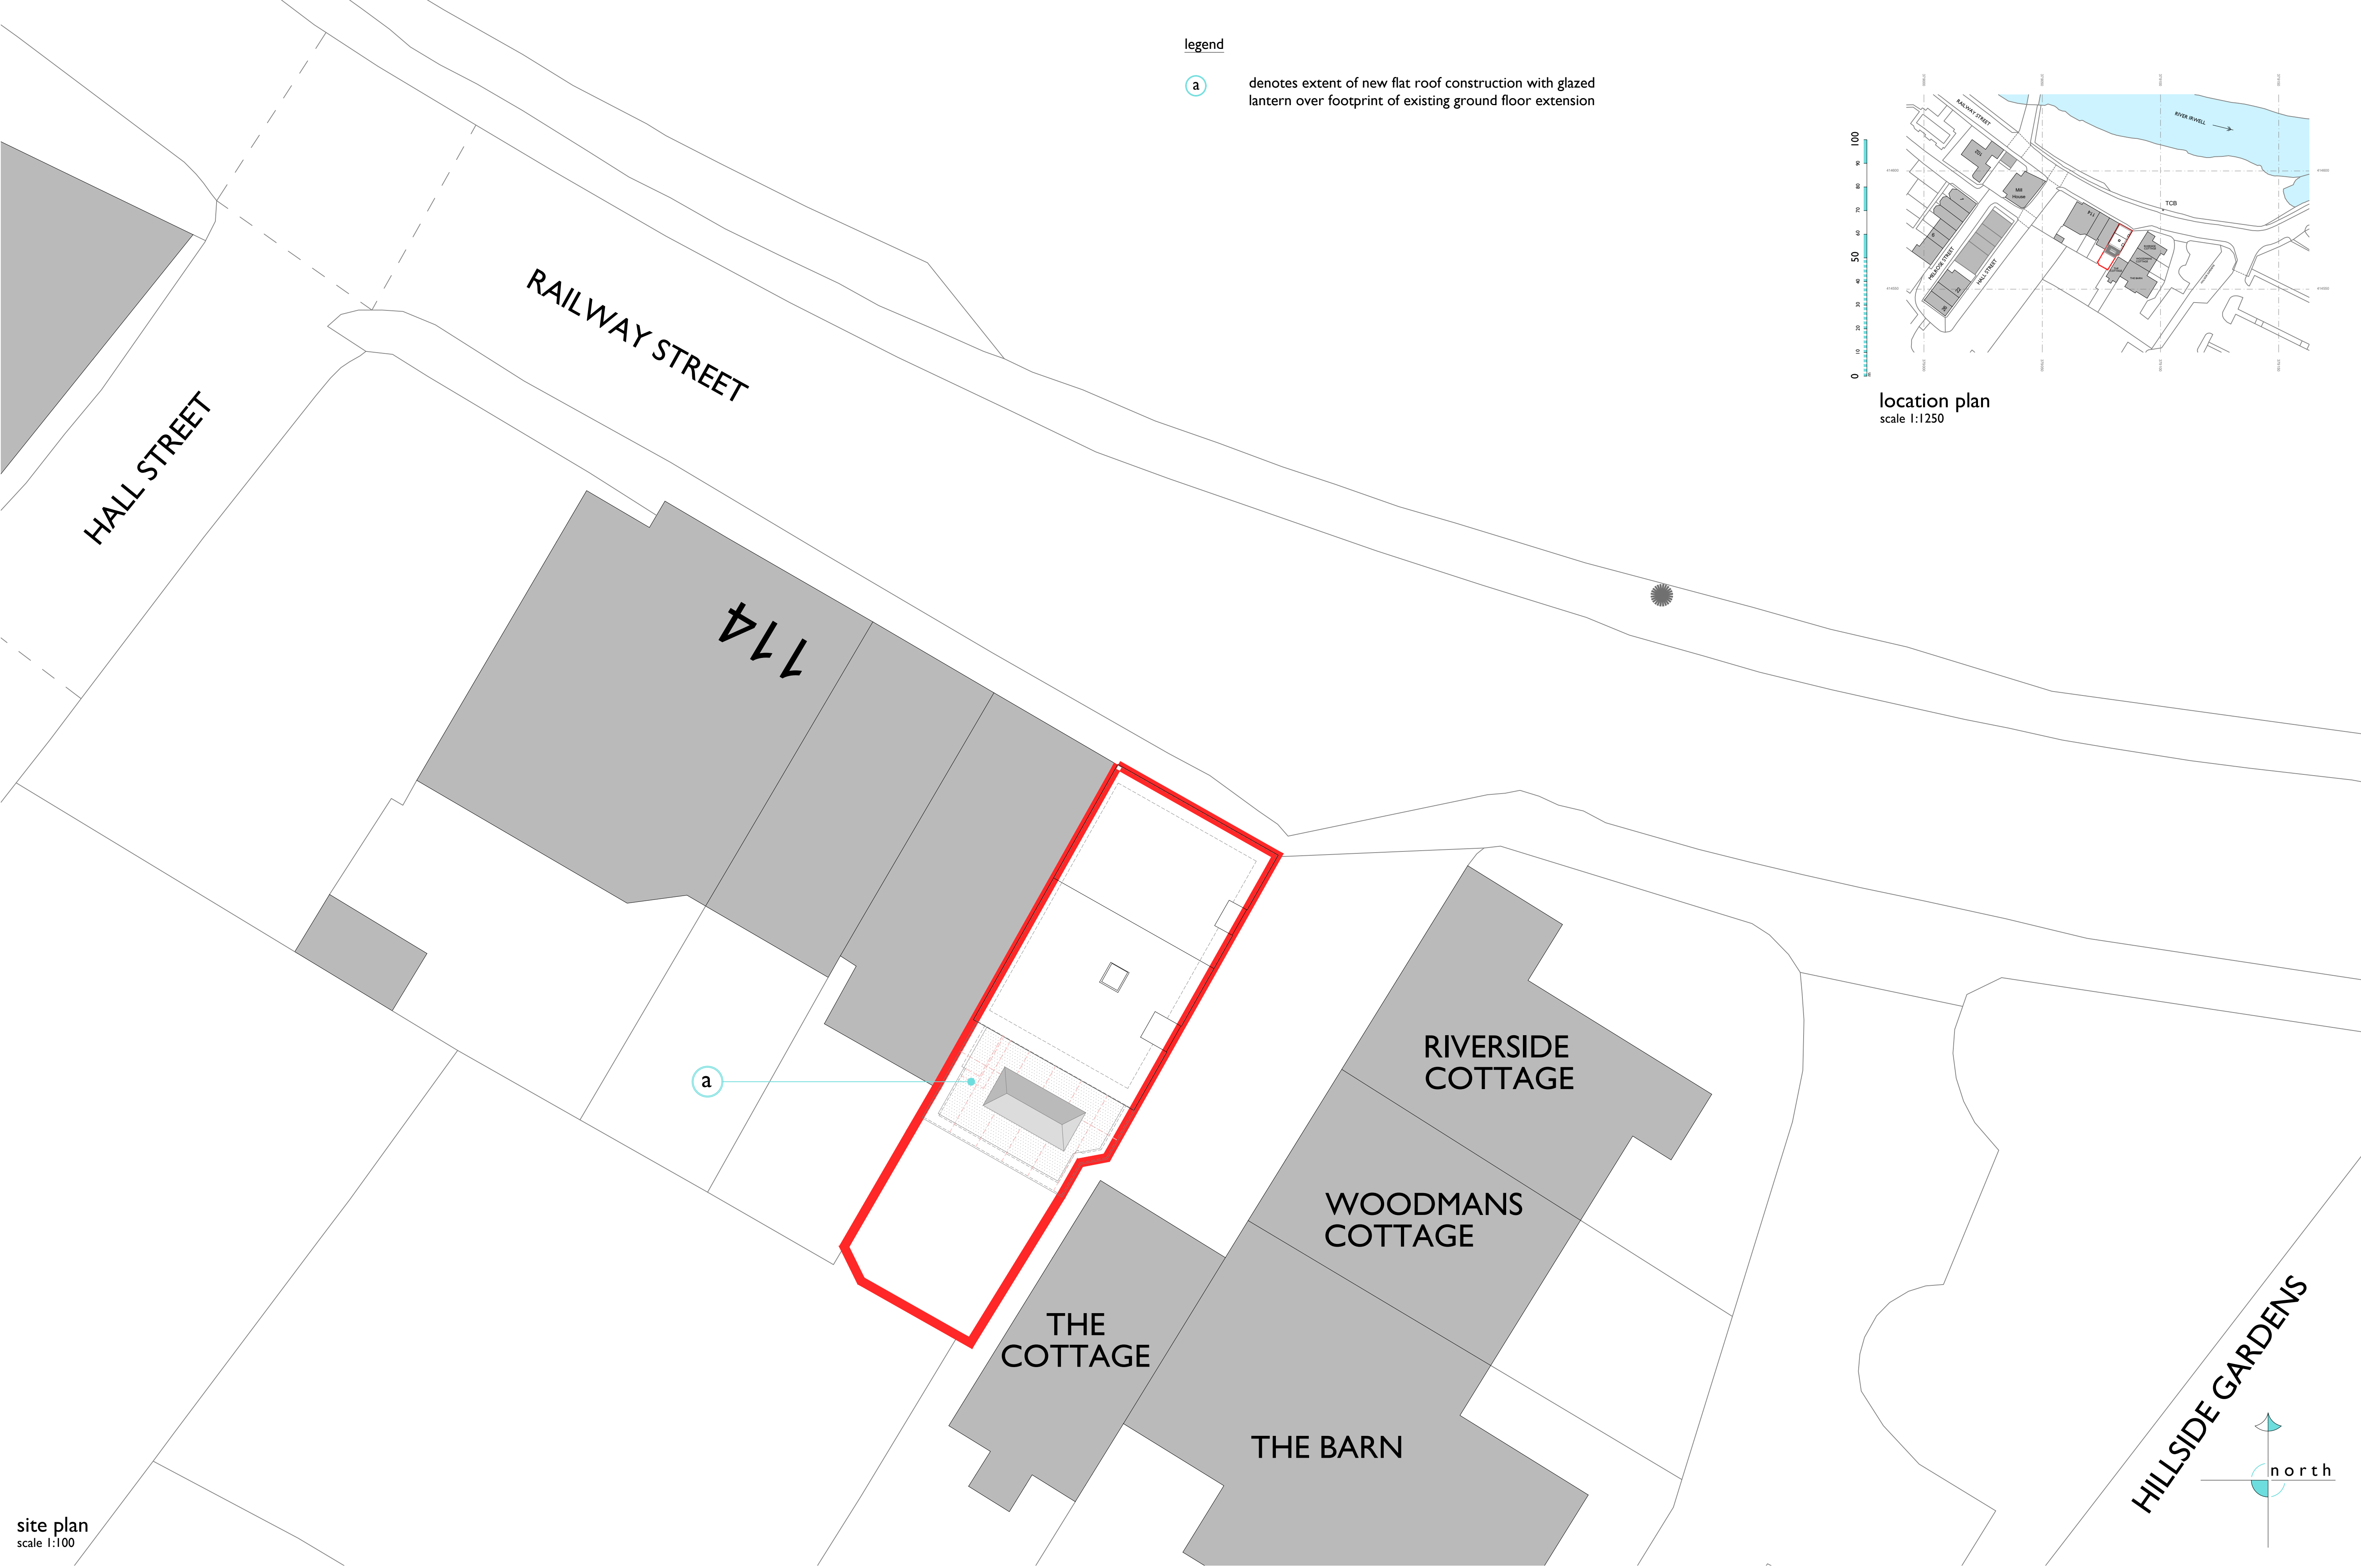

legend

a denotes extent of new flat roof construction with glazed lantern over footprint of existing ground floor extension

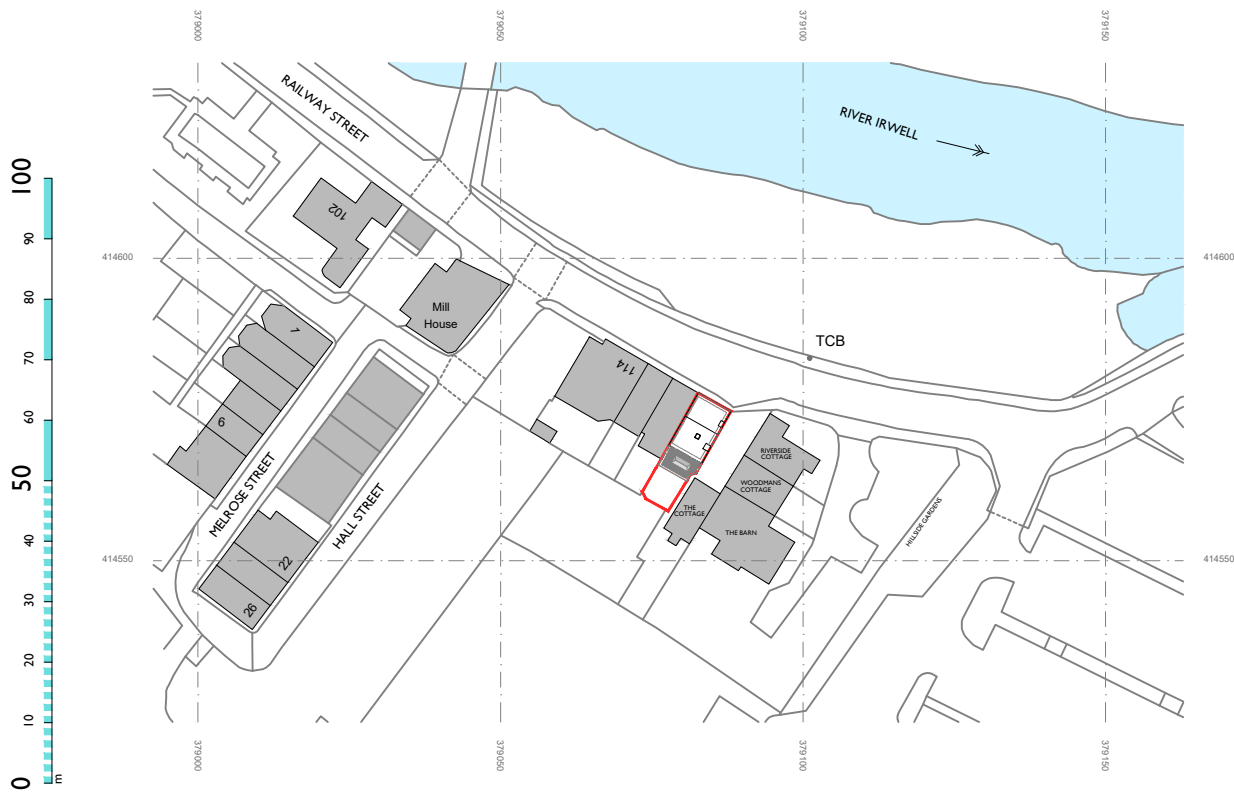

location plan
scale 1:1250

site plan
scale 1:100