




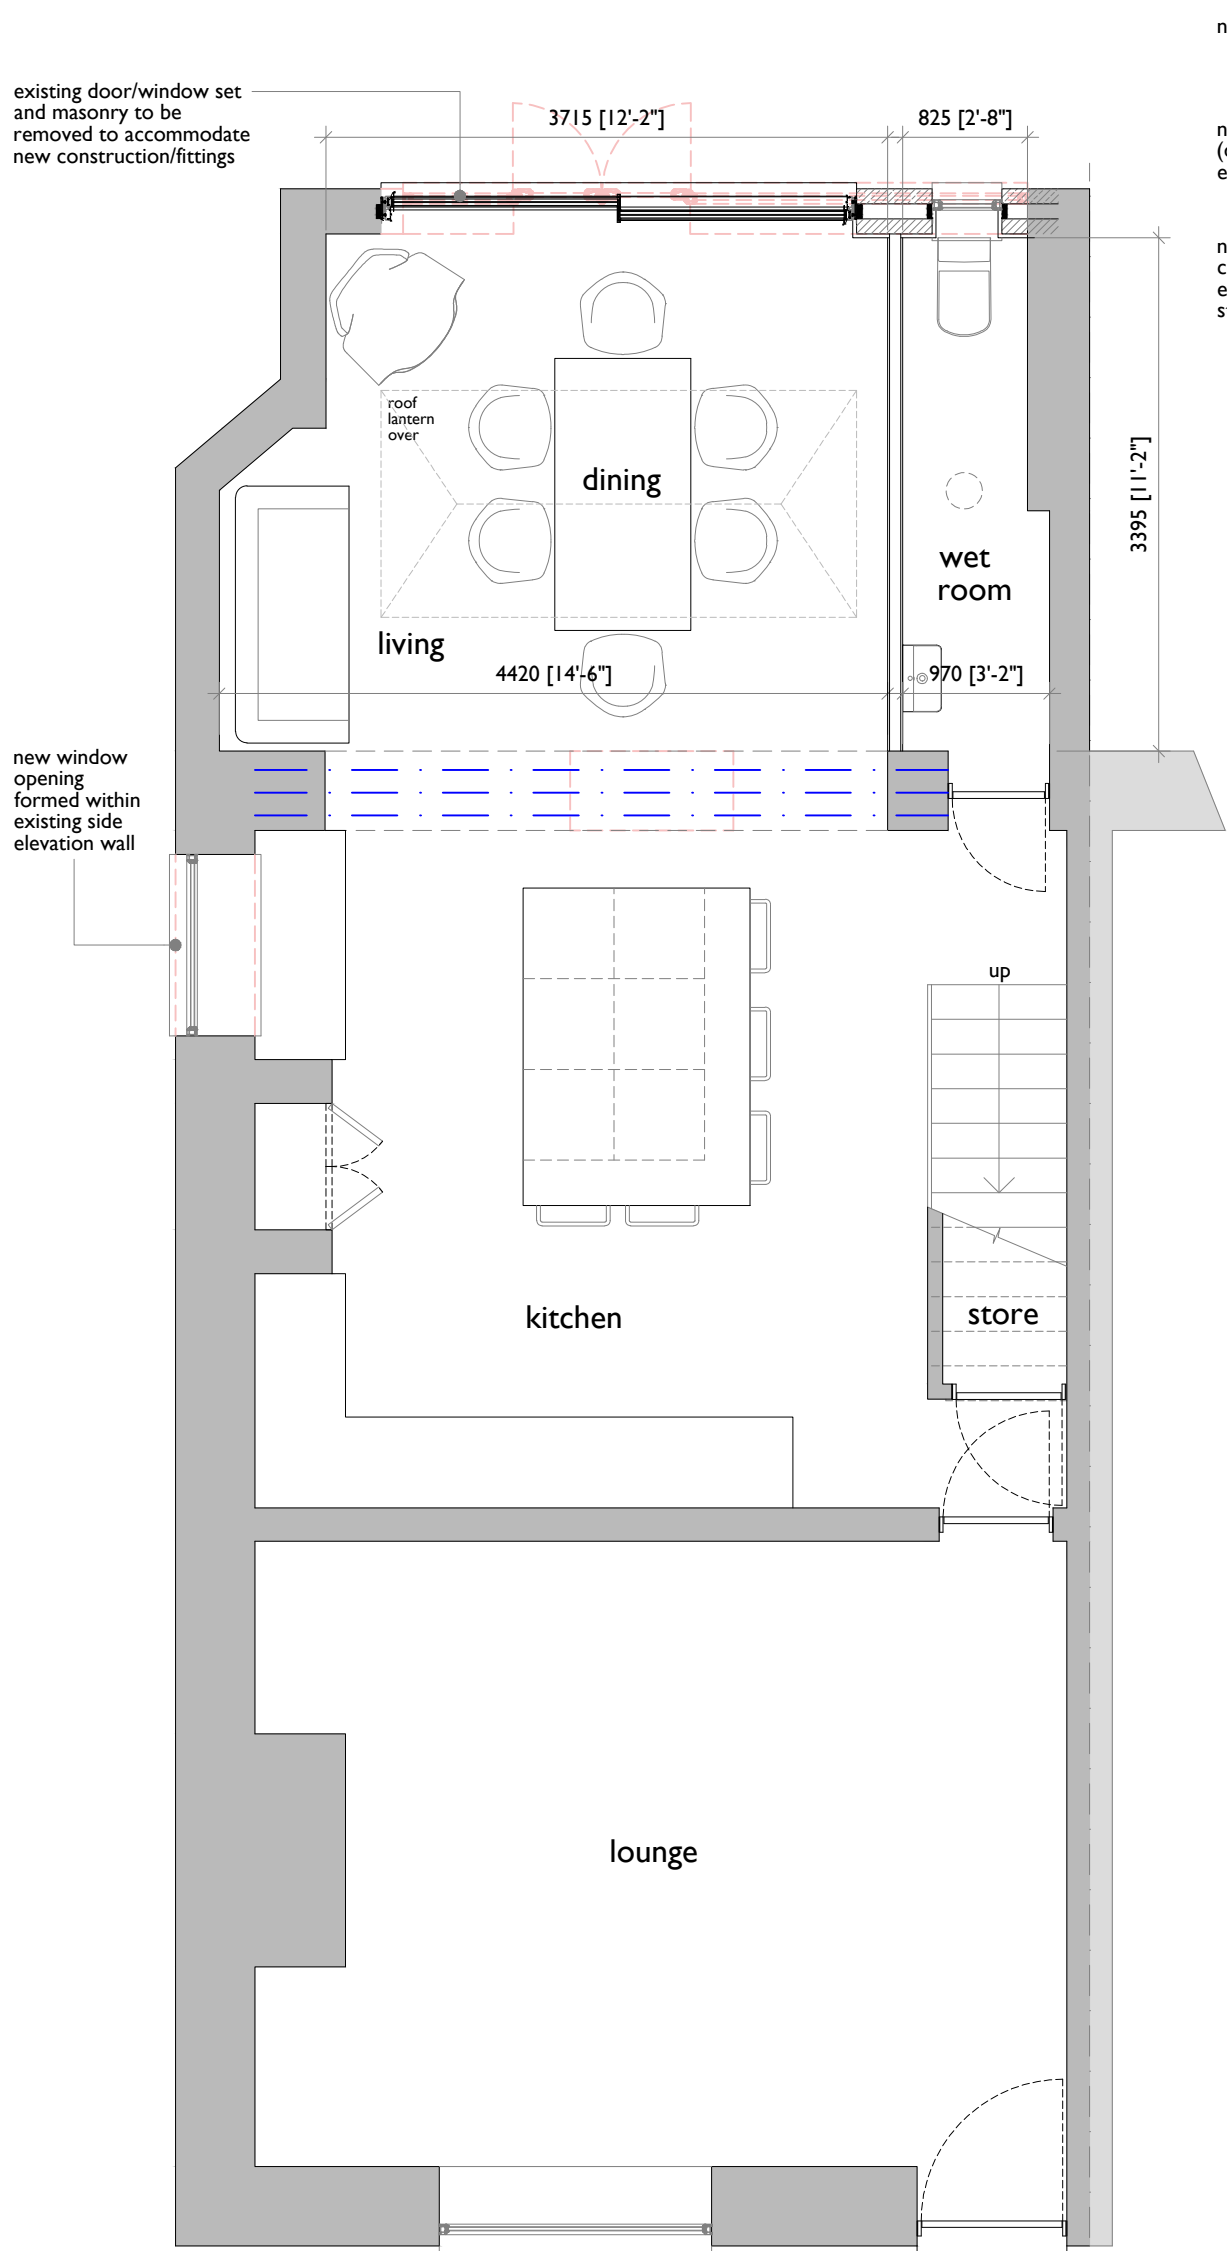


ground floor

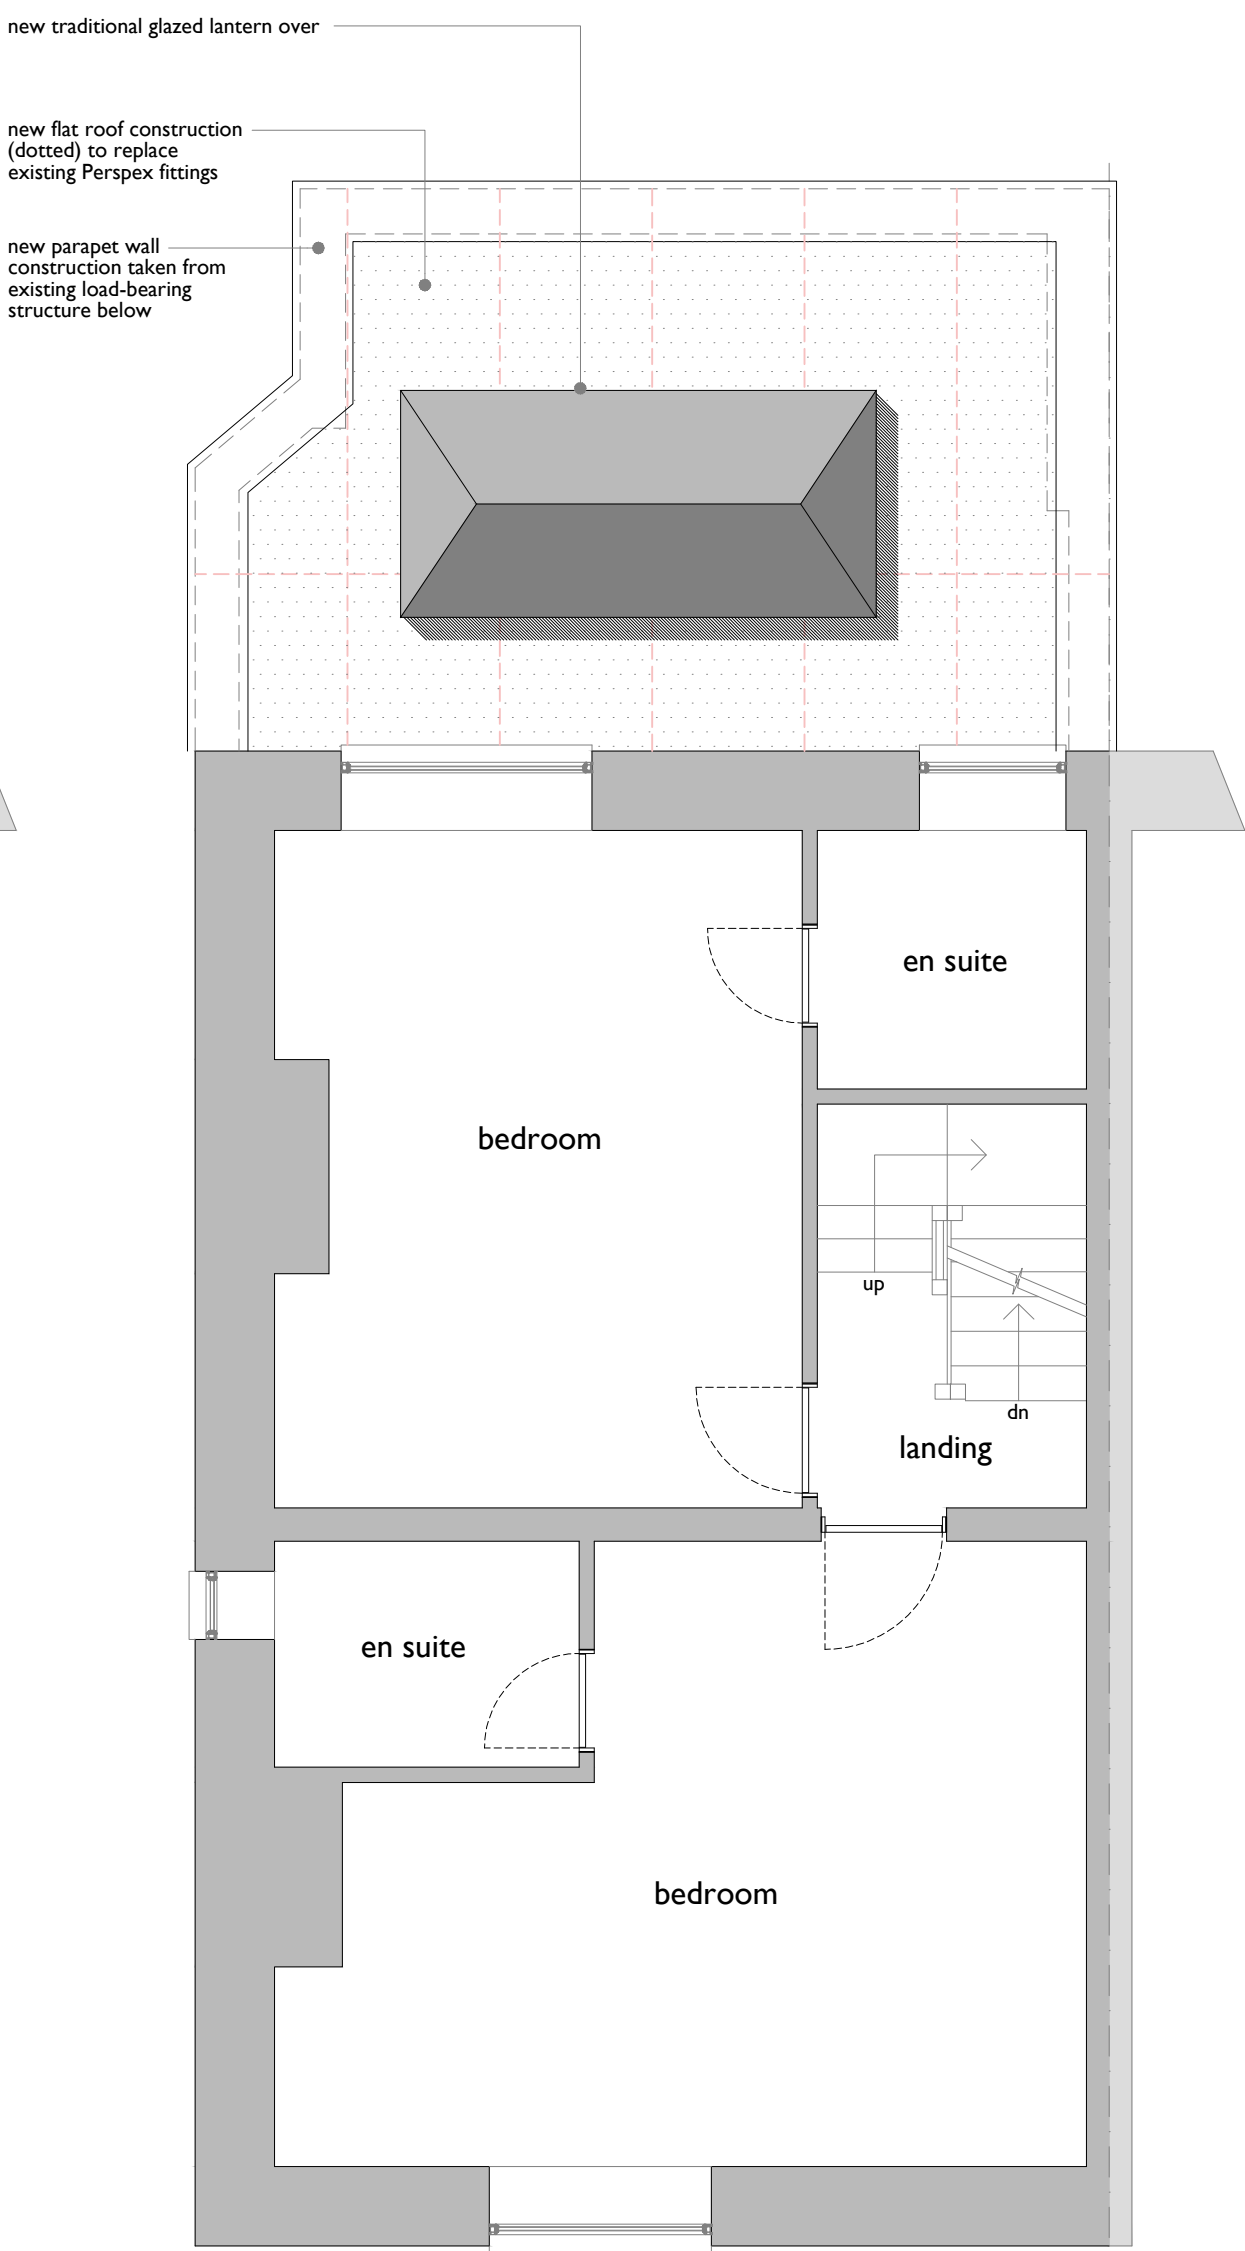

first floor

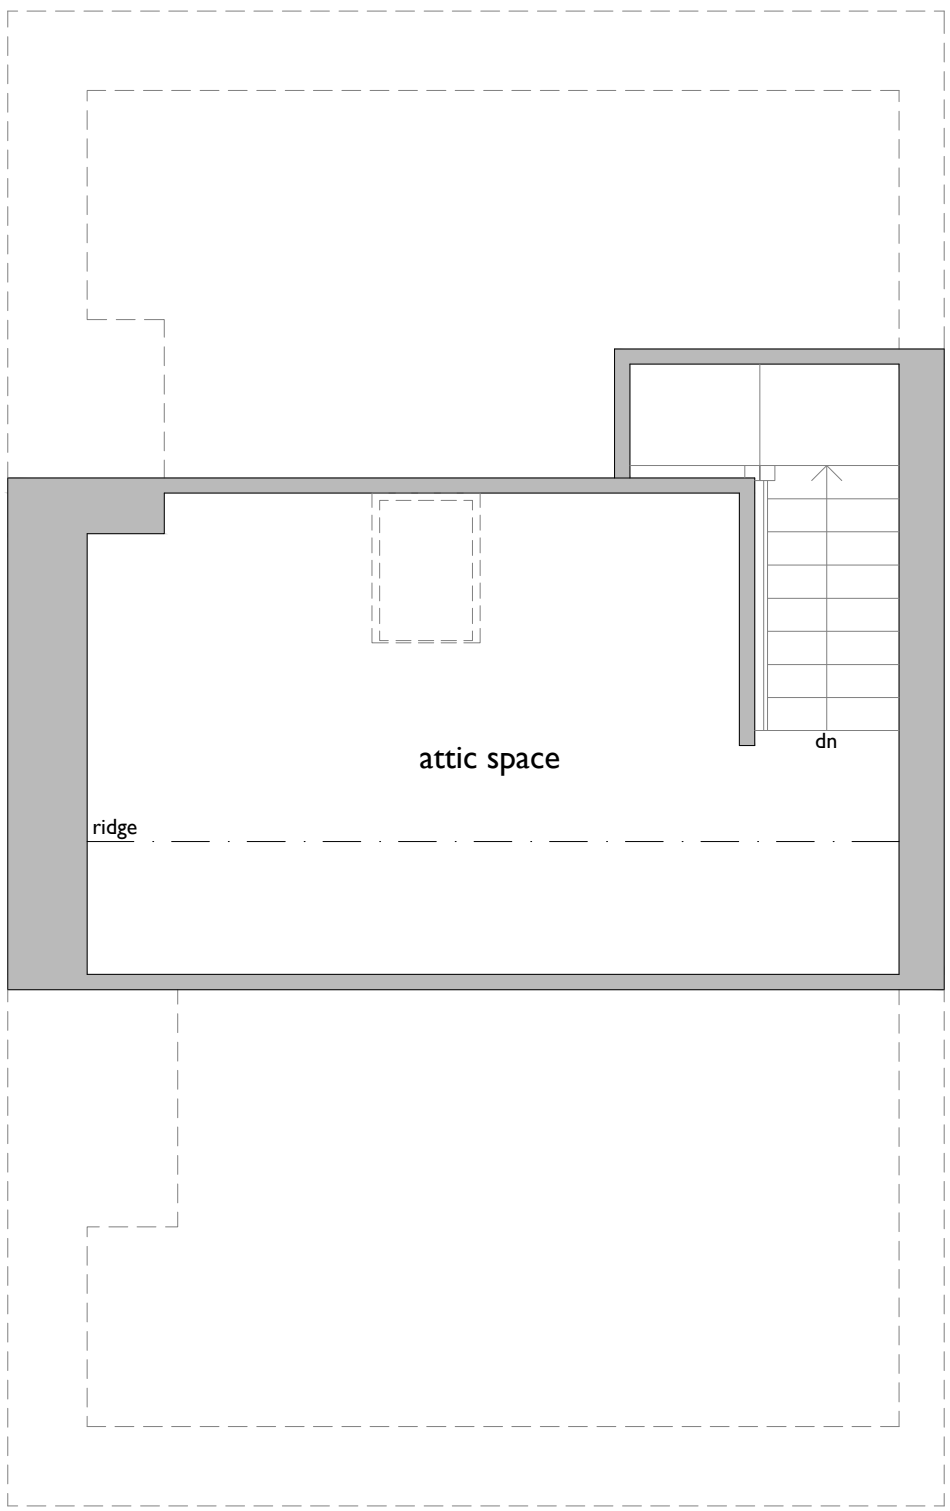

loft level

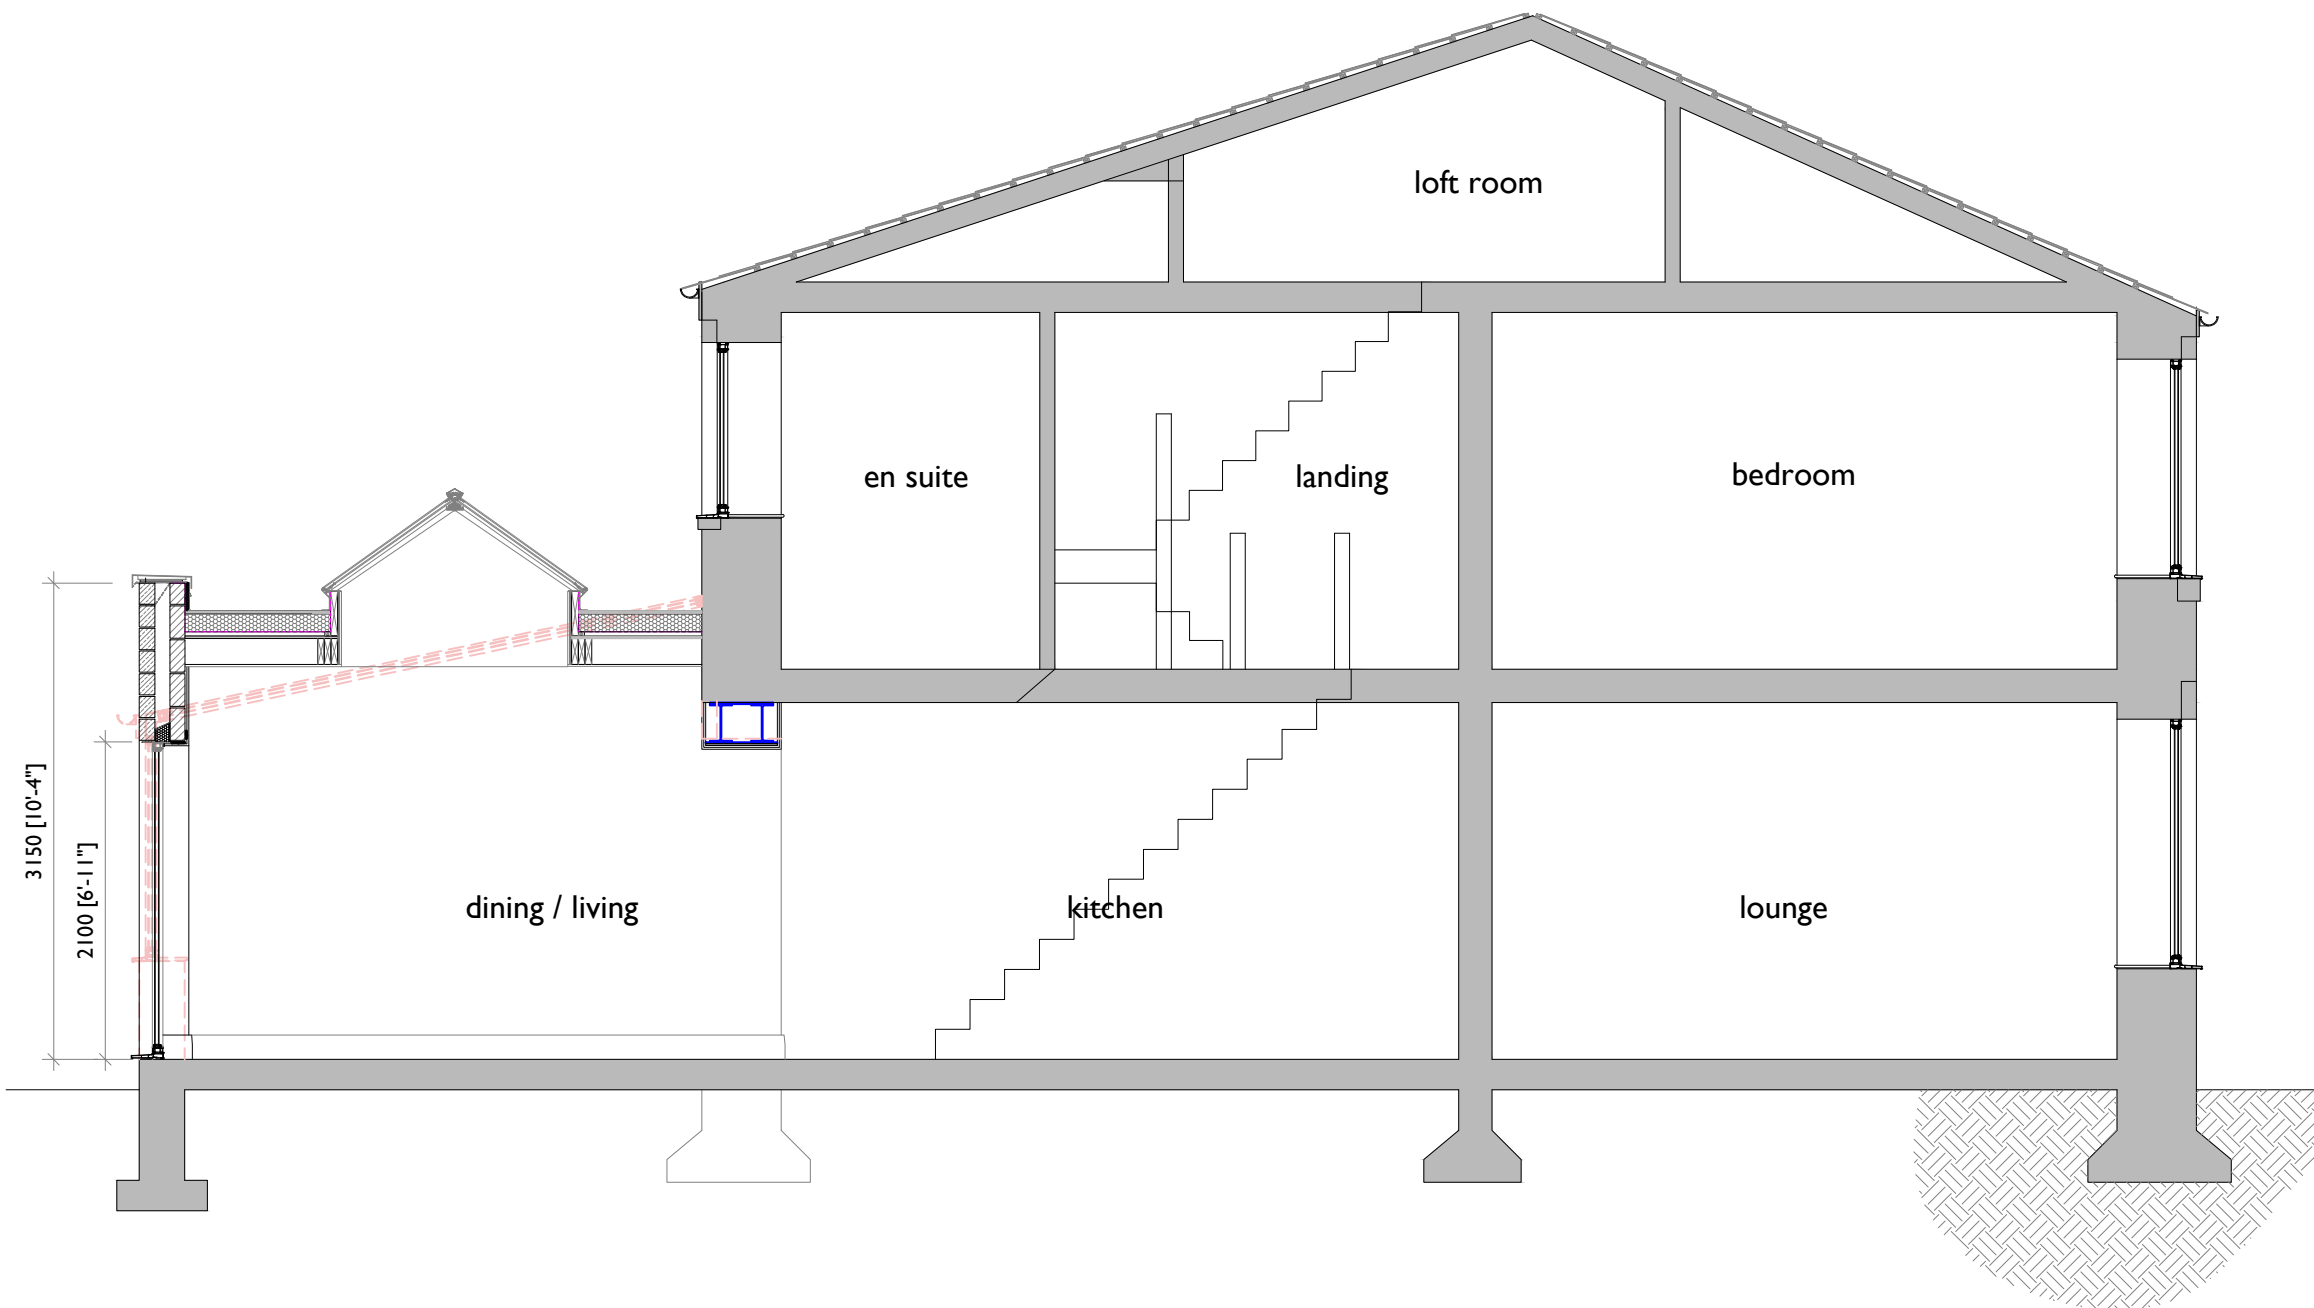


- notes:
- red dashed lines indicate extent of existing construction to be removed
 - shaded areas indicate extent of existing construction to be retained


materials schedule	
walls	reconstituted stone facade to match existing type and colour to ground floor elements
flat roof	single ply membrane or rubber finish with dark grey finish
rainwater goods	uPVC fittings in colour: black
doors	aluminium framed fitting in colour: anthracite grey
windows	new rear - uPVC framed double glazed fitting in colour: anthracite grey new side - uPVC framed double glazed fitting in colour: white existing - frames to be sprayed in colour: anthracite grey



front elevation

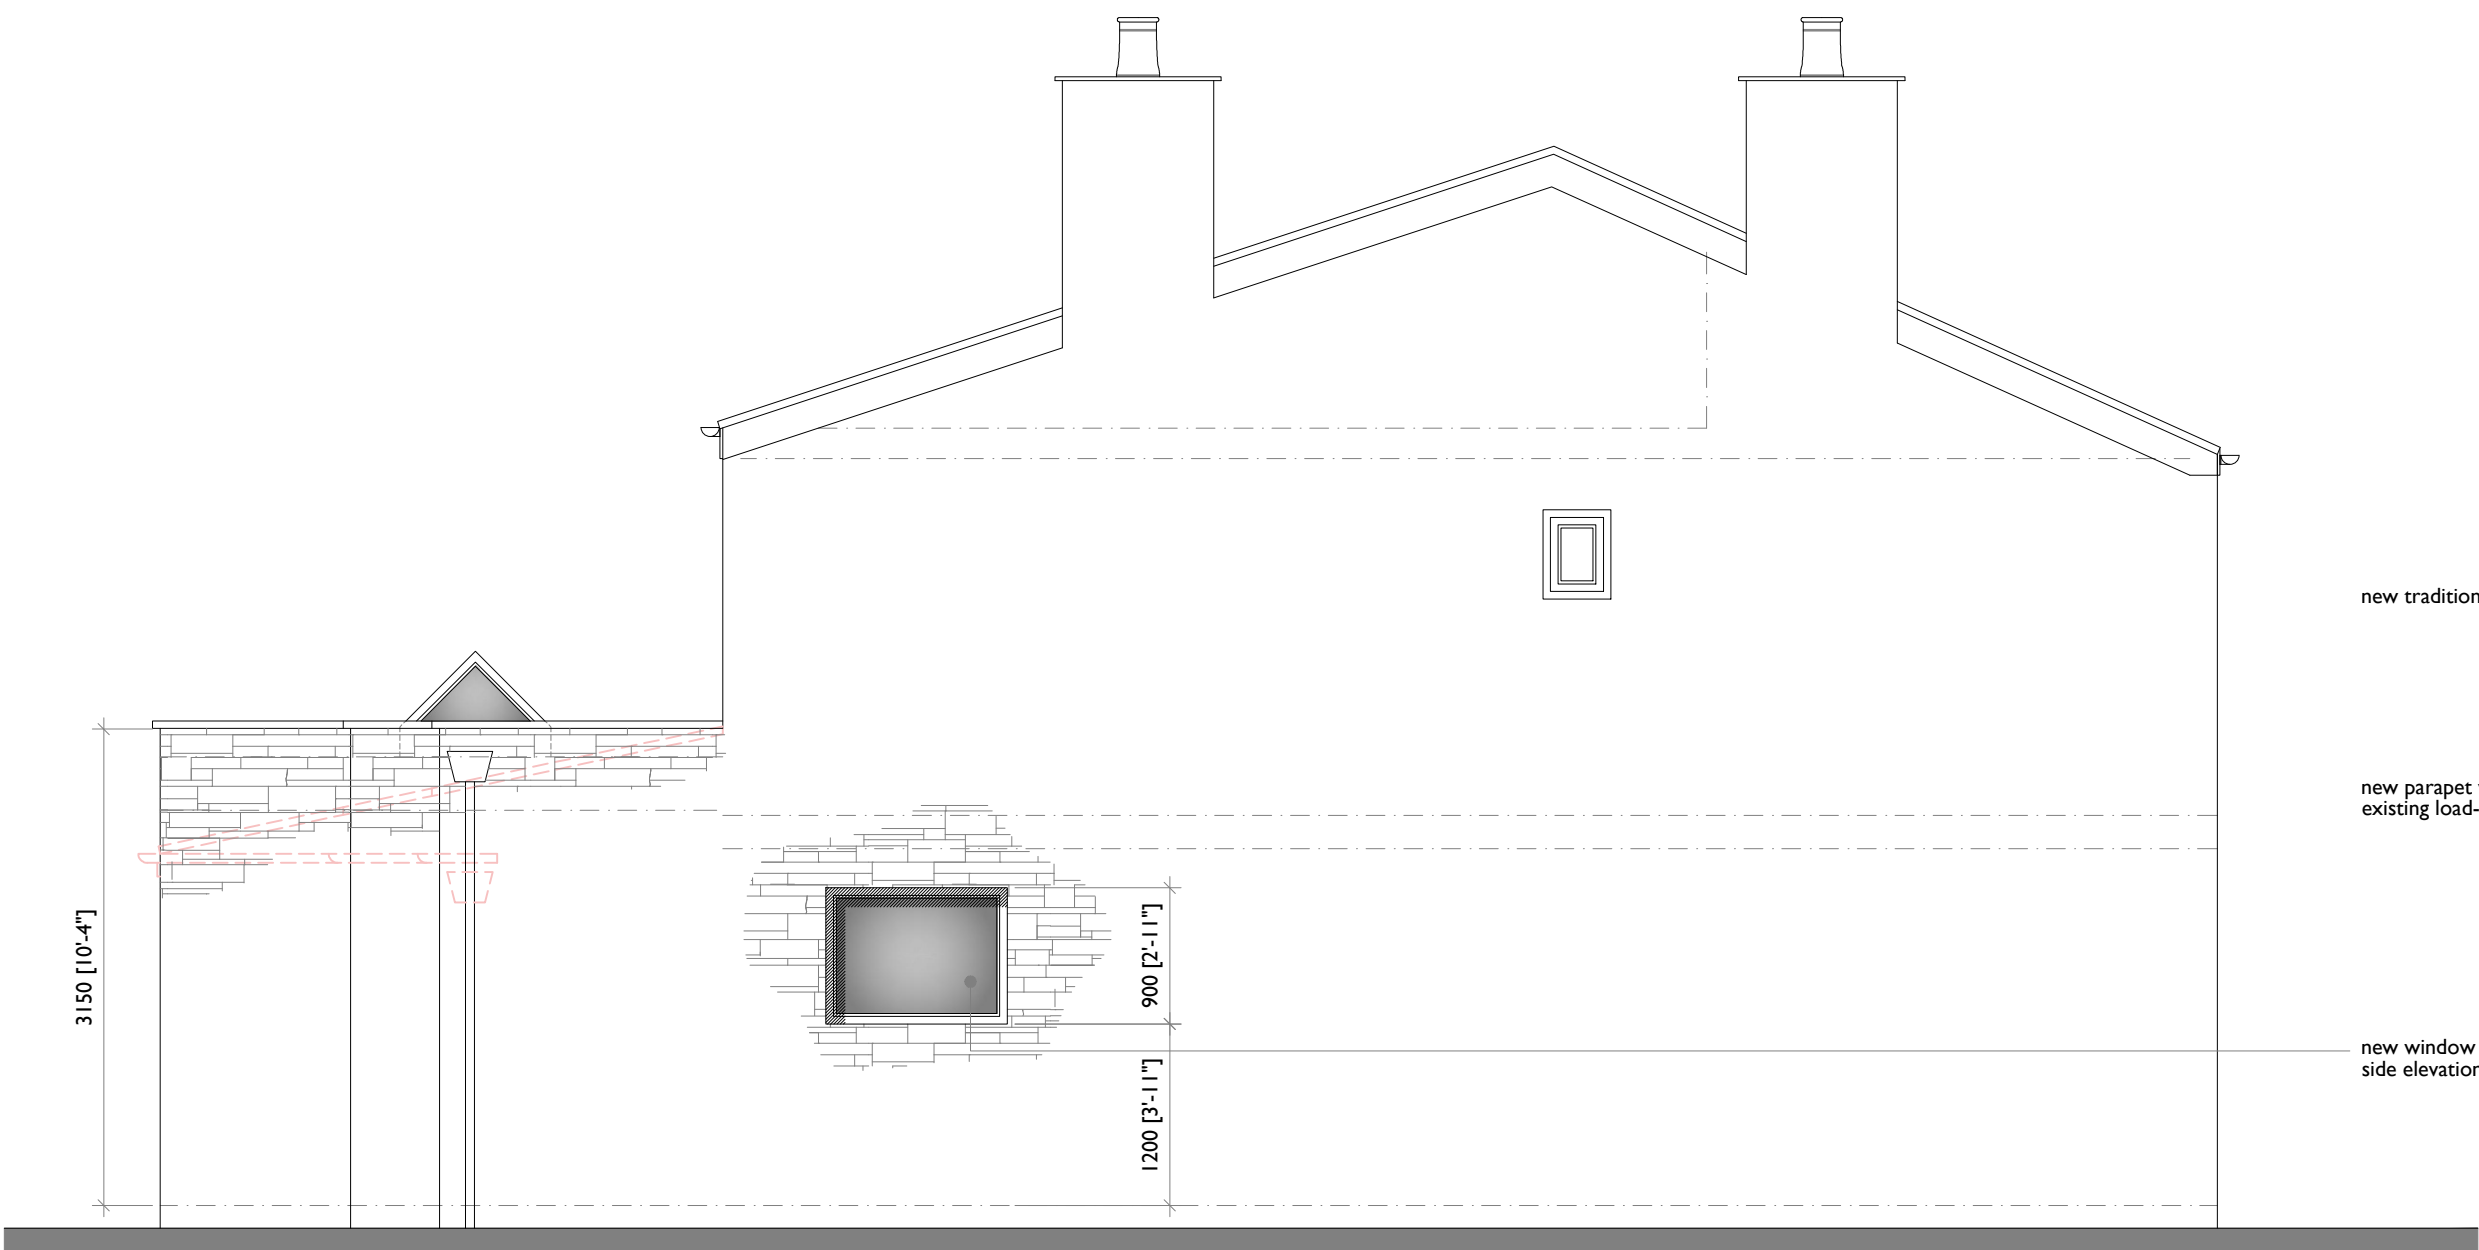

side elevation

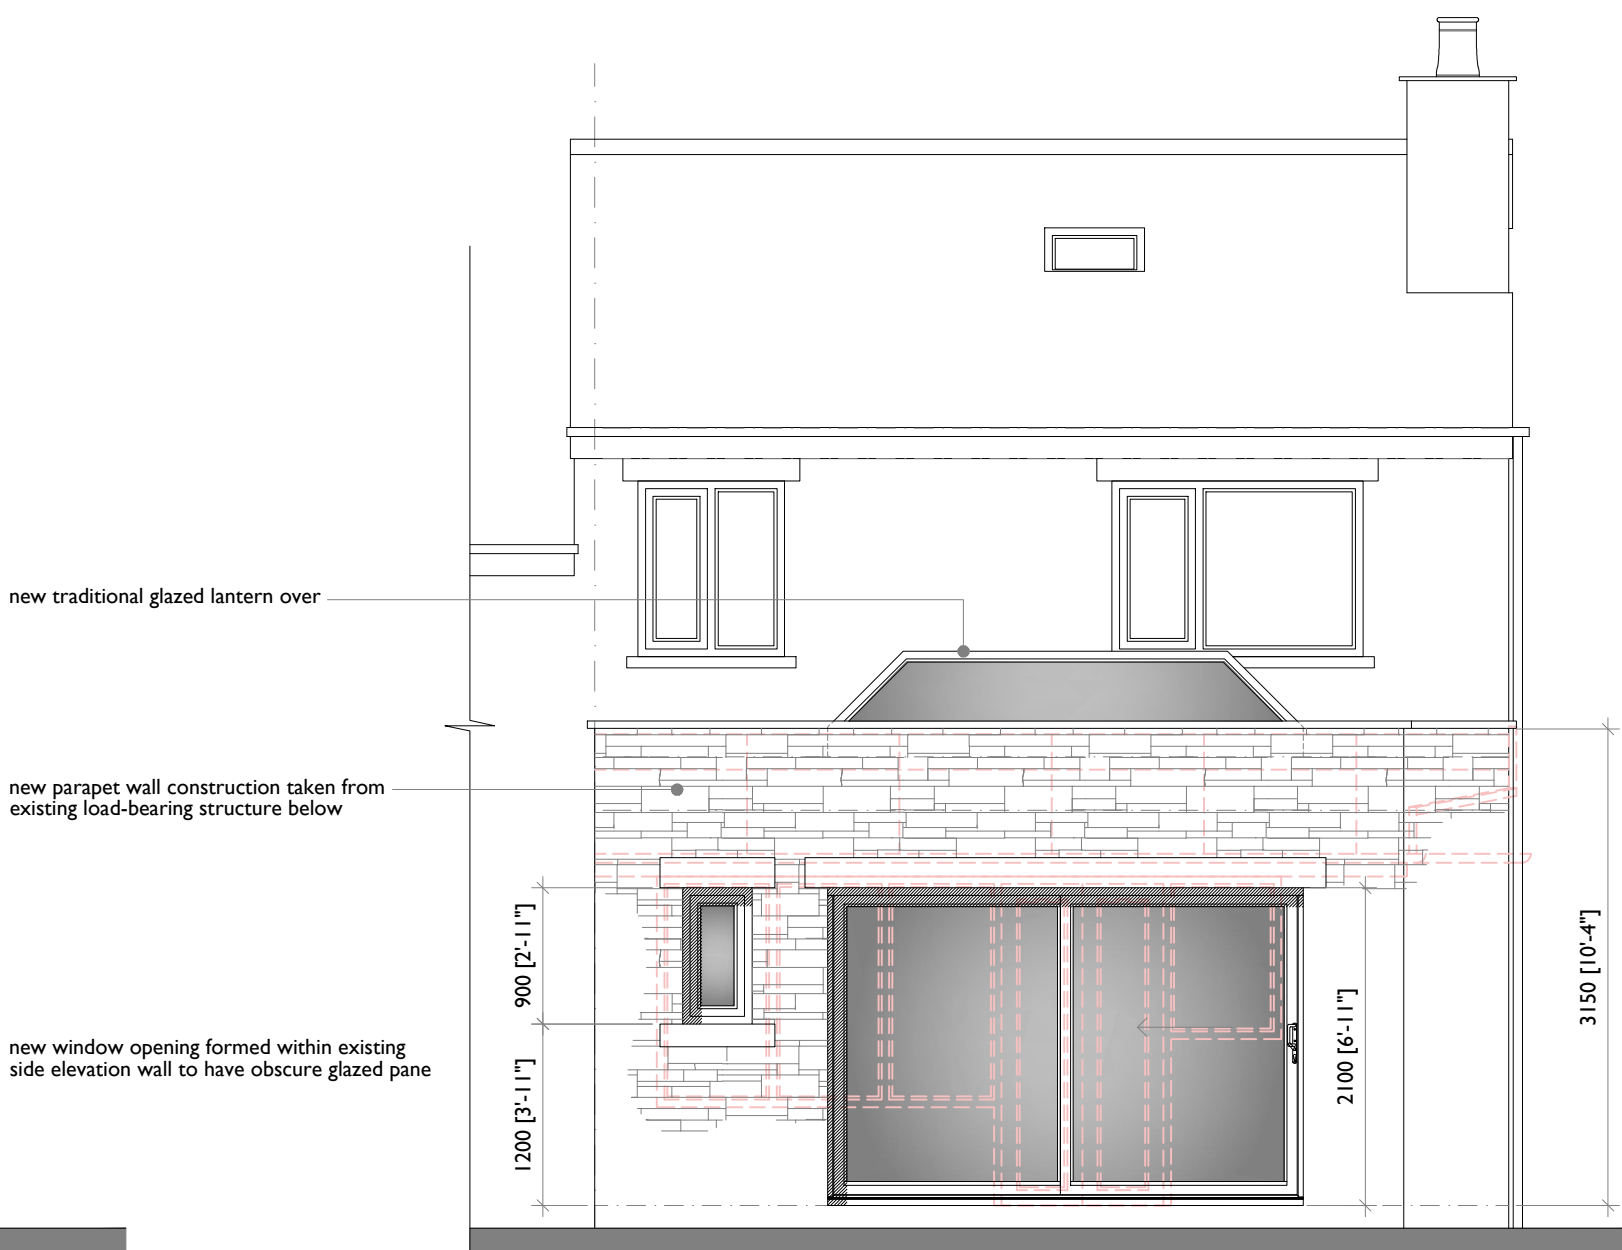

rear elevation

	e: james@skyarchitecture.co.uk	Client	Mrs. Lucy Cronin	Drawing Title	Proposed Plans and Elevations	Job Number	22034	Date	January 2023	Paper Size	A1	Revision	-
	t: 07743644720	Site Address	Linden Cottage, 120 Railway Street, Summerseat, BL9 5QD			Drawing Number	1010	Stage	Planning	Scale	1:50		
	w: www.skyarchitecture.co.uk												