




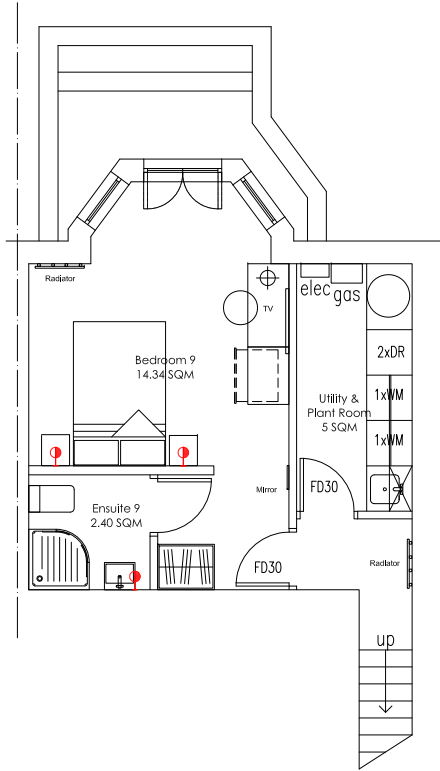


01 BASEMENT  
Scale 1:100 @A3

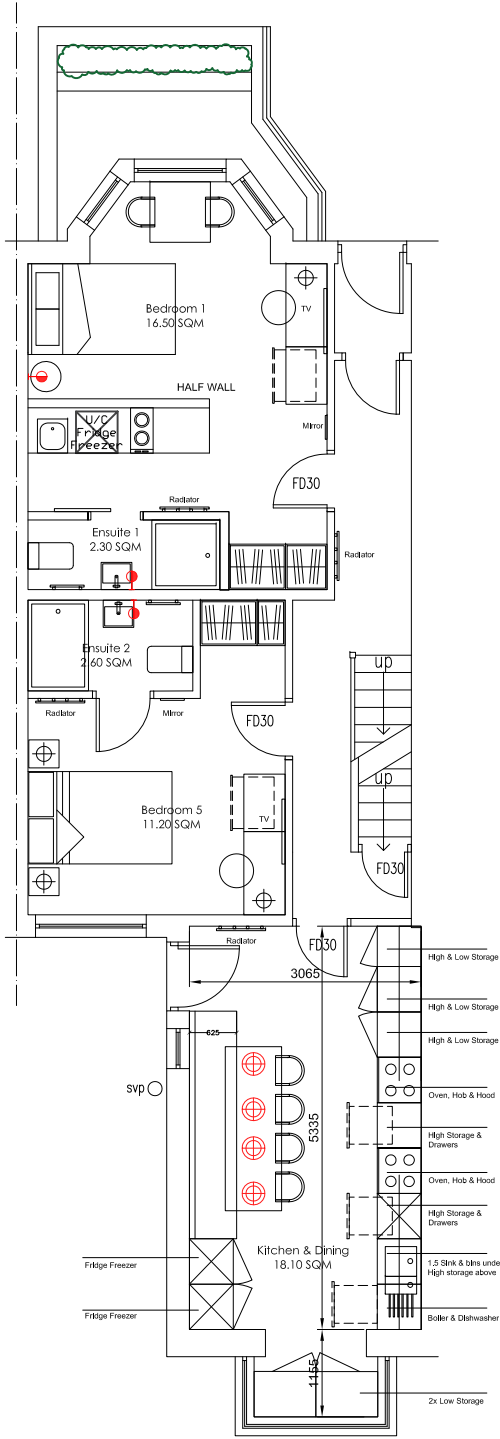

02 GROUND FLOOR  
Scale 1:100 @A3

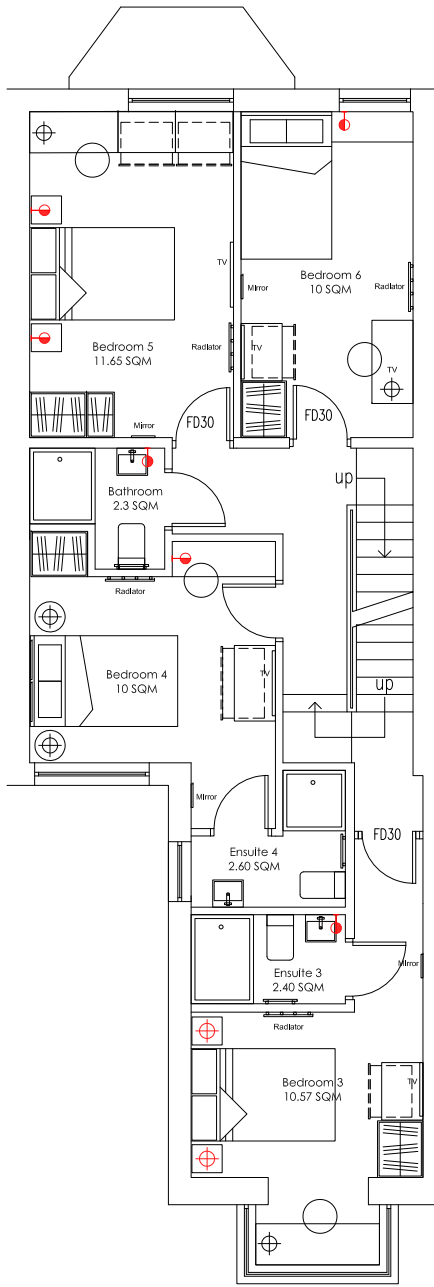

03 1ST FLOOR  
Scale 1:100 @A3

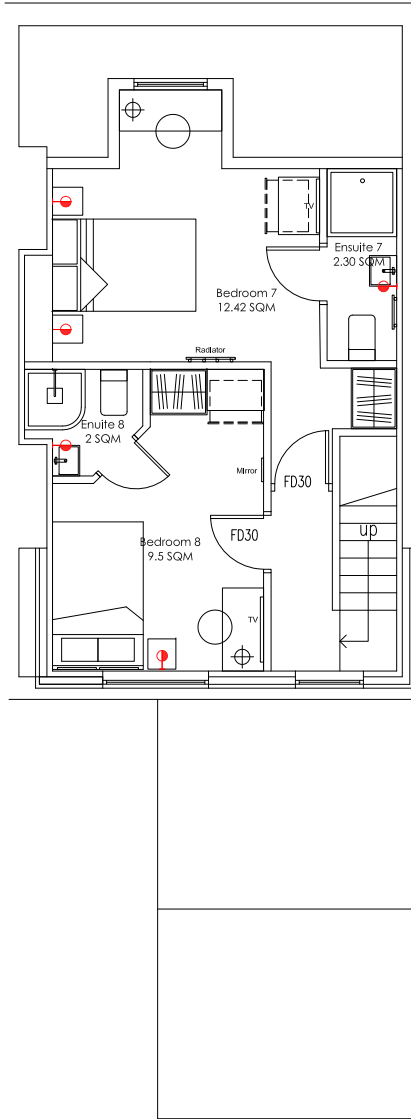

04 Loft  
Scale 1:100 @A3

GENERAL NOTES:  
1. THIS DRAWING IS FOR INFORMATION ONLY AND IS NOT TO BE USED FOR CONSTRUCTION, MANUFACTURE OR ASSEMBLY.  
2. ALL DIMENSIONS AND SPECIFICATIONS SHOWN ARE TO BE CHECKED AND VERIFIED BY MANUFACTURE AND SUPPLIER PRIOR TO ANY WORK.  
3. ALL SETTING-OUT DIMENSIONS ARE TO BE CHECKED AND VERIFIED BY MANUFACTURER AND SUPPLIERS PRIOR TO ANY WORK.  
4. THE INFORMATION ON THIS DRAWING IS THE EXCLUSIVE PROPERTY. ANY ATTEMPT TO COPY OR REPRODUCE THE INFORMATION SHOWN IS STRICTLY PROHIBITED AND WILL RESULT IN LEGAL PROCEEDINGS AGAINST THE OFFENDING PARTY. THIS DOCUMENT AND ITS DESIGN CONTENT IS COPYRIGHT.  
5. THIS DOCUMENT AND ITS DESIGN CONTENT SHALL BE READ IN CONJUNCTION WITH ALL OTHER ASSOCIATED PROJECT INFORMATION INCLUDING MODELS, SPECIFICATIONS, SCHEDULES AND RELATED CONSULTANT DOCUMENTS.  
6. DO NOT SCALE FROM DOCUMENTS. ALL DIMENSIONS TO BE CHECKED ON SITE. IMMEDIATELY REPORT ANY DISCREPANCIES, ERRORS OR OMISSIONS ON THIS DOCUMENT TO THE ORIGINATOR.  
7. IF IN DOUBT, ASK.

|       |      |        |
|-------|------|--------|
|       |      |        |
|       |      |        |
|       |      |        |
|       |      |        |
|       |      |        |
| —     | —    | —      |
| ISSUE | DATE | CHANGE |

|                             |                 |            |
|-----------------------------|-----------------|------------|
| DWG CATEGORY                |                 |            |
| Floor Plan Layouts          |                 |            |
| DWG TITLE                   |                 |            |
| Basement, GF, 1st FL & Loft |                 |            |
| SCALE                       | DRAWING NUMBER  | PAPER SIZE |
| 1:100                       | MD-100133-PL-00 | A3         |