

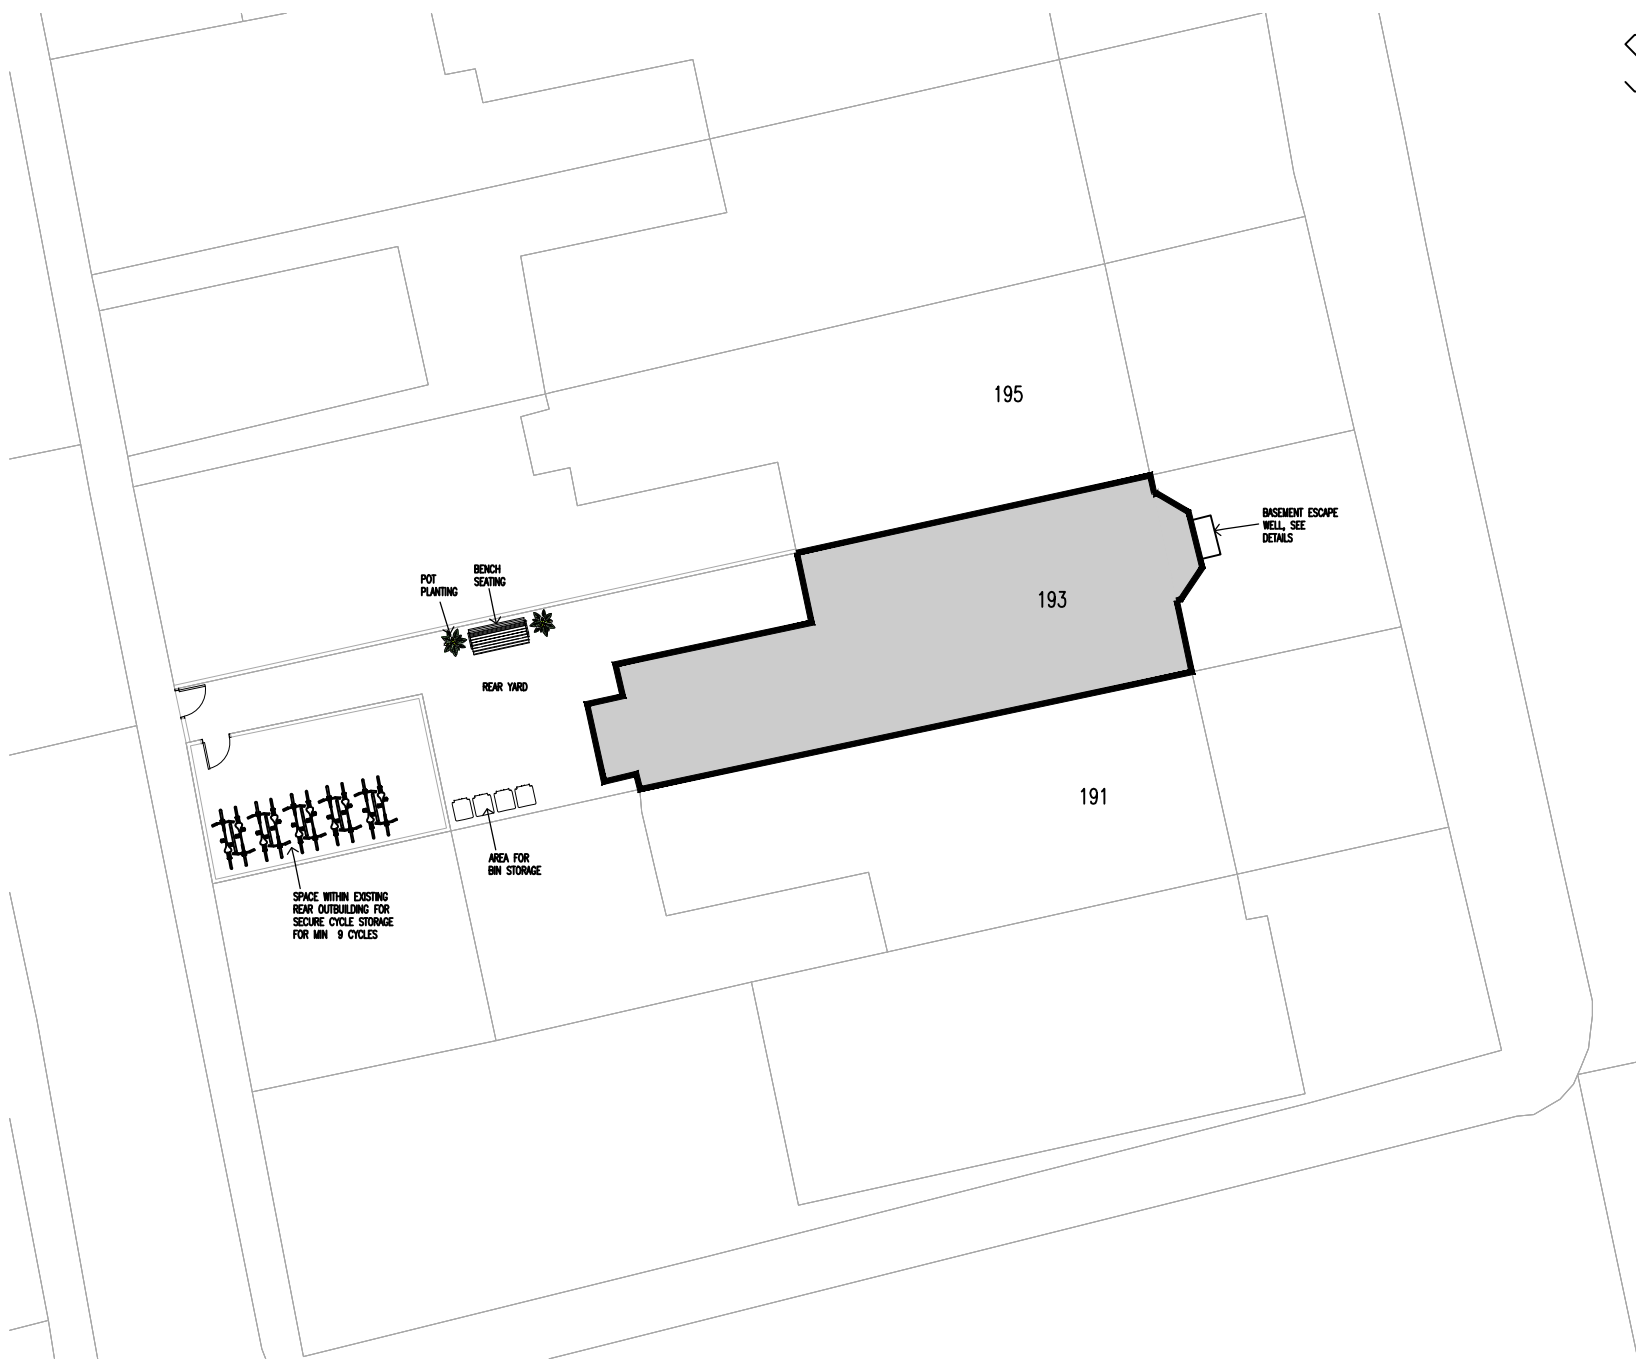
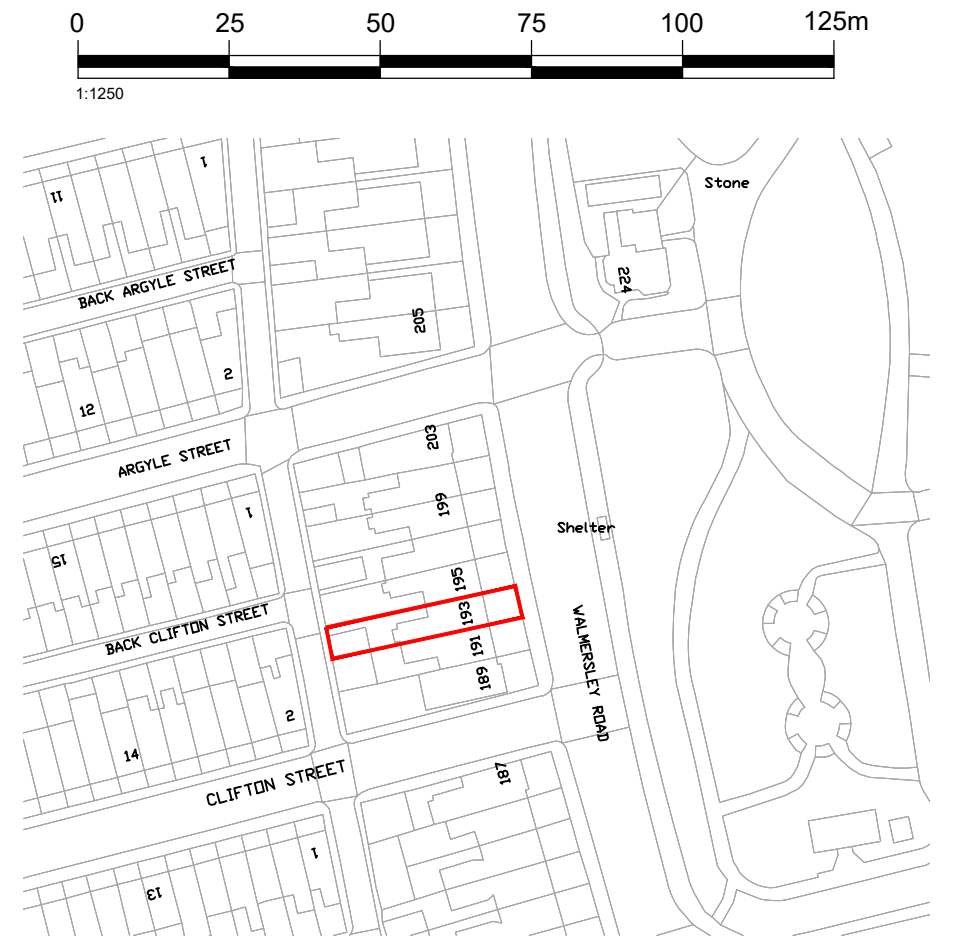


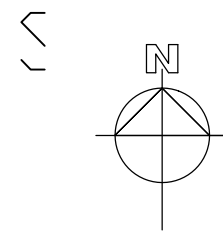

PROPOSED SITE PLAN
1:200@A3

 

SITE LOCATION PLAN (170sqm)
1:1250@A3

Rev	Amendments	Date	Ints
Mark Gordon <i>Design + Associates</i>			
Project			
193 WALMERSLEY ROAD, BURY, BL9 5DF			
Drawing Title			
SITE LOCATION PLAN PROPOSED SITE PLAN			
Drawn TW		Checked _	
Date SEP 2023		Scale@A3 1 : 100	
Drawing No.		Rev.	
193WR/200/BR			