

drainage legend:


- magenta lines denotes extent of existing and proposed foul drainage systems
- cyan lines denotes extent of existing and proposed foul drainage systems

boundary legend:

- denotes extent of existing site boundary retained as 406 Tottington Road
- denotes proposed application site boundary
- denotes extent of existing right of way to be retained

landscaping legend:

- proposed soft landscaping area
- proposed grassed lawn area

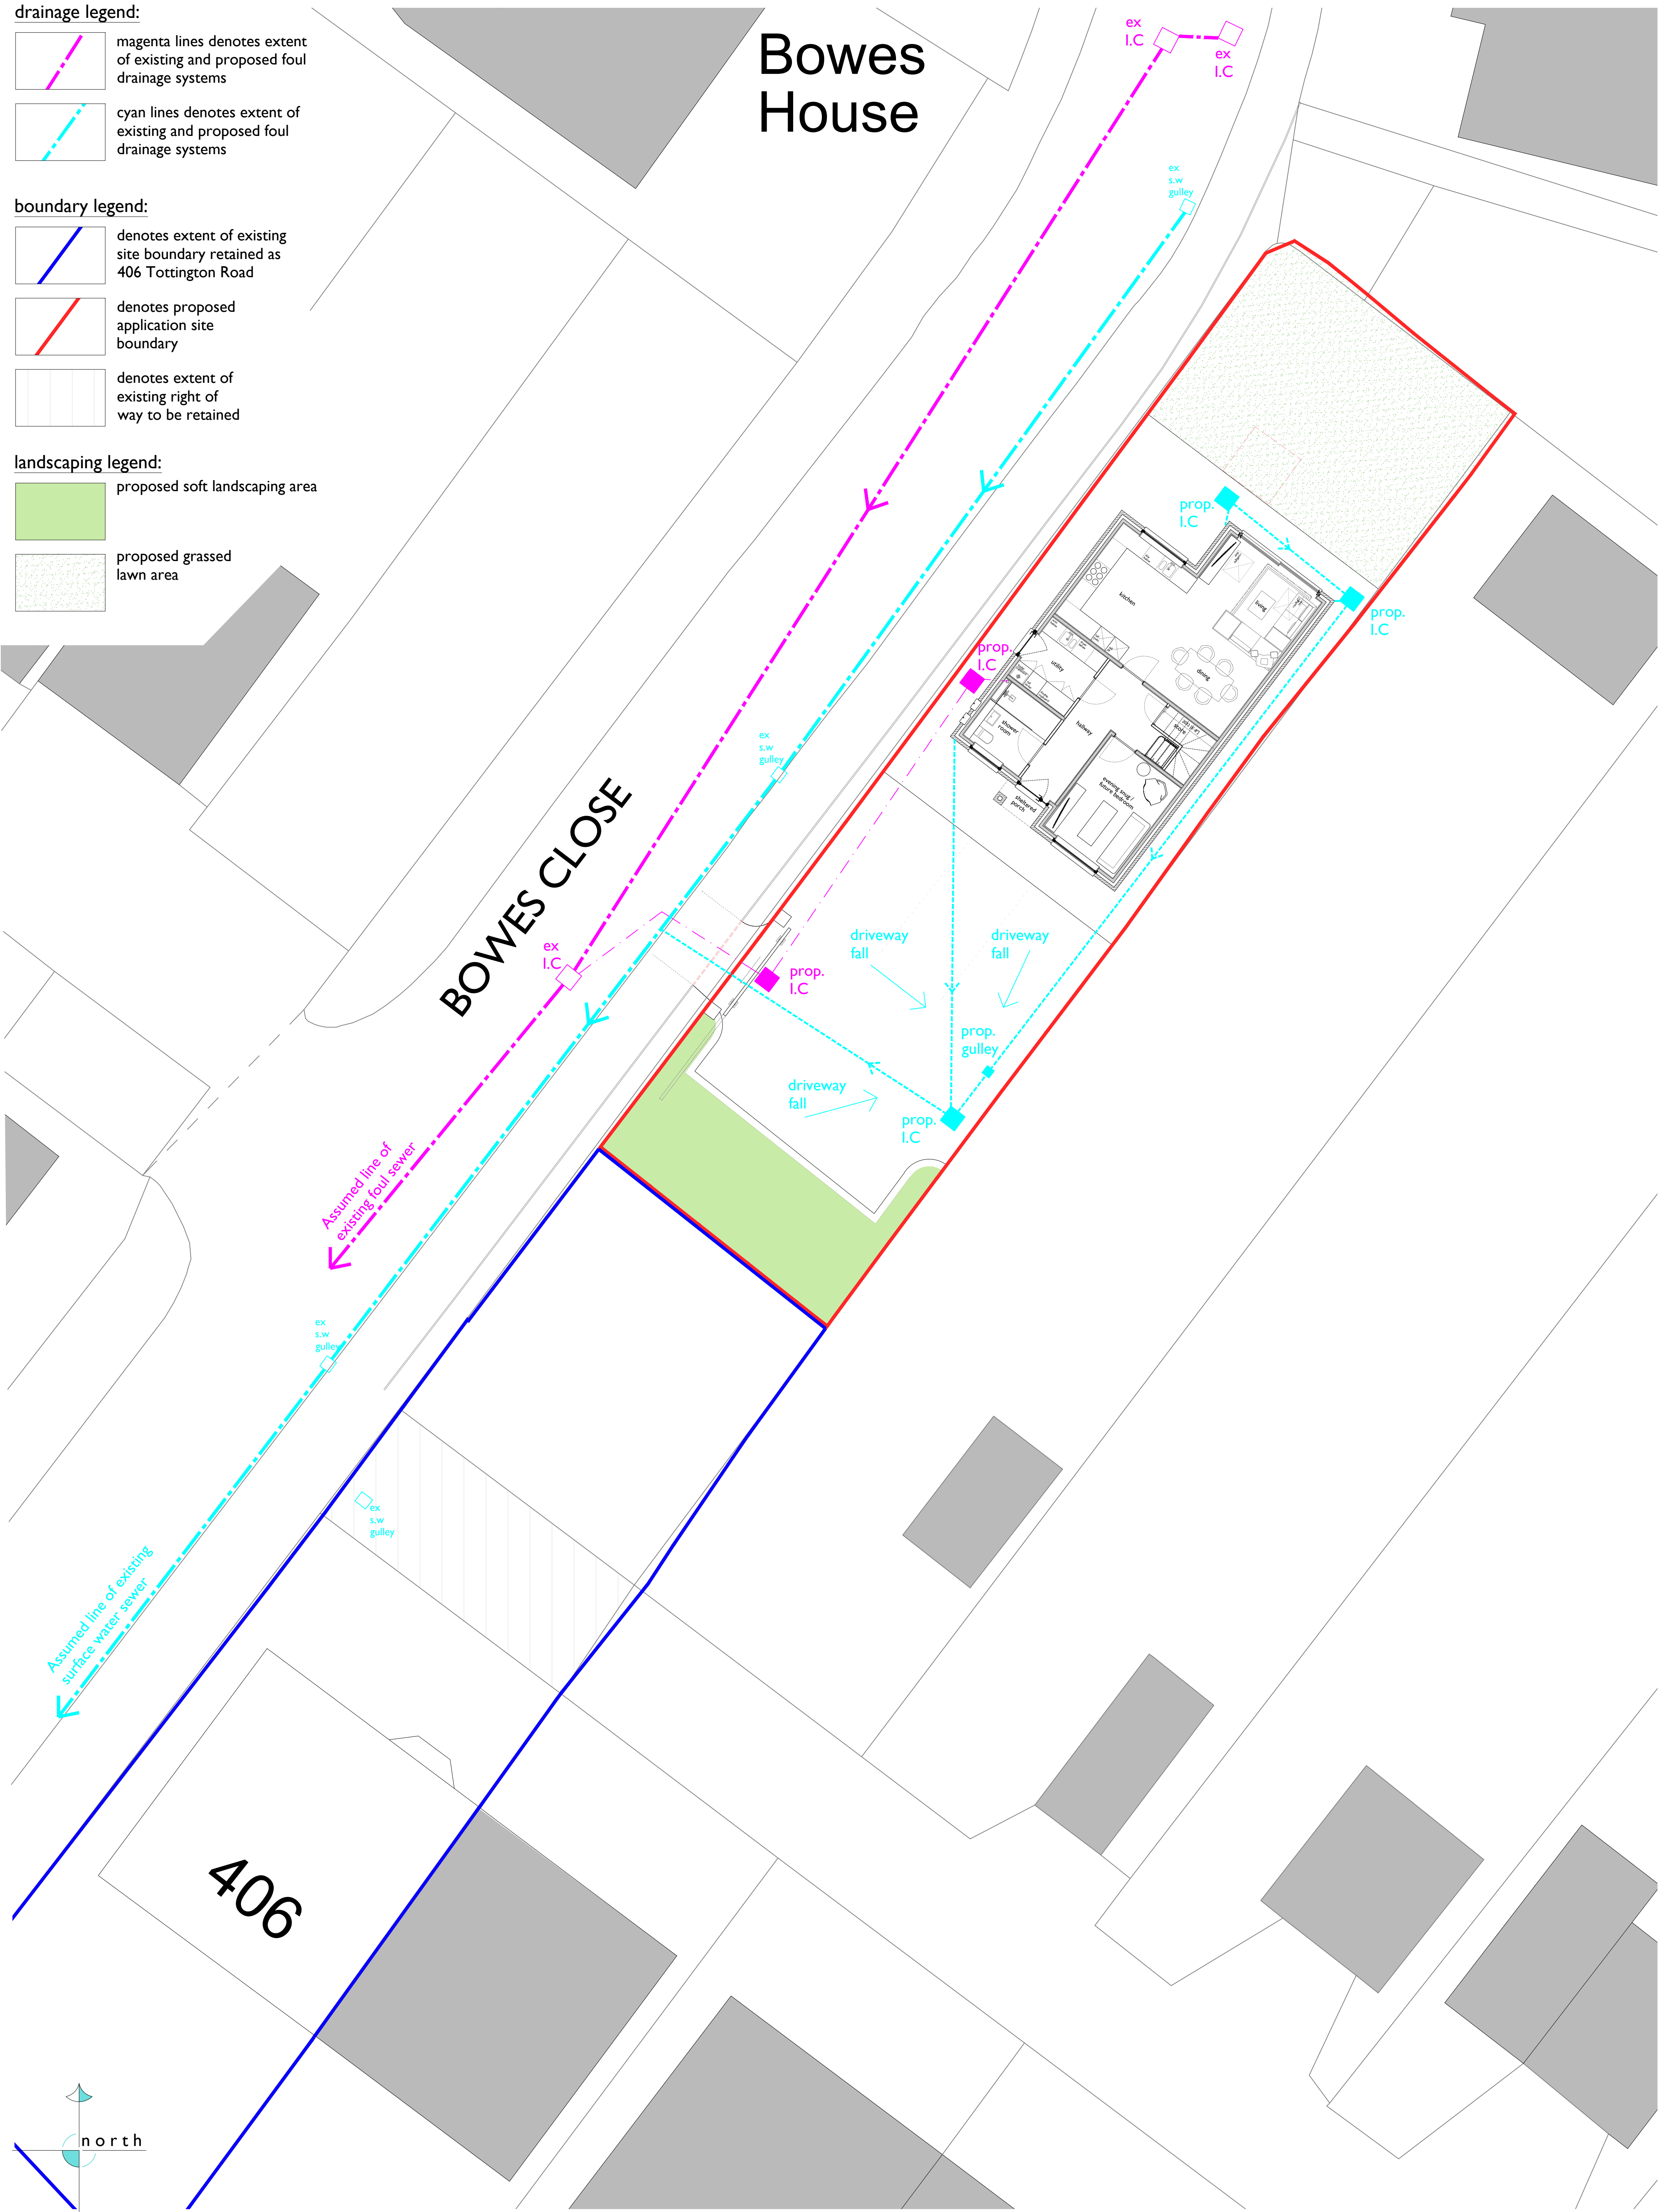

SKY architecture, design & consulting	Client Mrs. Kim Fletcher	Drawing Title Proposed Site Drainage Plan	Job Number 23008	Date October '23	Paper Size A1	Revision
	Site Address Land to rear of 406 Tottington Road, Bury, BL8 1TU		Drawing Number 104	Stage Planning	Scale 1:100	