


- Subject to site survey, ground investigation, & services report.
- Unless otherwise stated expert highway advice has not yet been received.
- © Copyright Reserved.

Do not scale from this drawing		
NO.	DATE	AMENDMENT
BY		

CROSS FIELD DRIVE

PITT STREET

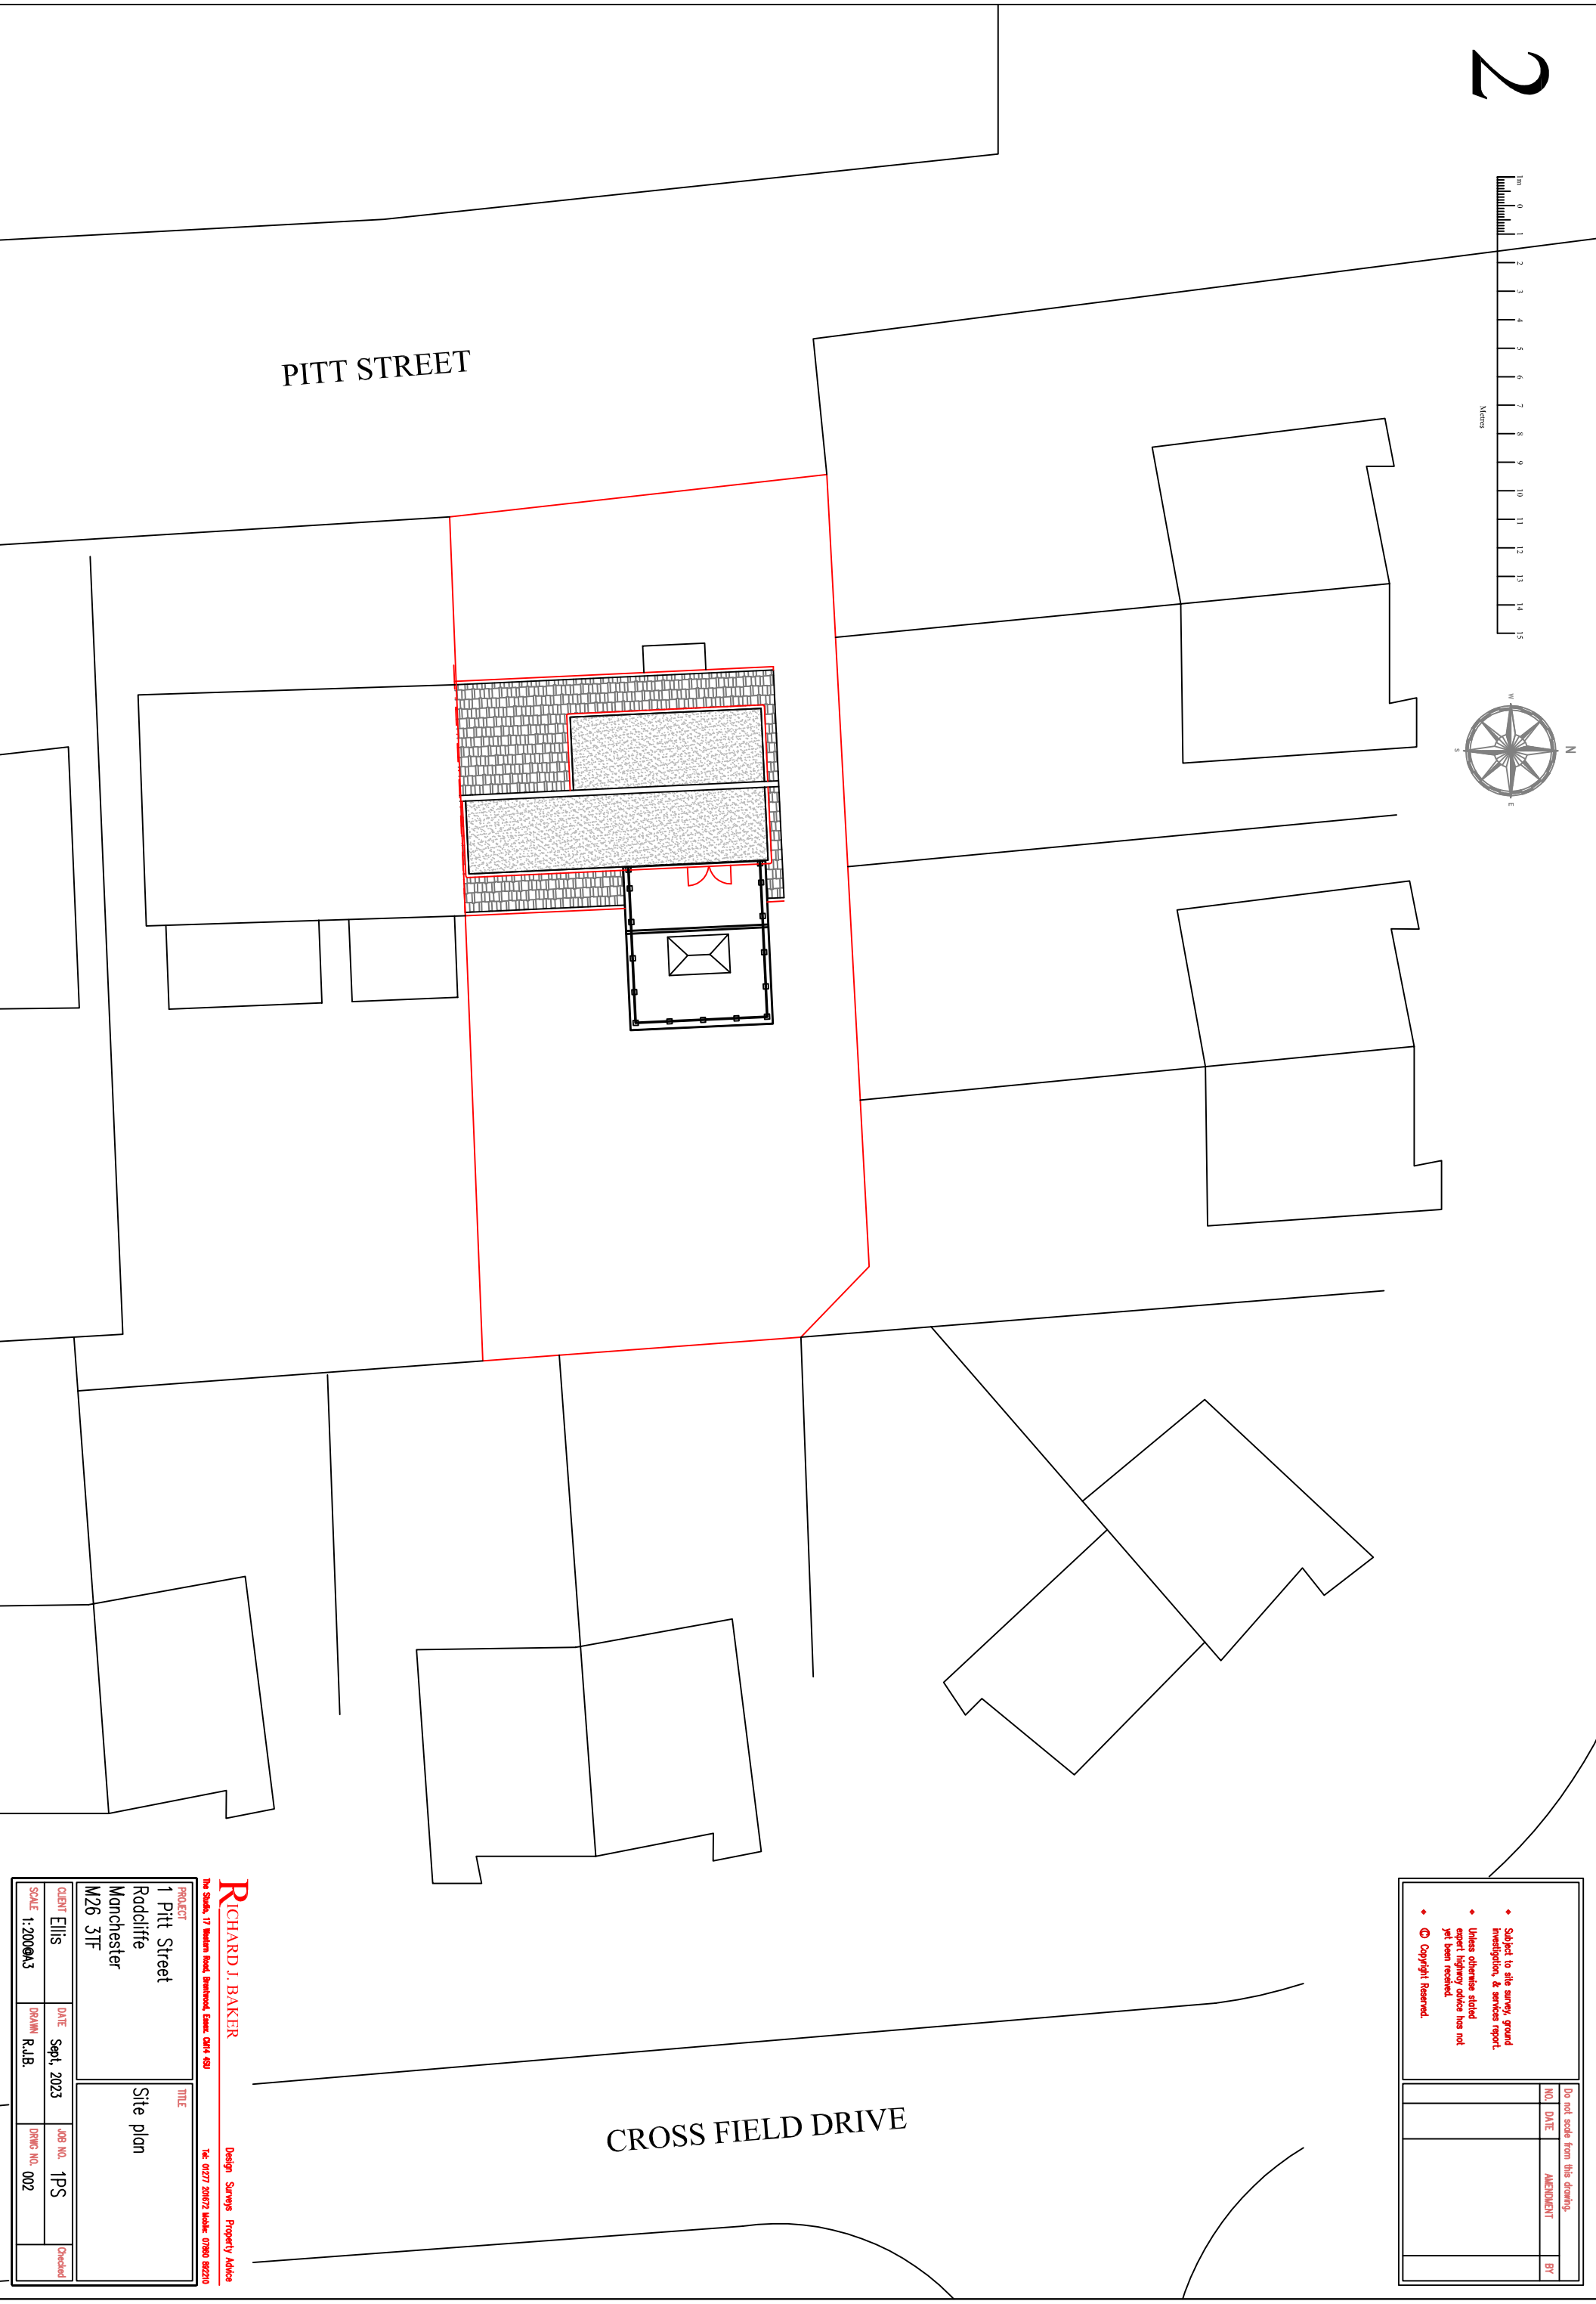

RICHARD J. BAKER Design Surveys Property Advice
The Studio, 17 Madson Road, Burswood, Essex CM8 4SU Tel: 01277 20072 Mobile: 07860 882210

PROJECT		TITLE	
1 Pitt Street Roddcliffe Manchester M26 3TF		Site plan	
CLIENT Ellis	DATE Sept, 2023	JOB NO. 1PS	Checked
SCALE 1:200@A3	DRAWN R.J.B.	DRAWING NO. 002	