




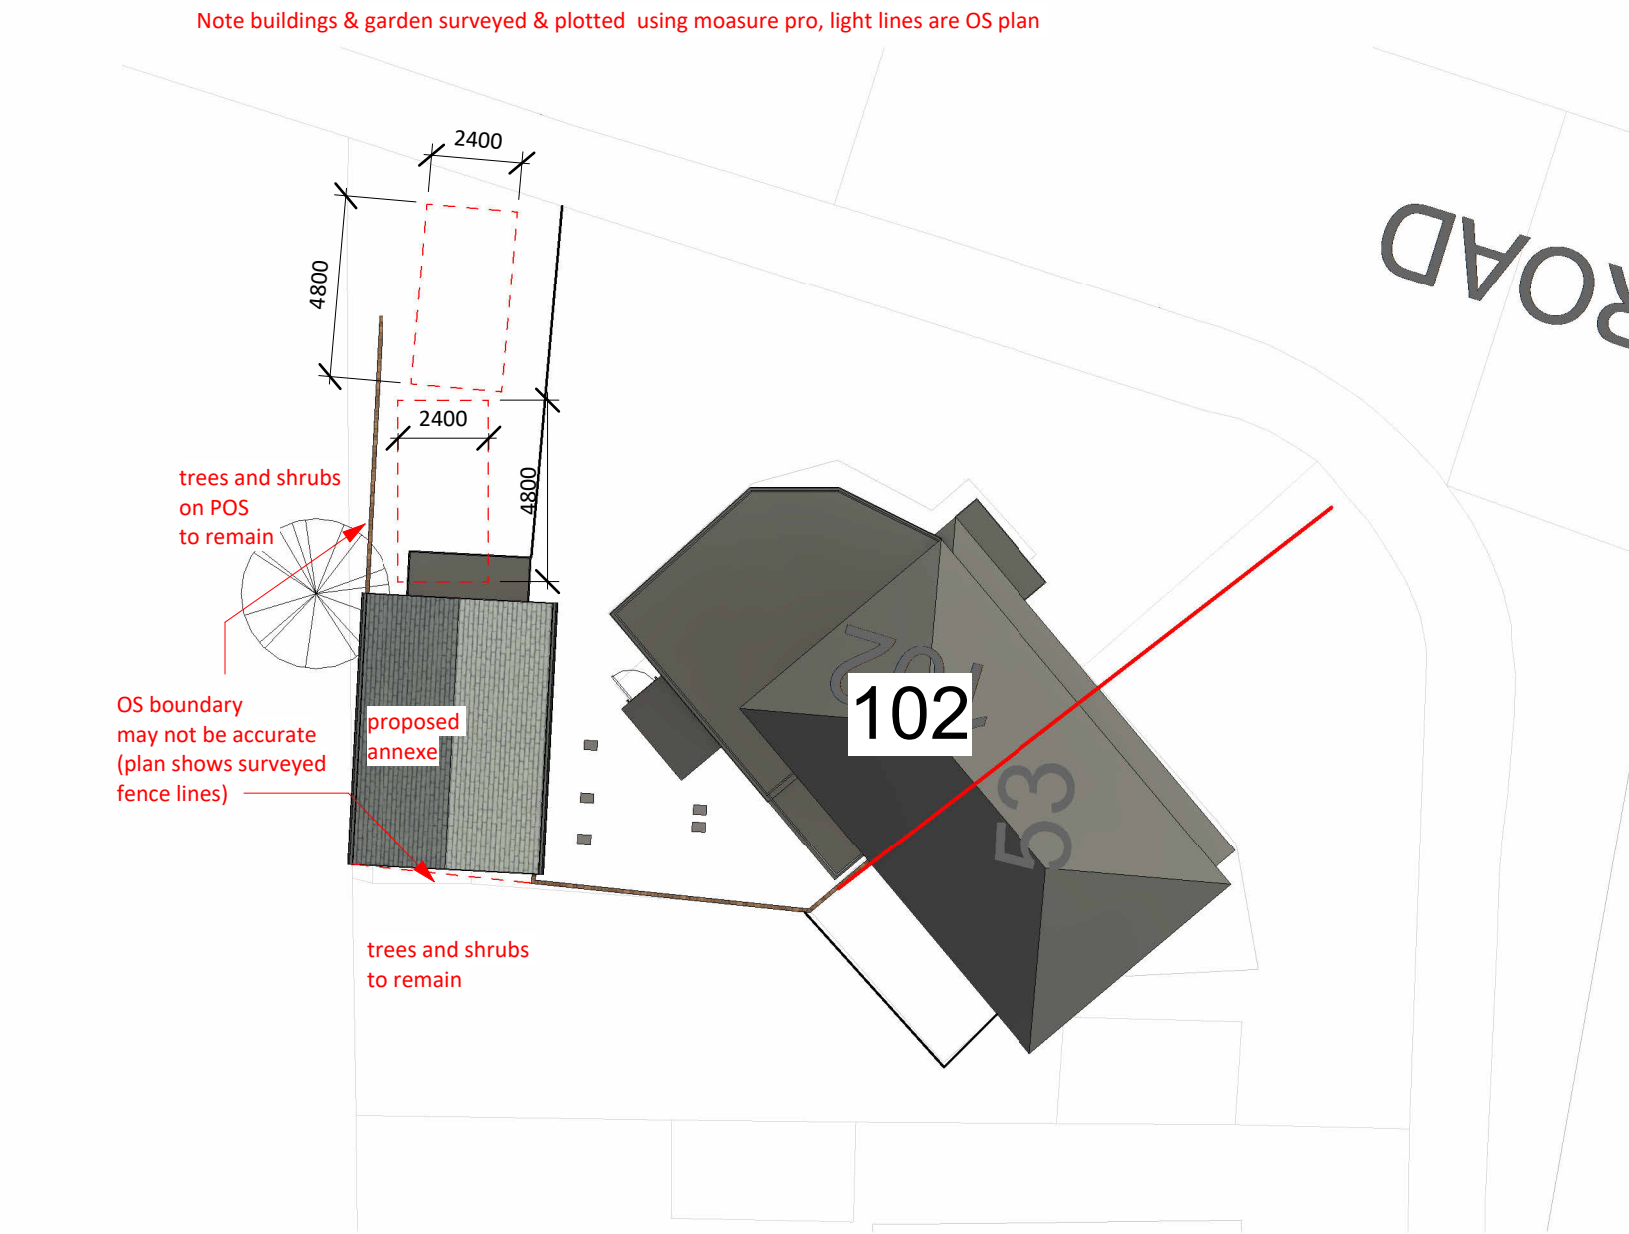

6 00 Site Plan - Proposed
1 : 200

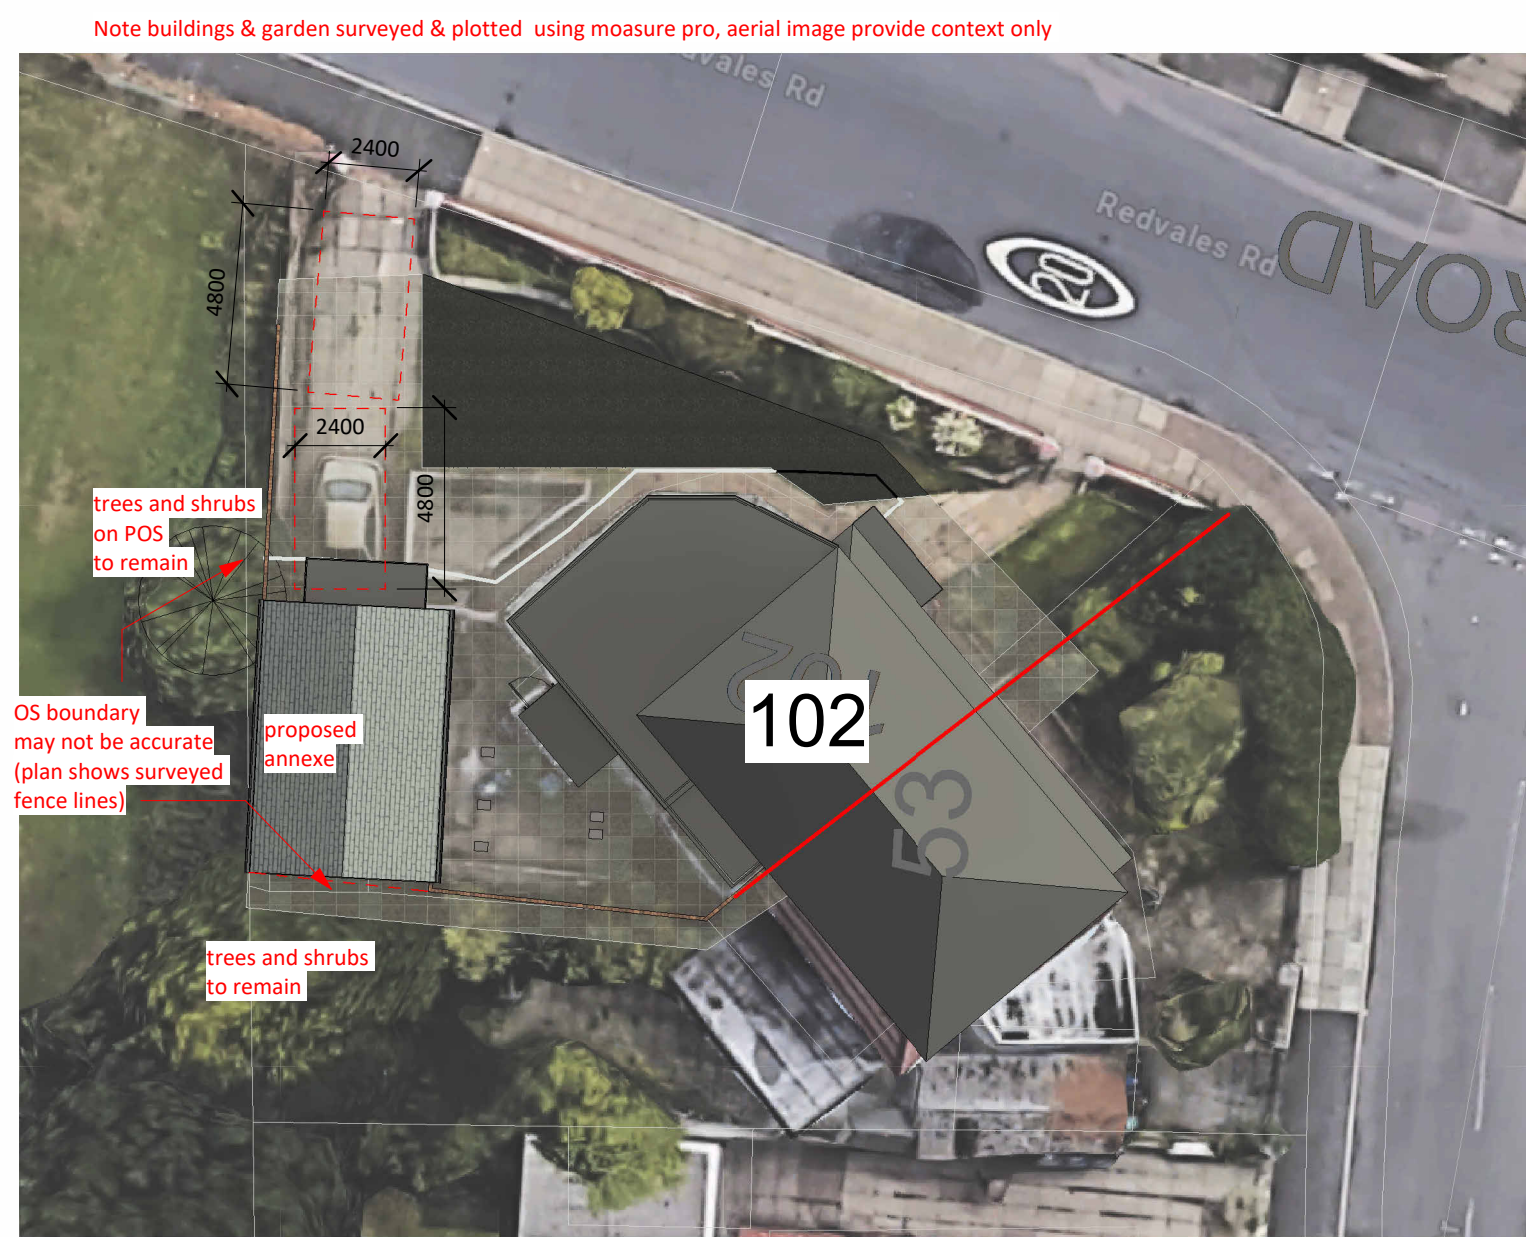


00 Site Plan - Proposed (image overlay)
1 : 200

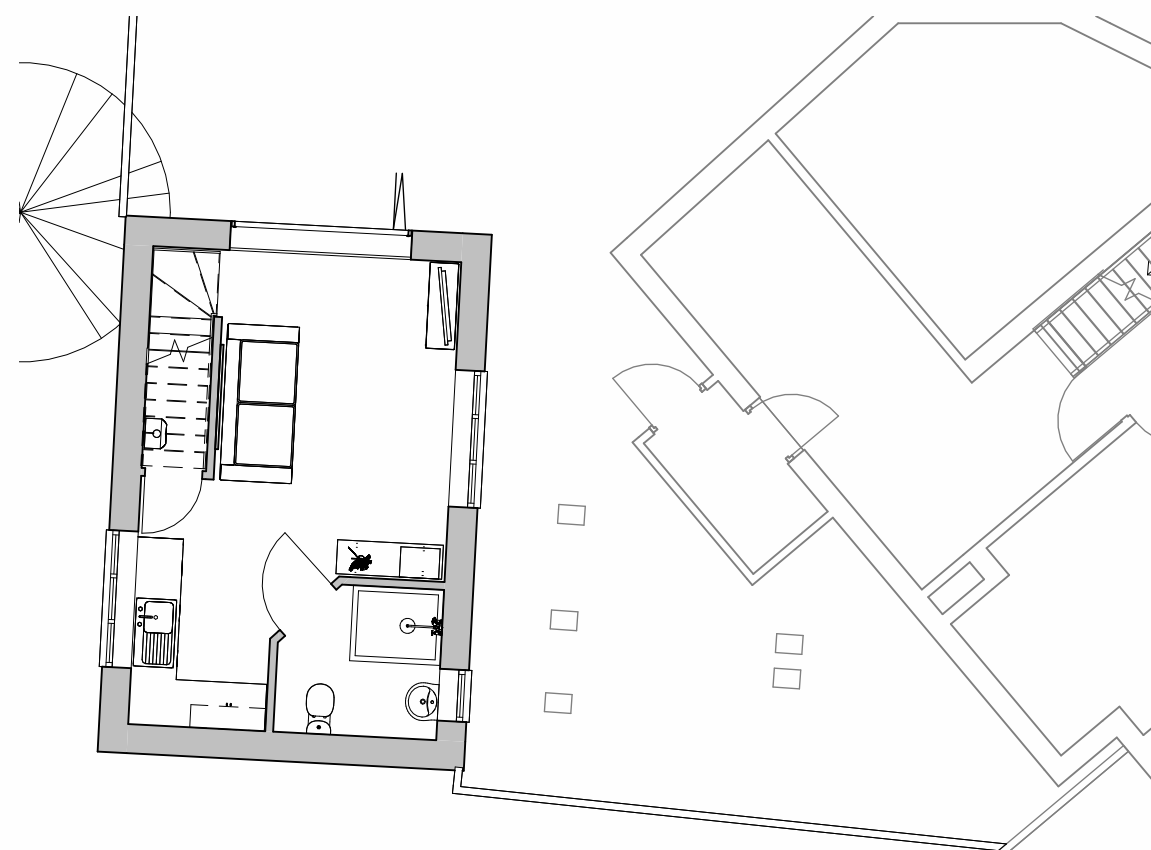


2 02b GF Proposed
1 : 100



3 11 Street Scene
1 : 100

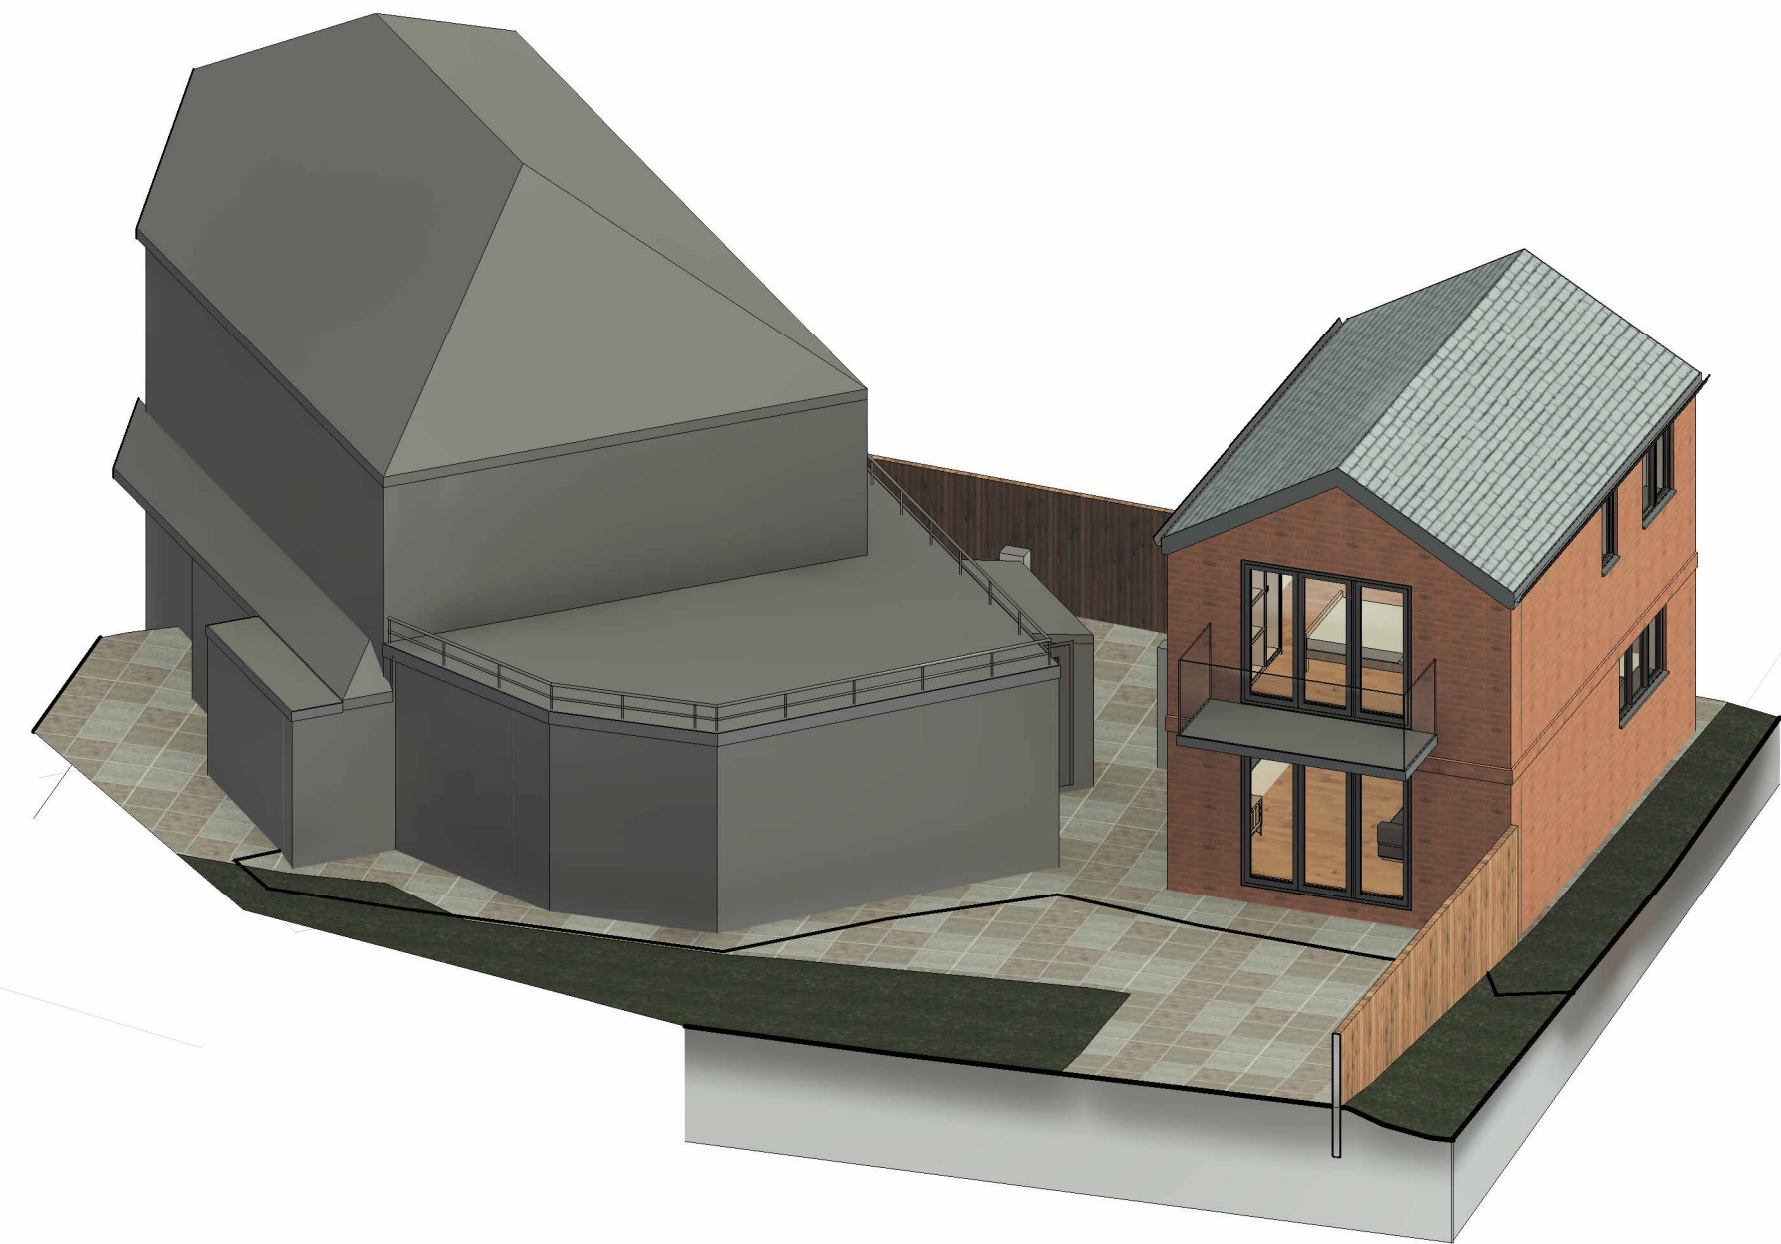

5 I3 Site Isometric

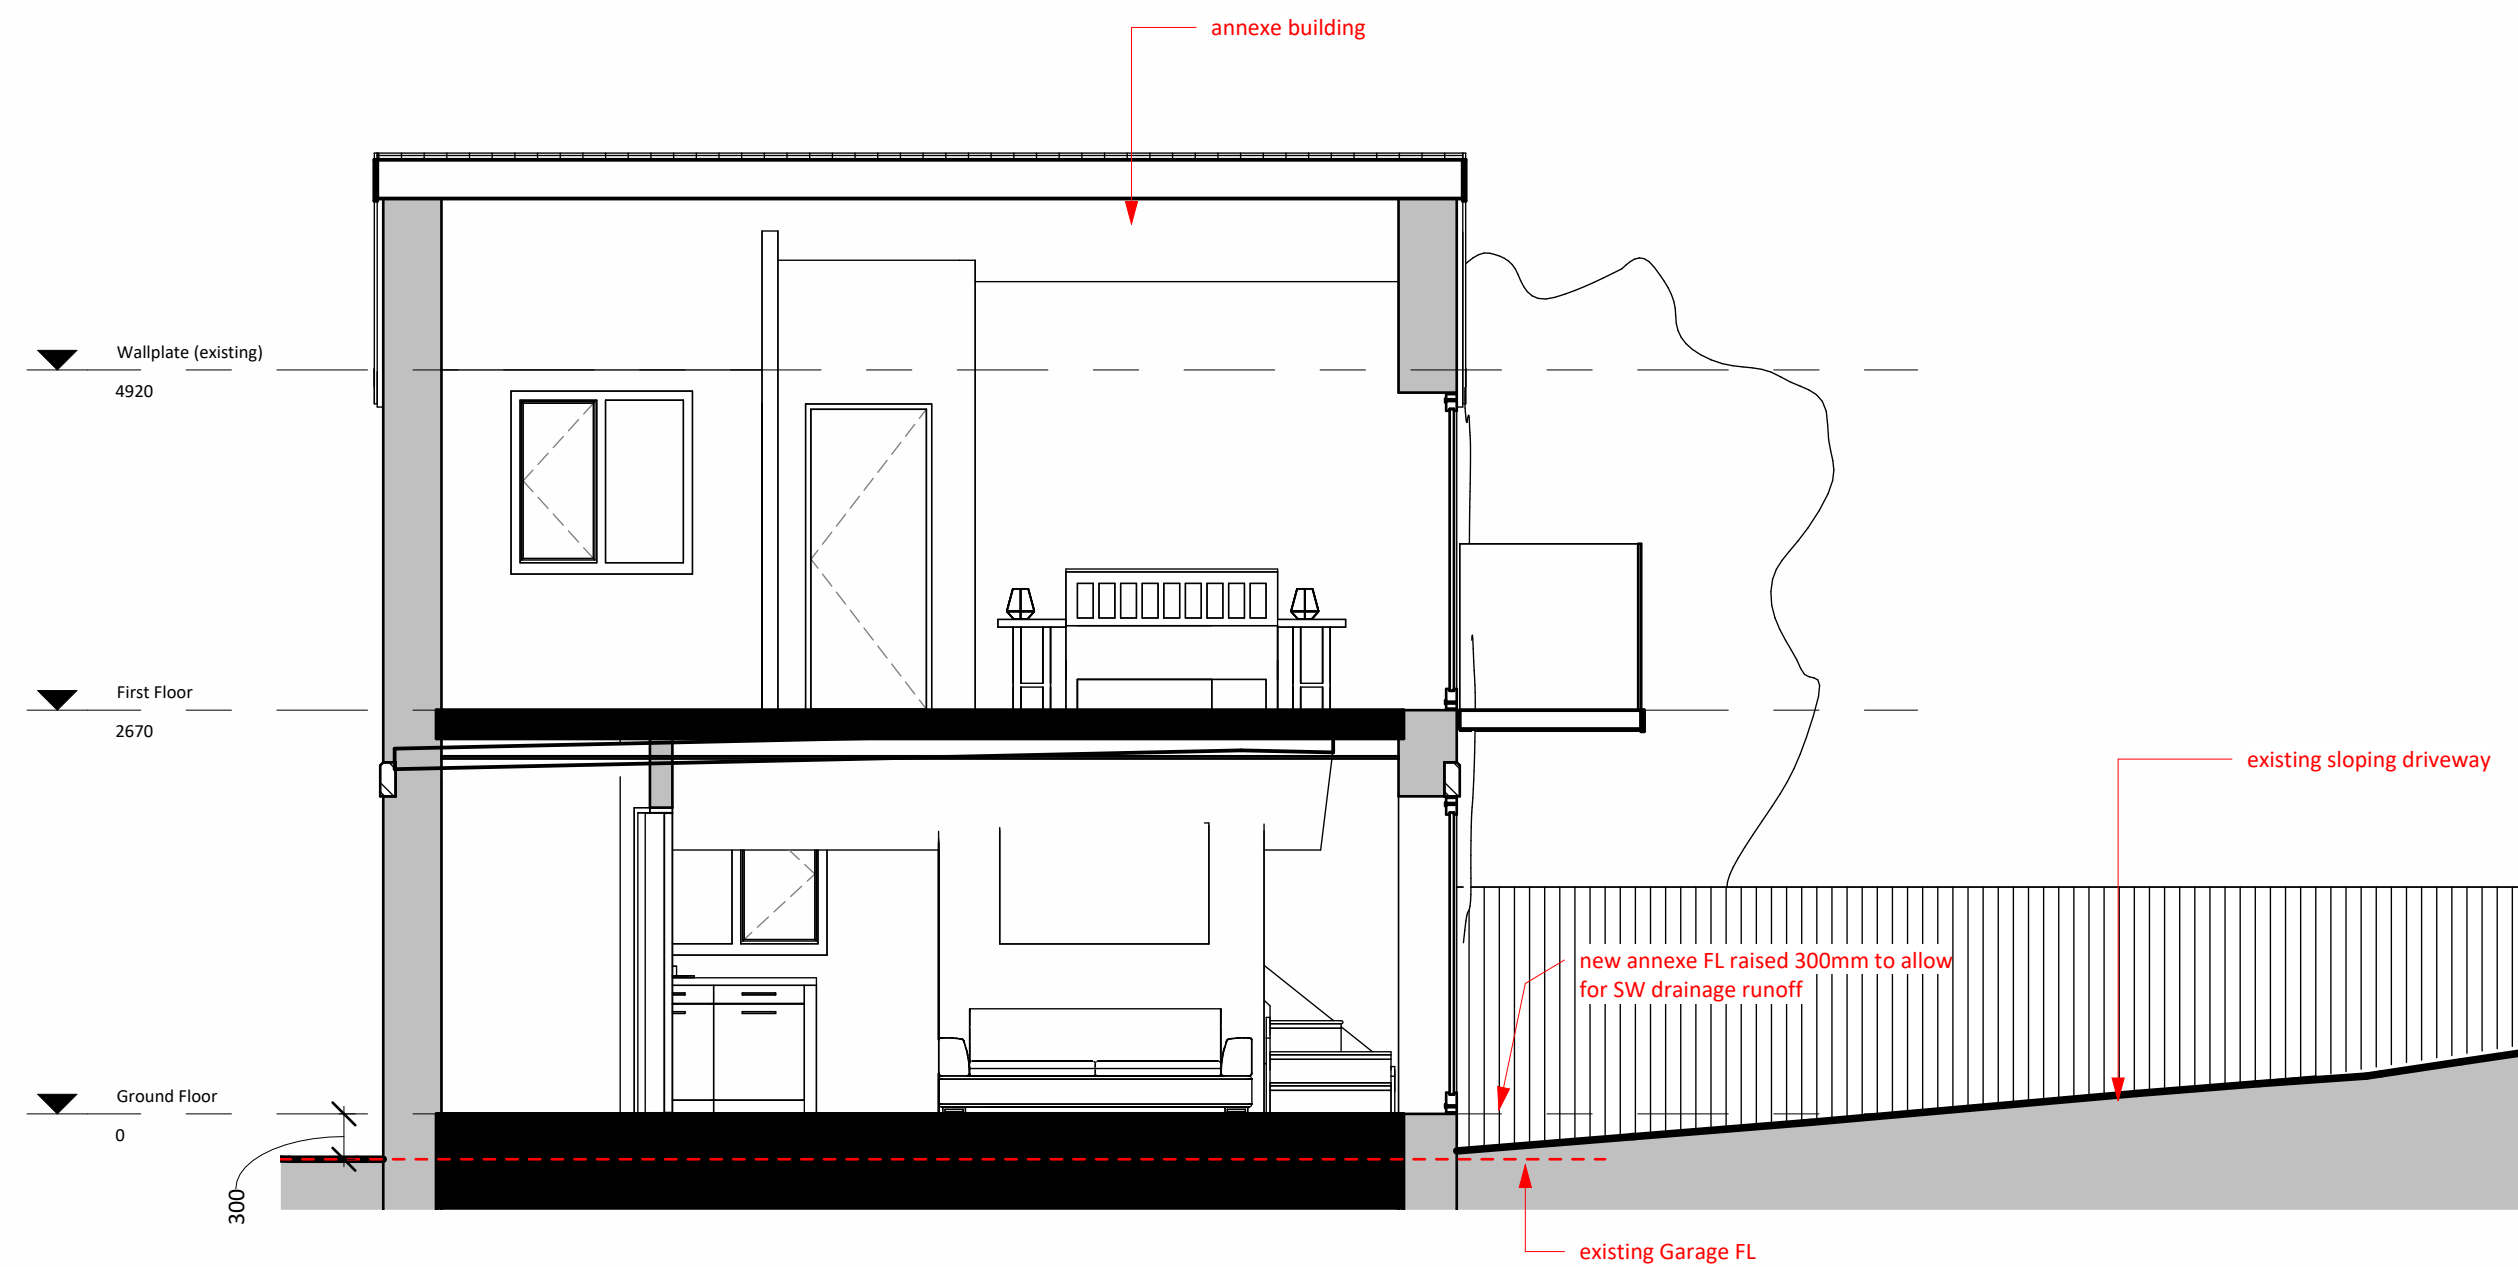

4 Site Section
1 : 50

NOTES

- Do not scale from this drawing.
- Due the nature of the project (existing property) dimensions may vary on site to those shown.
- The contractor and any specialist designers are responsible for checking all dimensions, tolerances etc before works commence or any materials are ordered / manufactured
- Any discrepancies to be referred to the designer.
- Refer to structural engineers drawings for all structural elements. Structural elements denoted on this drawing are for information only.
- All dimensions are structural i.e. before plaster or other finishes unless stated otherwise
- This drawing is copyright of Stonehouse Architectural Ltd and must not be reproduced without authorisation.

STONEHOUSE & CO
ARCHITECTURAL DESIGN

Rev	Description	Date

CODE	SUITABILITY DESCRIPTION
STATUS	PURPOSE OF ISSUE

PROJECT
Redvales Road, Bury

TITLE
Planning Scheme Proposed

CLIENT
Mr Kayani

DRAWN BY bl	CHECKED BY bl	DATE 09/29/23
SCALE (@ A1) As indicated		PROJECT NUMBER J23-066
DRAWING NUMBER P02		REV