




EXISTING NORTH ELEVATION

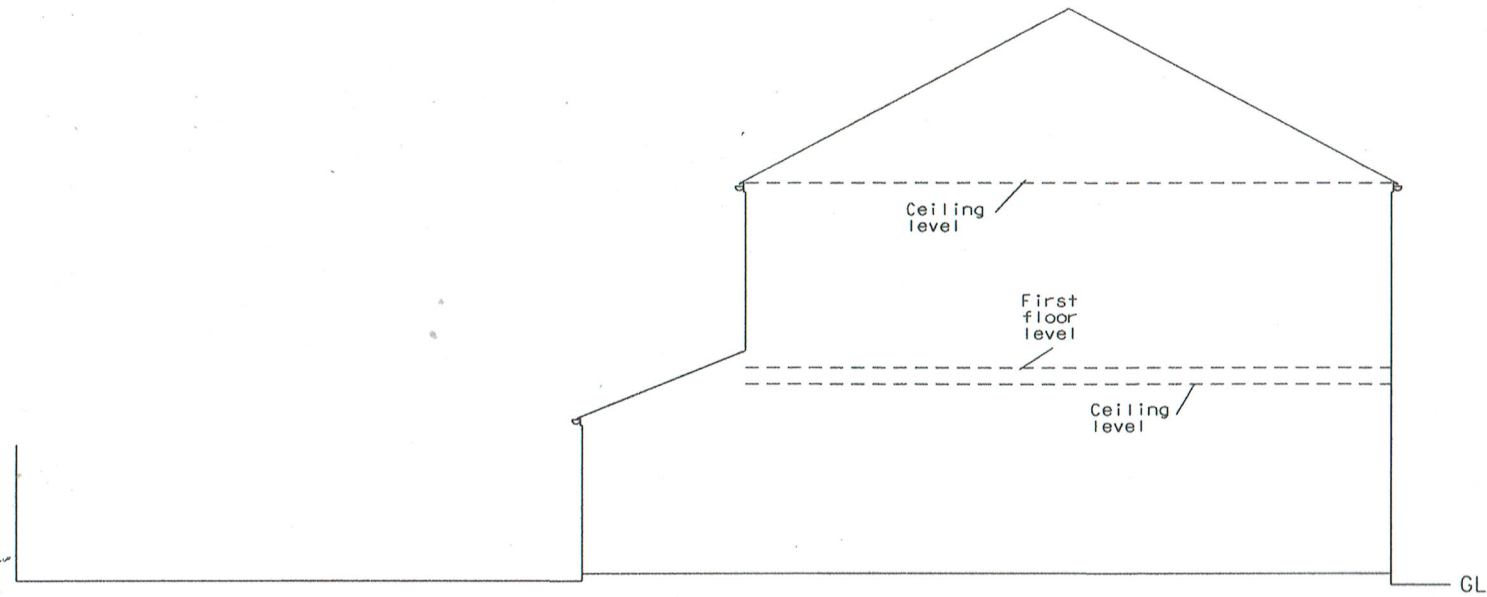


EXISTING EAST ELEVATION

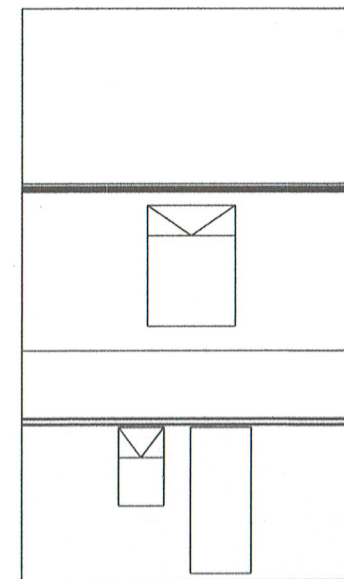


EXISTING WEST ELEVATION

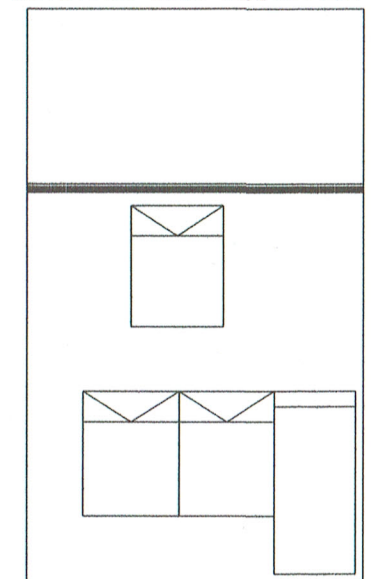


EXISTING FIRST FLOOR PLAN

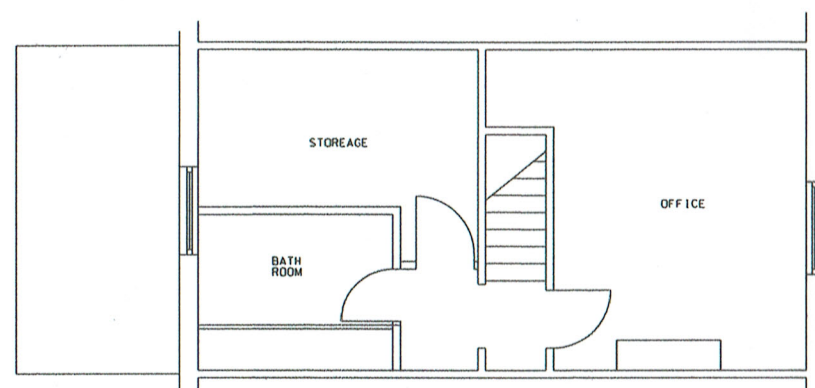

EXISTING SOUTH ELEVATION

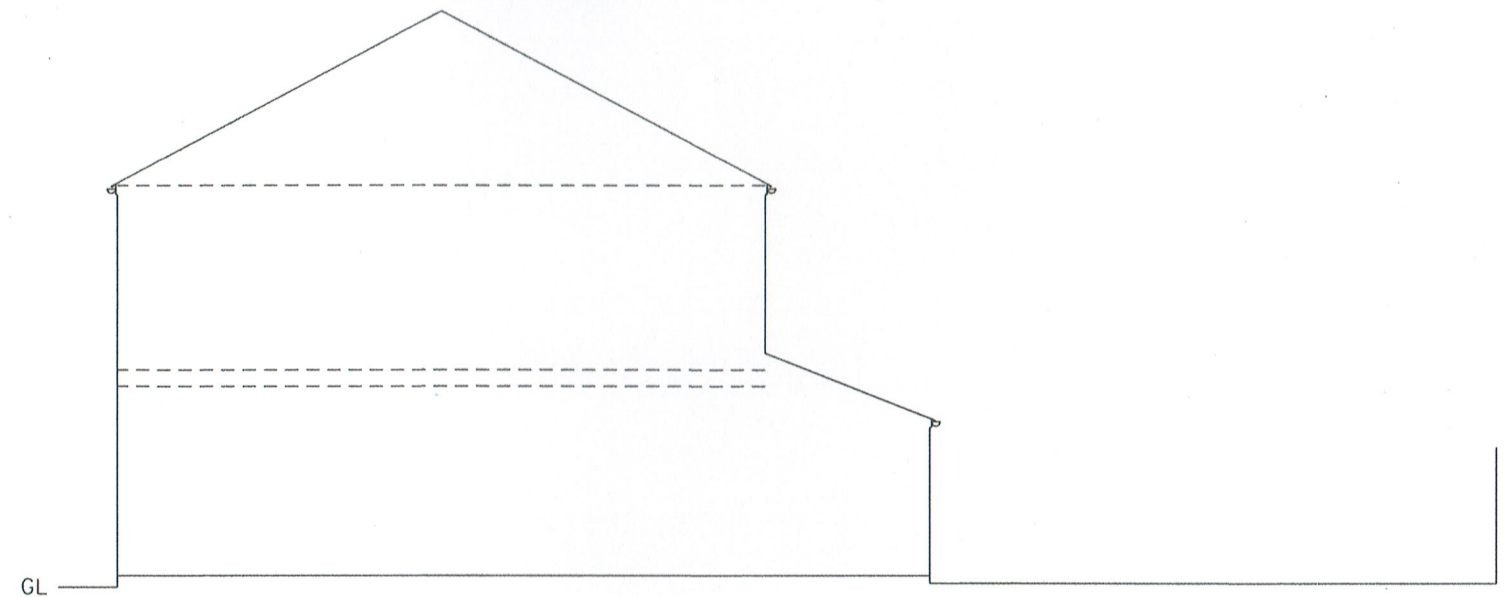

EXISTING GROUND FLOOR PLAN

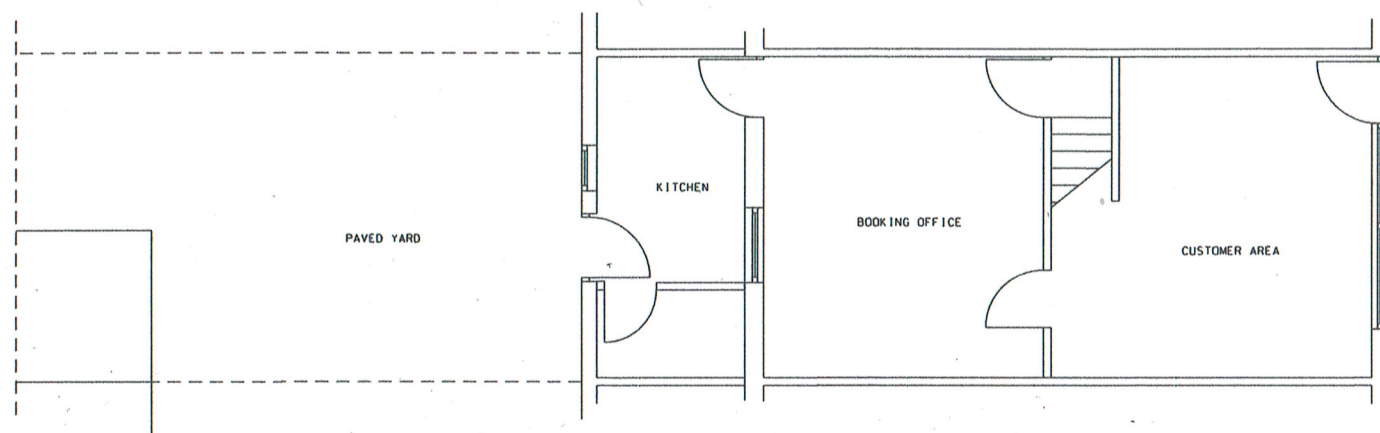

EXISTING PLANS & ELEVATIONS			
AT: 42 WALMERSLEY ROAD, BURY, BL9 6DP			
SCALE: 1:100 (A3)		ALL DIMENSIONS IN MM	
DATE: 19-06-23		PC/SR/190623/1 Issue 1	
EXISTING SCHEME			