



SCHEDULE OF MATERIALS


- 1 Aluminium Coping
- 2 Aluminium Hopper Head and RWP
- 3 PPC Aluminium Windows
- 4 Polymer Render
- 5 Natural Stone Walling
- 6 PPC Aluminium Door
- 7 Structural Glass Balustrade
- 8 Composite Garage Door
- 9 Glass Balustrade

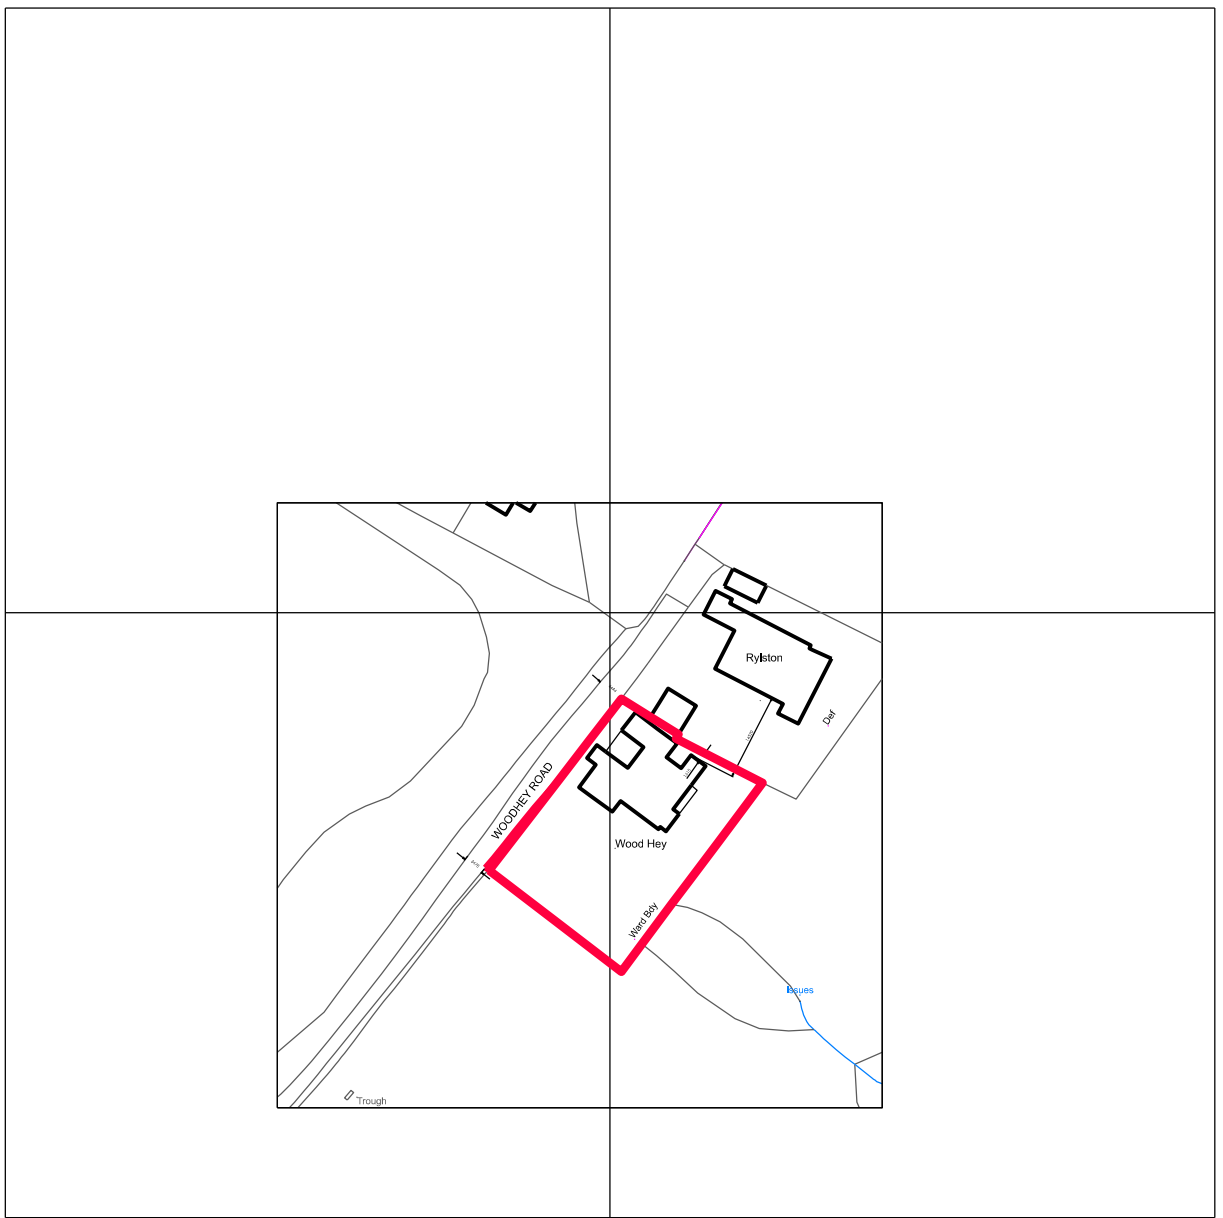

SITE LOCATION PLAN 1:1250

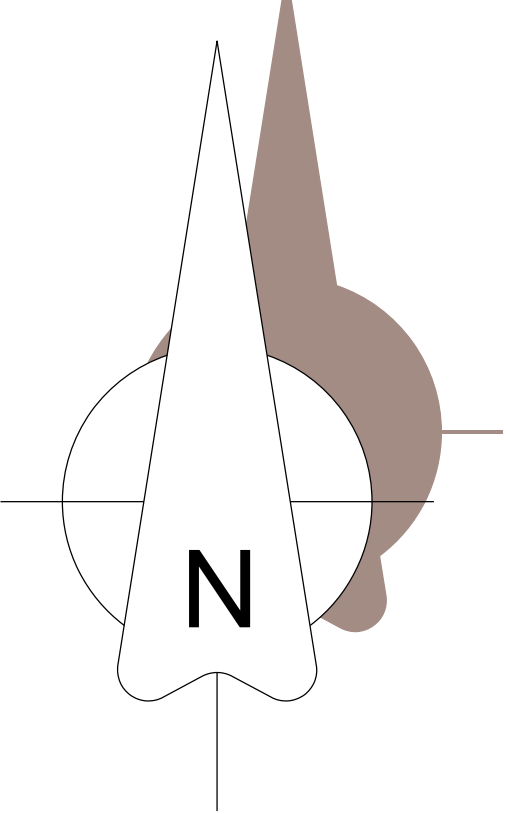

PROPOSED NORTH ELEVATION

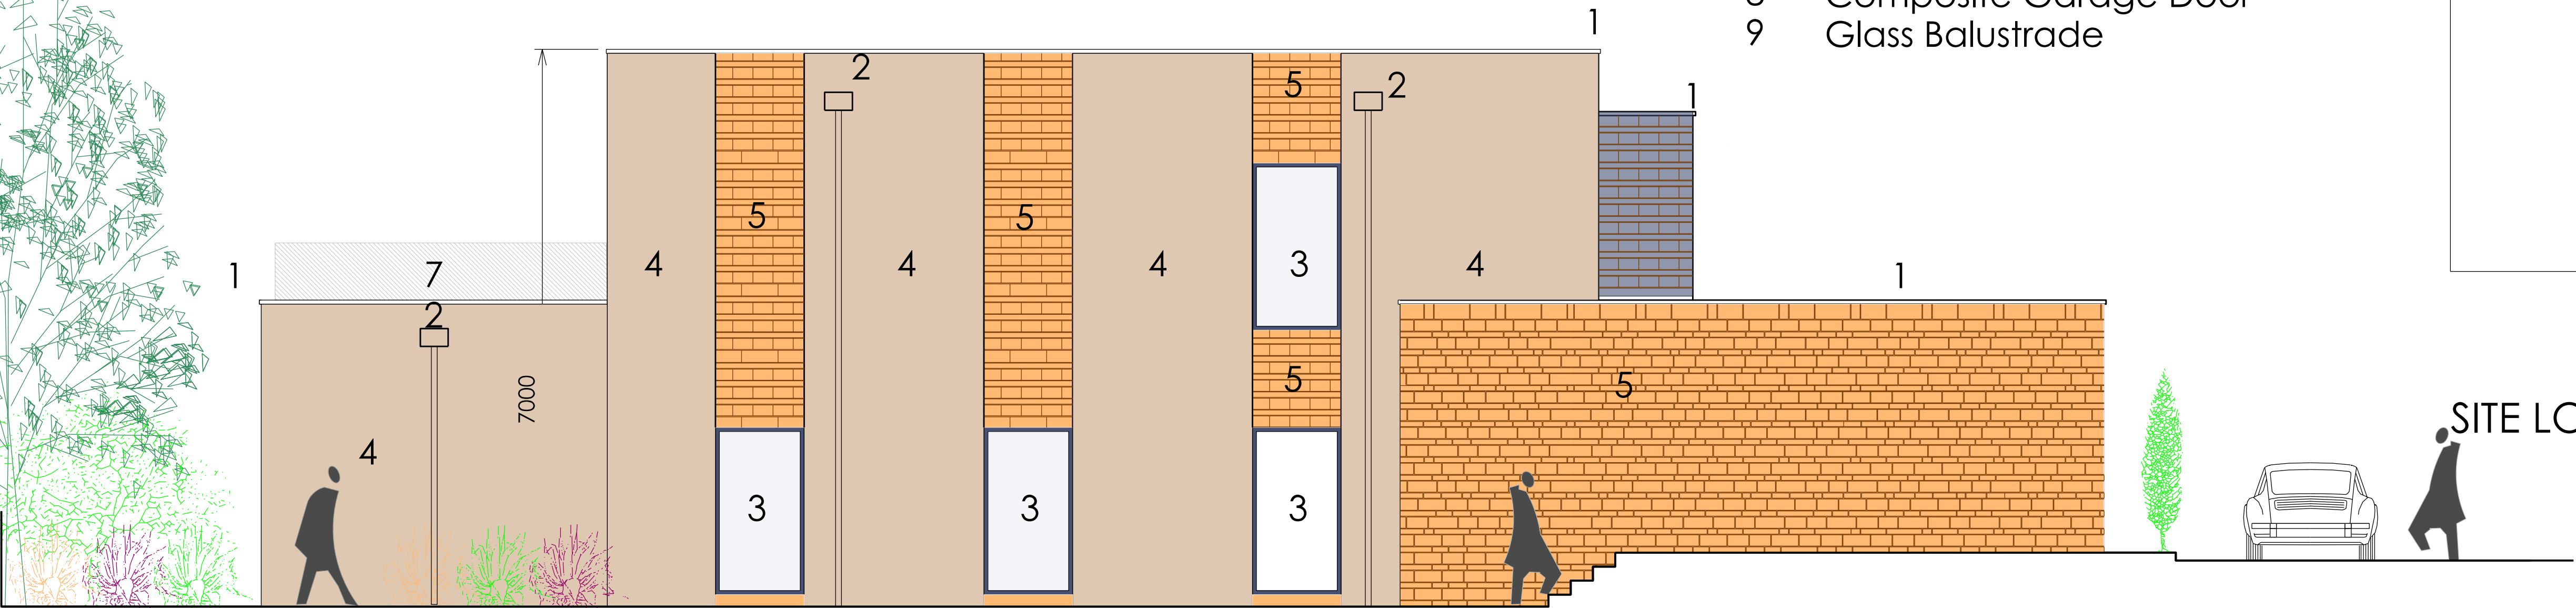

PROPOSED EAST ELEVATION



Revision		Description	By	Date	Revision	Description	By	Date	Notes: DO NOT SCALE. Use figured dimensions only. The contractor is requested to check all dimensions before the work is put in hand. Copyright of this drawing belongs solely to SCA Ltd ©. This drawing must only be used for the purpose for which it is supplied and its contents must not be reproduced for any purpose without written permission. Areas indicated, or areas calculated from this drawing should be used for valuation purposes or as the basis for development contracts. SCA is a limited company registered in England and Wales. Number 7428841		Drawn	SC	Project	Proposed New Dwelling		
A	ISSUED FOR PLANNING	SC	06.12.2022	-				Date			DEC 2022		Wood Hey, Woodhey Road			
B	Amended Elevations	SC	02.02.2023	-				Checked			SC		Ramsbottom			
C	Amended Elevations	SC	04.05.2023	-				Date			DEC 2022	Drg Title	Proposed North and East Elevations			
D	ISSUED FOR PLANNING	SC	01.10.2023	-												
											Scale	1:100 @ A1	Drg No	SC2022-299-L(-0)009	Rev	D
											Status	Planning				

