



SCHEDULE OF MATERIALS


- 1 Aluminium Coping
- 2 Aluminium Hopper Head and RWP
- 3 PPC Aluminium Windows
- 4 Polymer Render
- 5 Natural Stone Walling
- 6 PPC Aluminium Door
- 7 Structural Glass Balustrade
- 8 Composite Garage Door
- 9 Glass Balustrade

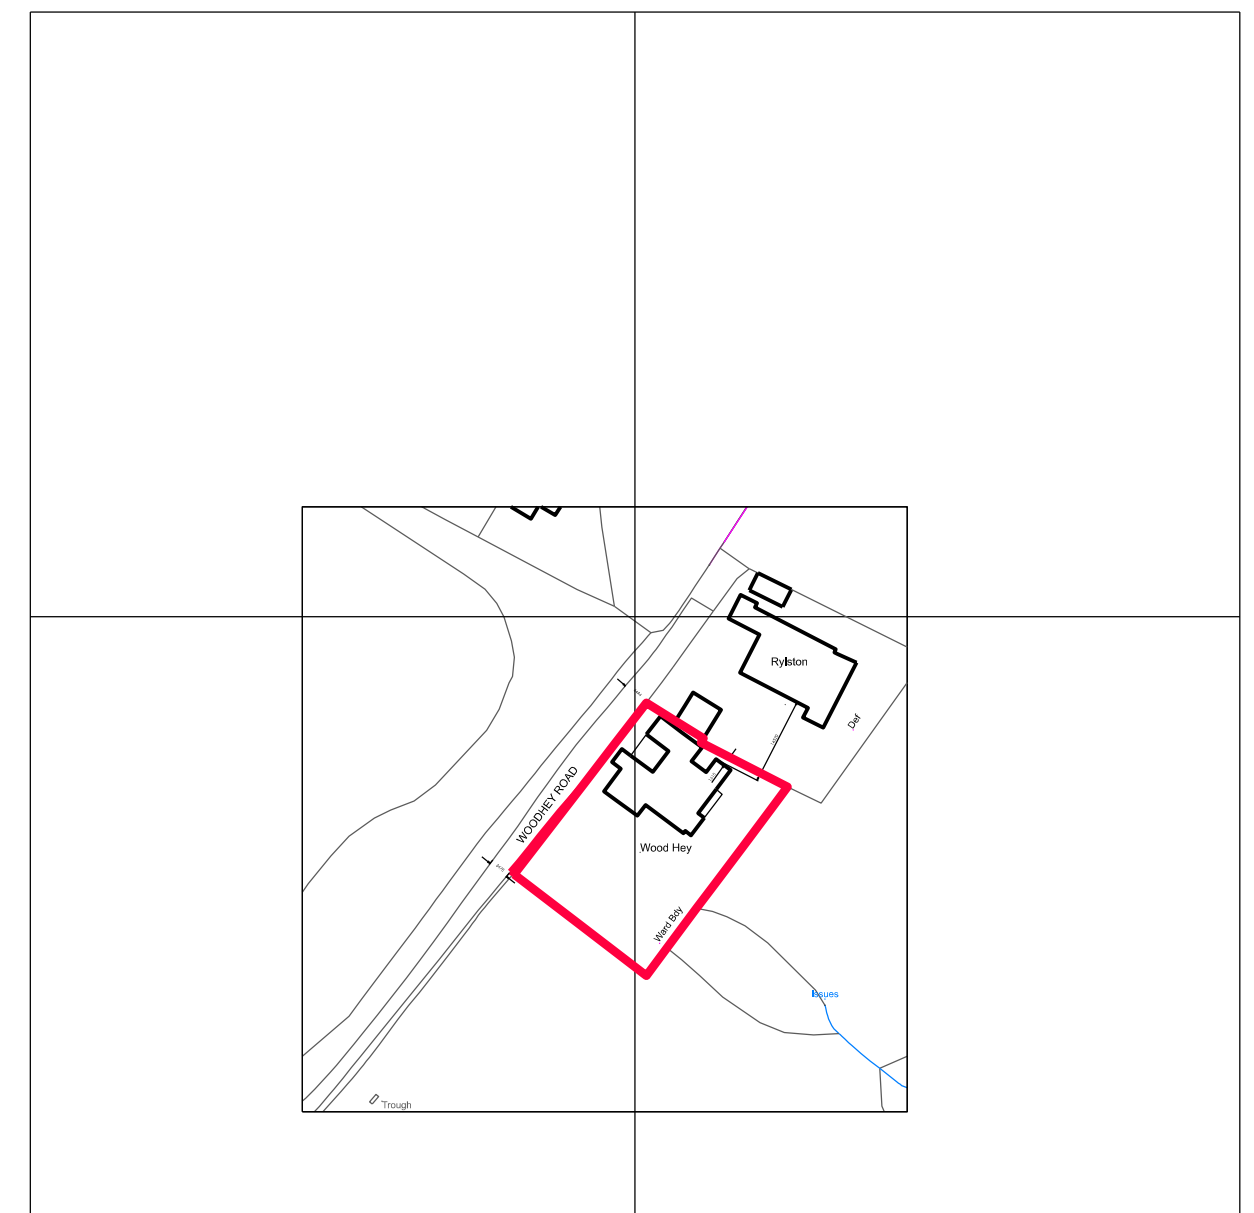

SITE LOCATION PLAN 1:1250

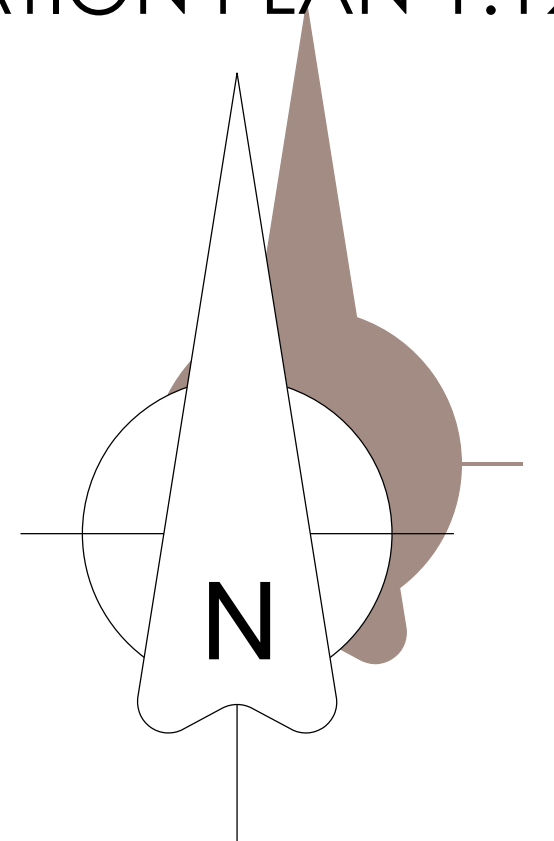


PROPOSED SOUTH ELEVATION

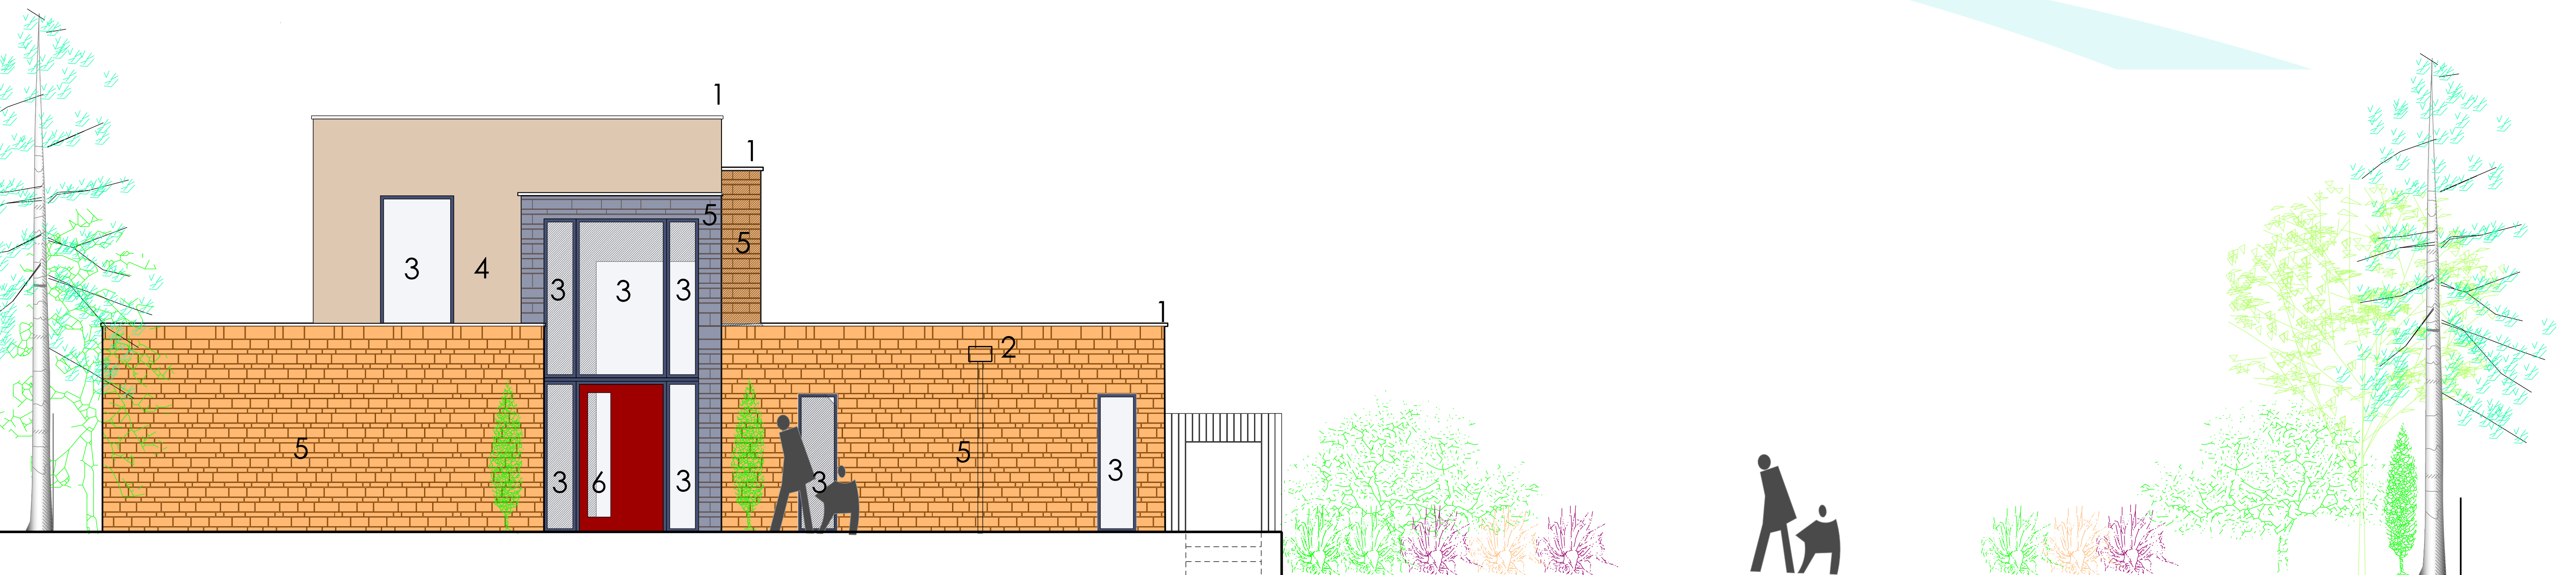

PROPOSED WEST ELEVATION

Revision	Description	By	Date	Revision	Description	By	Date
A	ISSUED FOR PLANNING	SC	06.12.2022	-	-	-	-
B	Amended Elevations	SC	02.02.2023				
C	Amended Elevations	SC	06.12.2022				
D	ISSUED FOR PLANNING	SC	01.10.2023				

Notes:
DO NOT SCALE. Use figured dimensions only. The contractor is requested to check all dimensions before the work is put in hand. Copyright of this drawing belongs solely to SCA Ltd ©. This drawing must only be used for the purpose for which it is supplied and its contents must not be reproduced for any purpose without written permission. Areas indicated, or areas calculated from this drawing should be used for valuation purposes or as the basis for development contracts. SCA is a limited company registered in England and Wales. Number 7428841

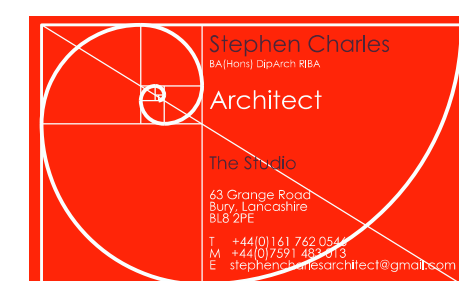

Drawn	SC	Project	Proposed New Dwelling
Date	DEC 2022		Wood Hey, Woodhey Road
Checked	SC		Ramsbottom
Date	DEC 2022	Drg Title	Proposed South and West Elevations
Scale	1:100 @ A1		
Status	Planning	Drg No	SC2022-299-LI-01008 Rev D