


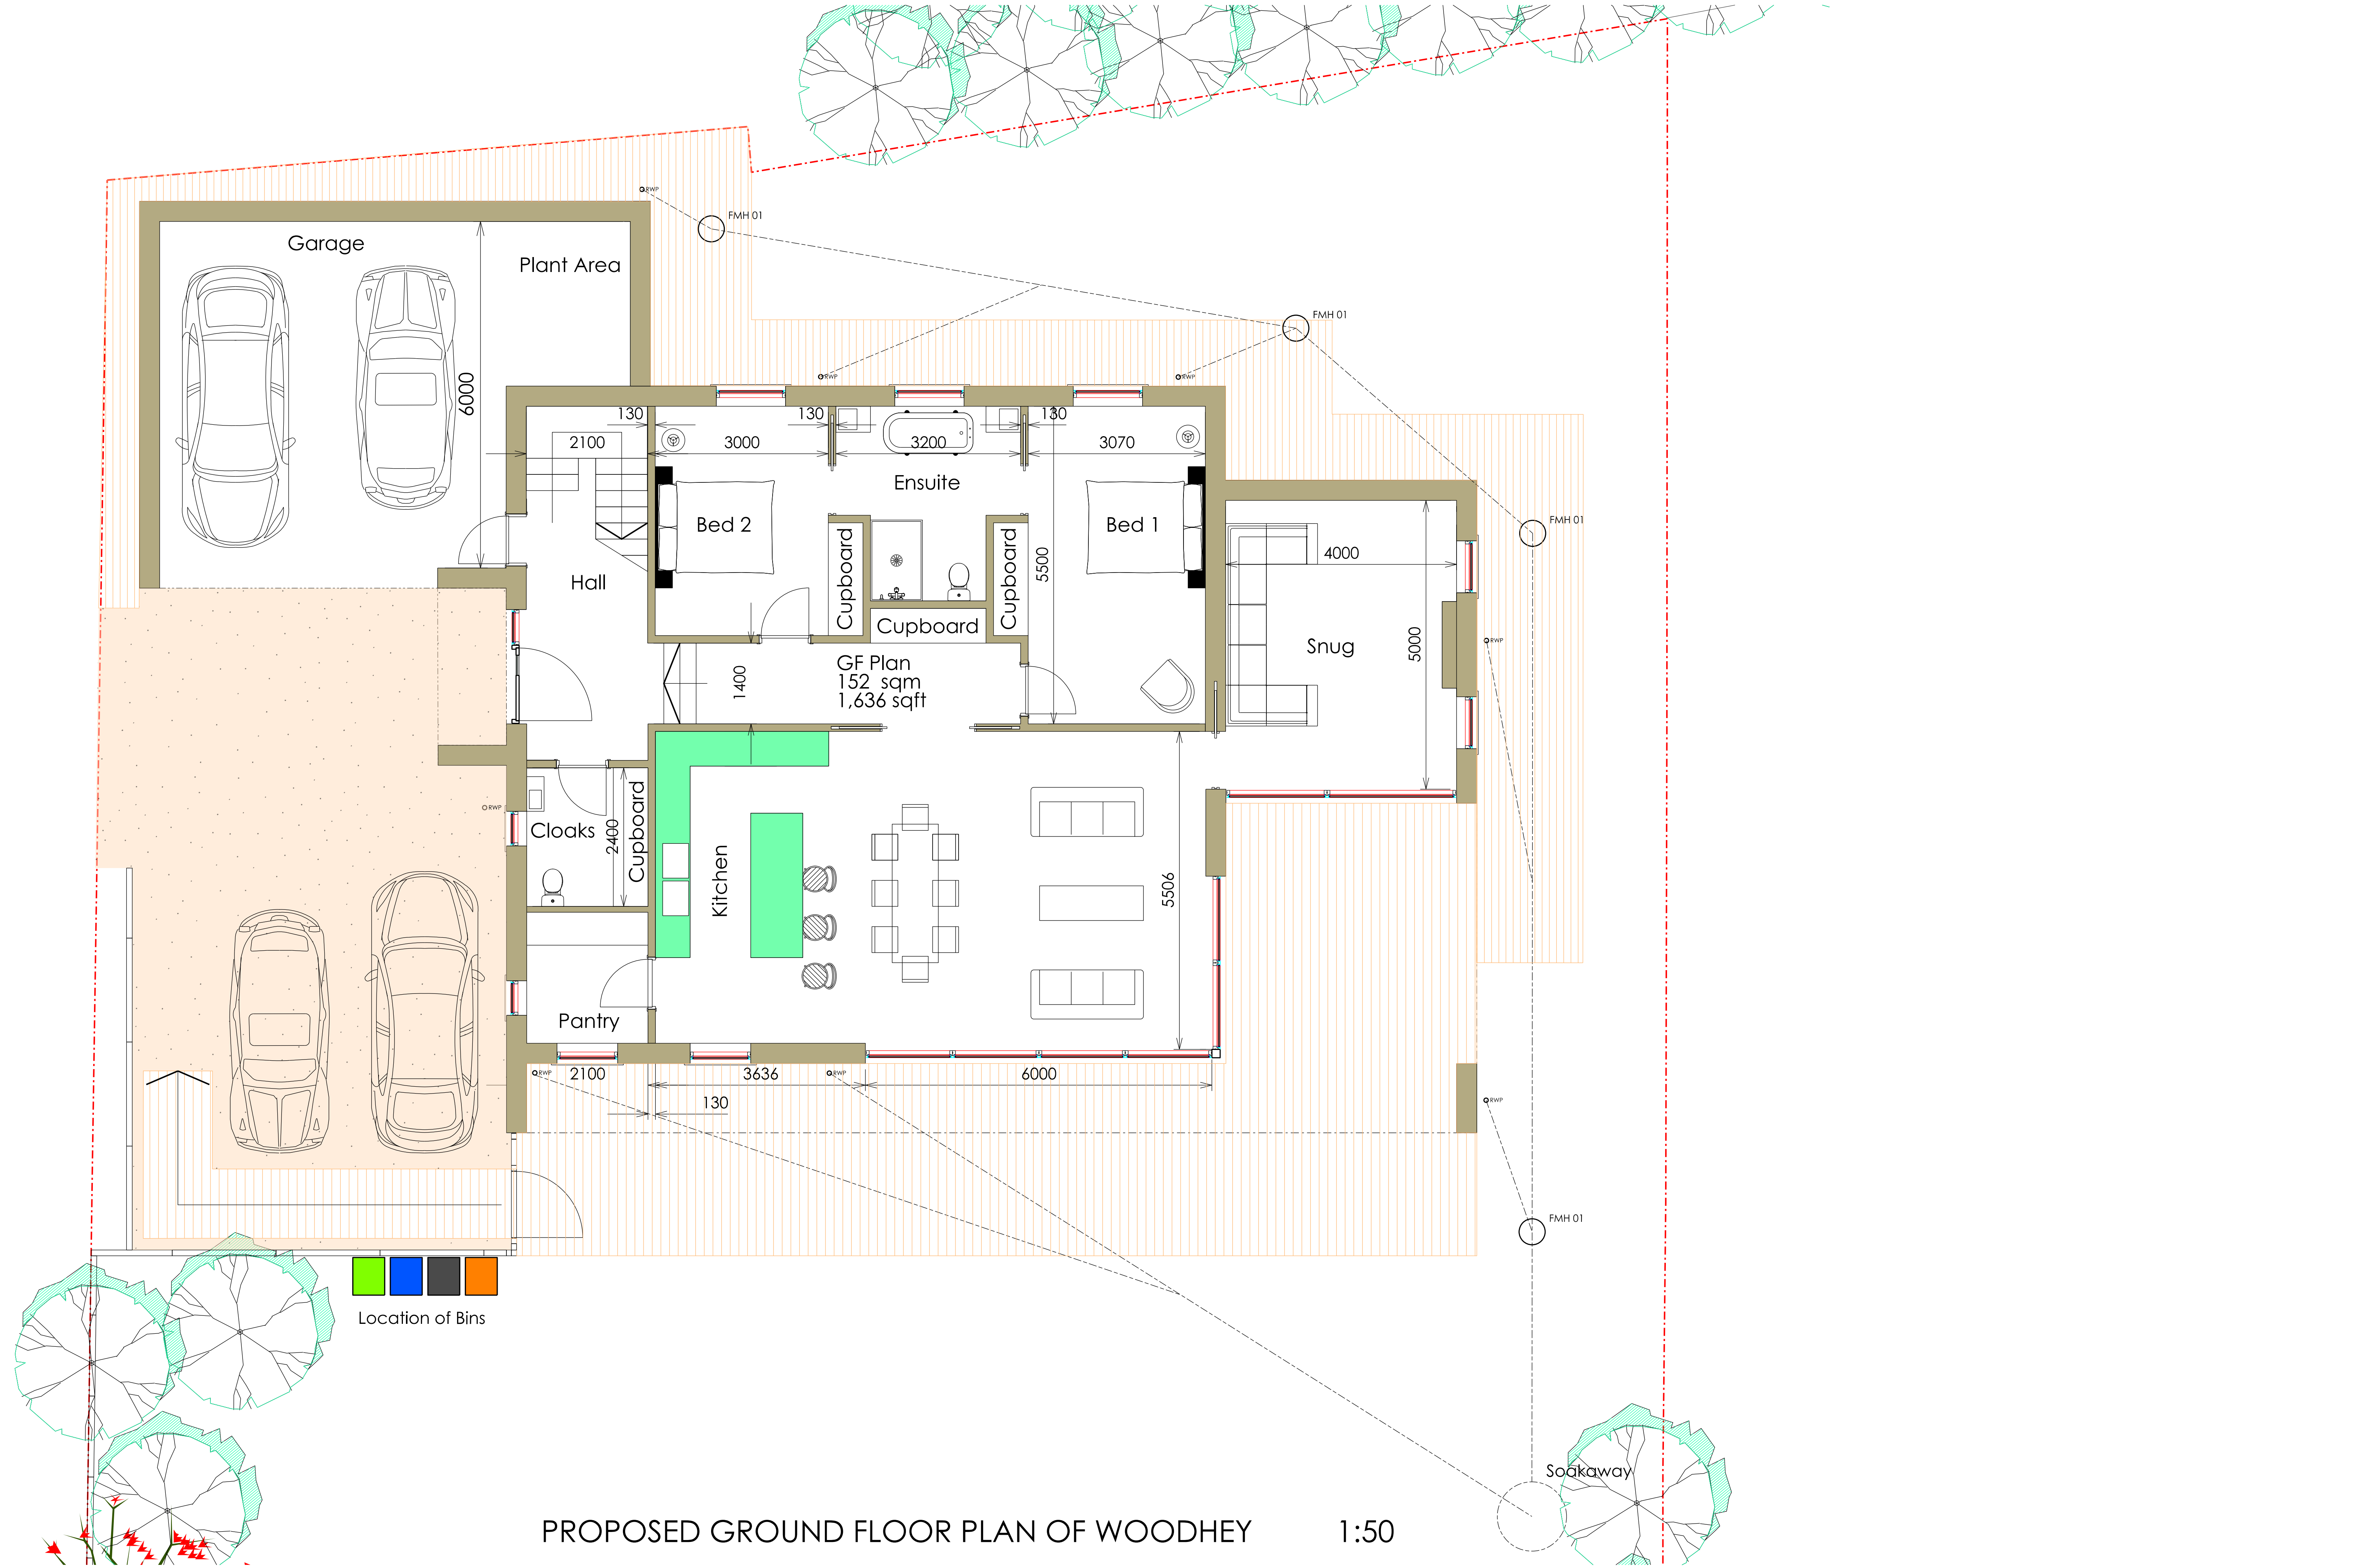

PROPOSED GROUND FLOOR PLAN OF WOODHEY 1:50

Revision	Description	By	Date	Revision	Description	By	Date
A	ISSUED FOR PLANNING	SC	06.12.2022	-	-	-	-
B	ISSUED FOR PLANNING	SC	05.10.2023	-	-	-	-

Notes:

DO NOT SCALE. Use figured dimensions only. The contractor is requested to check all dimensions before the work is put in hand. Copyright of this drawing belongs solely to SCA Ltd ©. This drawing must only be used for the purpose for which it is supplied and its contents must not be reproduced for any purpose without written permission. Areas indicated, or areas calculated from this drawing should be used for valuation purposes or as the basis for development contracts. SCA is a limited company registered in England and Wales. Number 7428841

Stephen Charles

Architect

01203 742841

01203 742842

Drawn	SC	Project	Proposed New Dwelling
Date	DEC 2022		Wood Hey, Woodhey Road
Checked	SC		Ramsbottom
Date	DEC 2022	Drg Title	Proposed Ground Floor Plan
Scale	1:50 @ A1		
Status	Planning	Drg No	SC2022-299-L(-0)005 Rev B