

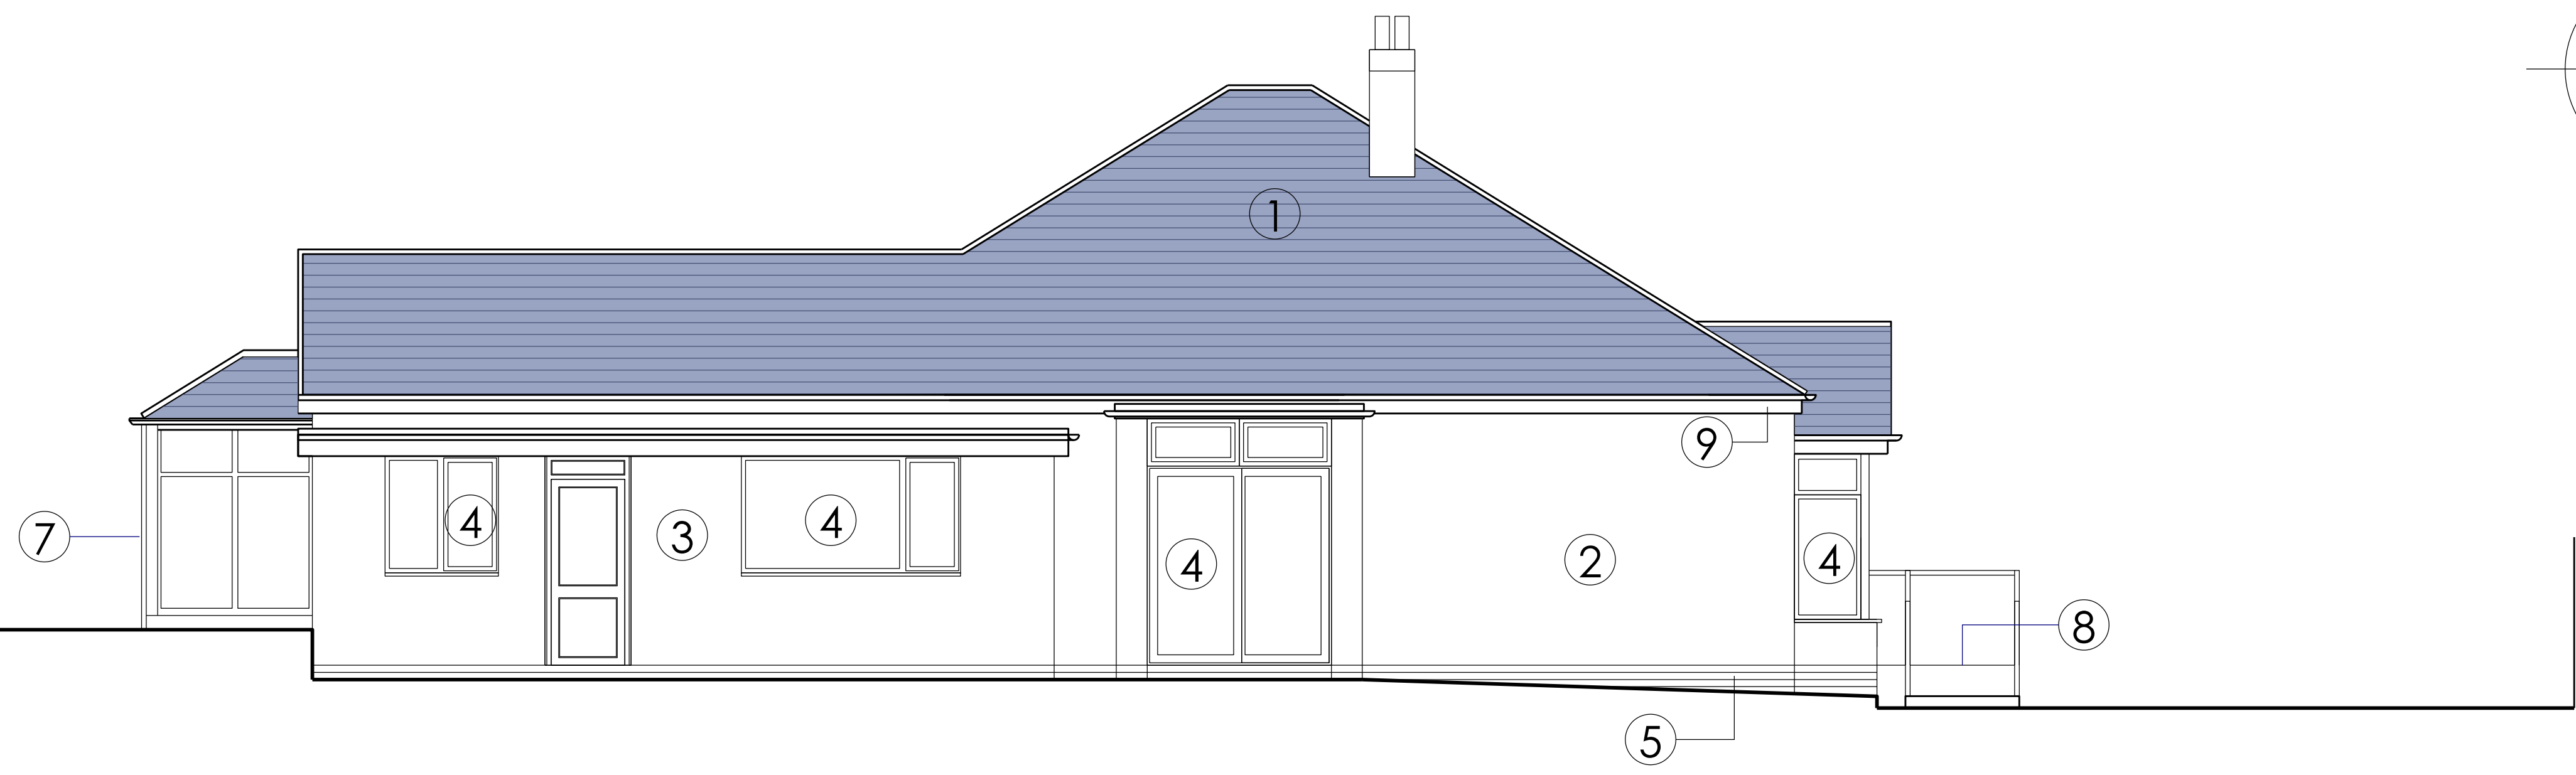


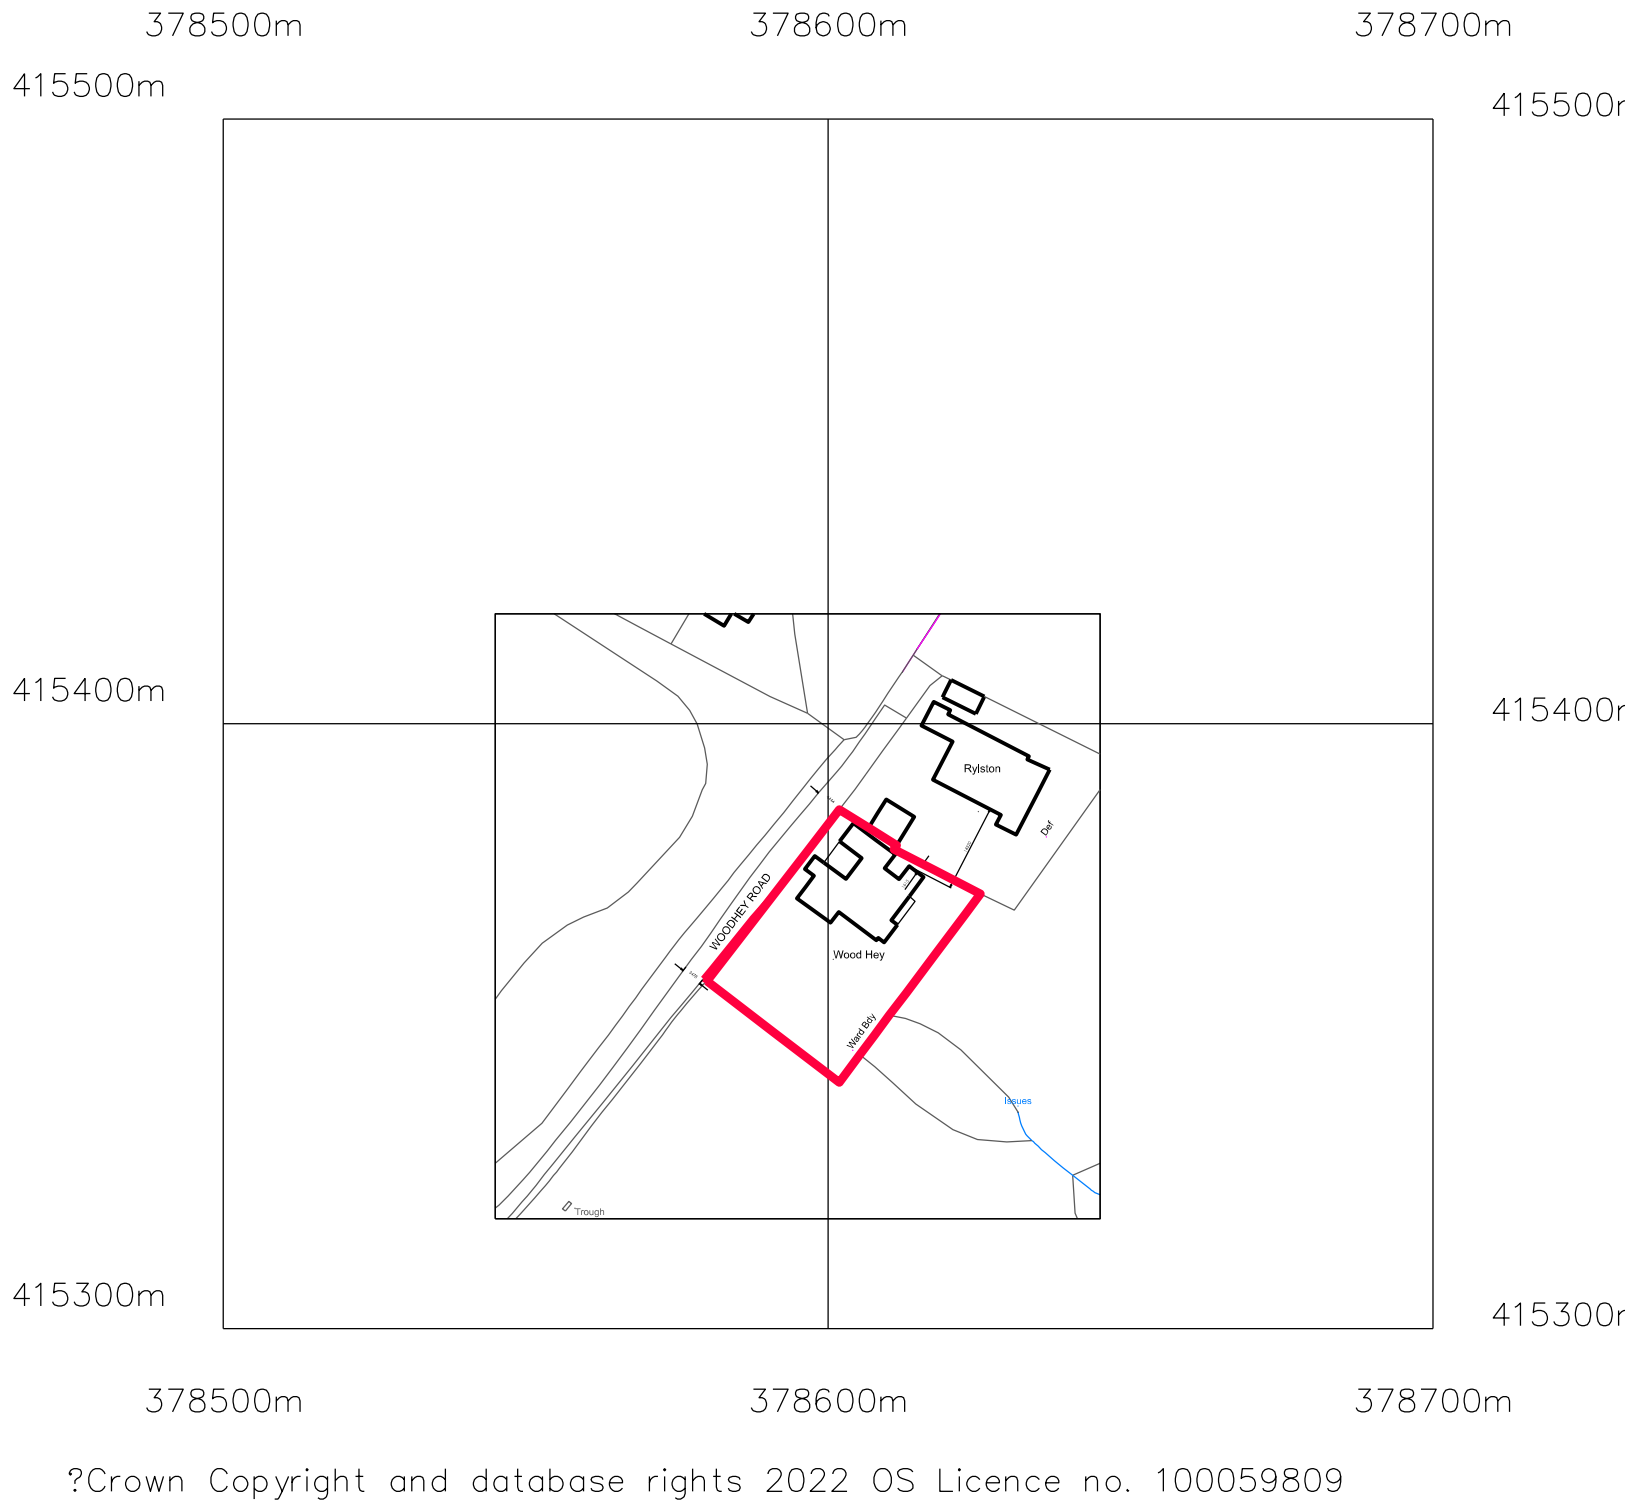

EXISTING SOUTH ELEVATION


1:50

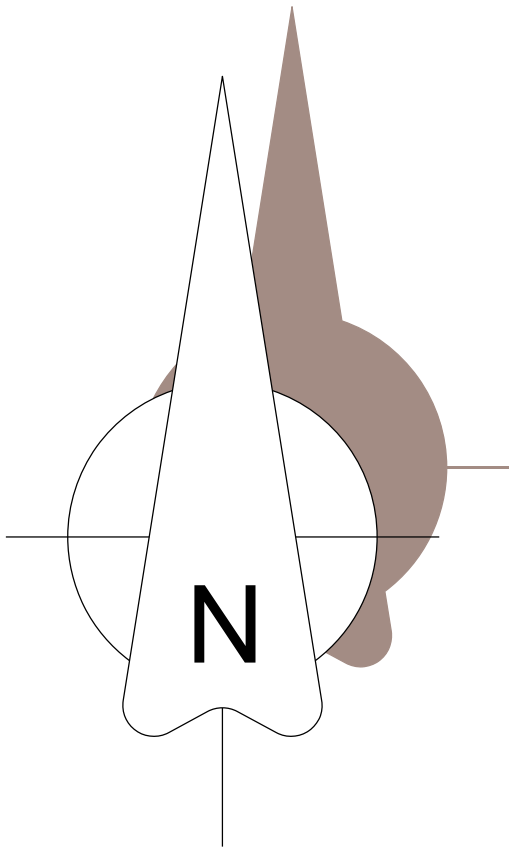

SITE LOCATION PLAN 1:1250

LEGEND

- ① Natural Slate Roof
- ② Render
- ③ Coursed, square stone masonry
- ④ PVC-u glazed Windows
- ⑤ Brick Plinth
- ⑥ SW Painted Timber Doors
- ⑦ PVC_u Front Door and glazed side panels
- ⑧ Concrete Ramp with Handrail
- ⑨ PVC-u Gutters, Fascia's and Downpipes

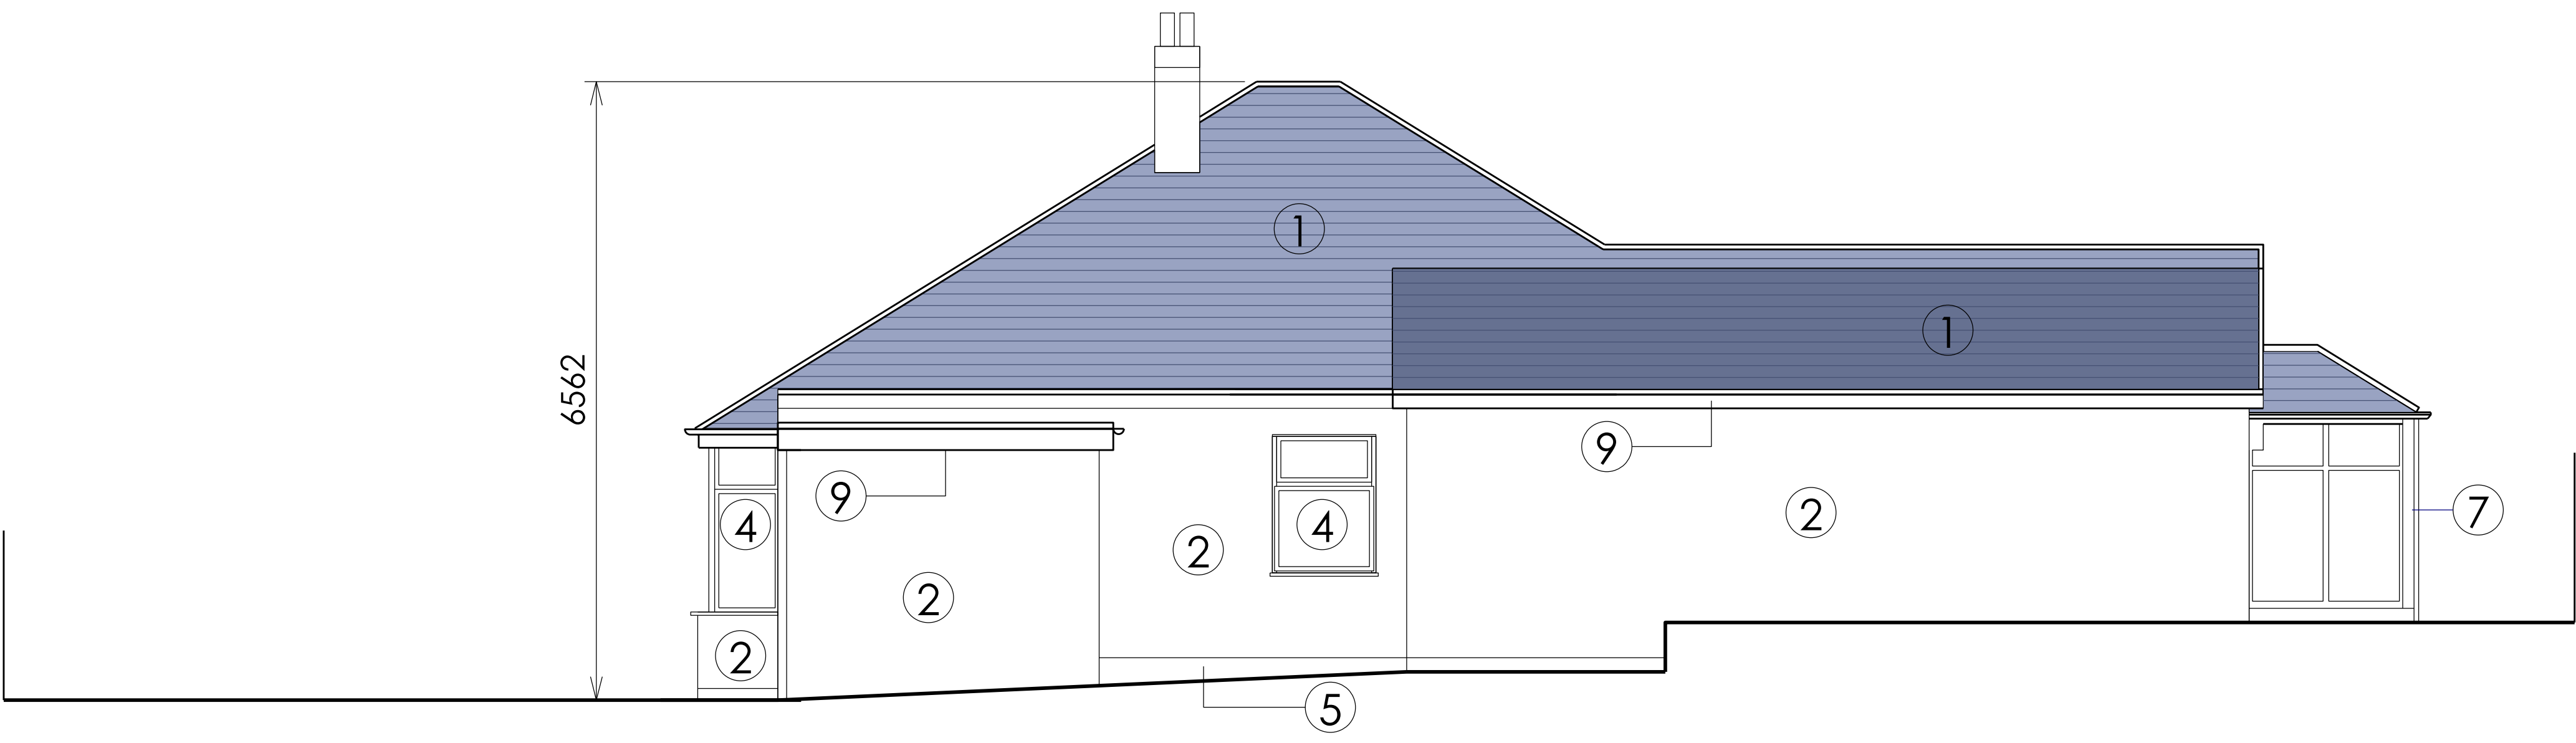


EXISTING NORTH ELEVATION

1:50

Revision	Description	By	Date	Revision	Description	By	Date
A	ISSUED FOR PLANNING	SC	06.12.2022	-	-	-	-

Notes:
DO NOT SCALE. Use figured dimensions only. The contractor is requested to check all dimensions before the work is put in hand. Copyright of this drawing belongs solely to SCA Ltd ©. This drawing must only be used for the purpose for which it is supplied and its contents must not be reproduced for any purpose without written permission. Areas indicated, or areas calculated from this drawing should be used for valuation purposes or as the basis for development contracts. SCA is a limited company registered in England and Wales. Number 7428841

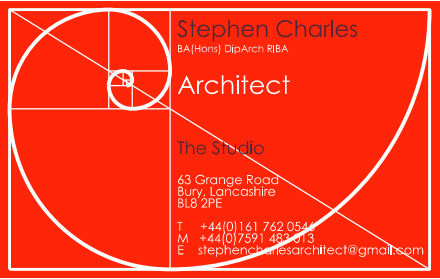

Drawn	SC	Project	Proposed New Dwelling
Date	DEC 2022		Wood Hey, Woodhey Road
Checked	SC		Ramsbottom
Date	DEC 2022	Drg Title	Existing North and South Elevations
Scale	1:50 @ A1		Site Location Plan
Status	Planning	Drg No	SC2022-299-L(-0)003 Rev A