



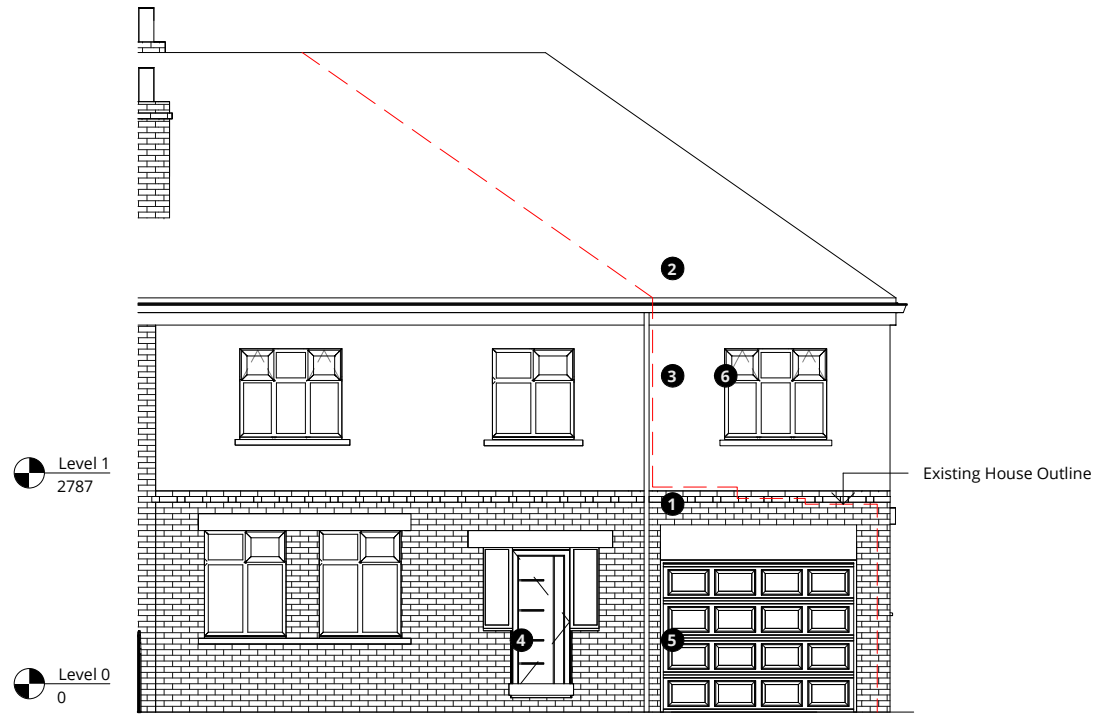


1 Proposed Front Elevation
1 : 100

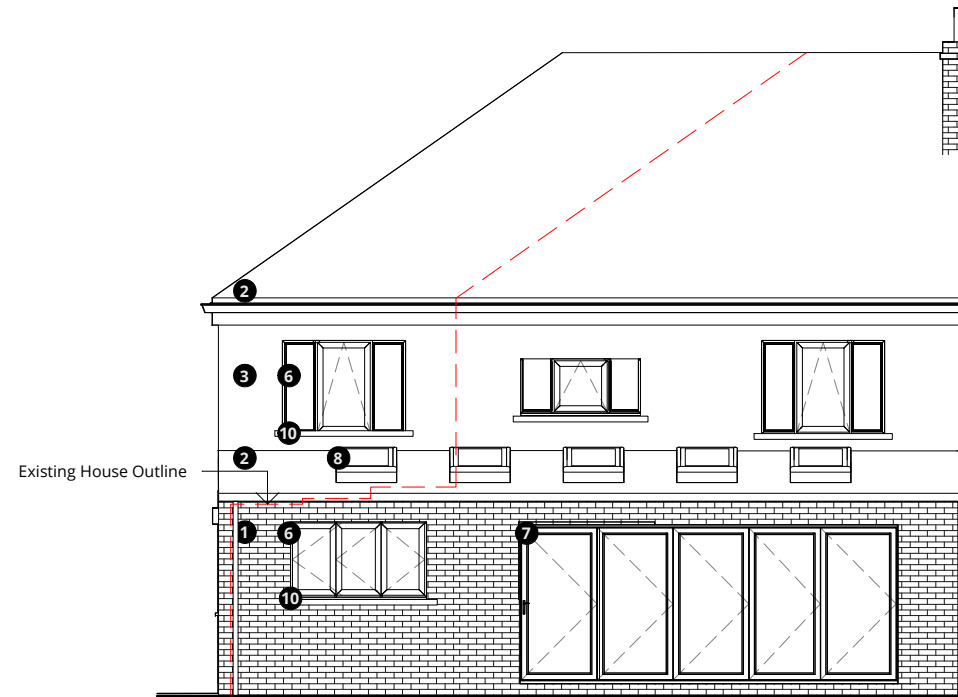


2 Proposed Rear Elevation
1 : 100

MATERIALS KEY

- 1 Red brick masonry with level change brick detail to match existing
- 2 Brown/ grey concrete roof tile to match existing with black RWP & fascias
- 3 Light coloured render
- 4 New composite entrance door - dark grey
- 5 New composite garage roller shutter - dark grey
- 6 Flush casement windows to match existing style (dark grey)
- 7 Dark Grey Aluminium Bi-folding doors
- 8 Dark Grey Framed Rooflight
- 9 New composite rear half glazed door with half height side window (dark grey & opaque)
- 10 Pre Cast Stone Detailing (e.g Lintels, Cills etc.)

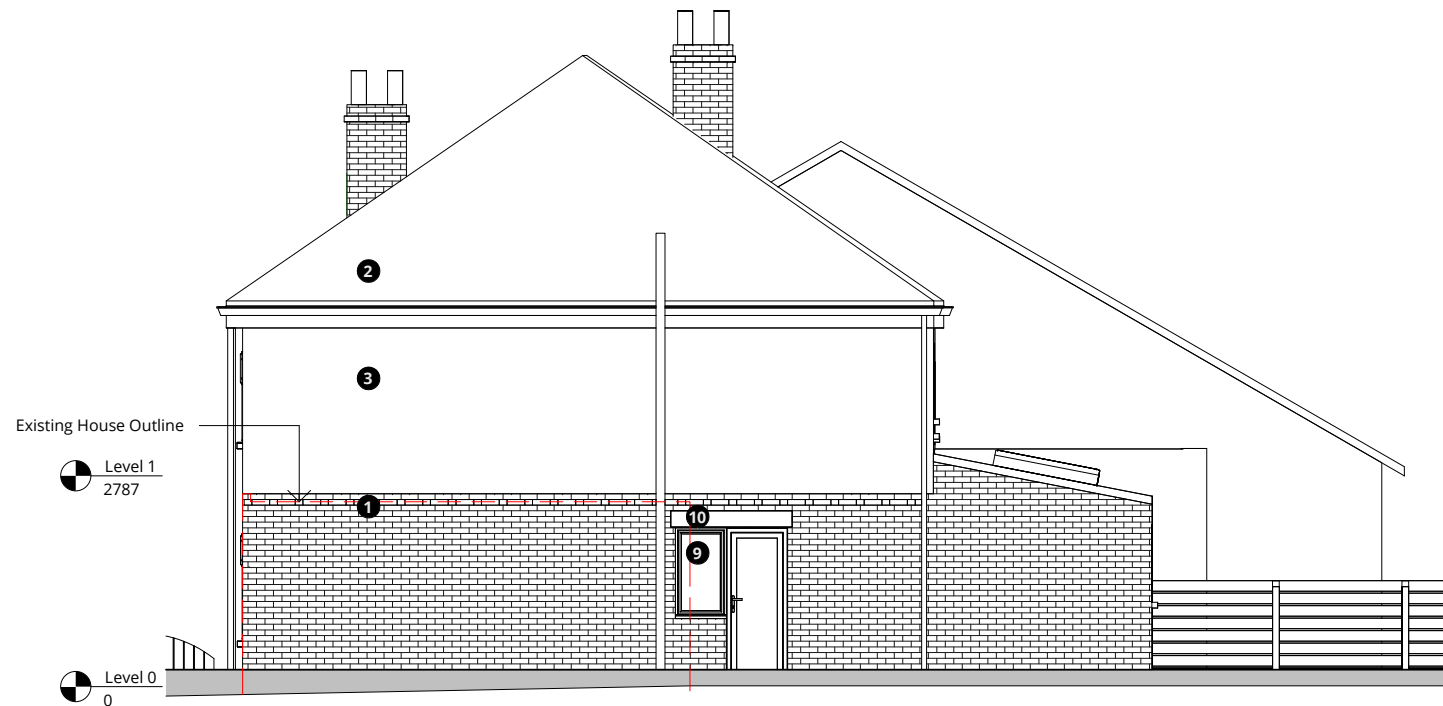

3 Proposed Side Elevation
1 : 100

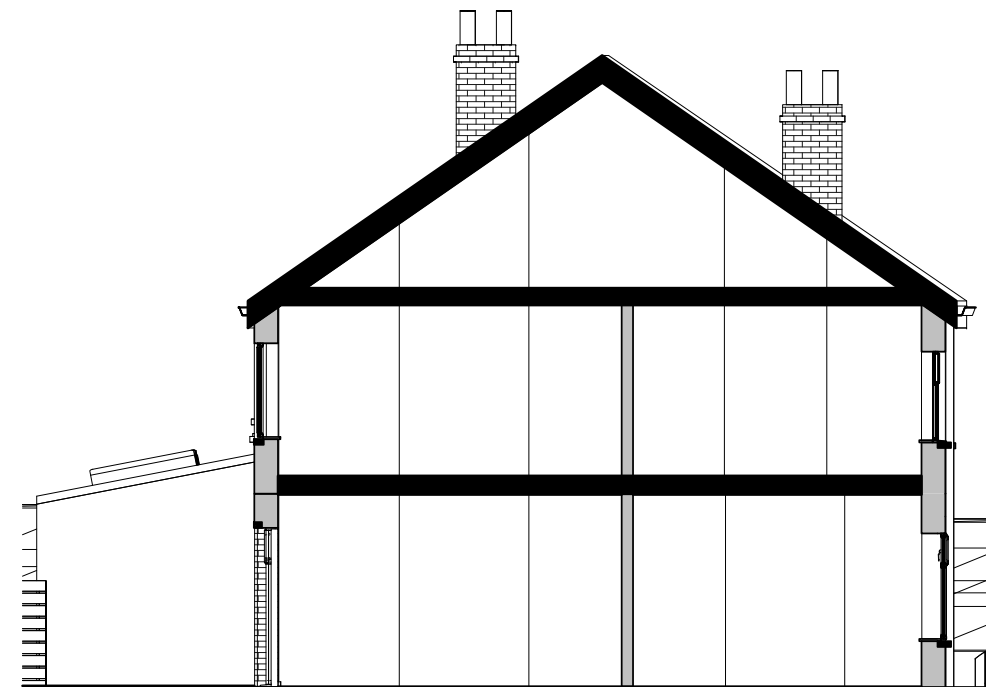

4 Proposed Side Elevation Through No. 42
1 : 100

0m 1m 2m 3m 4m 5m
SCALE 1:100

RALA SHALL HAVE NO RESPONSIBILITY FOR ANY USE MADE OF THIS DOCUMENT OTHER THAN FOR THAT WHICH IT WAS PREPARED AND ISSUED. ALL DIMENSIONS SHOULD BE CHECKED ON SITE. DO NOT SCALE FROM THIS DRAWING

ANY DRAWING ERRORS OR DIVERGENCIES SHOULD BE BROUGHT TO THE ATTENTION OF RALA AT THE ADDRESS SHOWN BELOW.

DRAWINGS SHALL BE READ IN CONJUNCTION WITH THE FOLLOWING BEFORE WORK COMMENCES:

- THE CDM DESIGN ISSUES REGISTER
- THE RALA RISK SERIES OF DRAWINGS
- THE PROJECT CDM RISK REGISTER

NOTES

P00	First Issue	RB	RB	05/10/23
P01	3D Workshop	RB	RB	17/10/23

REVISION	DESCRIPTION	DRAWN	CHECKED	DATE
----------	-------------	-------	---------	------

REVISION	DESCRIPTION	DRAWN	CHECKED	DATE
----------	-------------	-------	---------	------

CLIENT

11 Hackford Close,
Brandlesholme,
Bury,
Greater Manchester,
BL8 1XP
United Kingdom

T +44 [0]7564 361 972

Rachel Ann Lucy
RAL
Architect

PROJECT TITLE
40 Kendal Road West

RDP JOB NUMBER
P0049

ISO 27001 CLASSIFICATION
Planning

DRAWING TITLE
Proposed Elevations

SCALE
@ A3

1 : 100

DATE FIRST ISSUED
04/10/23

DRAWING NO.
KRW-RALA-XX-XX-DR-A-(PL)-0003

REVISION
P01