



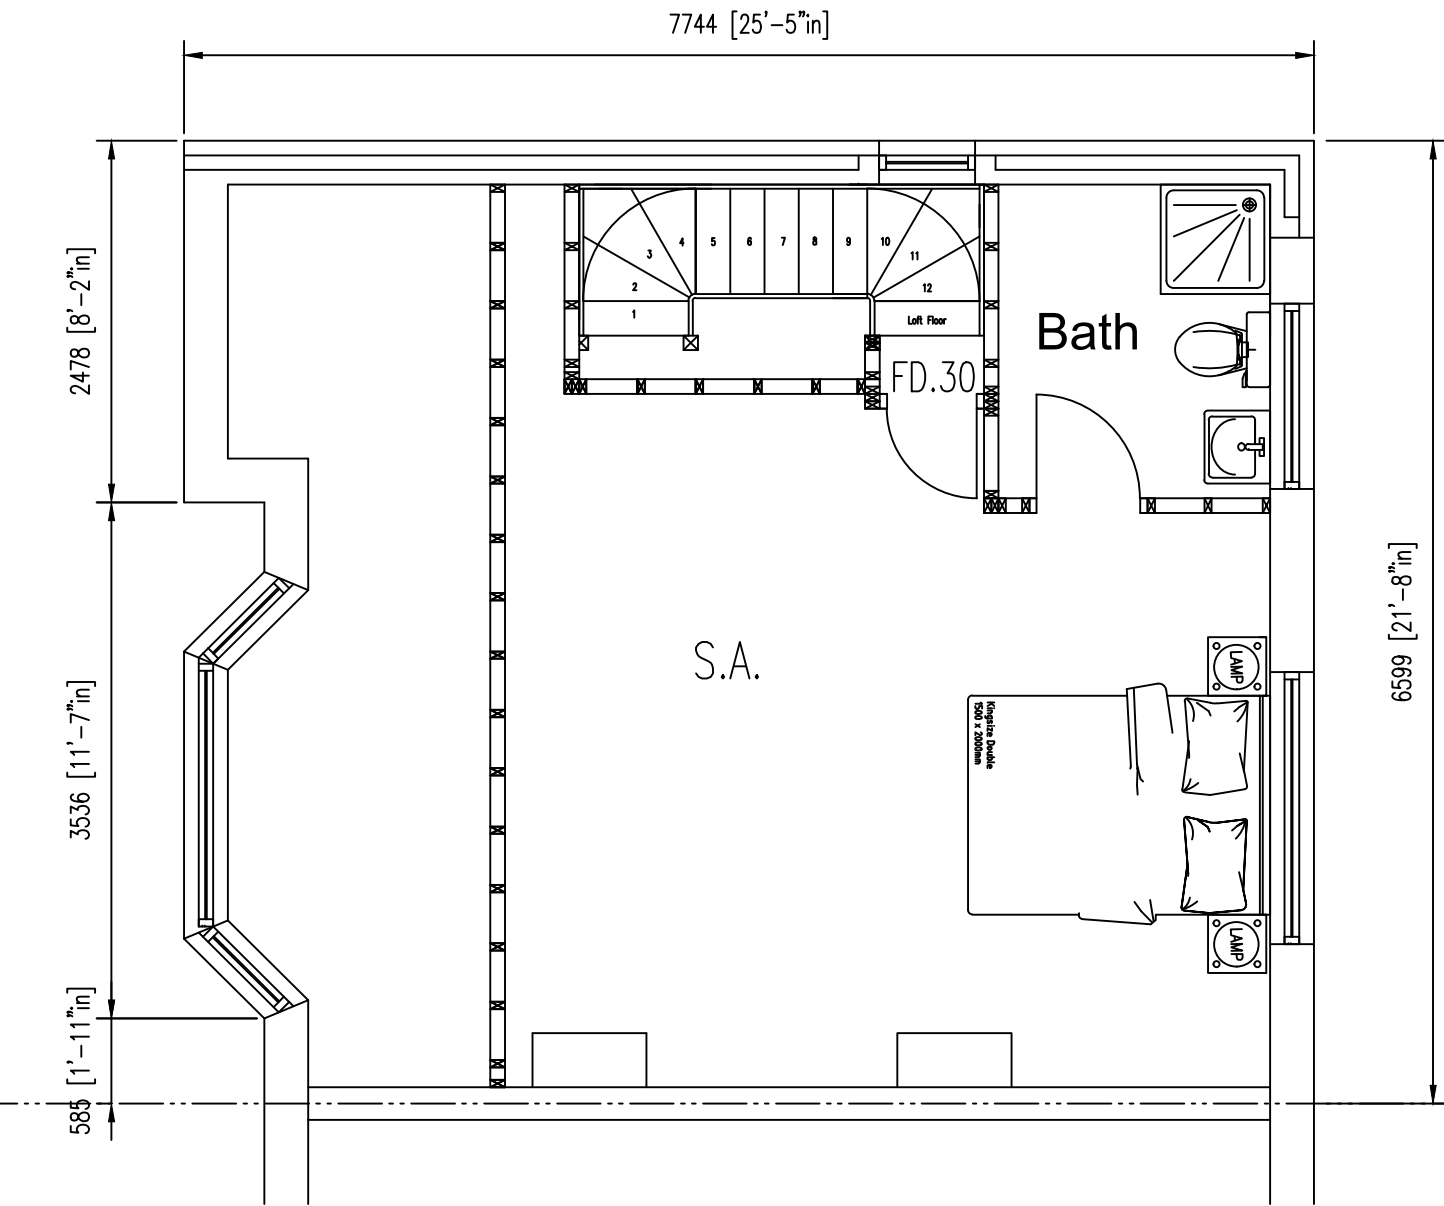

Proposed Second Floor Plan

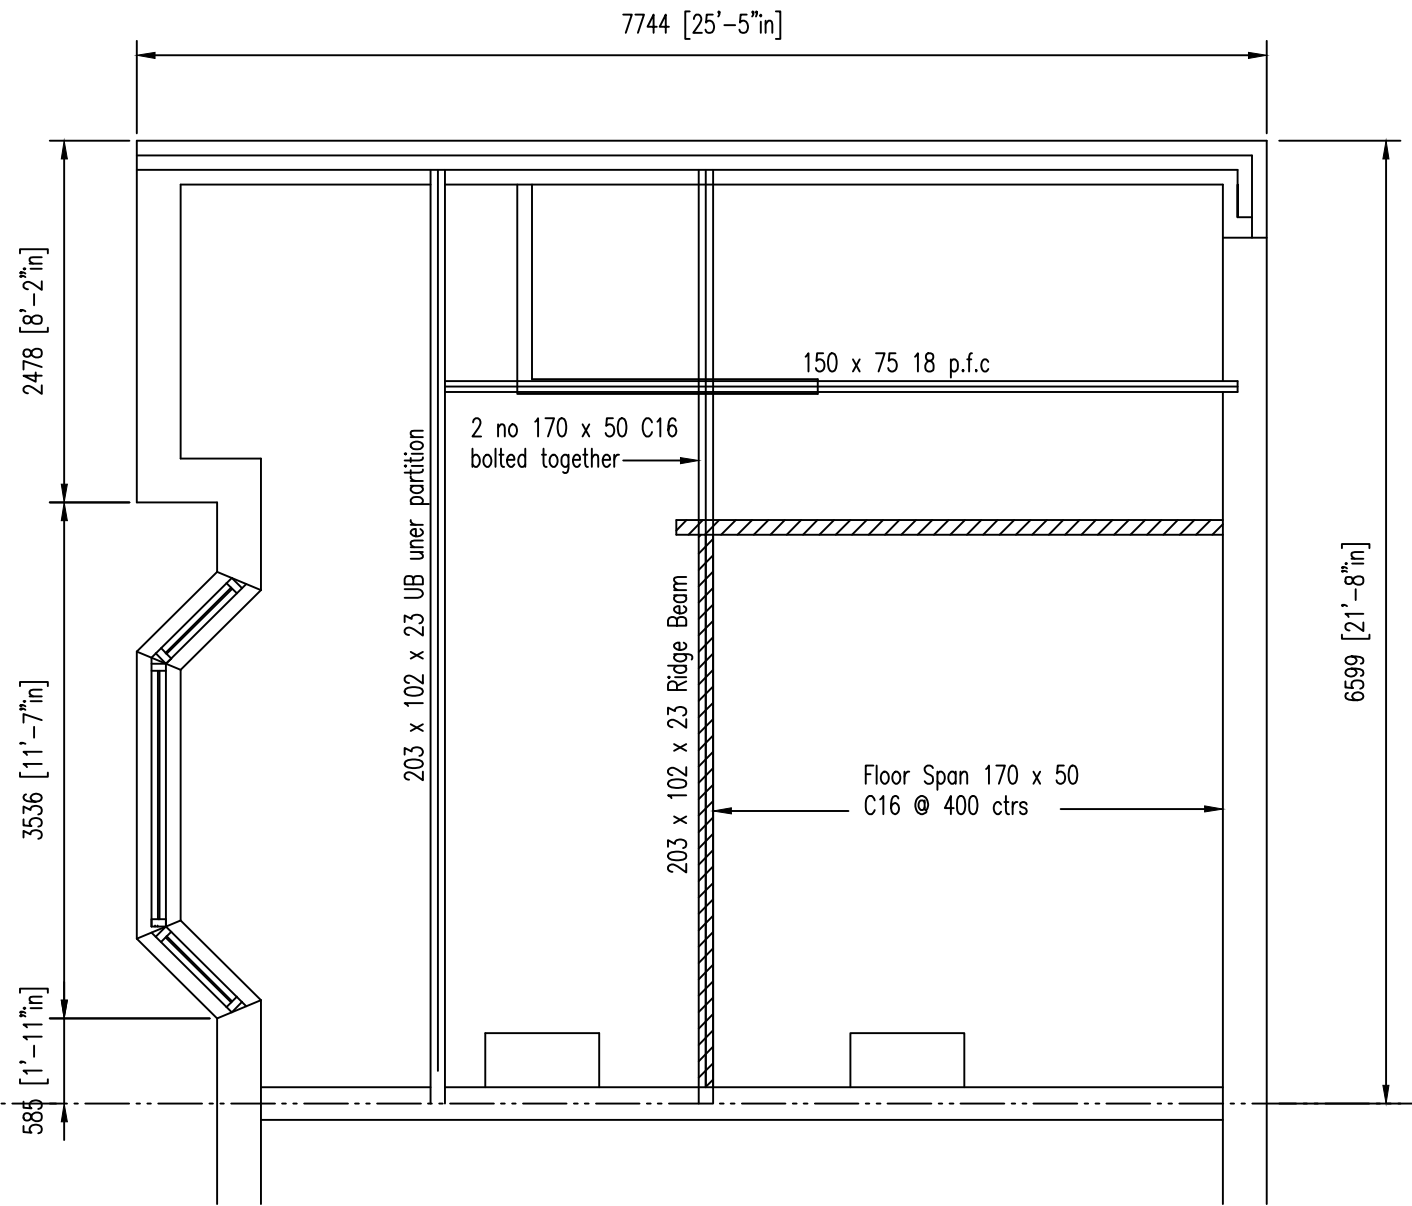

Proposed Beam Layout

PROJECT	Mr A McGinty				A & W Design Services 270 Hollins Lane Hollins Village Bury BL9 8AY T. 0161 796 5783 M. 07852860921 E. andrew.haslam@virgin.net. Architects and Surveyors				
	52 Heaton Street								
	Prestwich								
	M25 1HH								
	DETAIL Second Floor Plan								
	SCALES 1 : 50 @ A3								
	DRAWN A & W Design/AH			DATE Sept 2024					
	JOB NO	DWG NO	REV	Drawing Amendment / Revision		P1	Sept 2024	Issued For Comment	
	24/AC/105	AC/105/D	P1	52 Heaton Street, Prestwich, Proposed Loft Conversion and Rear Extension					