




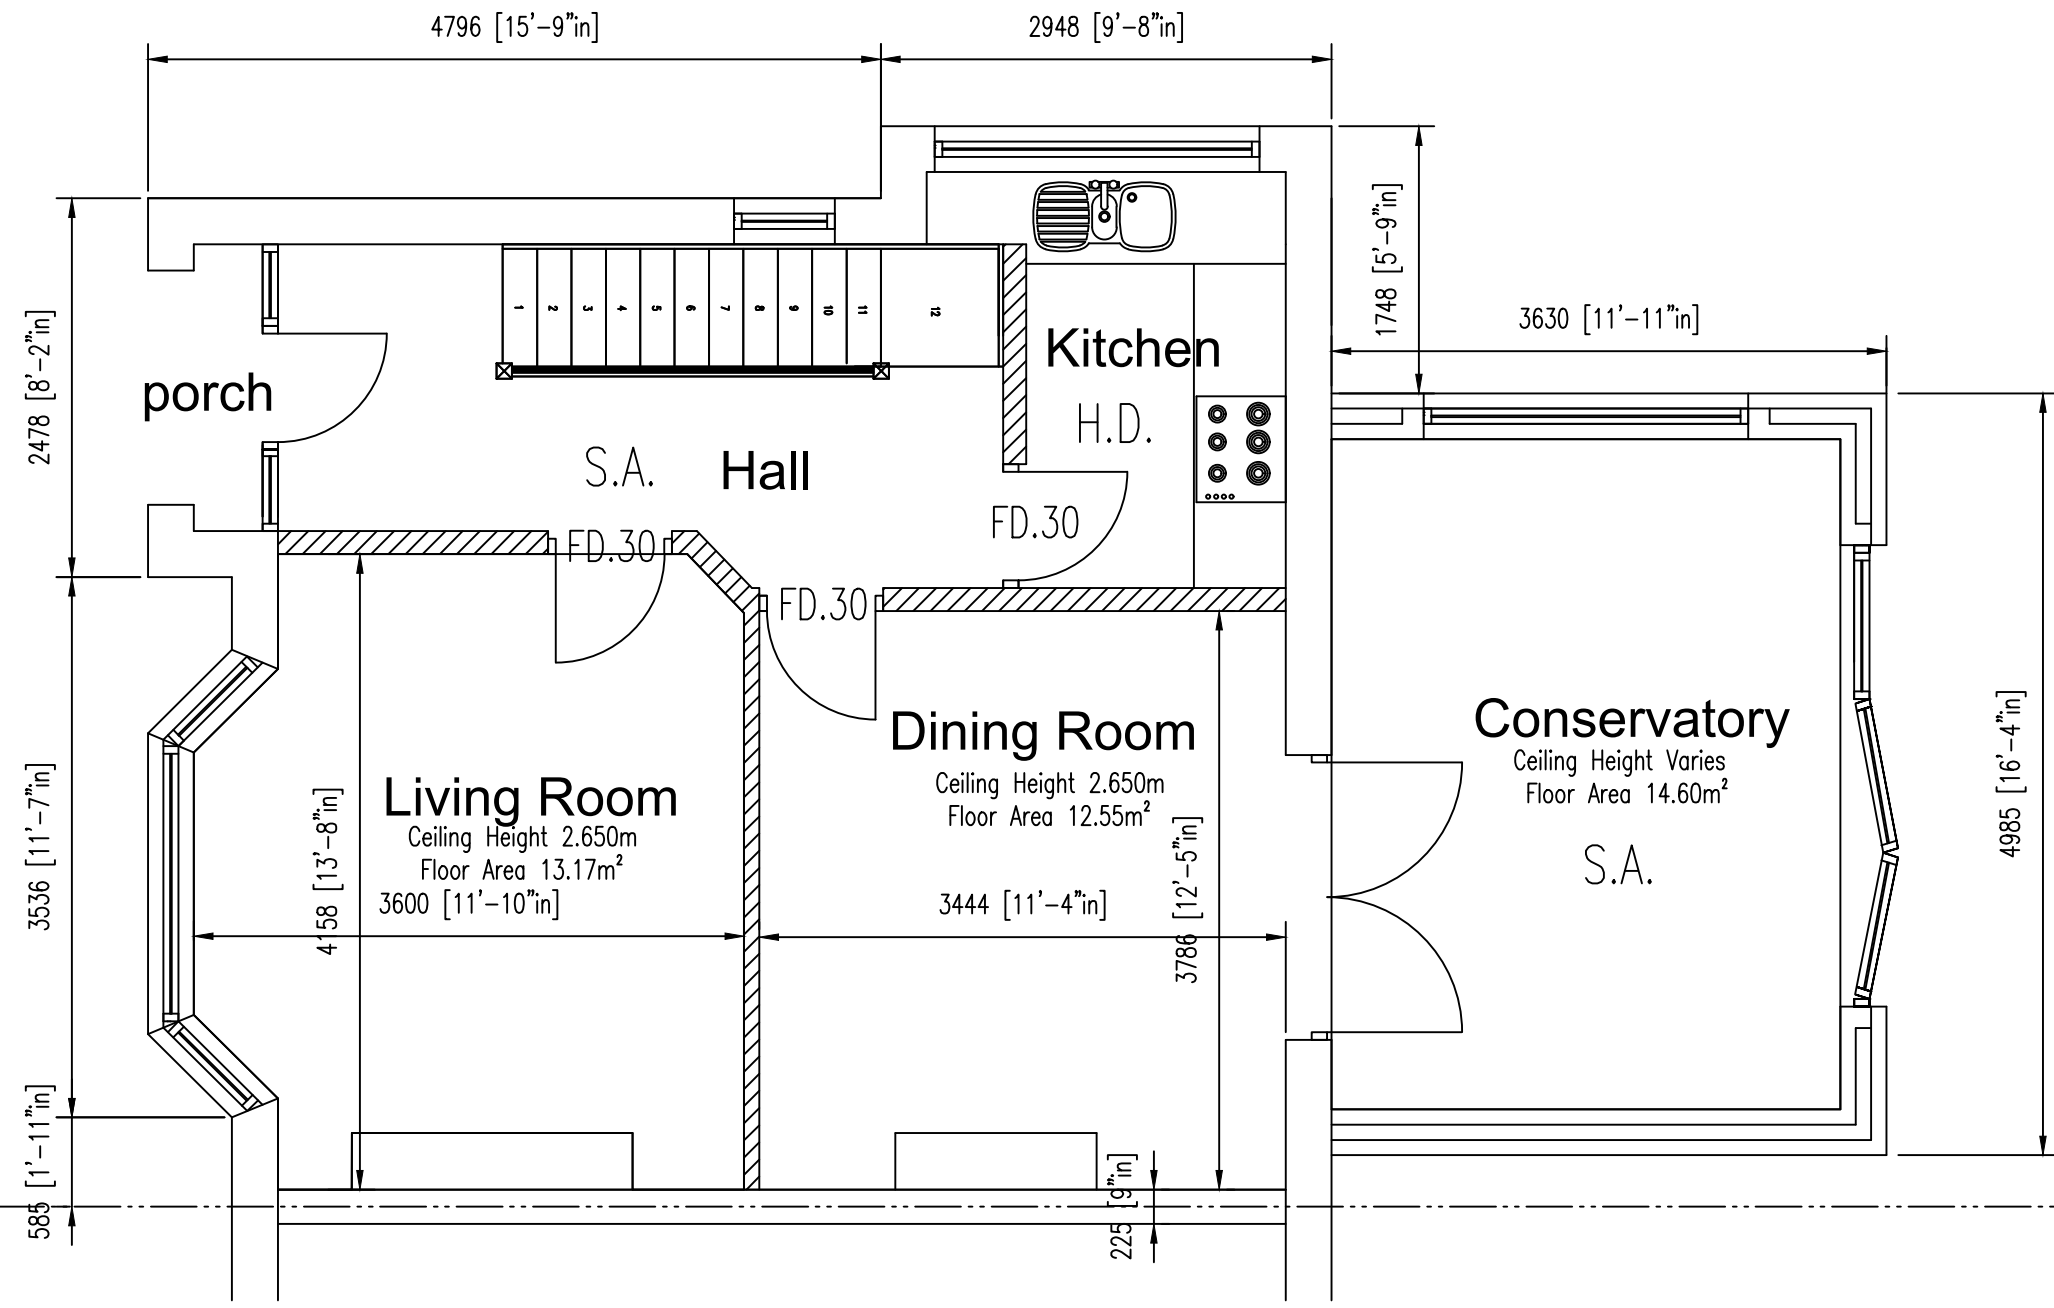


Proposed Ground Floor Plan

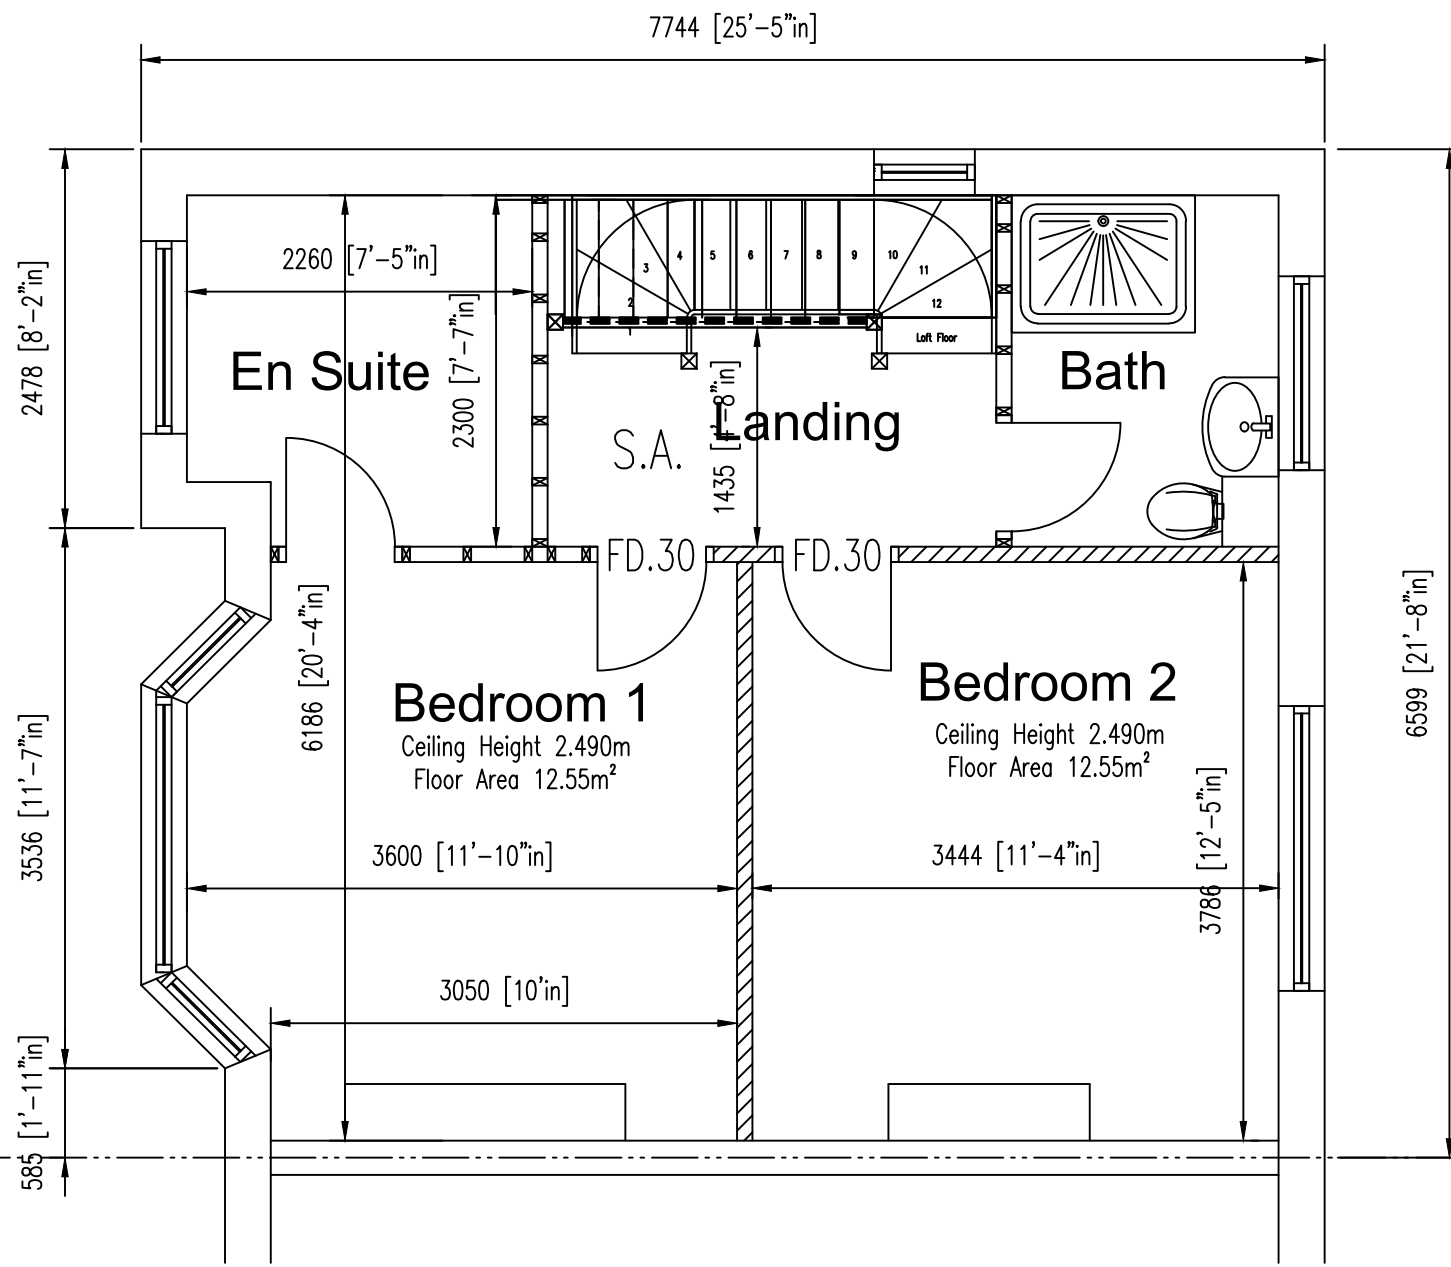


Proposed First Floor Plan

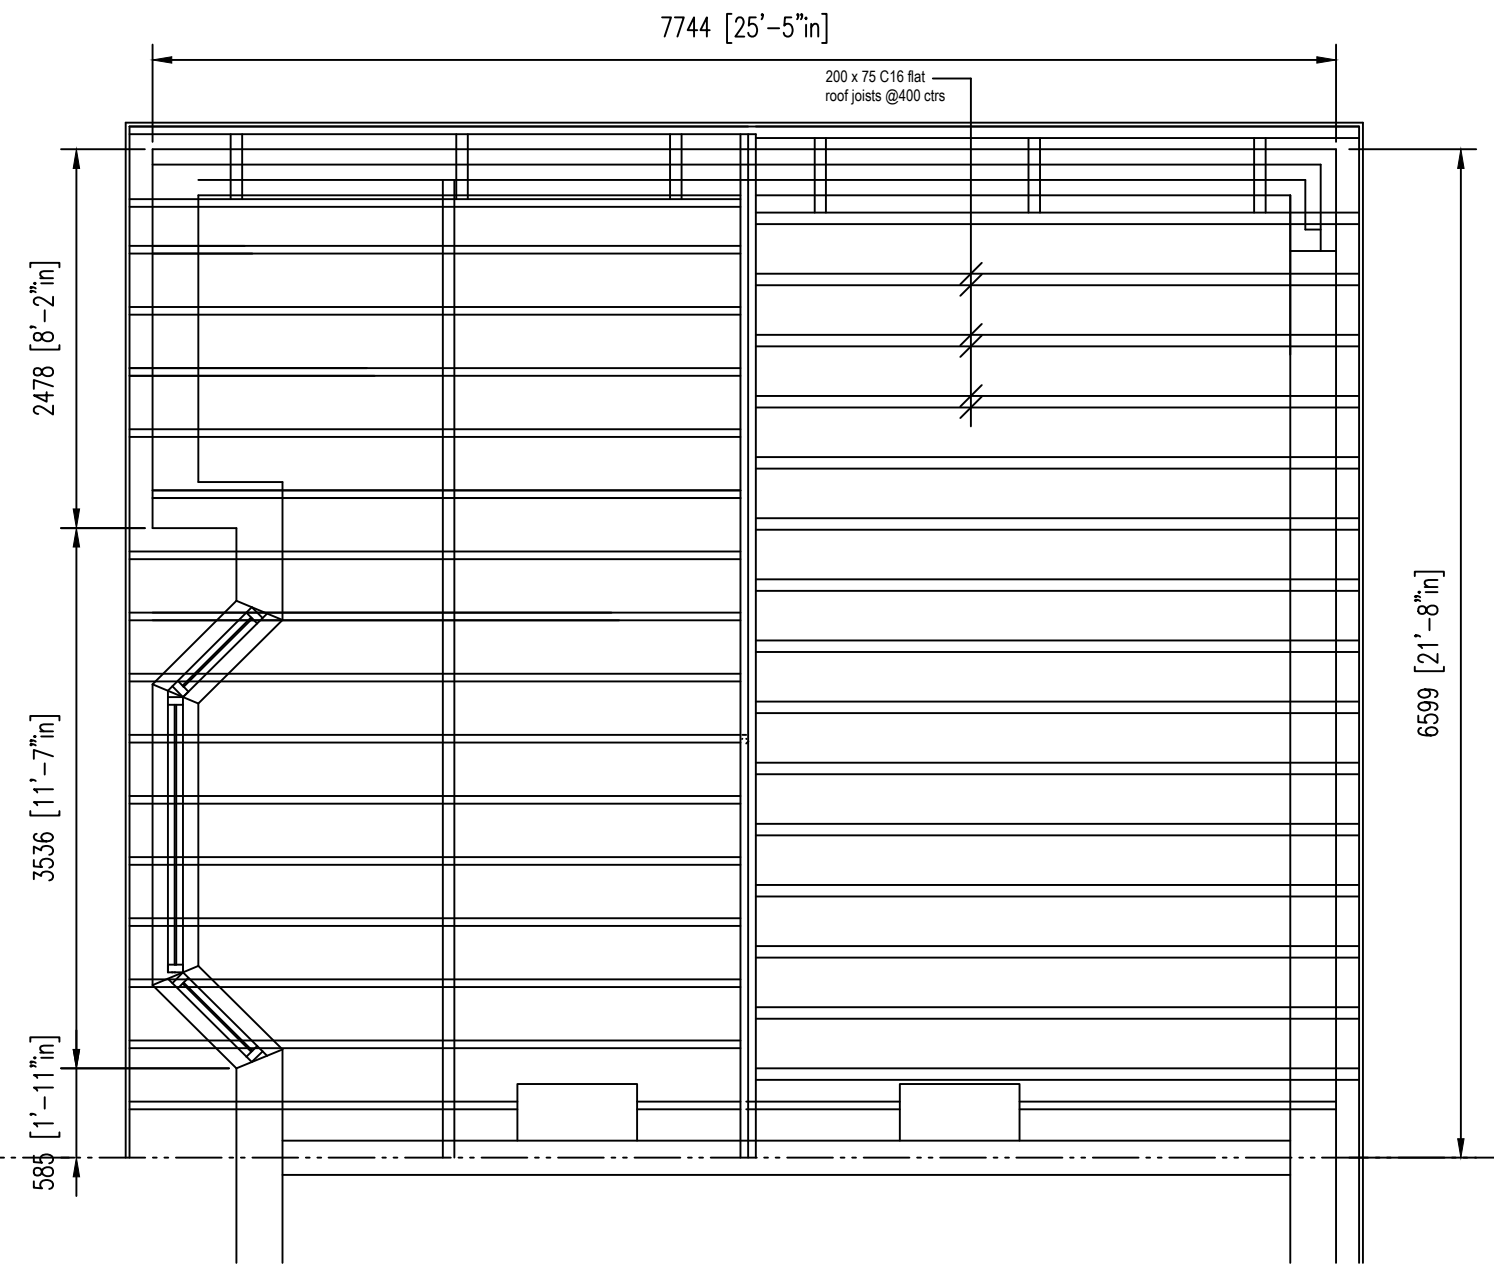


Proposed Roof Plan

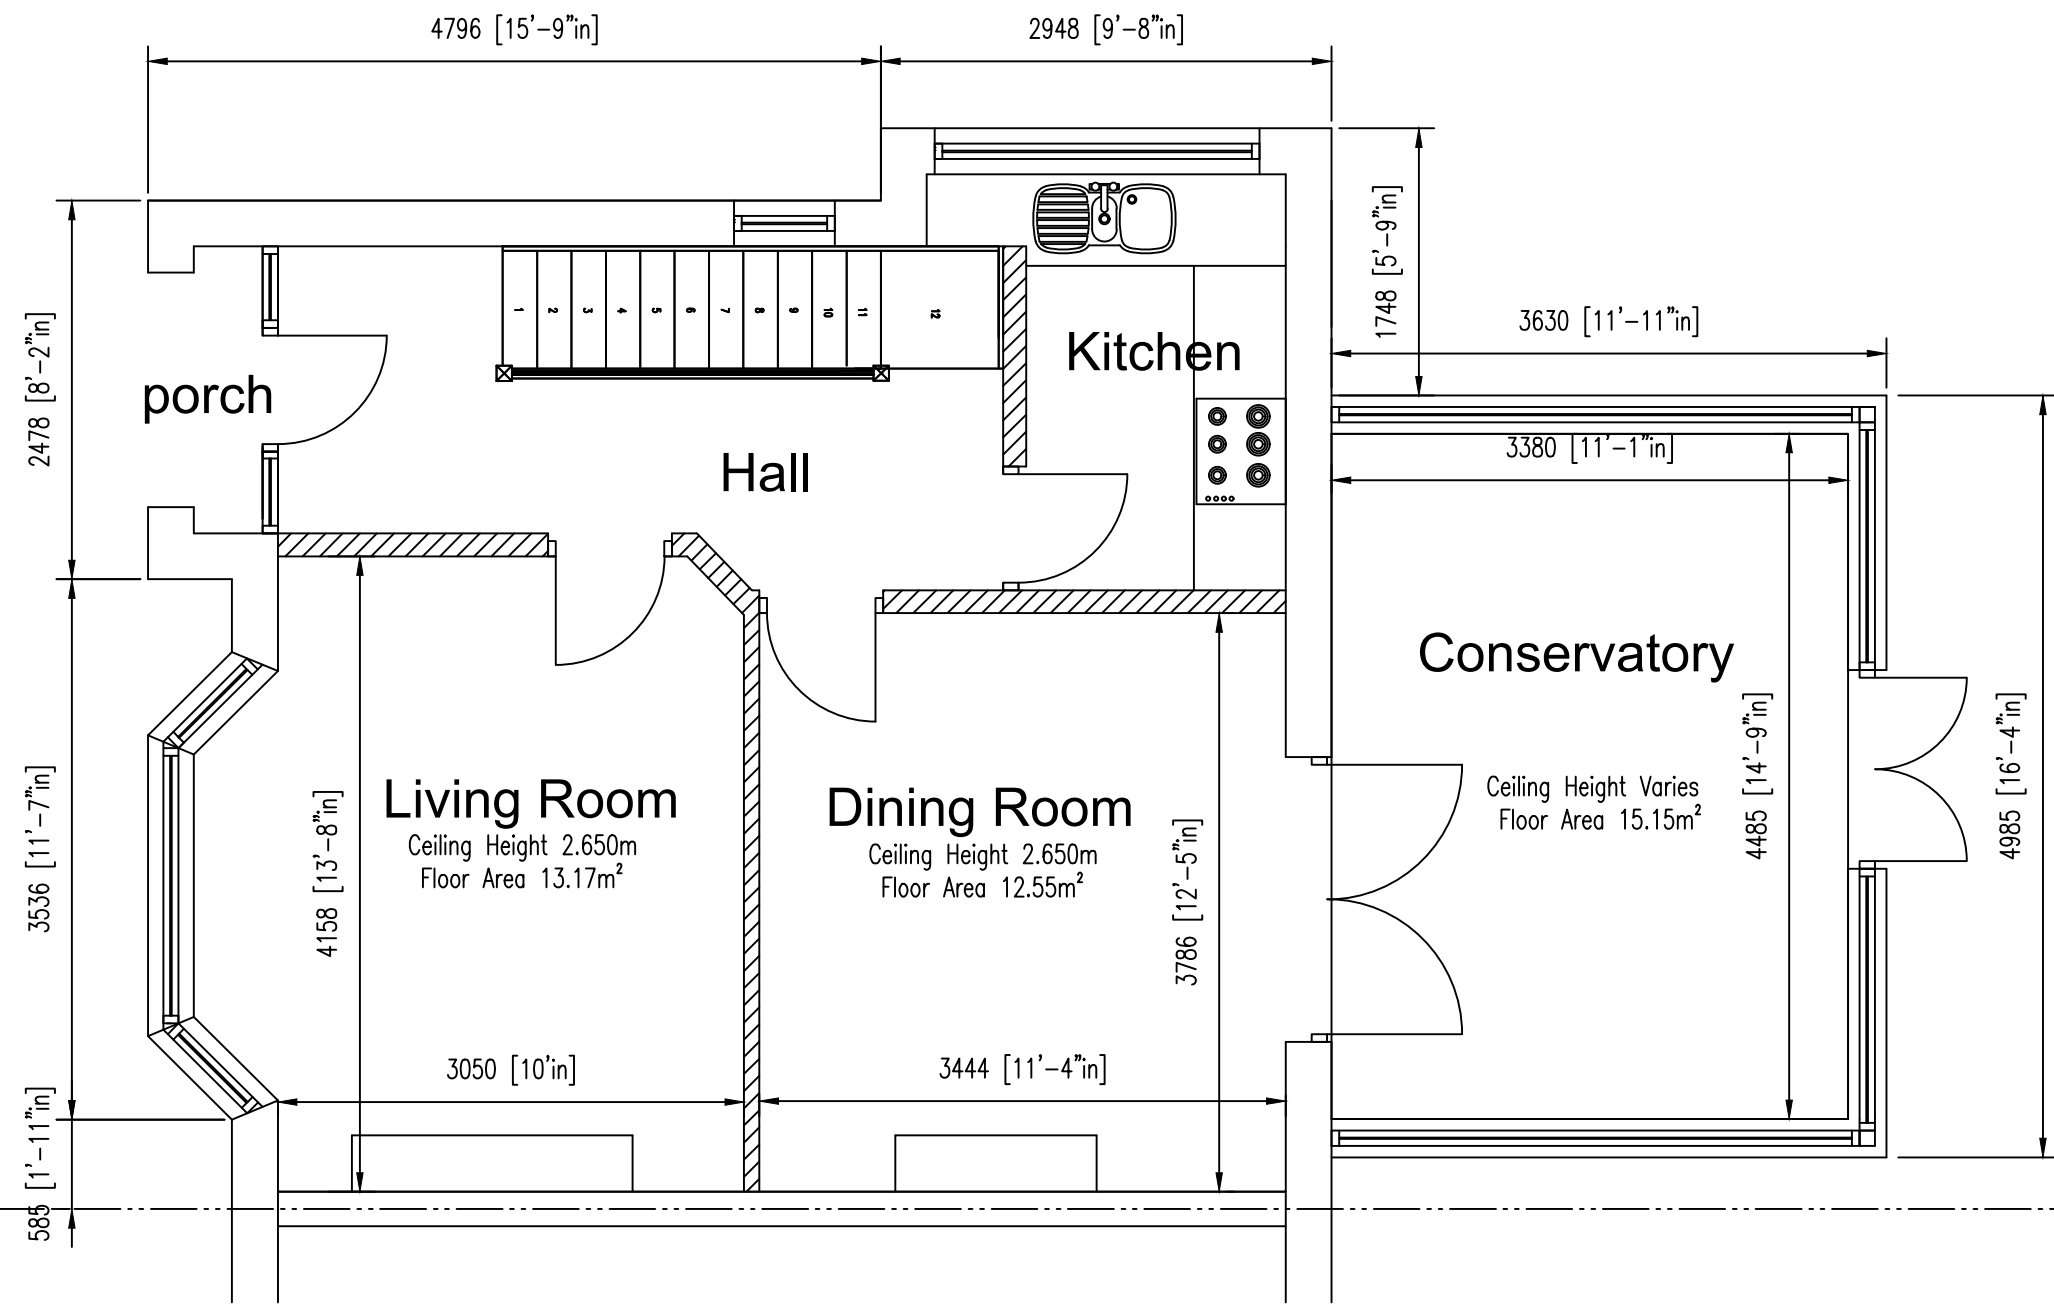

Existing Ground Floor Plan

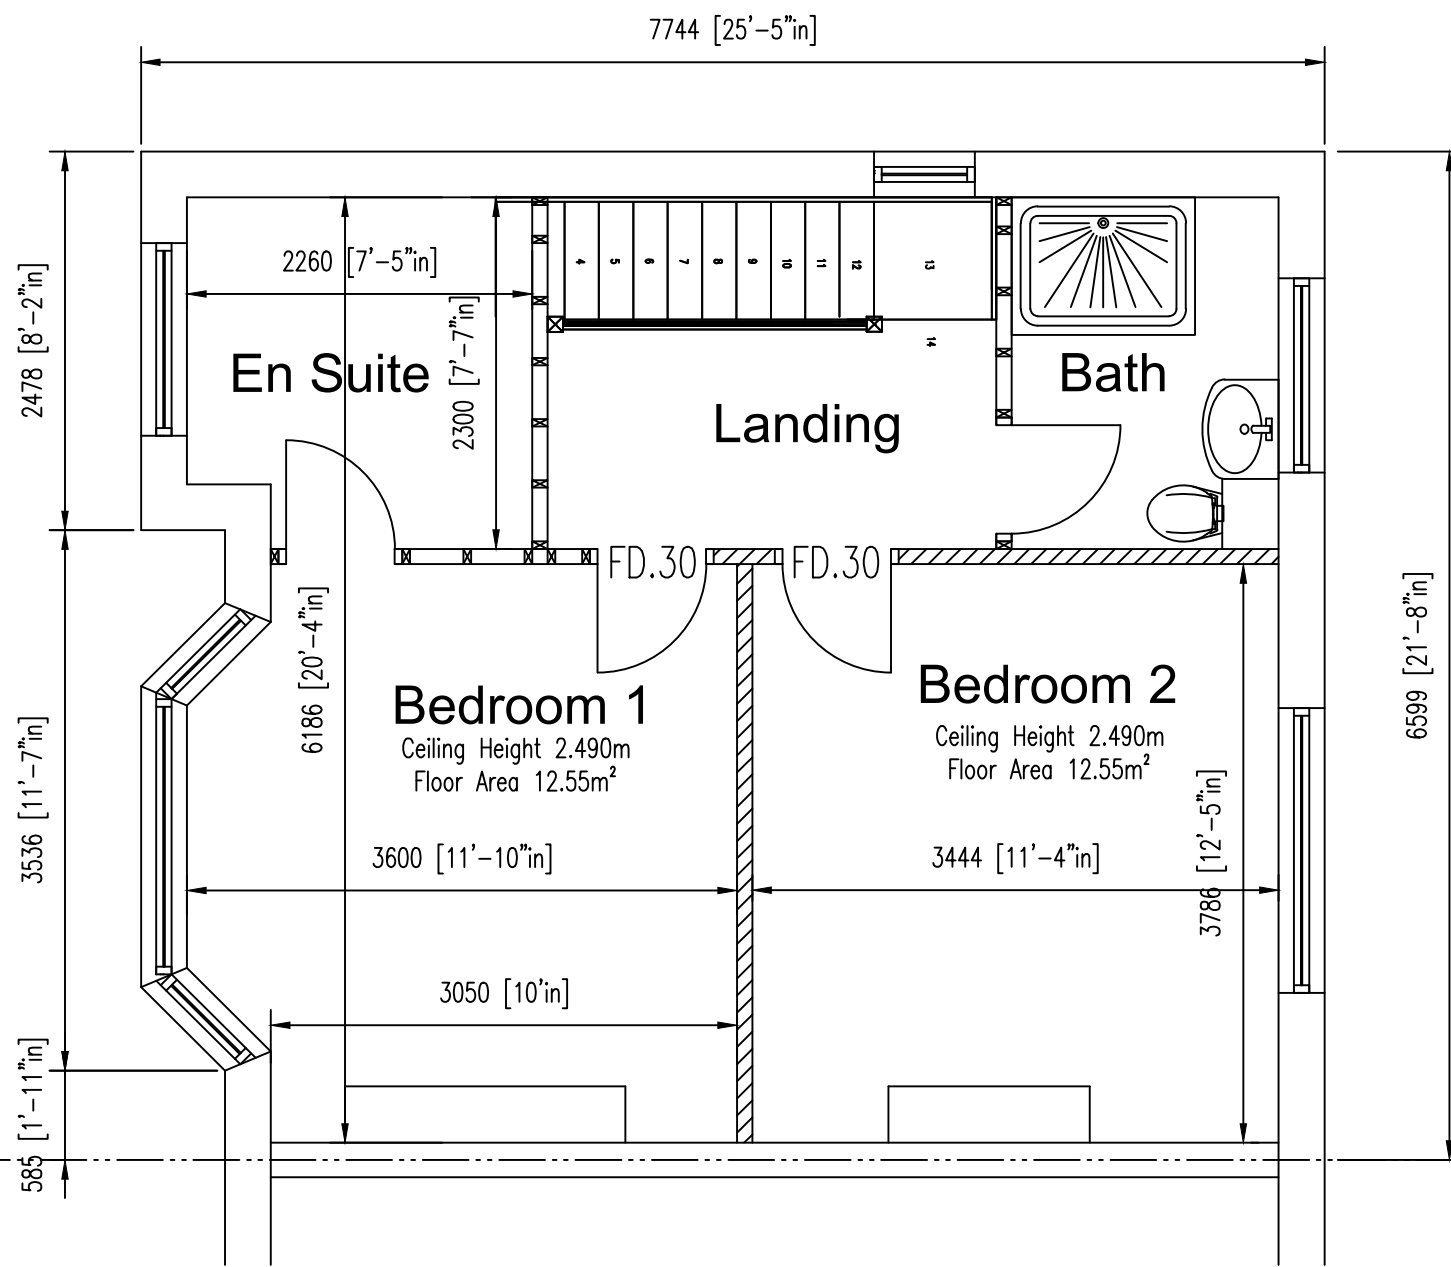

Existing First Floor Plan

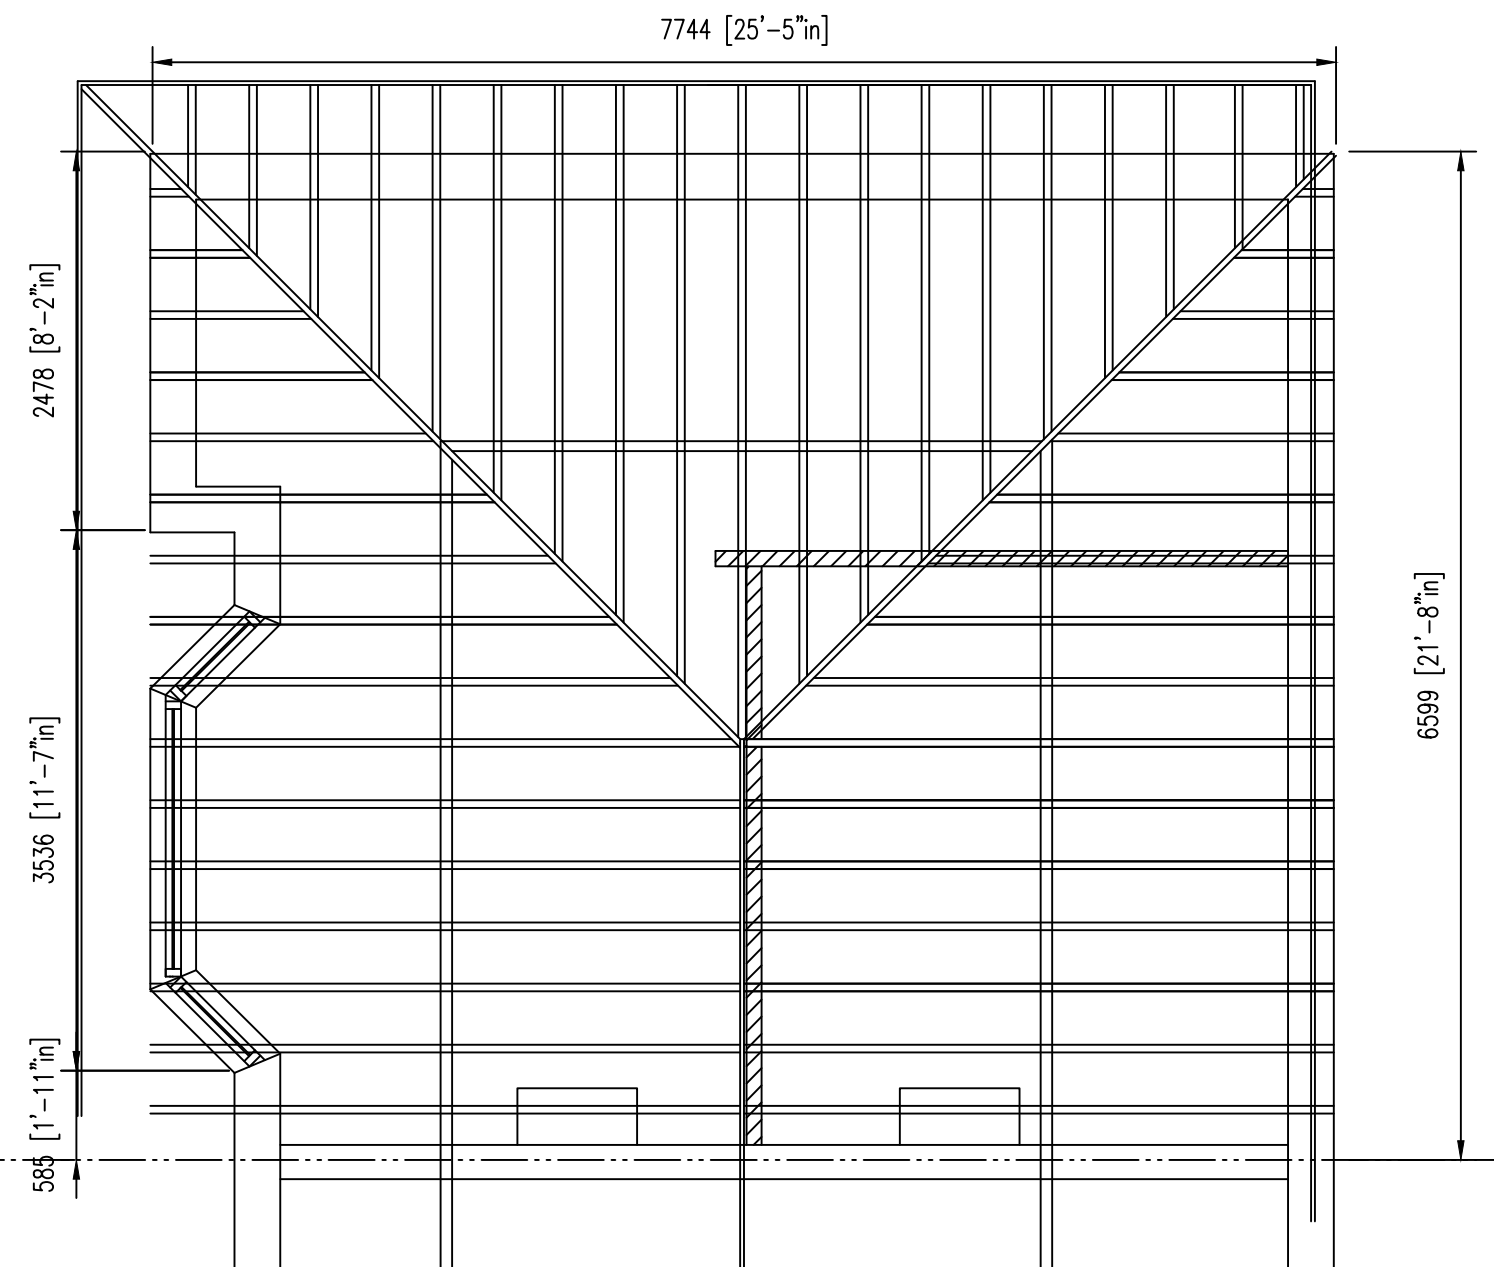

Existing Roof Plan

PROJECT

Mr A Mcginty
52 Heaton Street
Prestwich
M25 1HH

DETAIL Existing And Proposed Plans

SCALES 1 : 50 @ A1

DRAWN A & W Design/AH DATE Sept 2024

JOB NO

DWG NO

REV

Drawing Amendment / Revision

P1 Sept 2024

Issued For Comment

24/AC/105

AC/105/B

P1

52 Heaton Street, Prestwich, Proposed Loft Conversion and Rear Extension.

A & W Design Services

270 Hollins Lane

Hollins Village

Bury BL9 8AY

T. 0161 796 5783 M. 07852860921

E. andrew.haslam@virgin.net.

Architects and Surveyors