



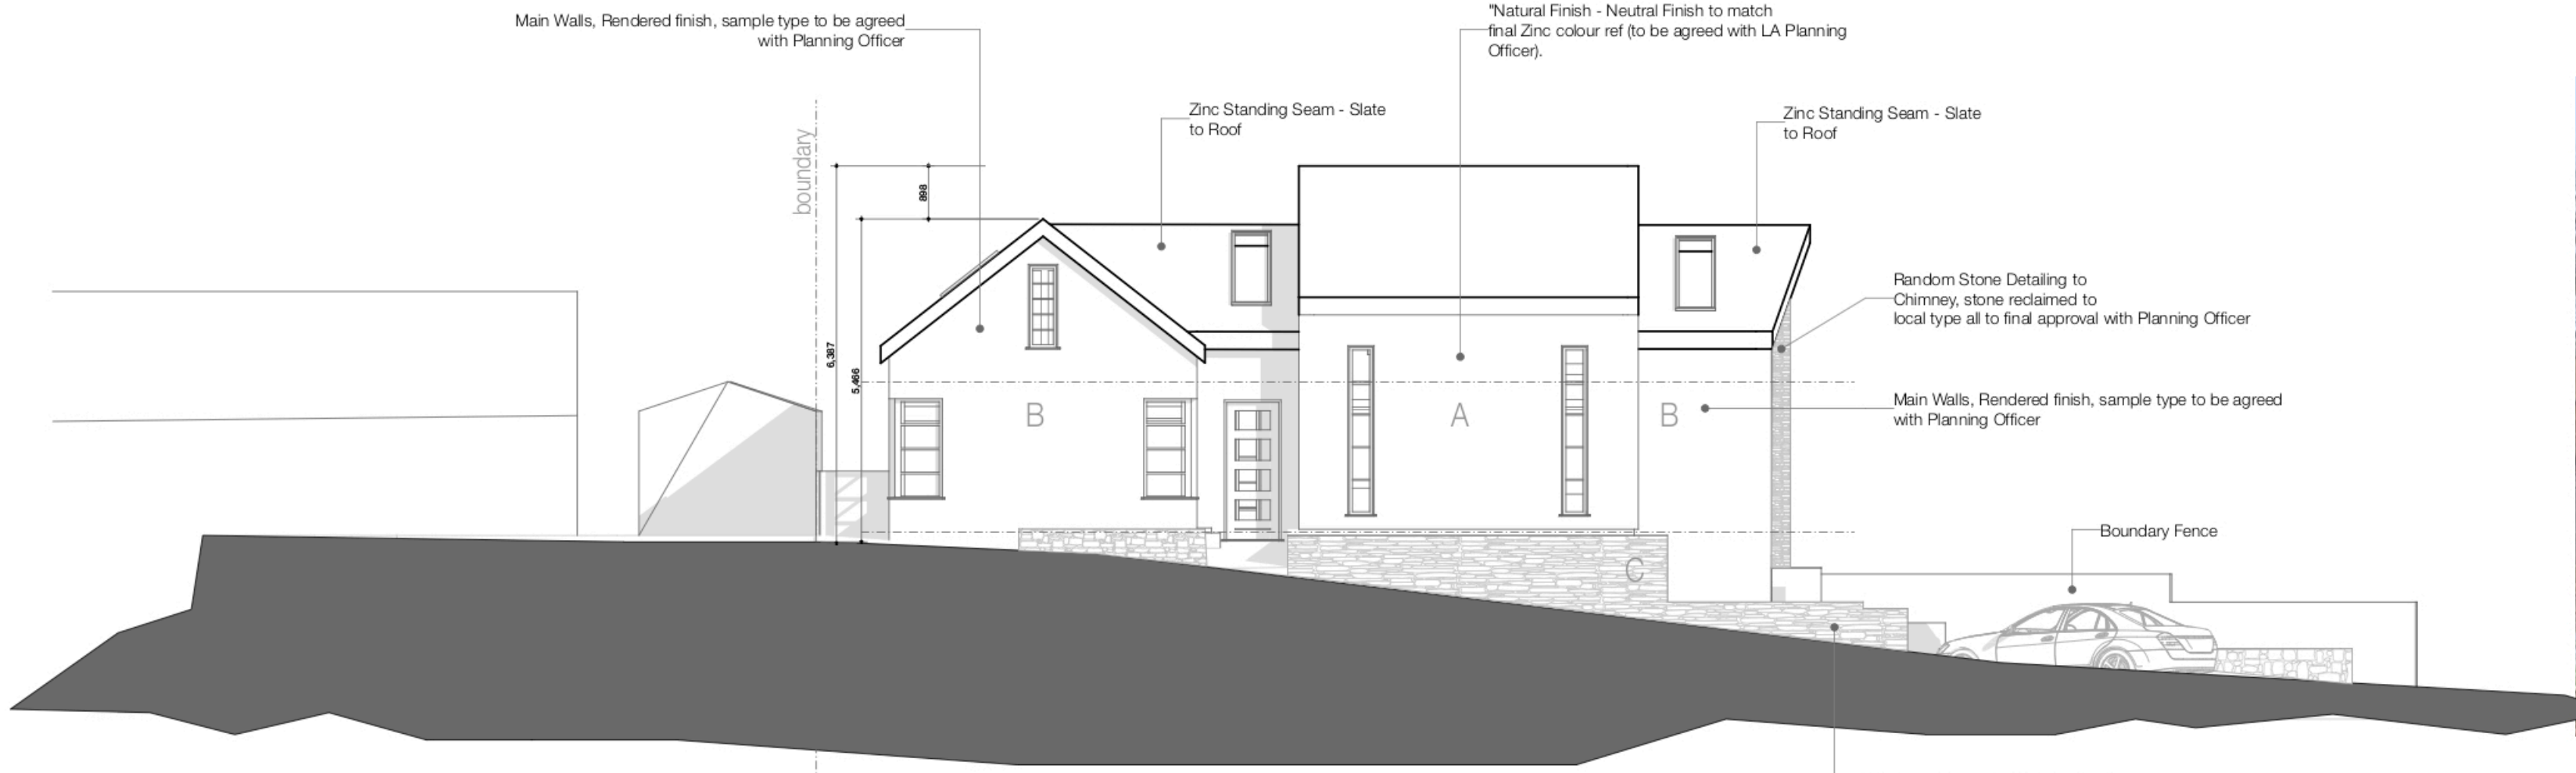


Proposed West Elevation

scale: 1:100 @ A1

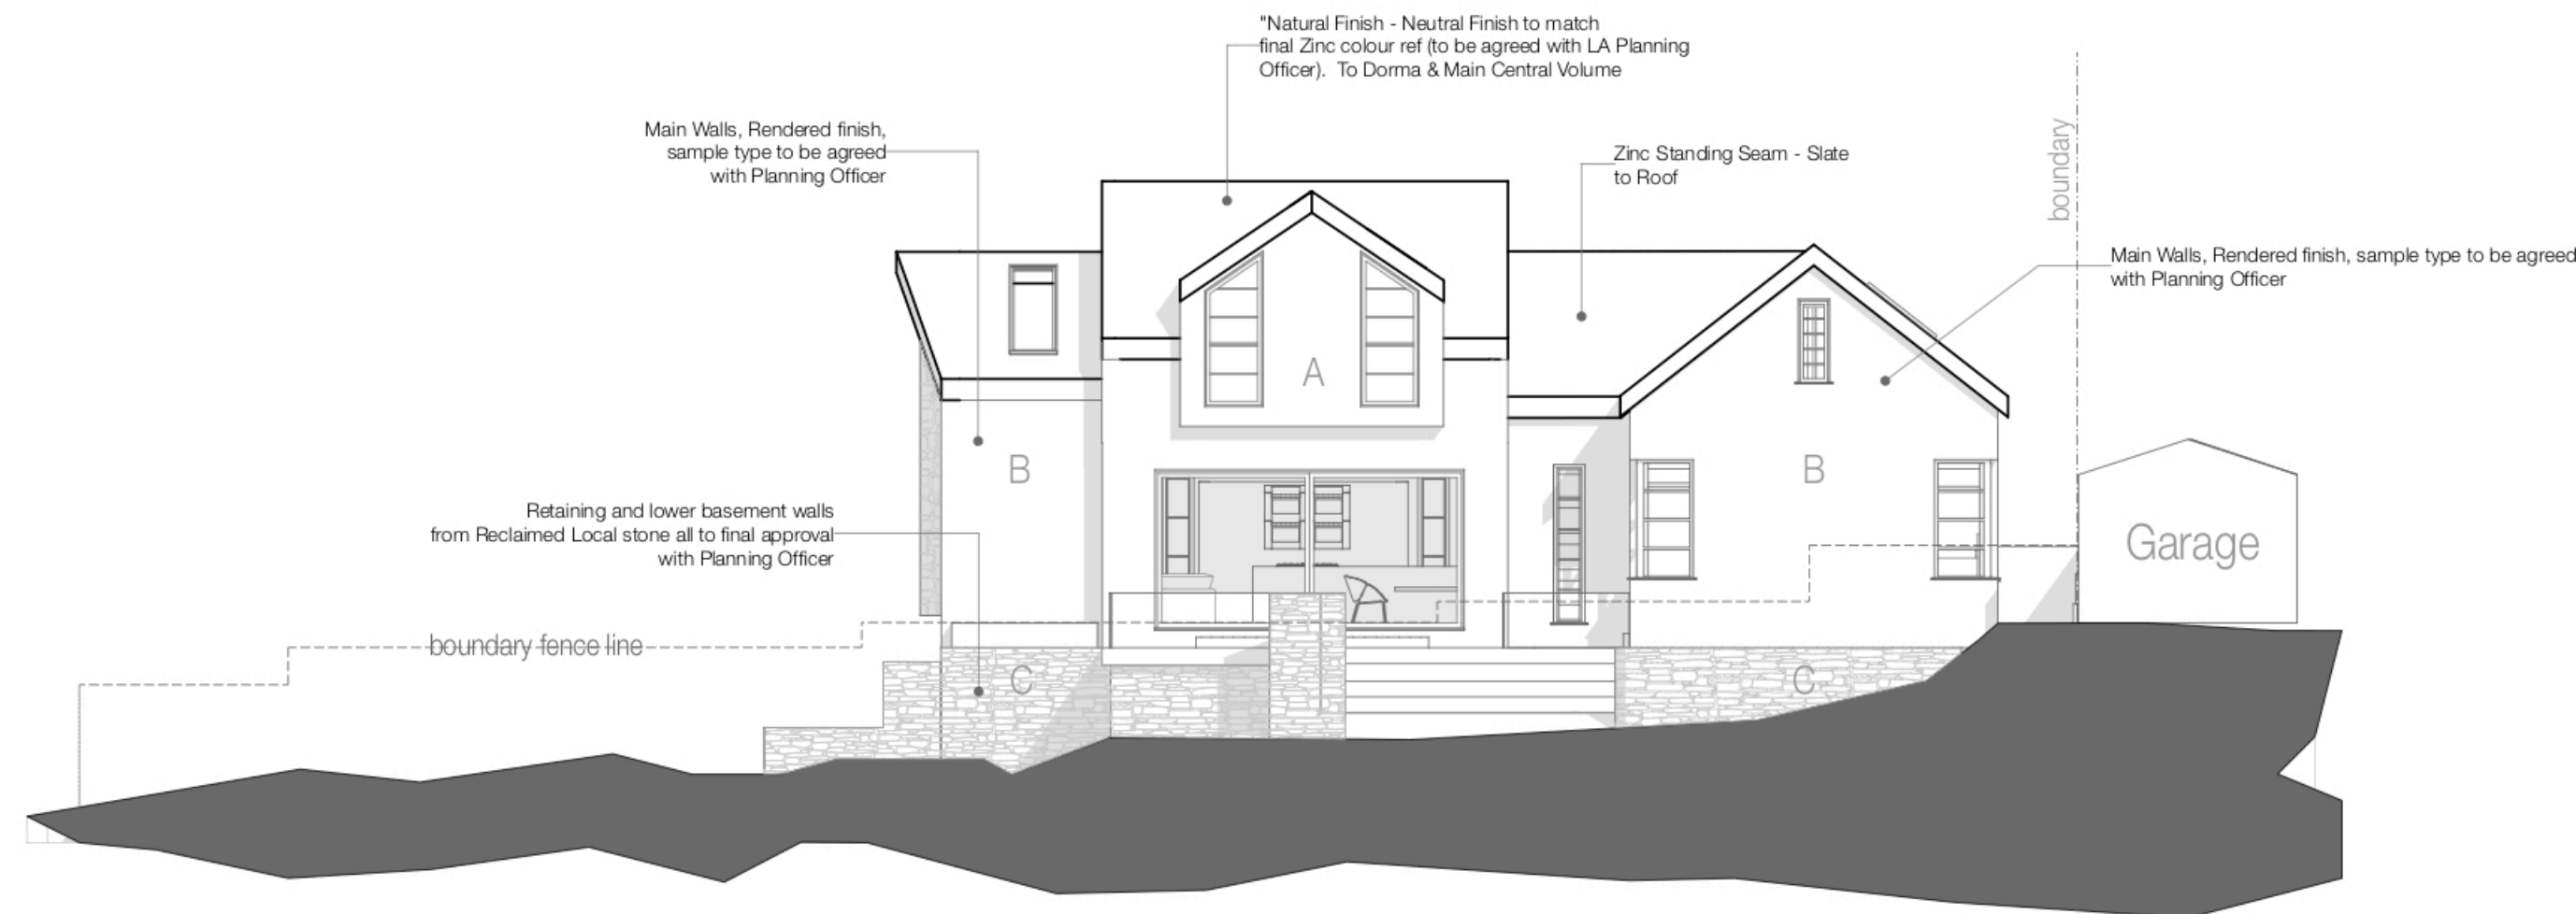


Proposed East Elevation

scale: 1:100 @ A1

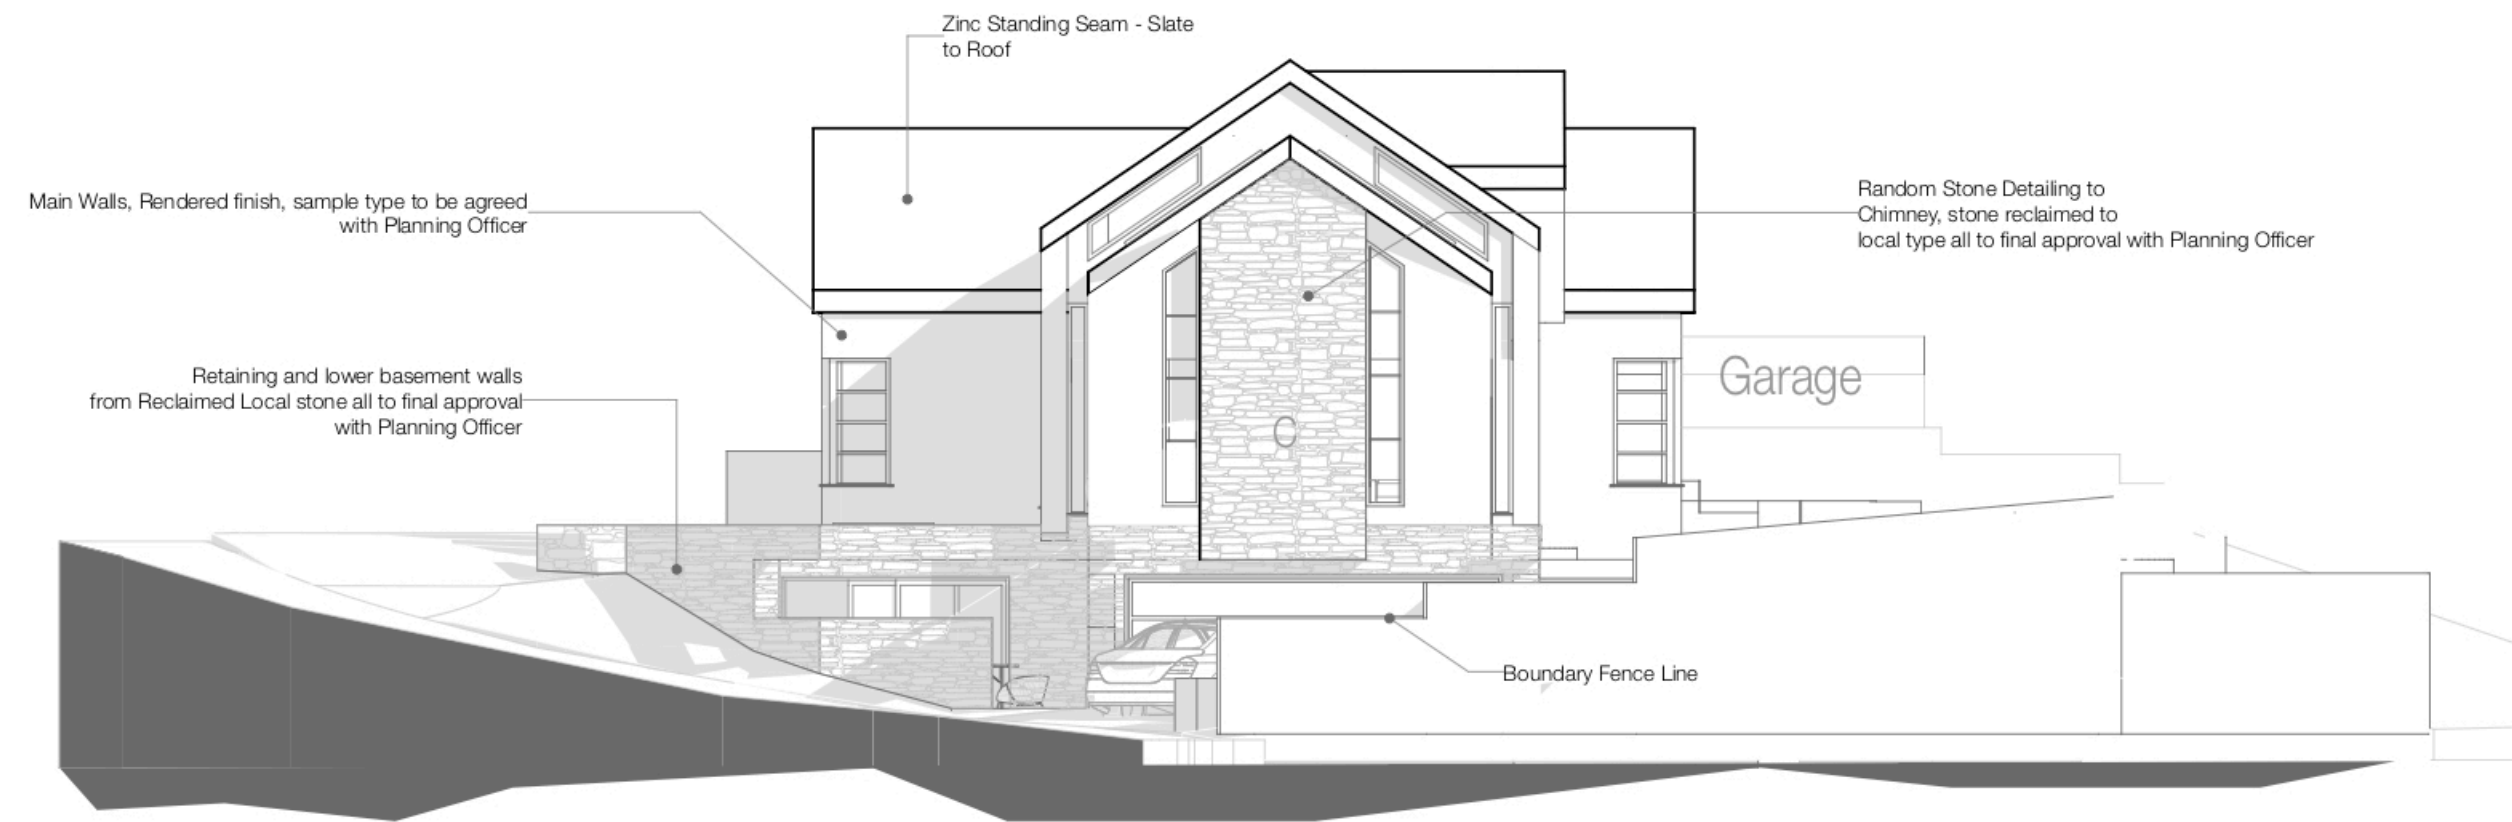

Proposed South Elevation

scale: 1:100 @ A1

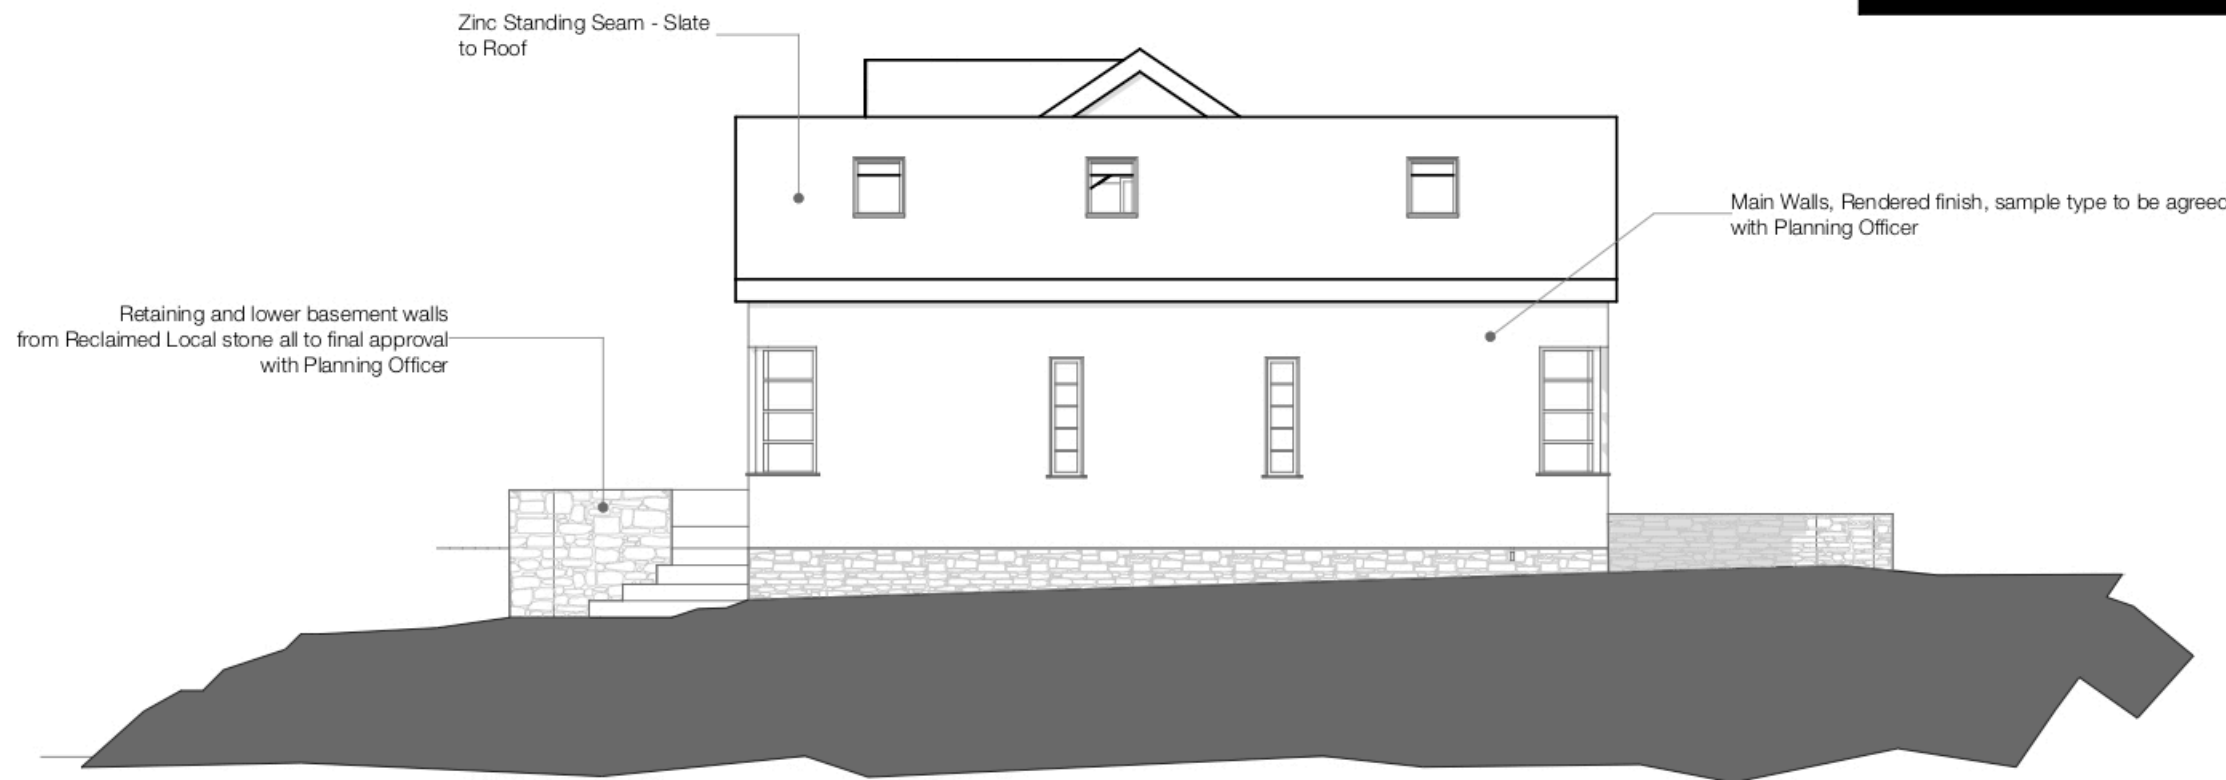

Proposed North Elevation

scale: 1:100 @ A1



DESIGN

A1

greentop
old mount road
marsden
HD7 6NN
T: 07545 696911
E: design_email@mac.com

Client
Mr E Howarth
Camerons Residential Ltd
Job Title
Heatherside - New Detached House
Site Address
Land Adjacent to No 2 Heatherside
Road Ramsbottom Bury Lancs BL0 9BX

Drawing Name
Proposed Elevations

Drawing Status
Planning Stage

Issue Date: 27.05.2022 by: D Hobson

Drawing Scale
as indicated

Layout ID
PP003
Status
Revision