


EXISTING TREE - APPROXIMATE RPA

HAWTHORN HEDGE PLANTING

SCALE BAR (m)

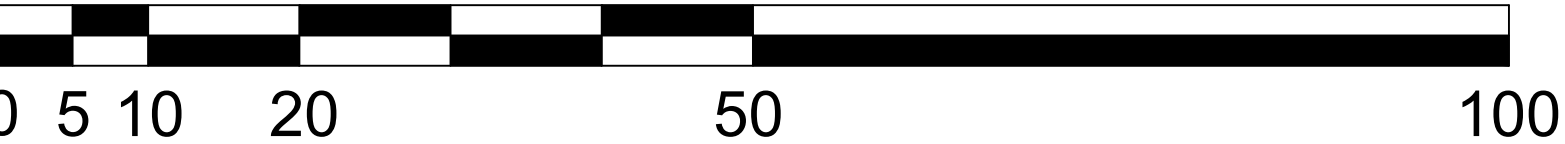

EXISTING SEPTIC TANK

EXISTING TREE - APPROXIMATE RPA

PROPOSED TRACK 3M WIDE FOR ACCESS
- GRASSCRETE
- TIMBER 1.2M POST AND WIRE FENCE

2NO. PARKING SPACES
- GRASSCRETE

PROPOSED STABLE BLOCK 11M X 24M
- TIMBER STRUCTURE - TIMBER CLADDING
- ROOF - CORRUGATED METAL

MIDDEN LOCATION

PROPOSED OUTDOOR EXERCISE AREA 20M X 40M
- SAND & FIBRE SURFACE)
- TIMBER 1.35M POST AND RAIL FENCE
- TO BE RETAINED WITH STRUCTURE TO BE AGREED WITH ENGINEER TO ENSURE LEVEL SURFACE

EXAMPLE IMAGE TO DEMONSTRATE EXTERNAL APPEARANCE OF STRUCTURE AND ROOF



E TREE NOTE ADDED		5/5	20/03/2024
D EXERCISE AREA RETAINING NOTE ADDED		5/5	06/03/2024
C MIDDEN LOCATION & HAWTHORN PLANTING ADDED		5/5	01/02/2024
B RED EDGE AT STABLE, STABLE AND EXERCISE AREA		5/5	22/01/2024
A RELOCATED 2 PARKING SPACES SHOWN, REVISED STABLE BLOCK POSITION		5/5	11/01/2024
FENCE NOT REQUIRED TO 15' THICK REDUCED TO 9M WIDE MATERIALS UPDATED TO PLANNER COMMENTS		5/5	11/01/2024
Client	Revision History	By	Date
Chadkirk Consulting Ltd			
Site			
Birch Hey Farm, Turton Road, Bury			
Drawing			
Proposed Site Plan			
Drawing Number			
BHF_TR/B-ERC-PSP01			
Scale	Size	Date	
1 : 500	A1	12/09/2023	
Drawn	Checked	Rev	
SJS			
Status	Planning		
		E	Eden Rose Consulting