




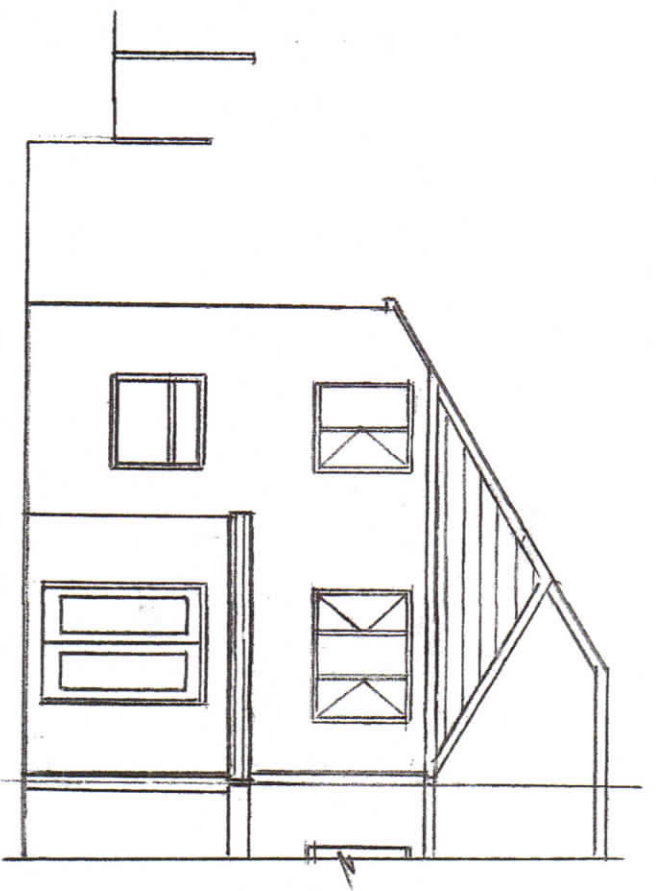


PROPOSED REAR ELEVATION

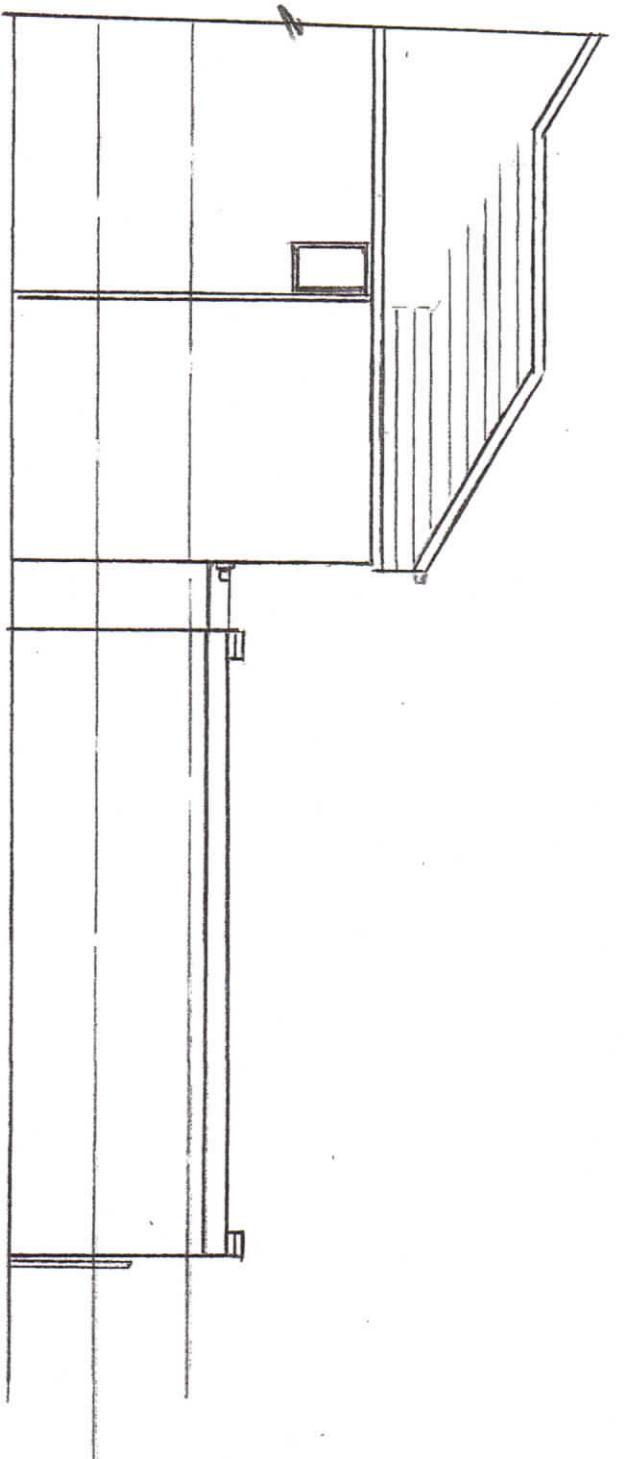

PROPOSED SIDE ELEVATION

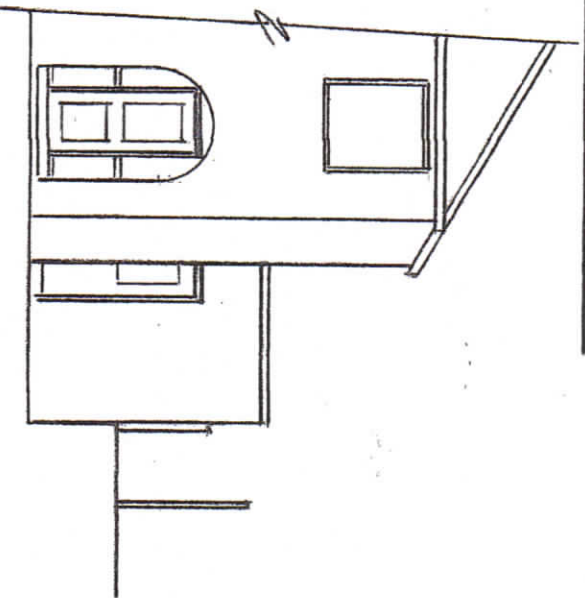



PROPOSED FRONT ELEVATION

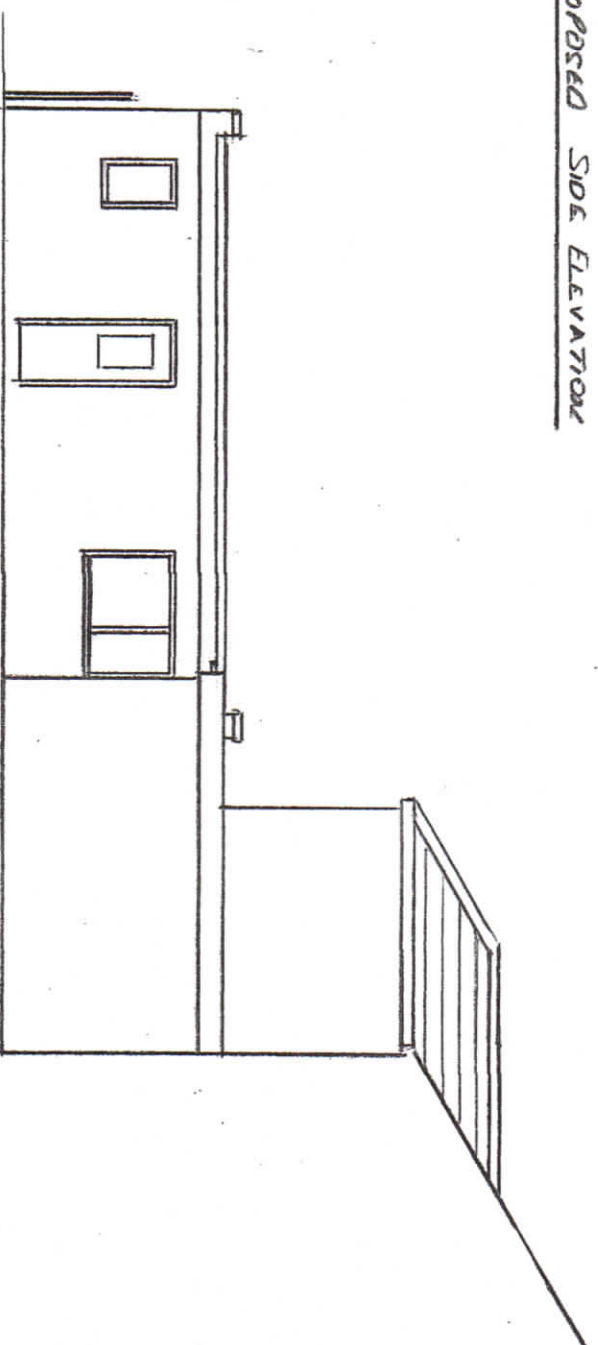


PROPOSED SIDE ELEVATION

LEV 1


Thompson Designs
Tel 0161 705 1458 Mob 07884 318634
Sheet 3
Proposed Elevations
20 Wilson Street
Bury BL9 7EP
Scale 1:100 @ A3 Date March 2025

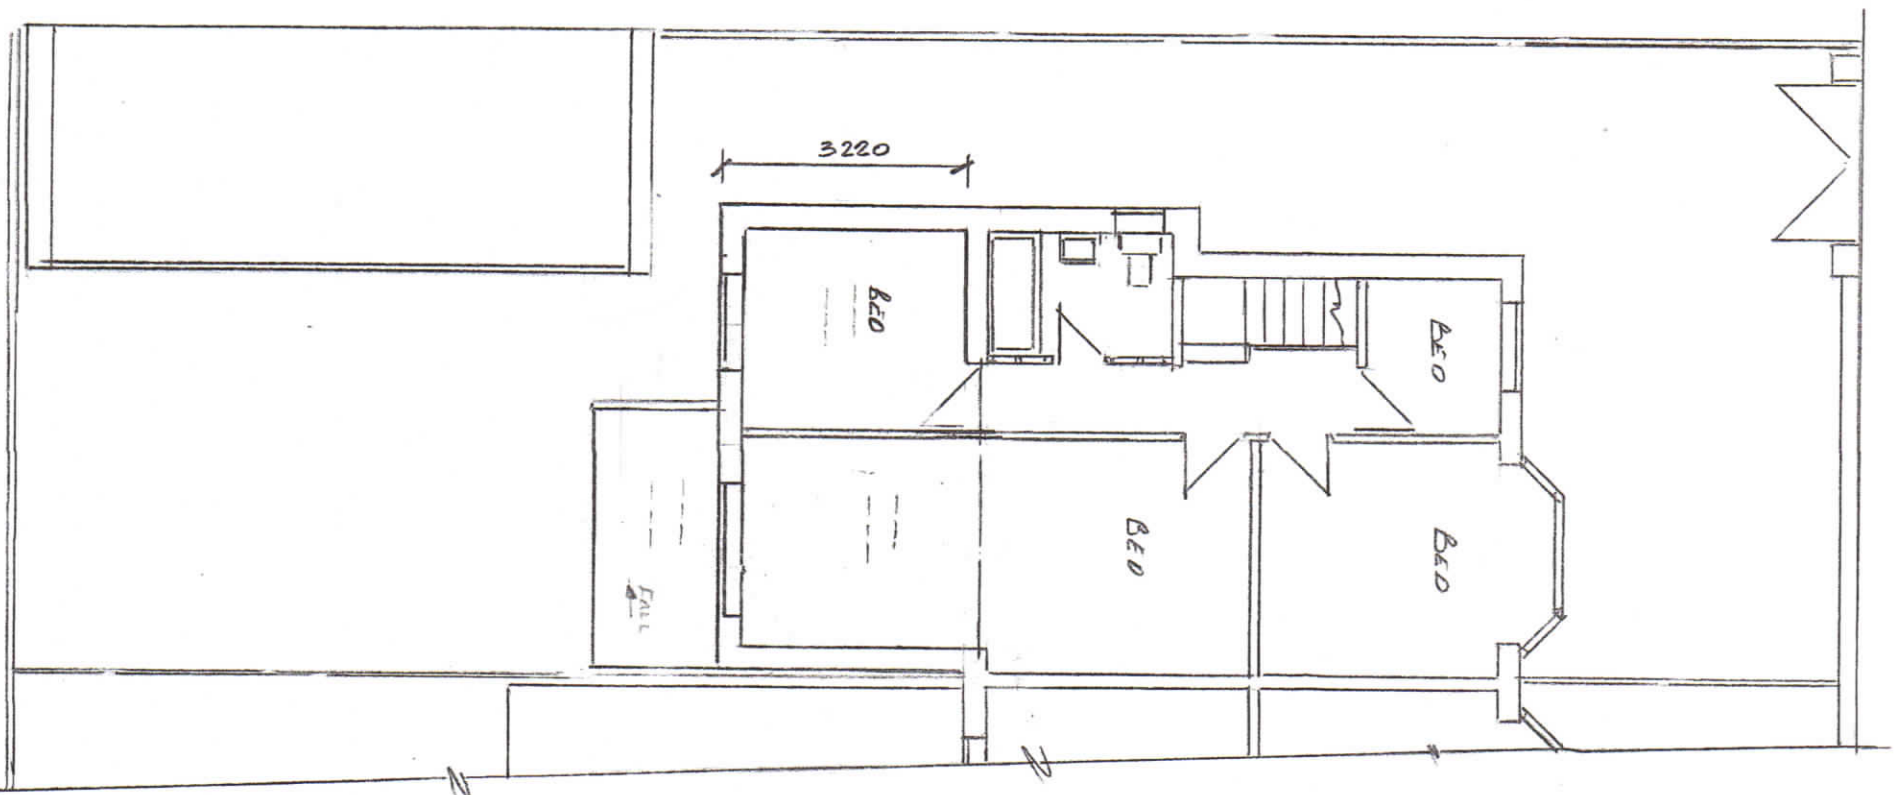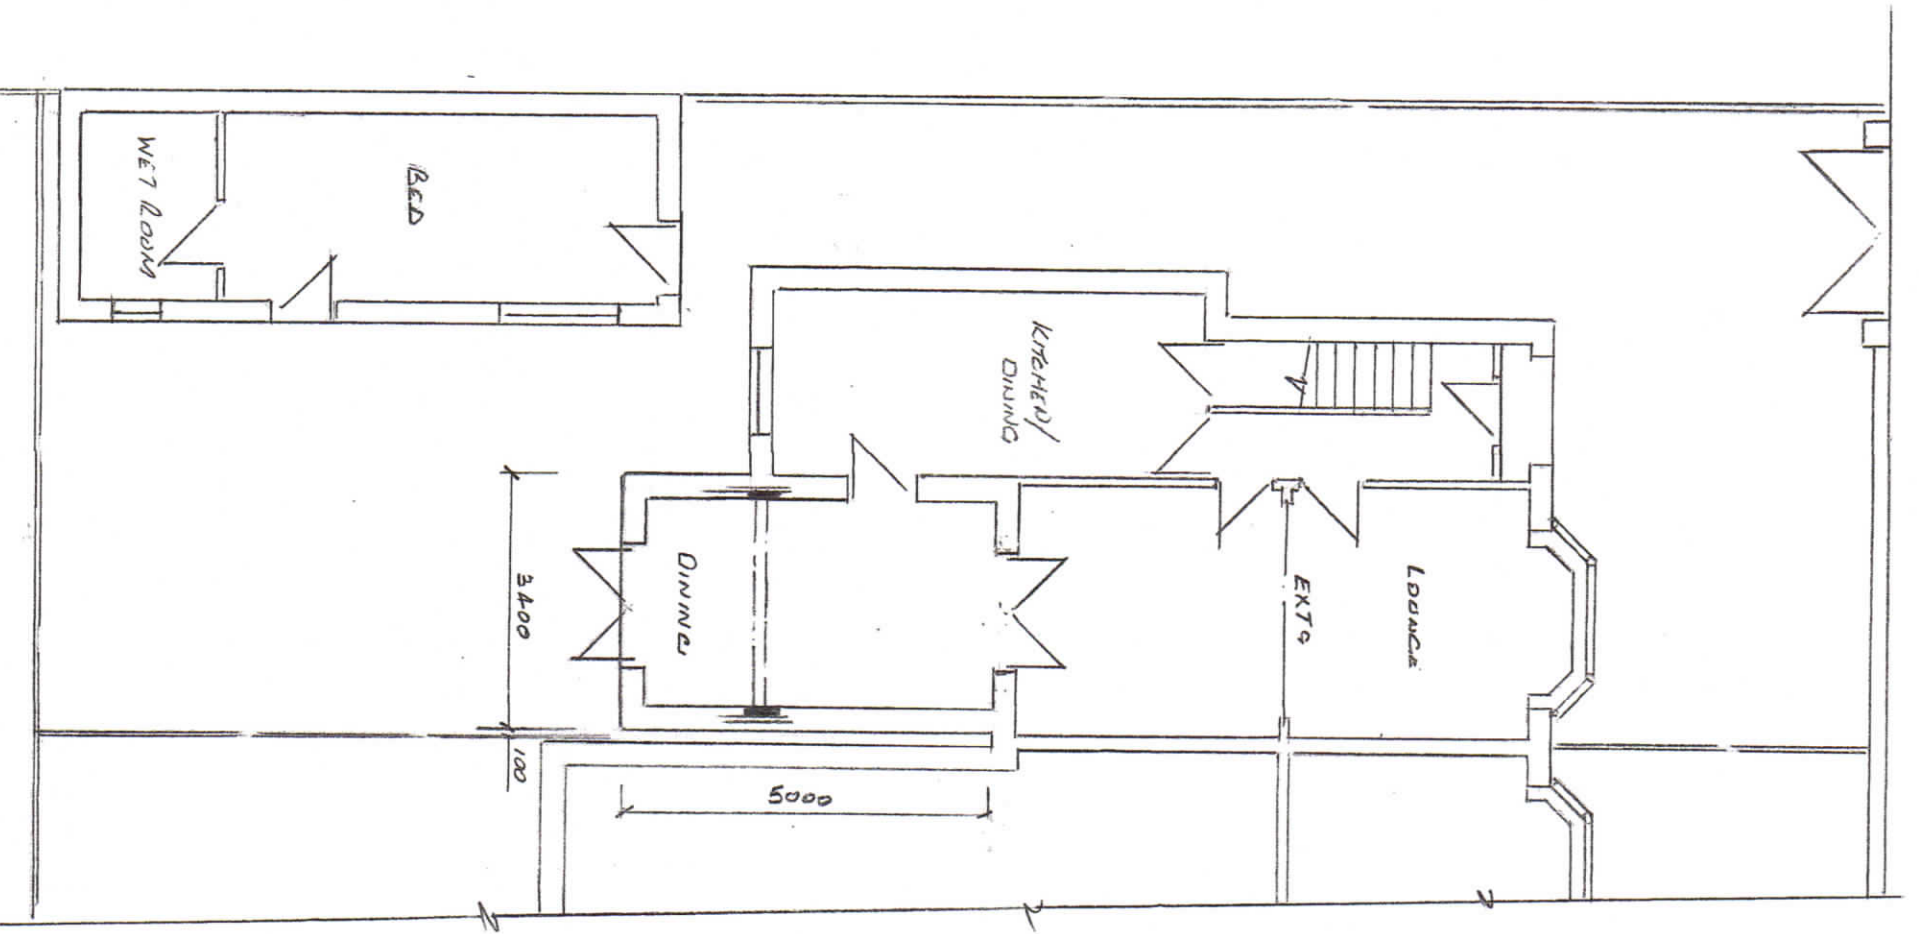

Rev 1

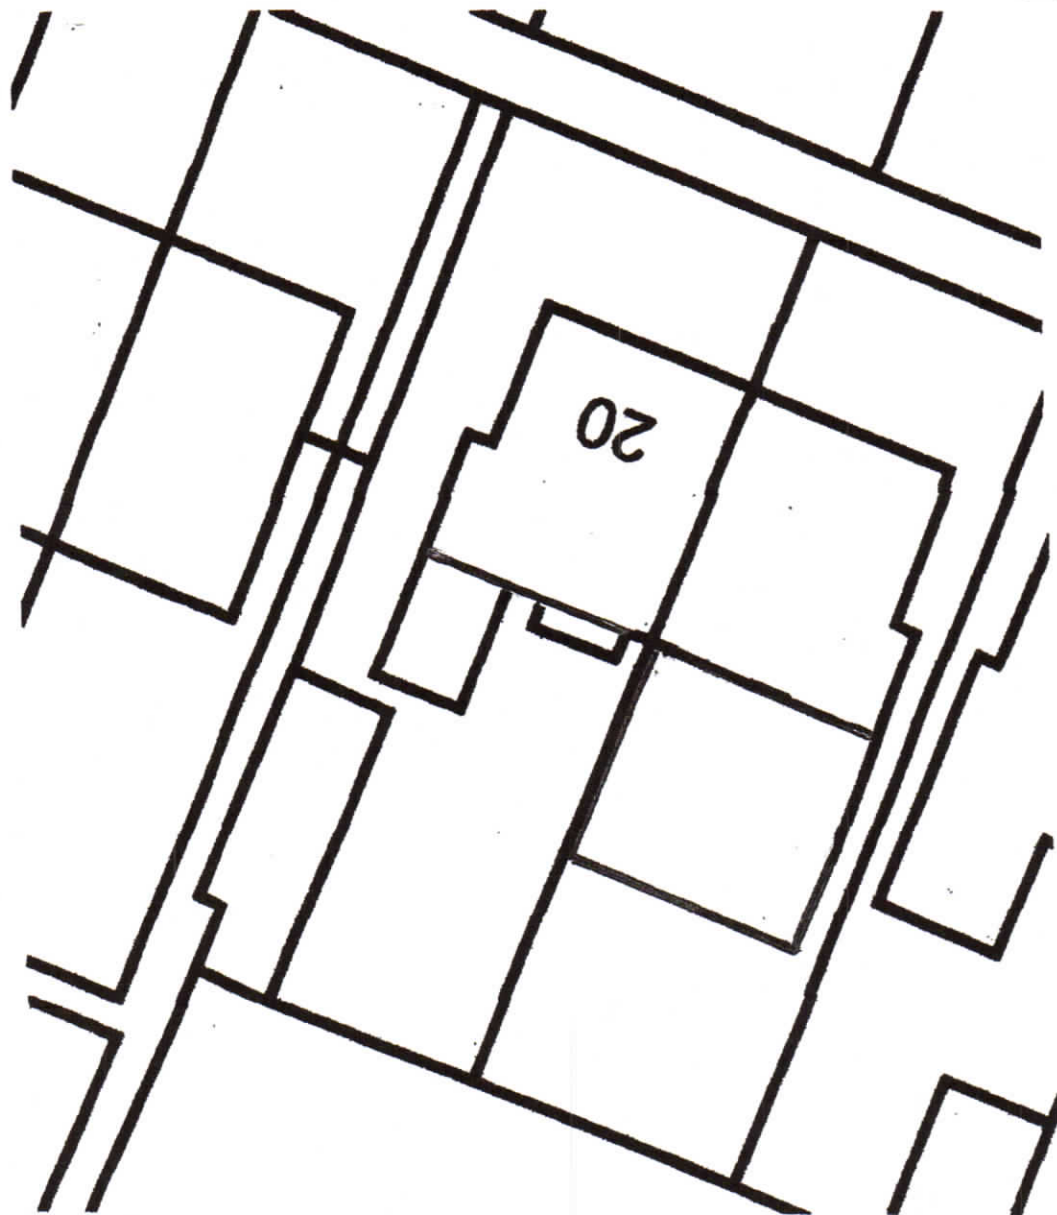

EXISTING SITE PLAN SCALE 1:200

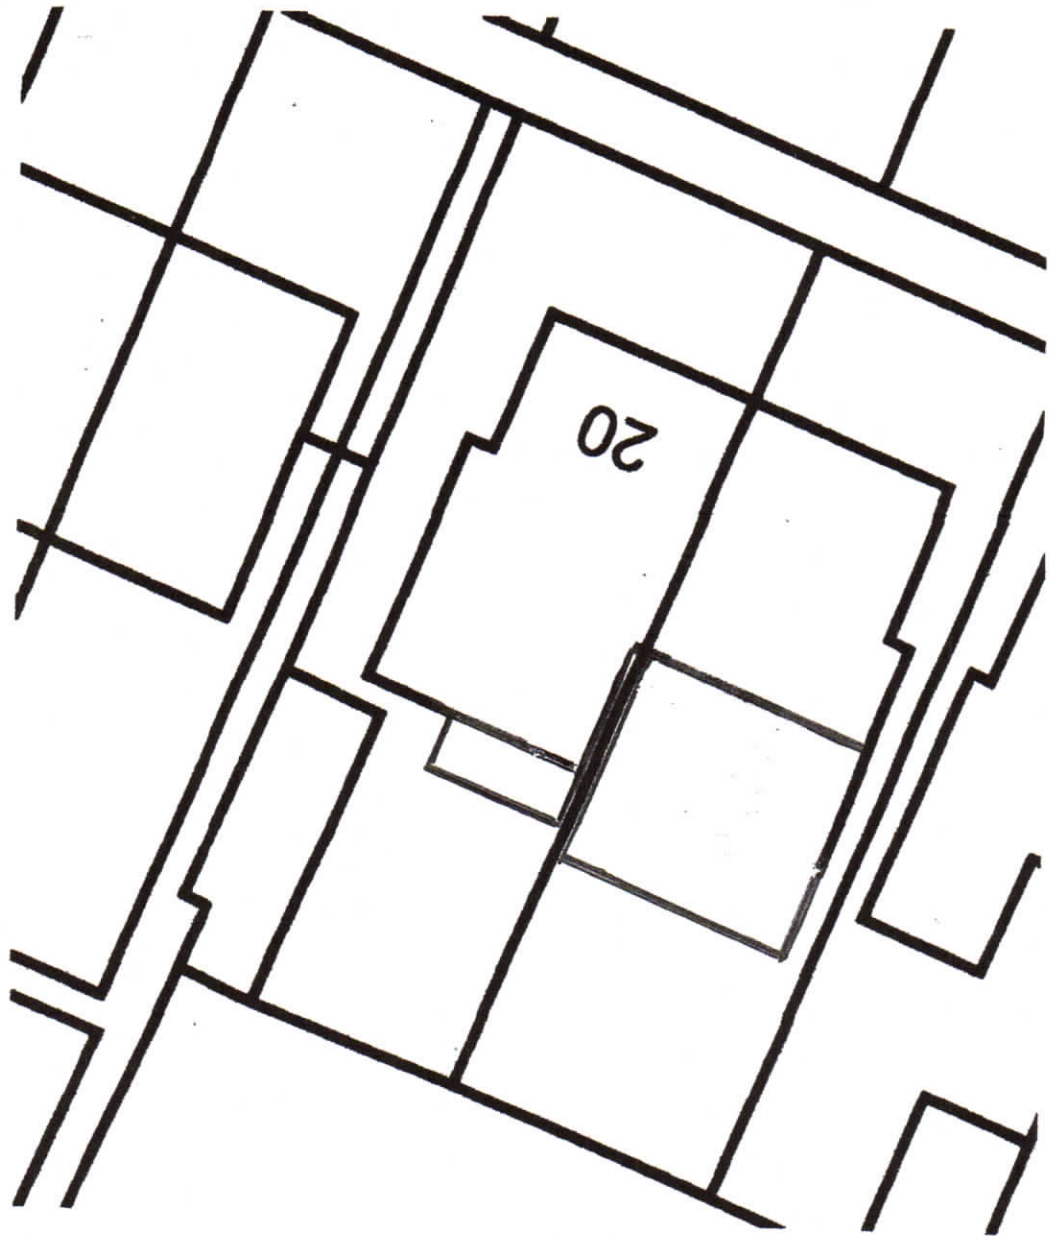

PROPOSED SITE PLAN SCALE 1:200