
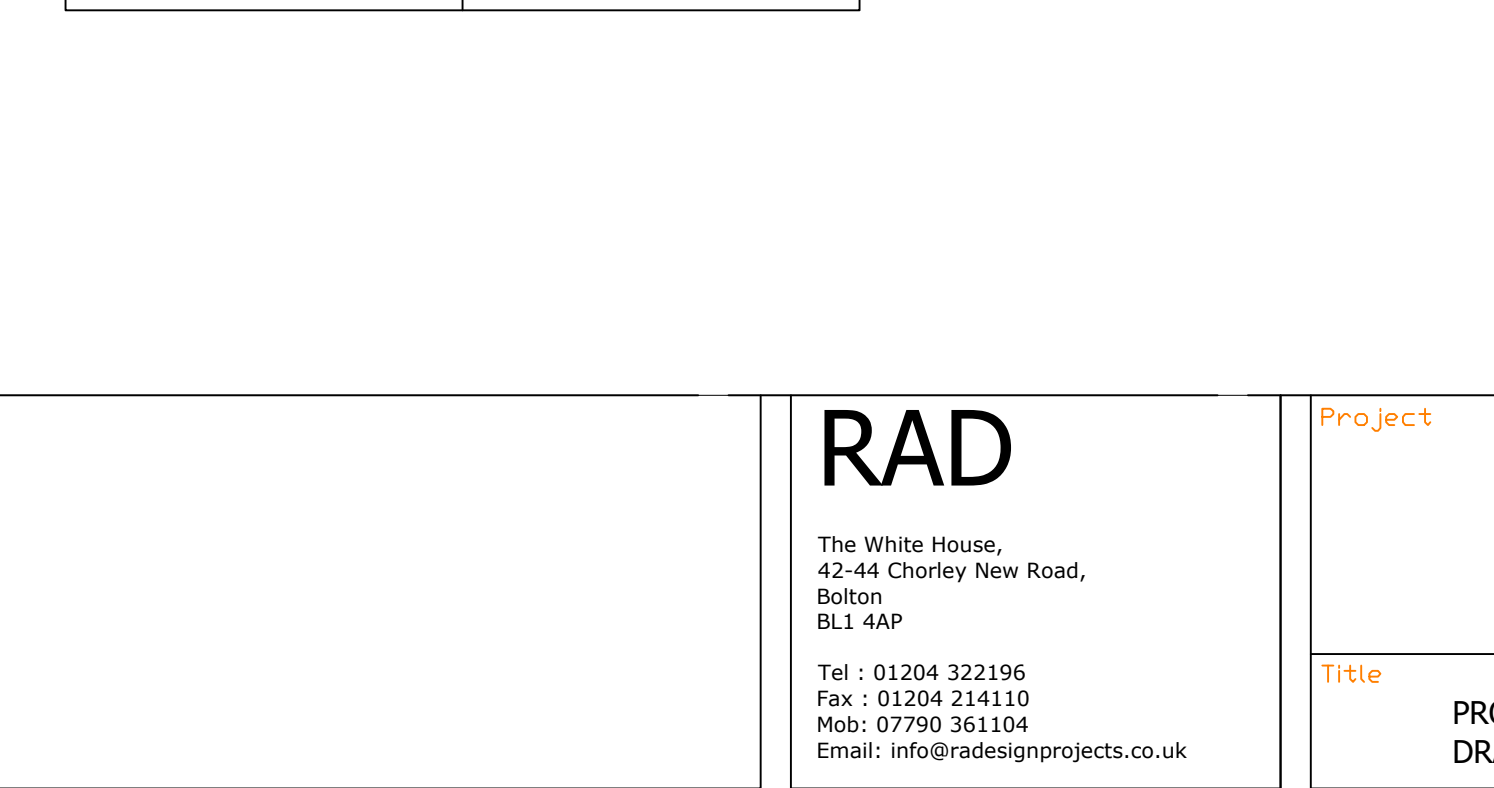


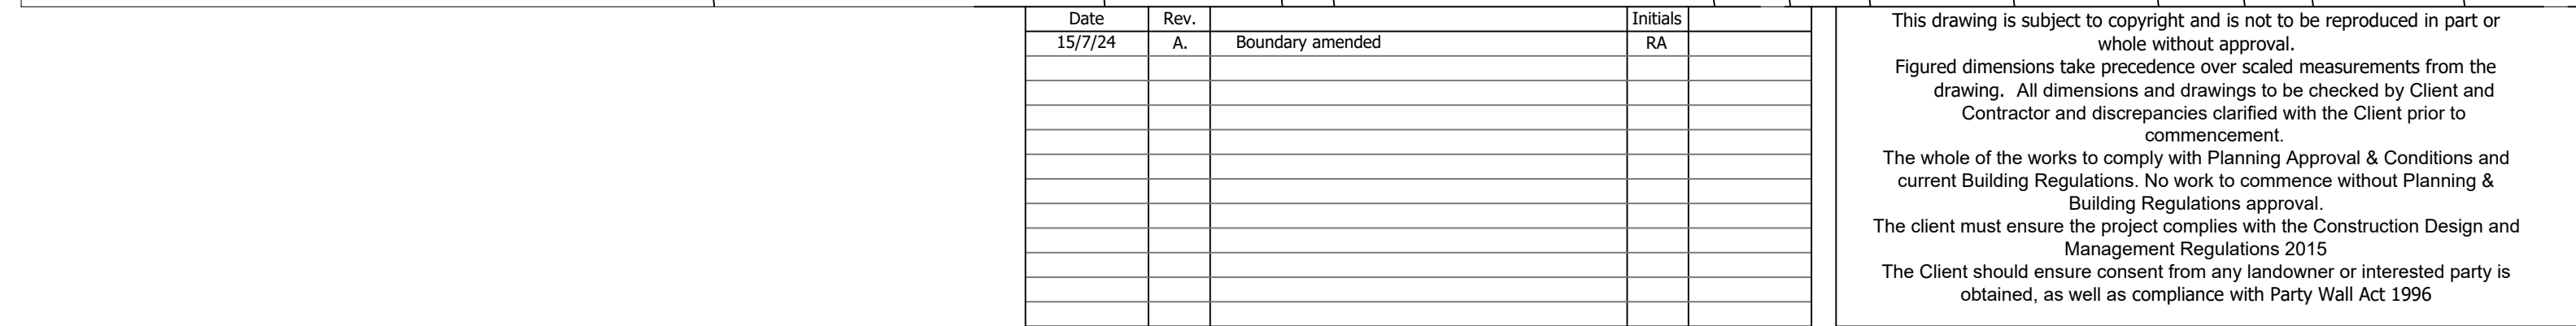

Notes	 The White House, 42-44 Chorley New Road, Bolton BL1 4AP Tel : 01204 322196 Fax : 01204 214110 Mob: 07790 361104 Email: info@radesignprojects.co.uk	Project	LAND ADJ 6 RICHARD BURCH ST BURY BL9 6DU	Client	
				Drawn	RA
				Date	FEBRUARY 2024
		Title	PROPOSED SITE PLAN, STREETSCENE & DRAINAGE	Scale	1:100 @ A1
				Drawing Number	RAD/2873/24/2/RevA