



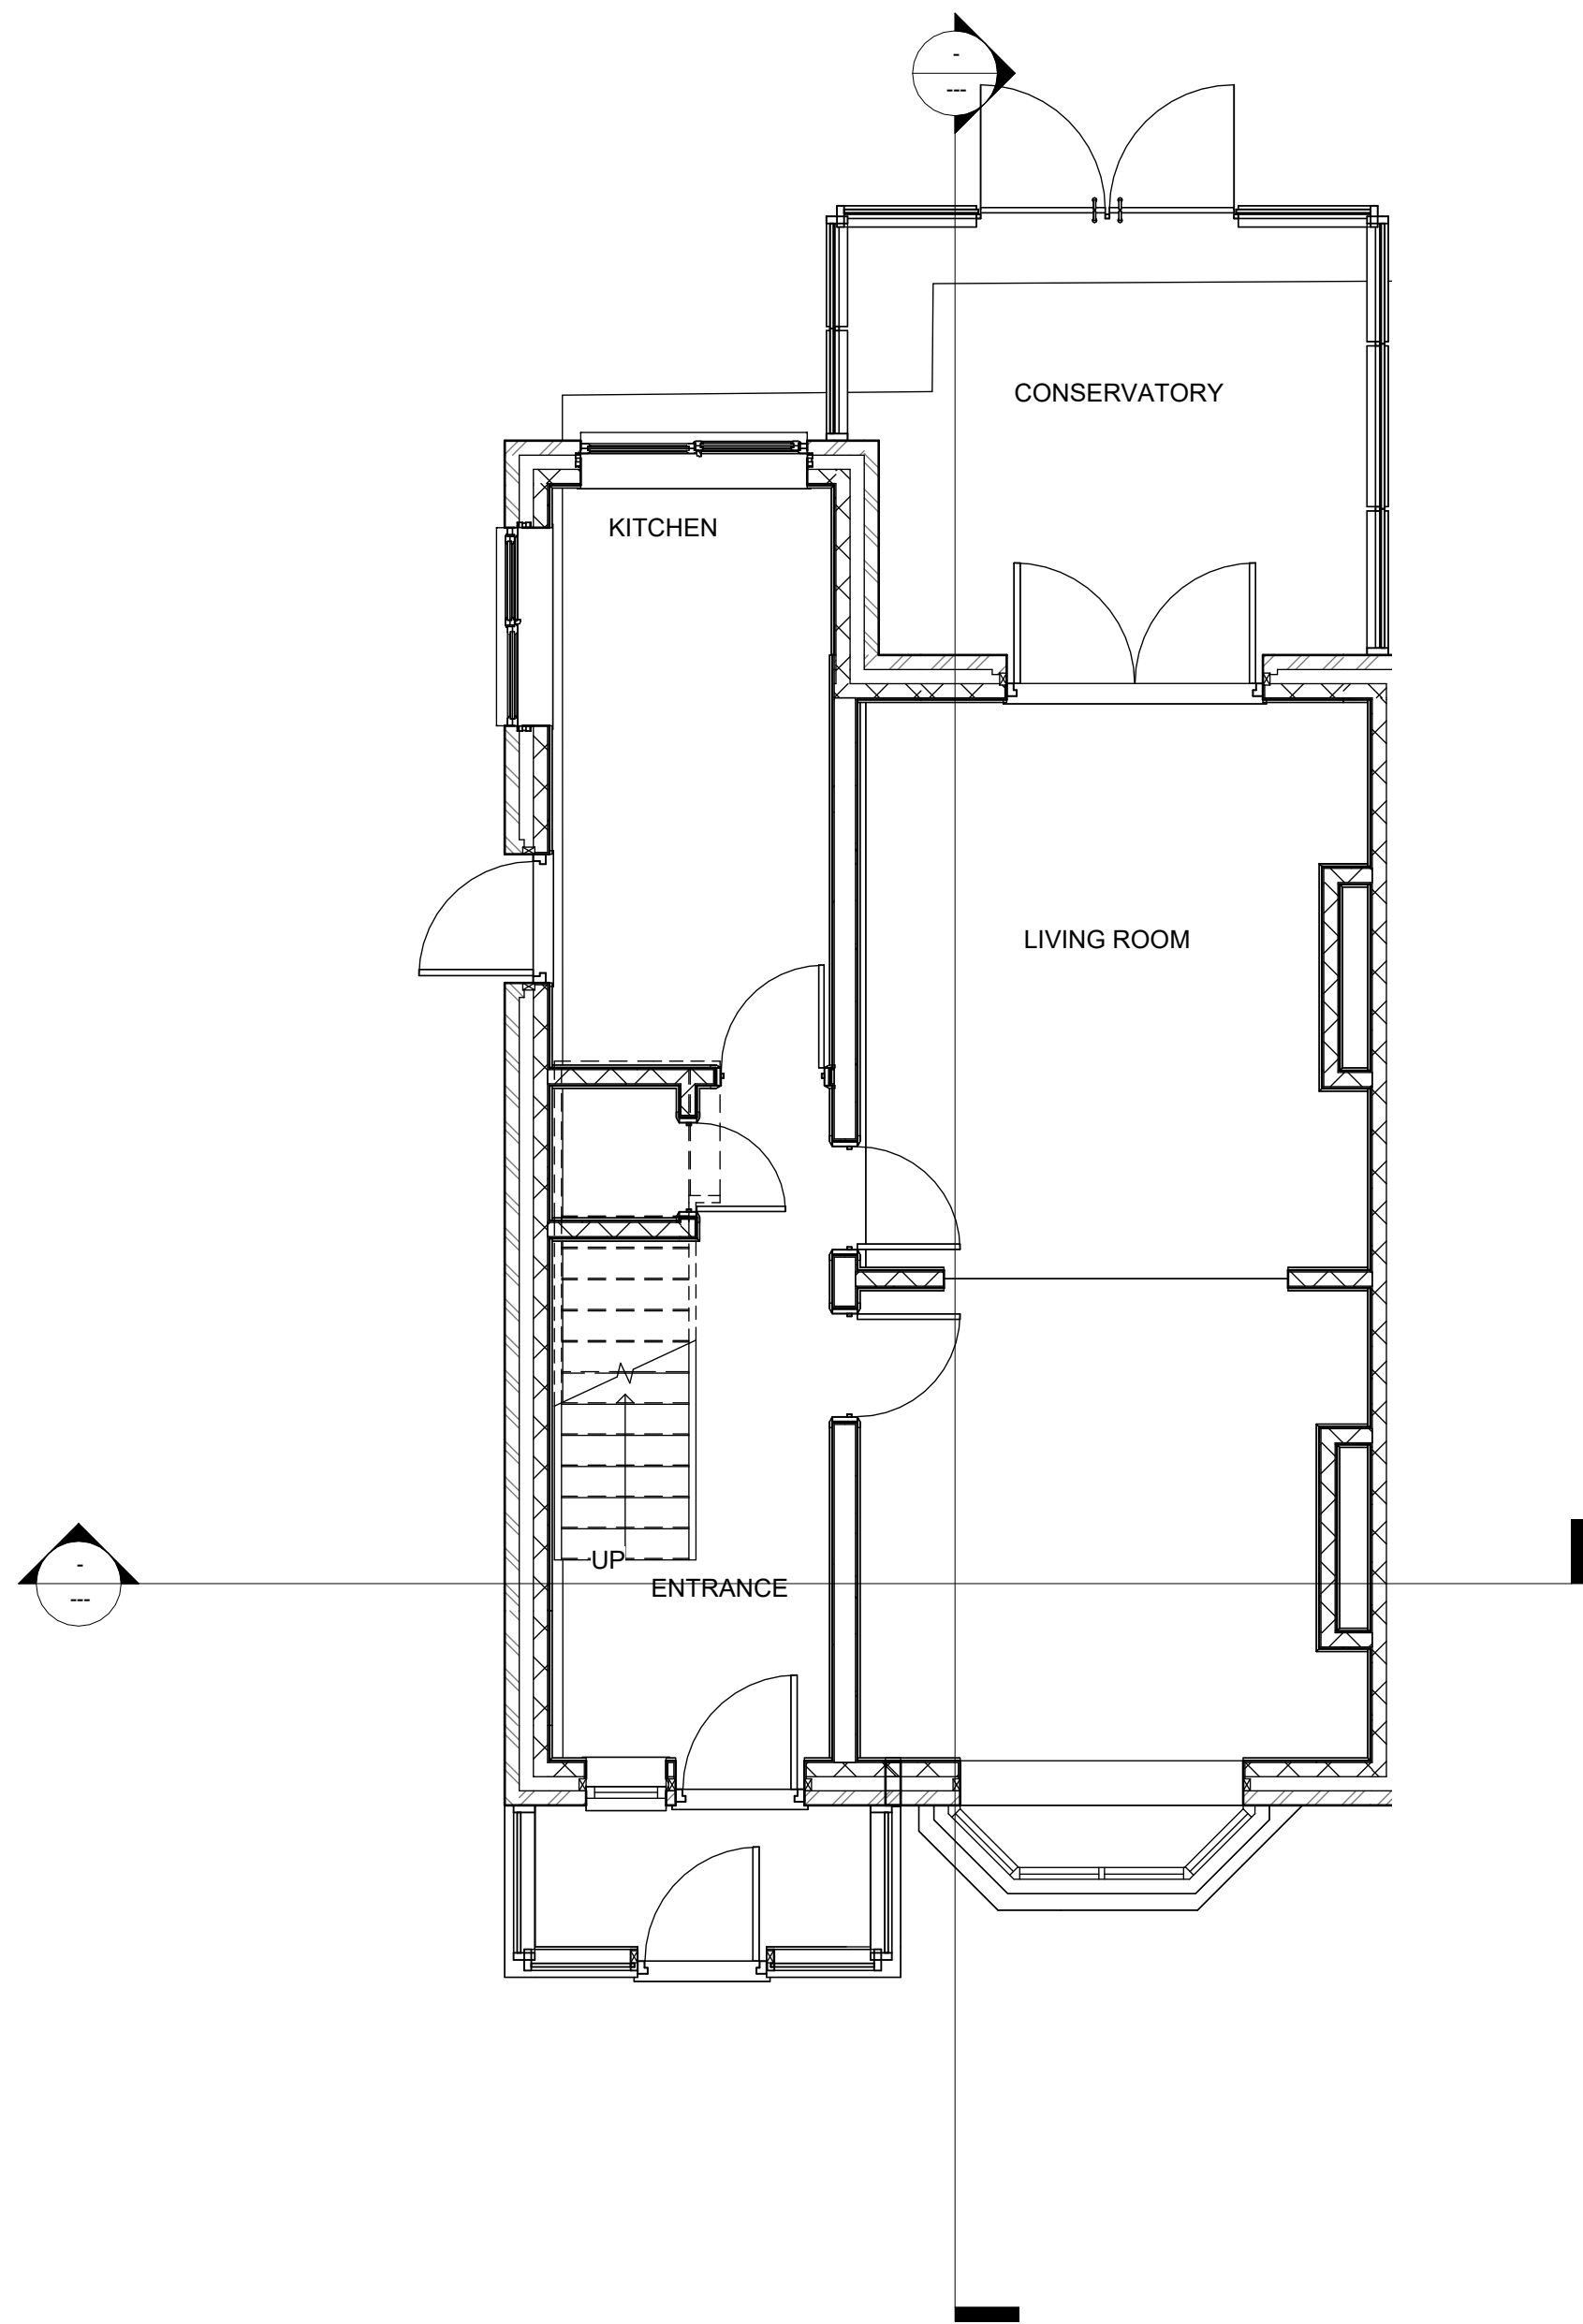

1 GF EXISTING
1 : 50

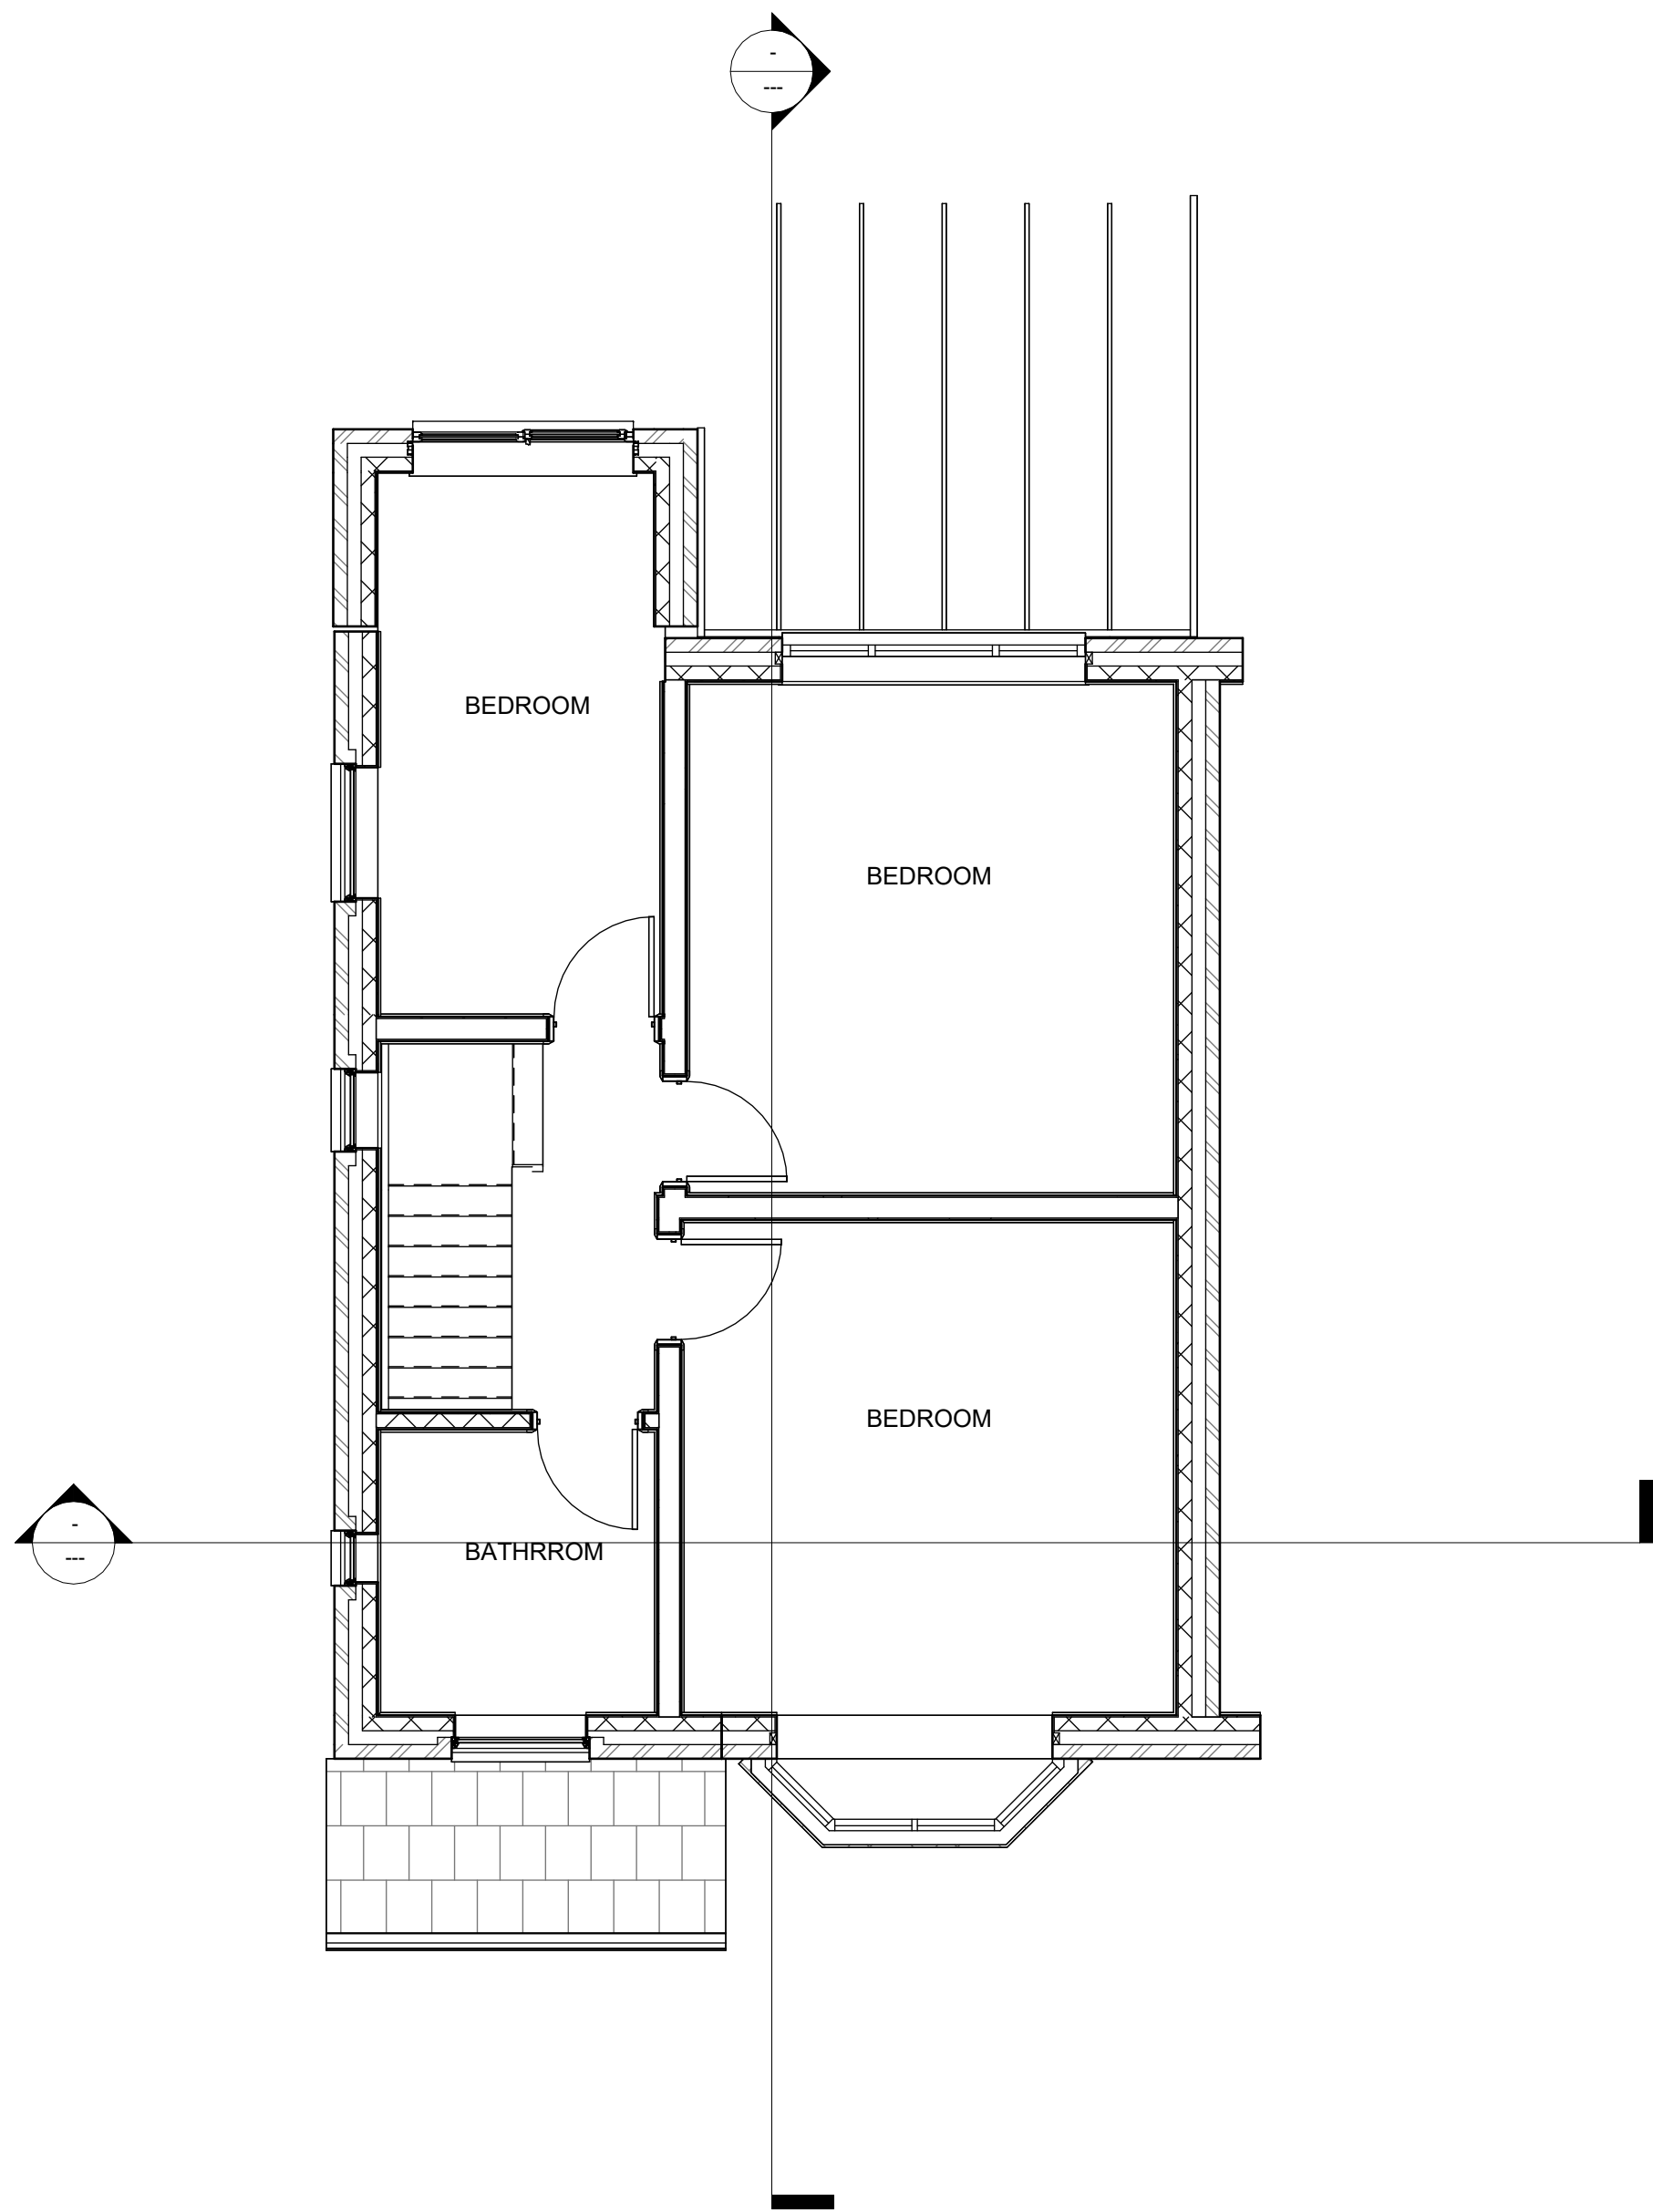

2 1ST FLR EXISTING
1 : 50

Rev	Description	Date	Dr	App
original by	date created		by	by
NK	11/25/20		NK	



client name			
OWNER			
project			
16 BARNARD AVENUE MANCHESTER M45 6TY- REAR SINGLE STOREY AND SIDE DOUBLE EXTENSION			
drawing			
EXISTING GF AND 1ST FLOOR PLAN			
computer file		plot date	
C:\Users\NKAR\OneDrive\NKAR\16 BARNARD AVENUE\16 BARNARD V1.dwg			
project number		scale	
2021.0042.2247		1 : 50 @A1	
drawing number		rev	issue status
A101			

This drawing is to be read in conjunction with all related drawings. All dimensions must be checked and verified on site before commencing any work or producing shop drawings. The originator should be notified immediately of any discrepancy. This drawing is copyright and remains the property of NK Architectural.