



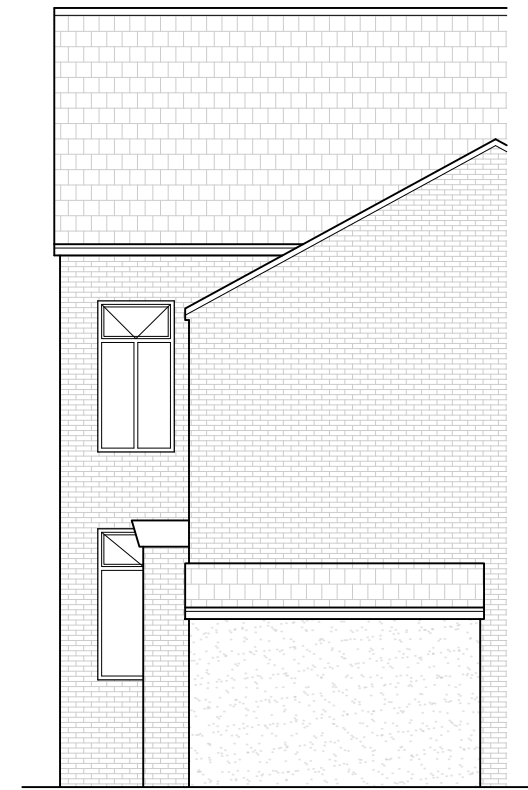


EXISTING SECTION
1:100 @ A3

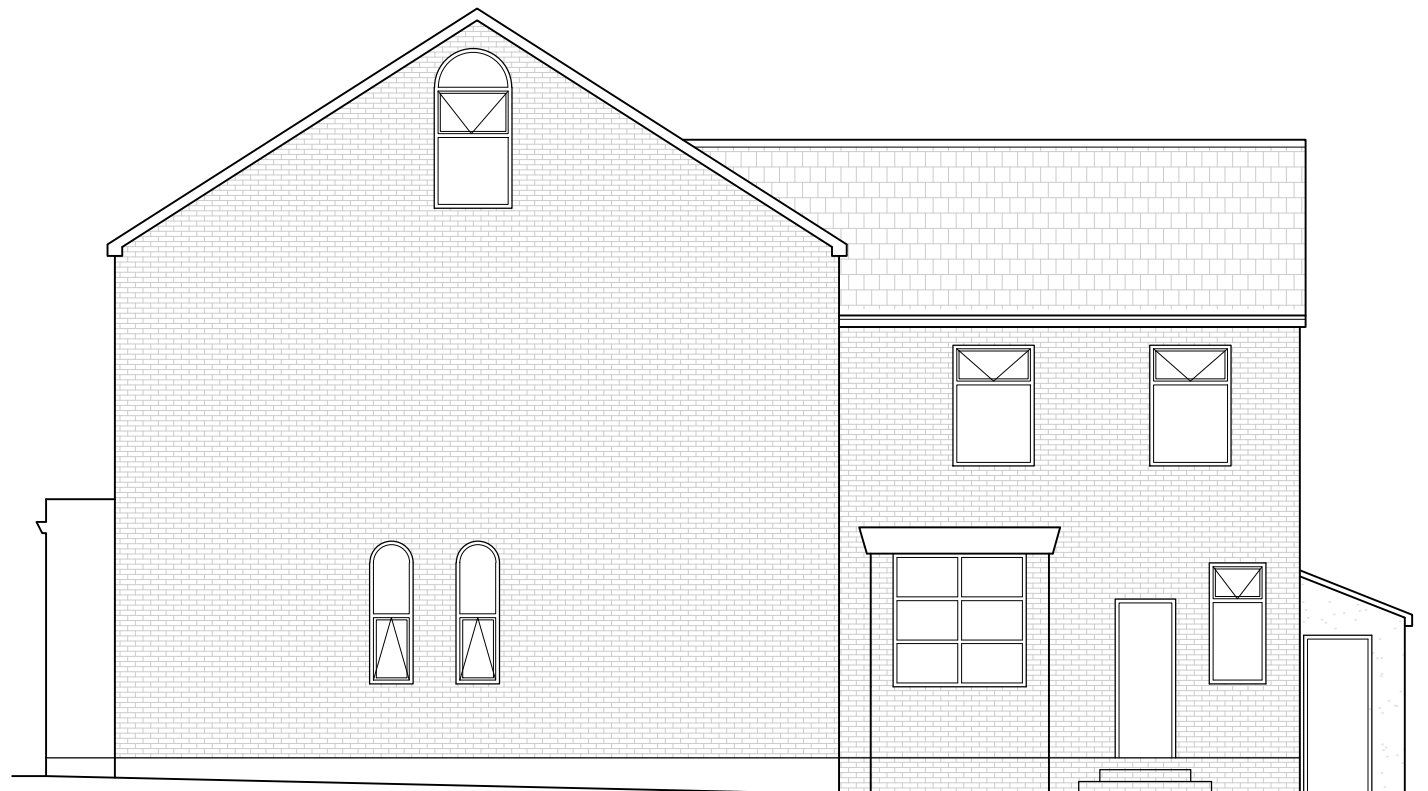

EXISTING REAR ELEVATION
1:100 @ A3



EXISTING SECTION
1:100 @ A3

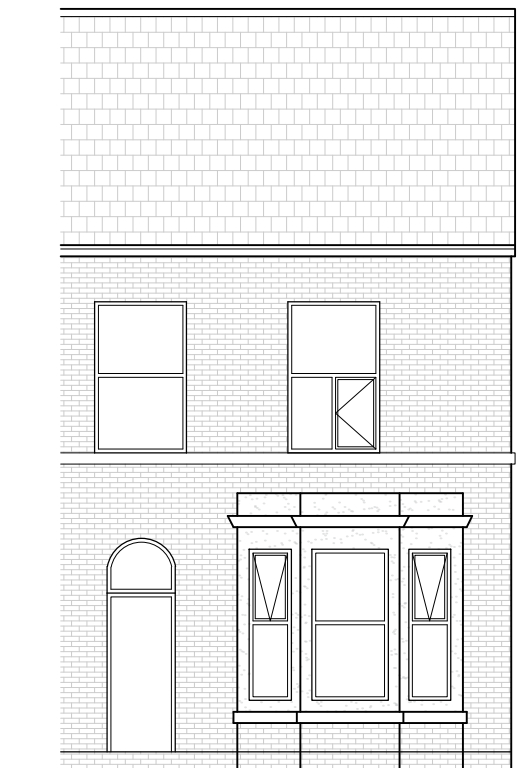

EXISTING FRONT ELEVATION
1:100 @ A3



Rev	Amendments	Date	Ints
Mark Gordon Design + Associates			
Project			
109 WALMERSLEY ROAD, BURY, BL9 5AN			
Drawing Title			
EXISTING ELEVATIONS AND SECTION			
Drawn	MG	Checked	—
Date	JUN 2025	Scale	A3 1 : 100
Drawing No.	109WR/302/PL	Rev.	